


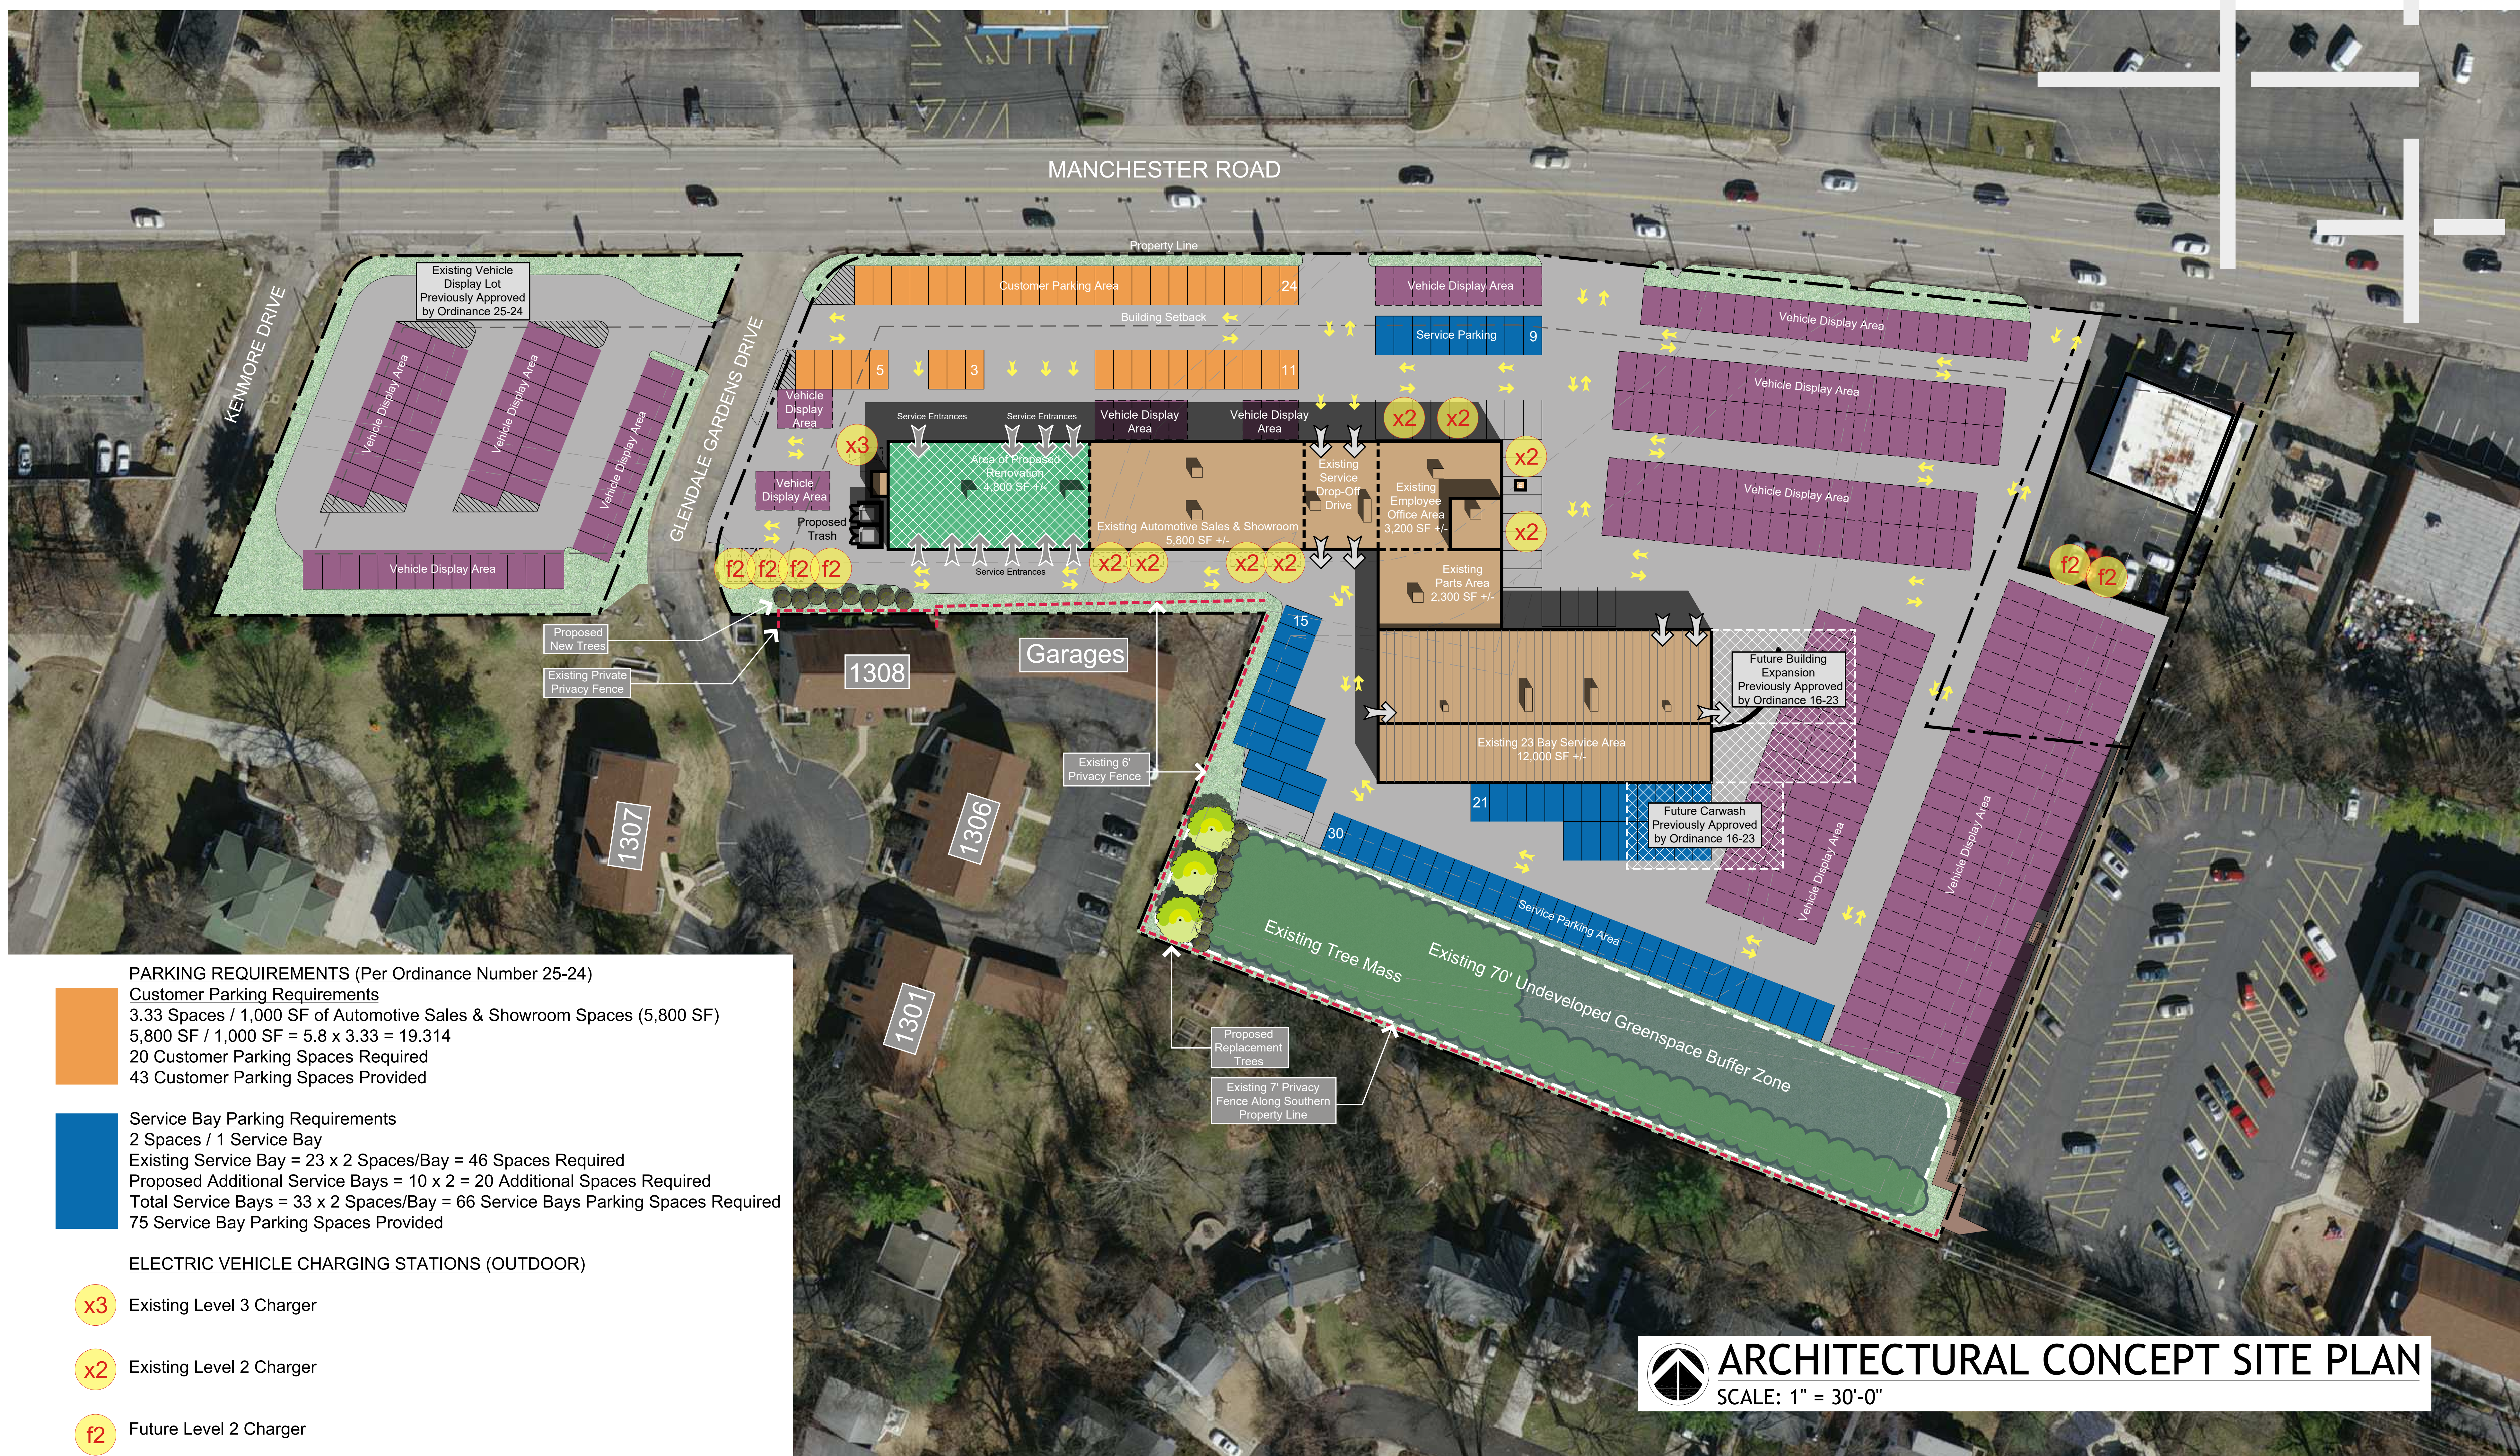
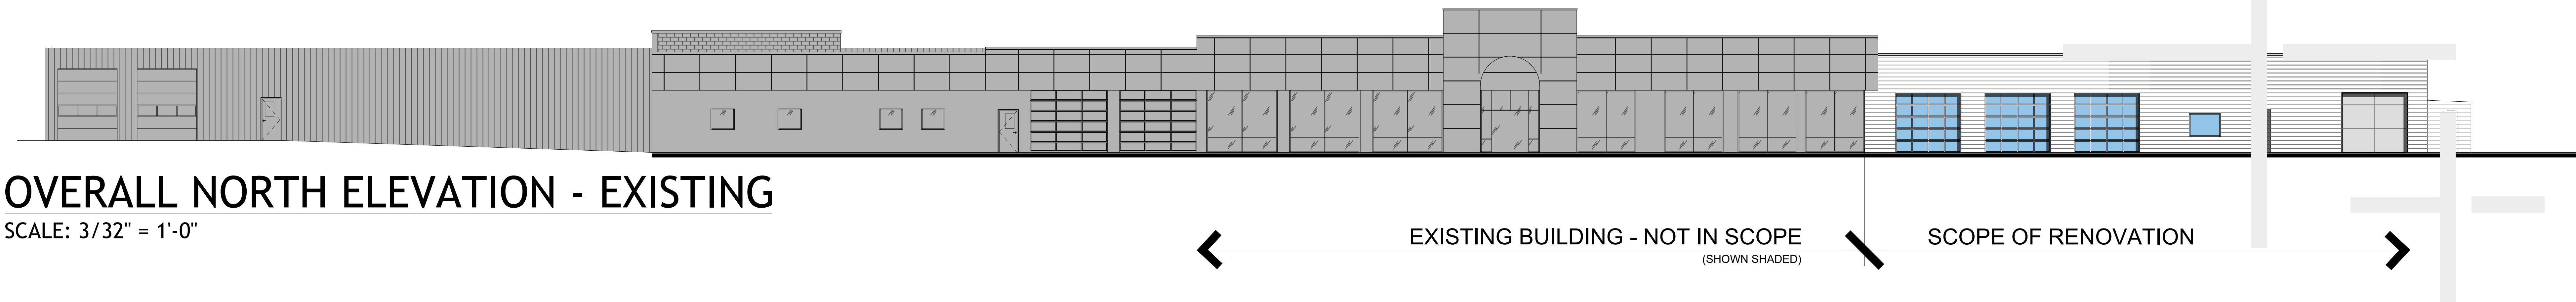


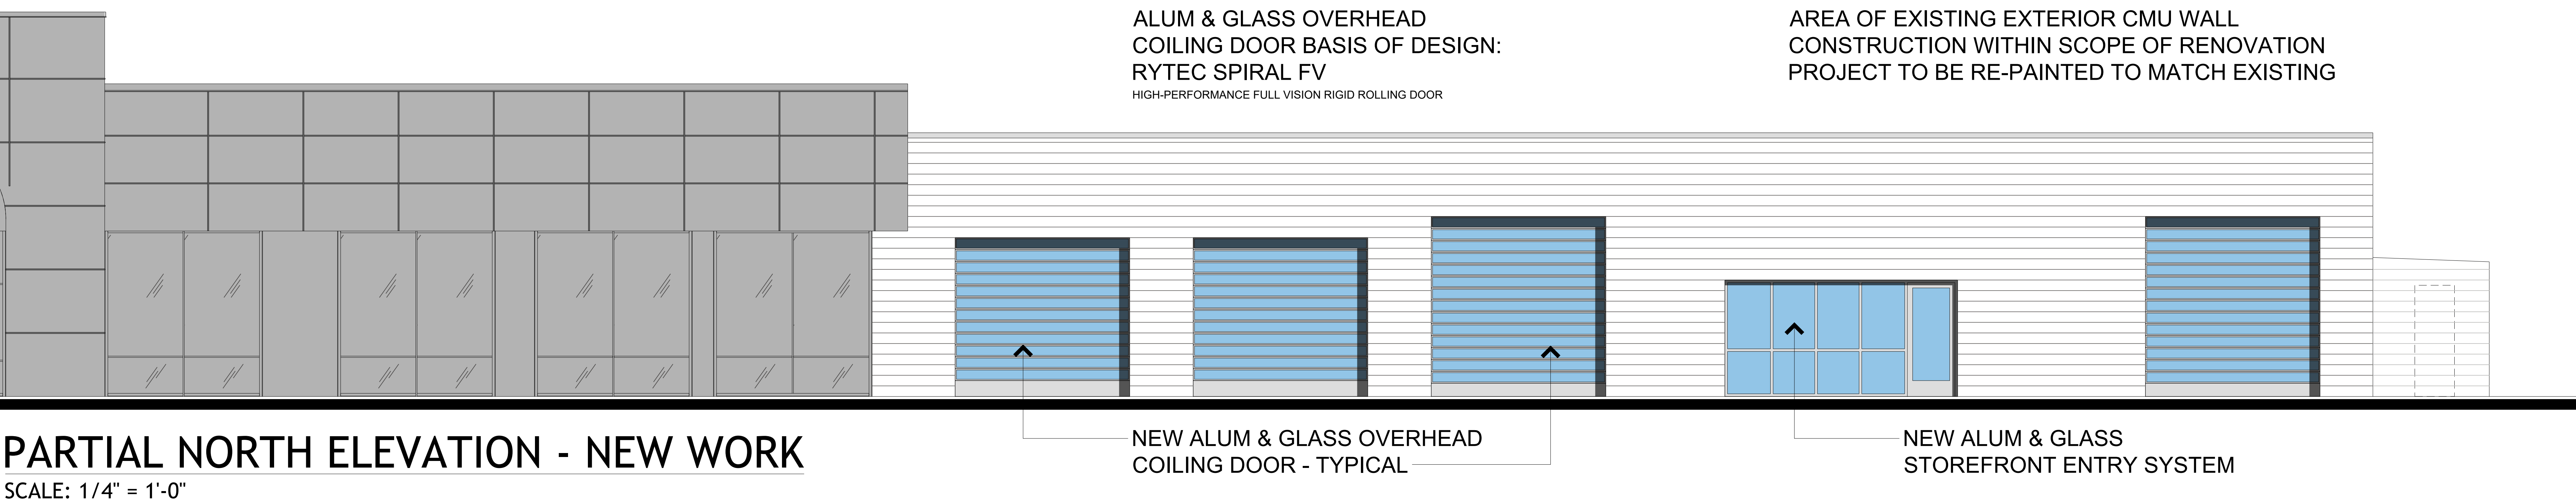


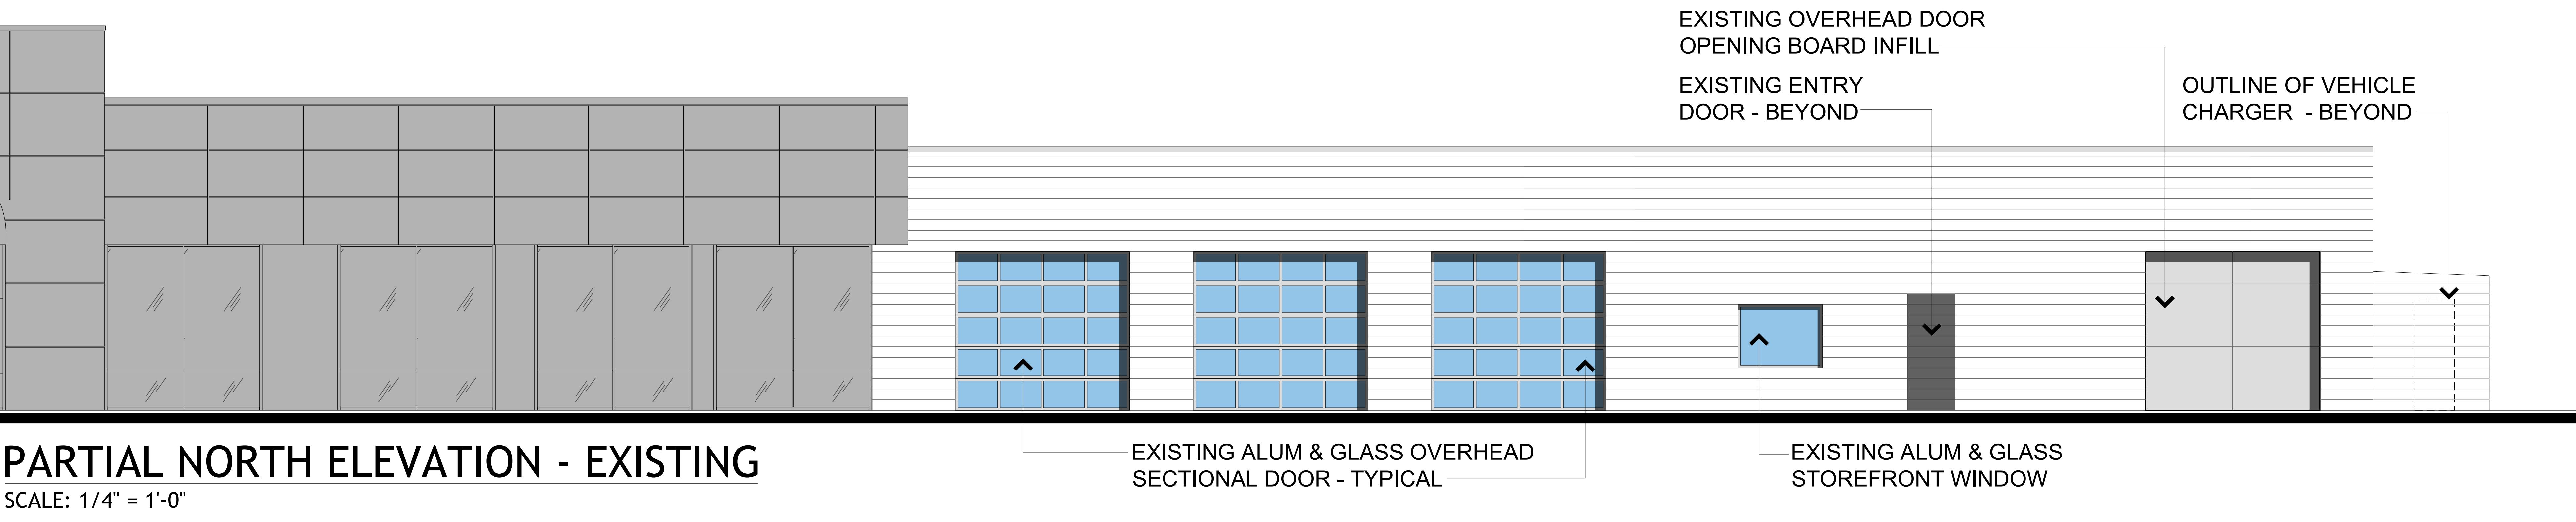

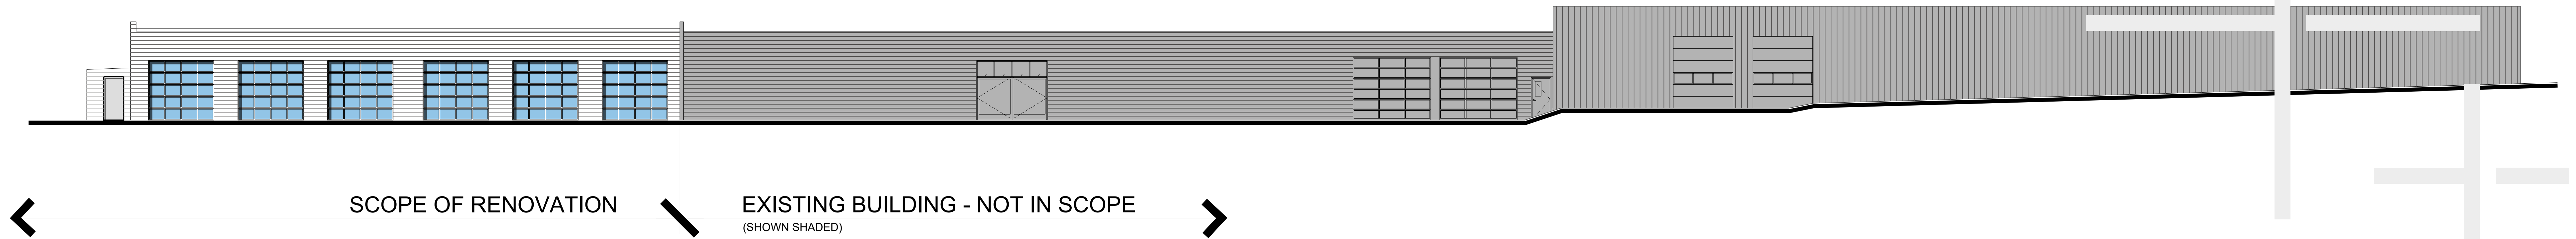


OVERALL SOUTH ELEVATION - EXISTING

SCALE: 3/32" = 1'-0"

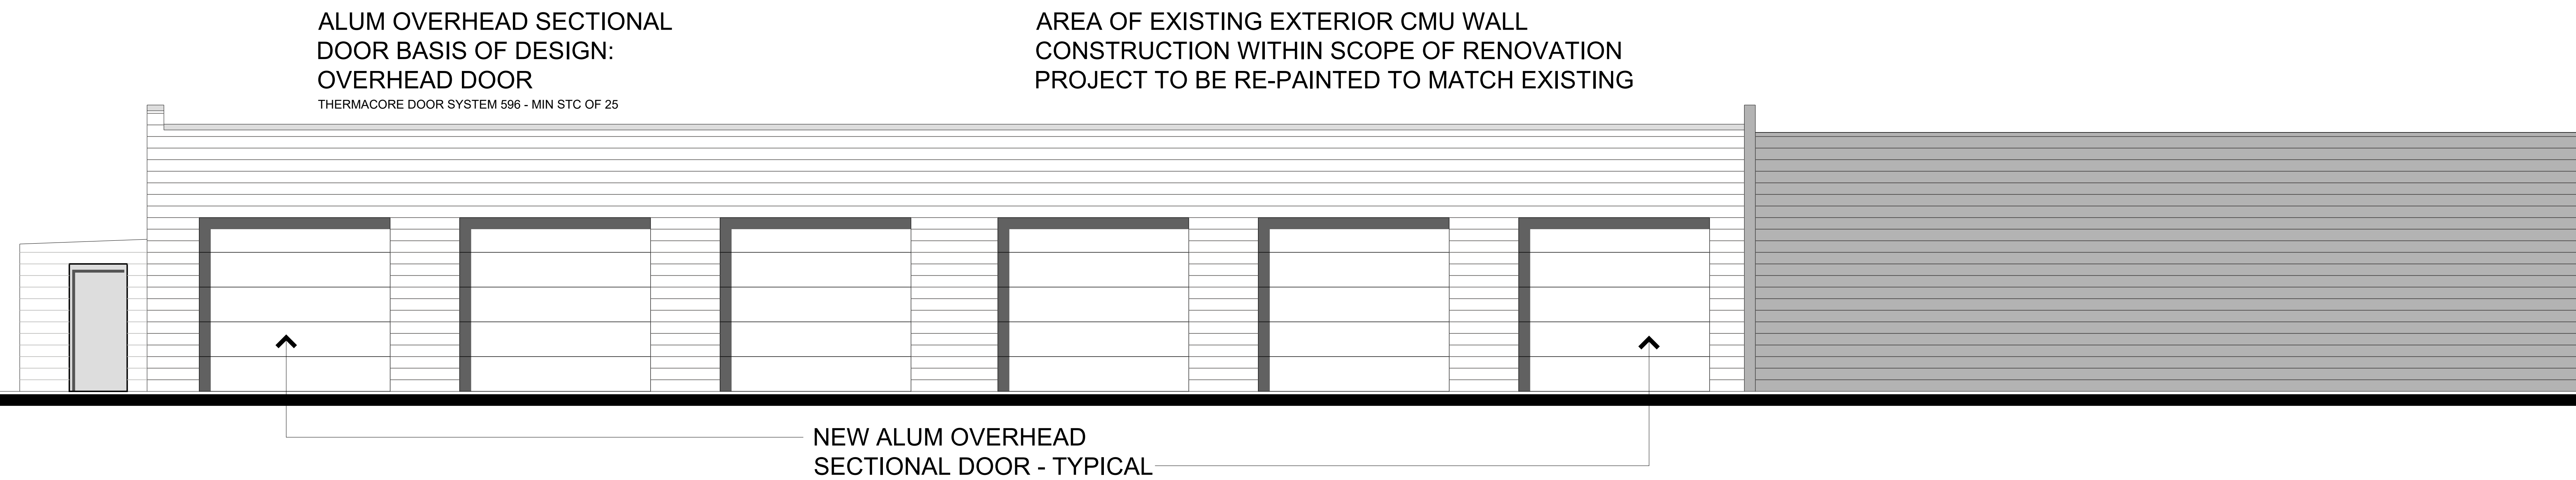


PARTIAL SOUTH ELEVATION - NEW WORK

SCALE: 1/4" = 1'-0"

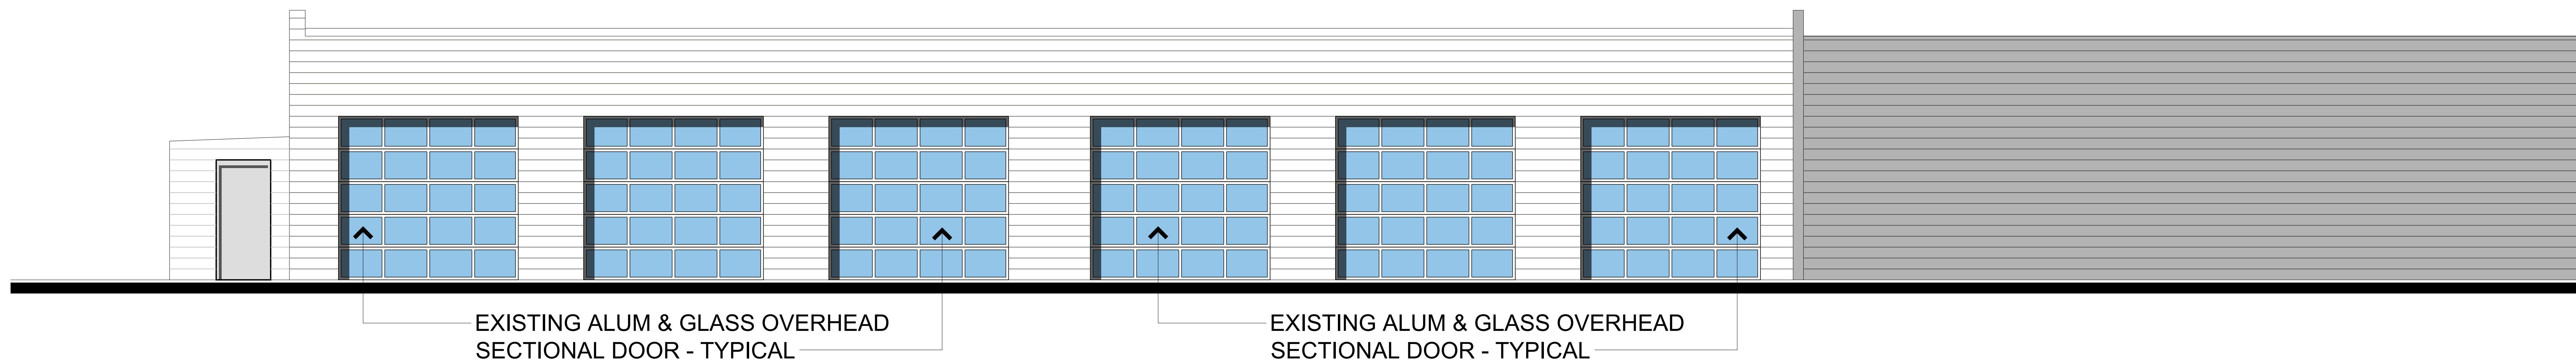


PARTIAL SOUTH ELEVATION - EXISTING

SCALE: 1/4" = 1'-0"

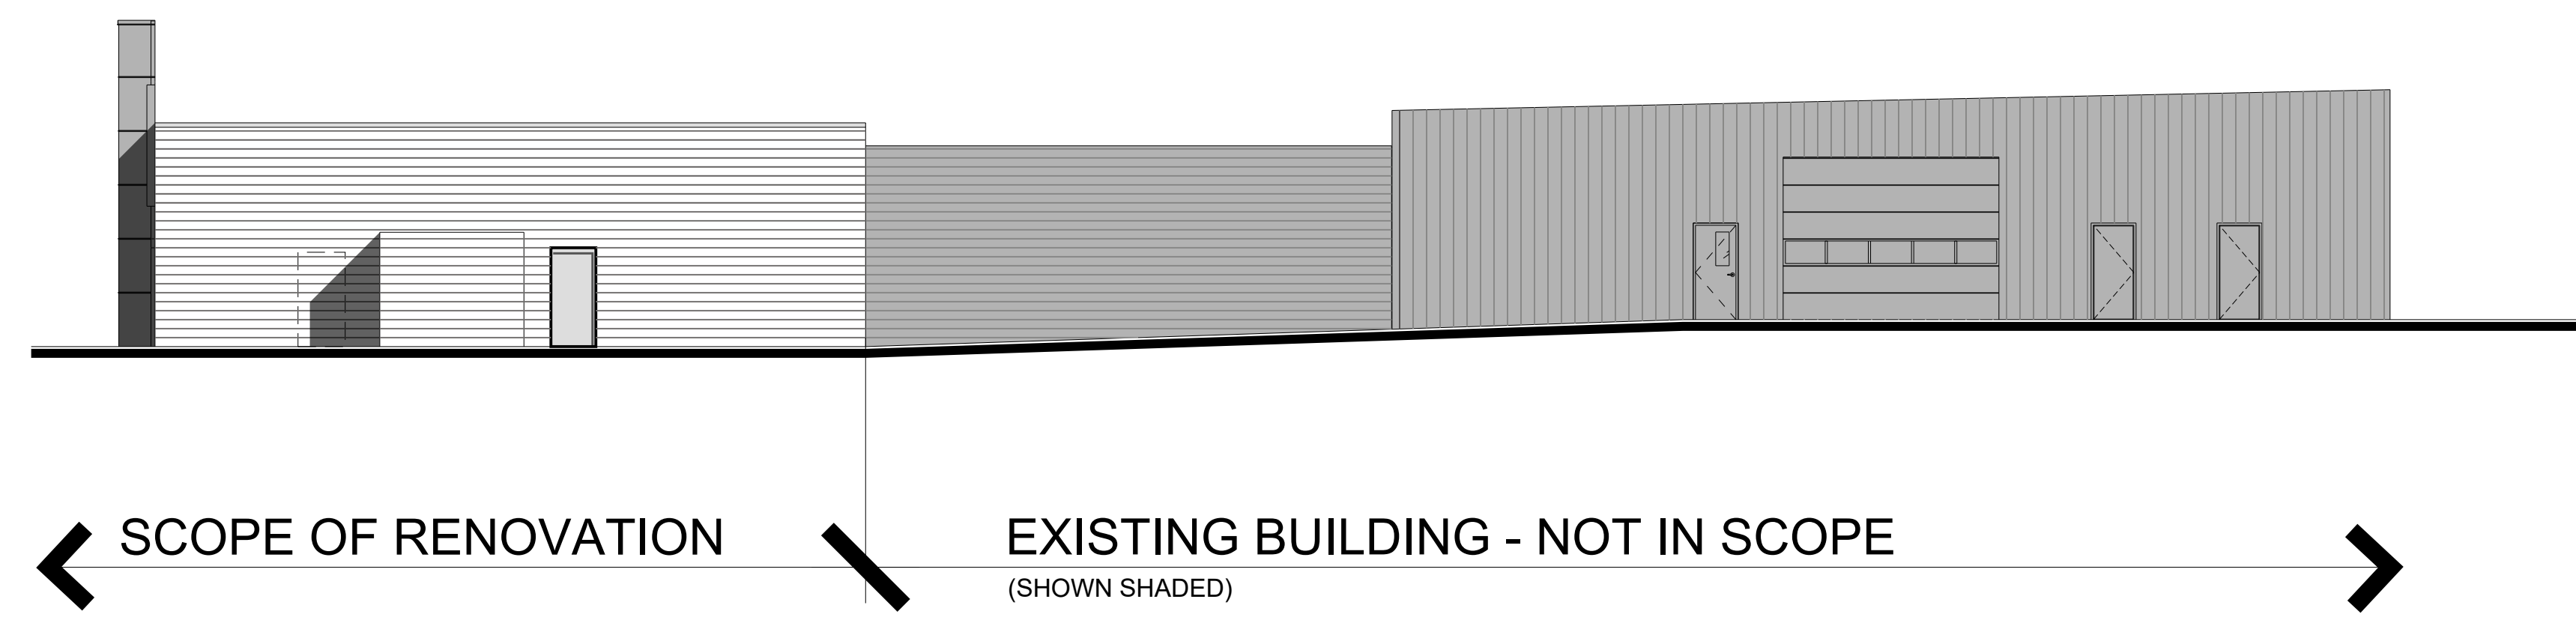

OVERALL WEST ELEVATION - EXISTING



SCALE: 3/32" = 1'-0"

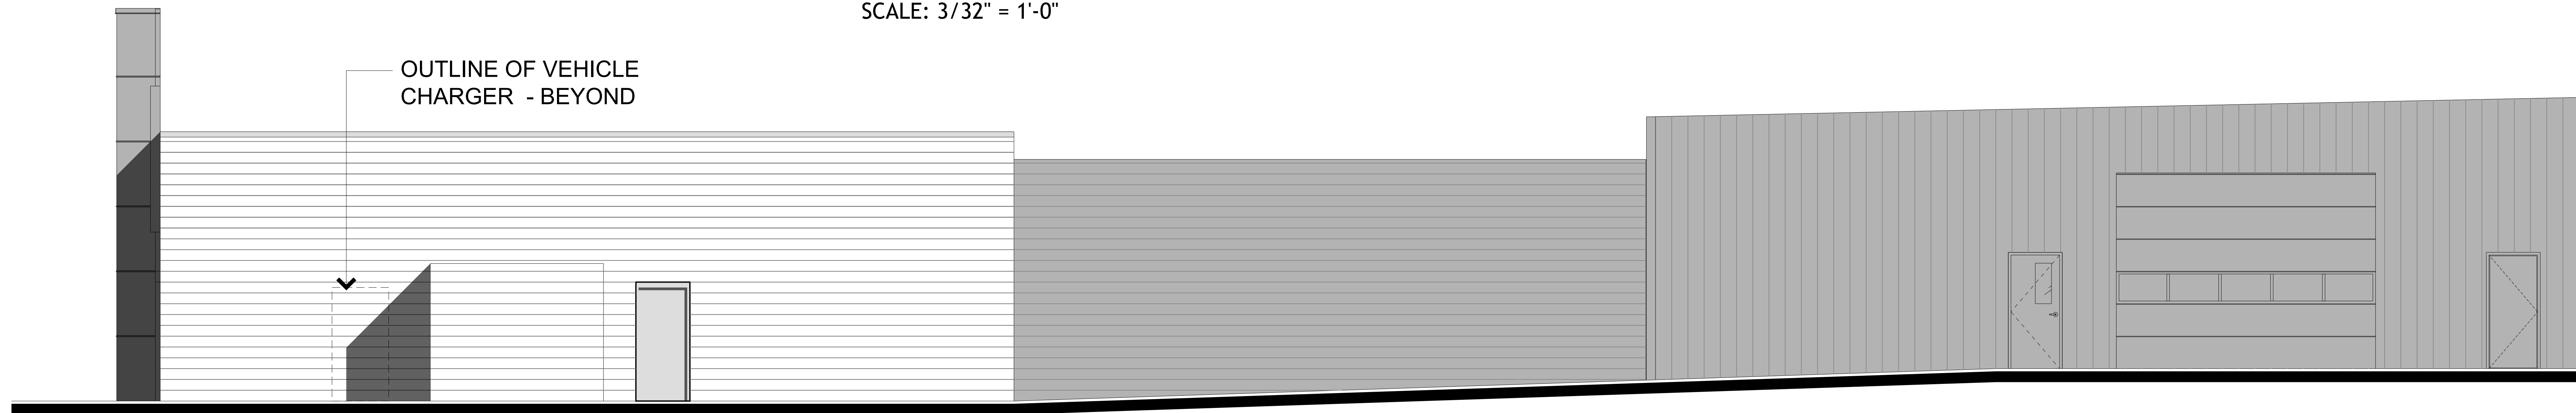

AREA OF EXISTING EXTERIOR CMU WALL
CONSTRUCTION WITHIN SCOPE OF RENOVATION
PROJECT TO BE RE-PAINTED TO MATCH EXISTING

PARTIAL WEST ELEVATION - EXISTING

SCALE: 1/4" = 1'-0"

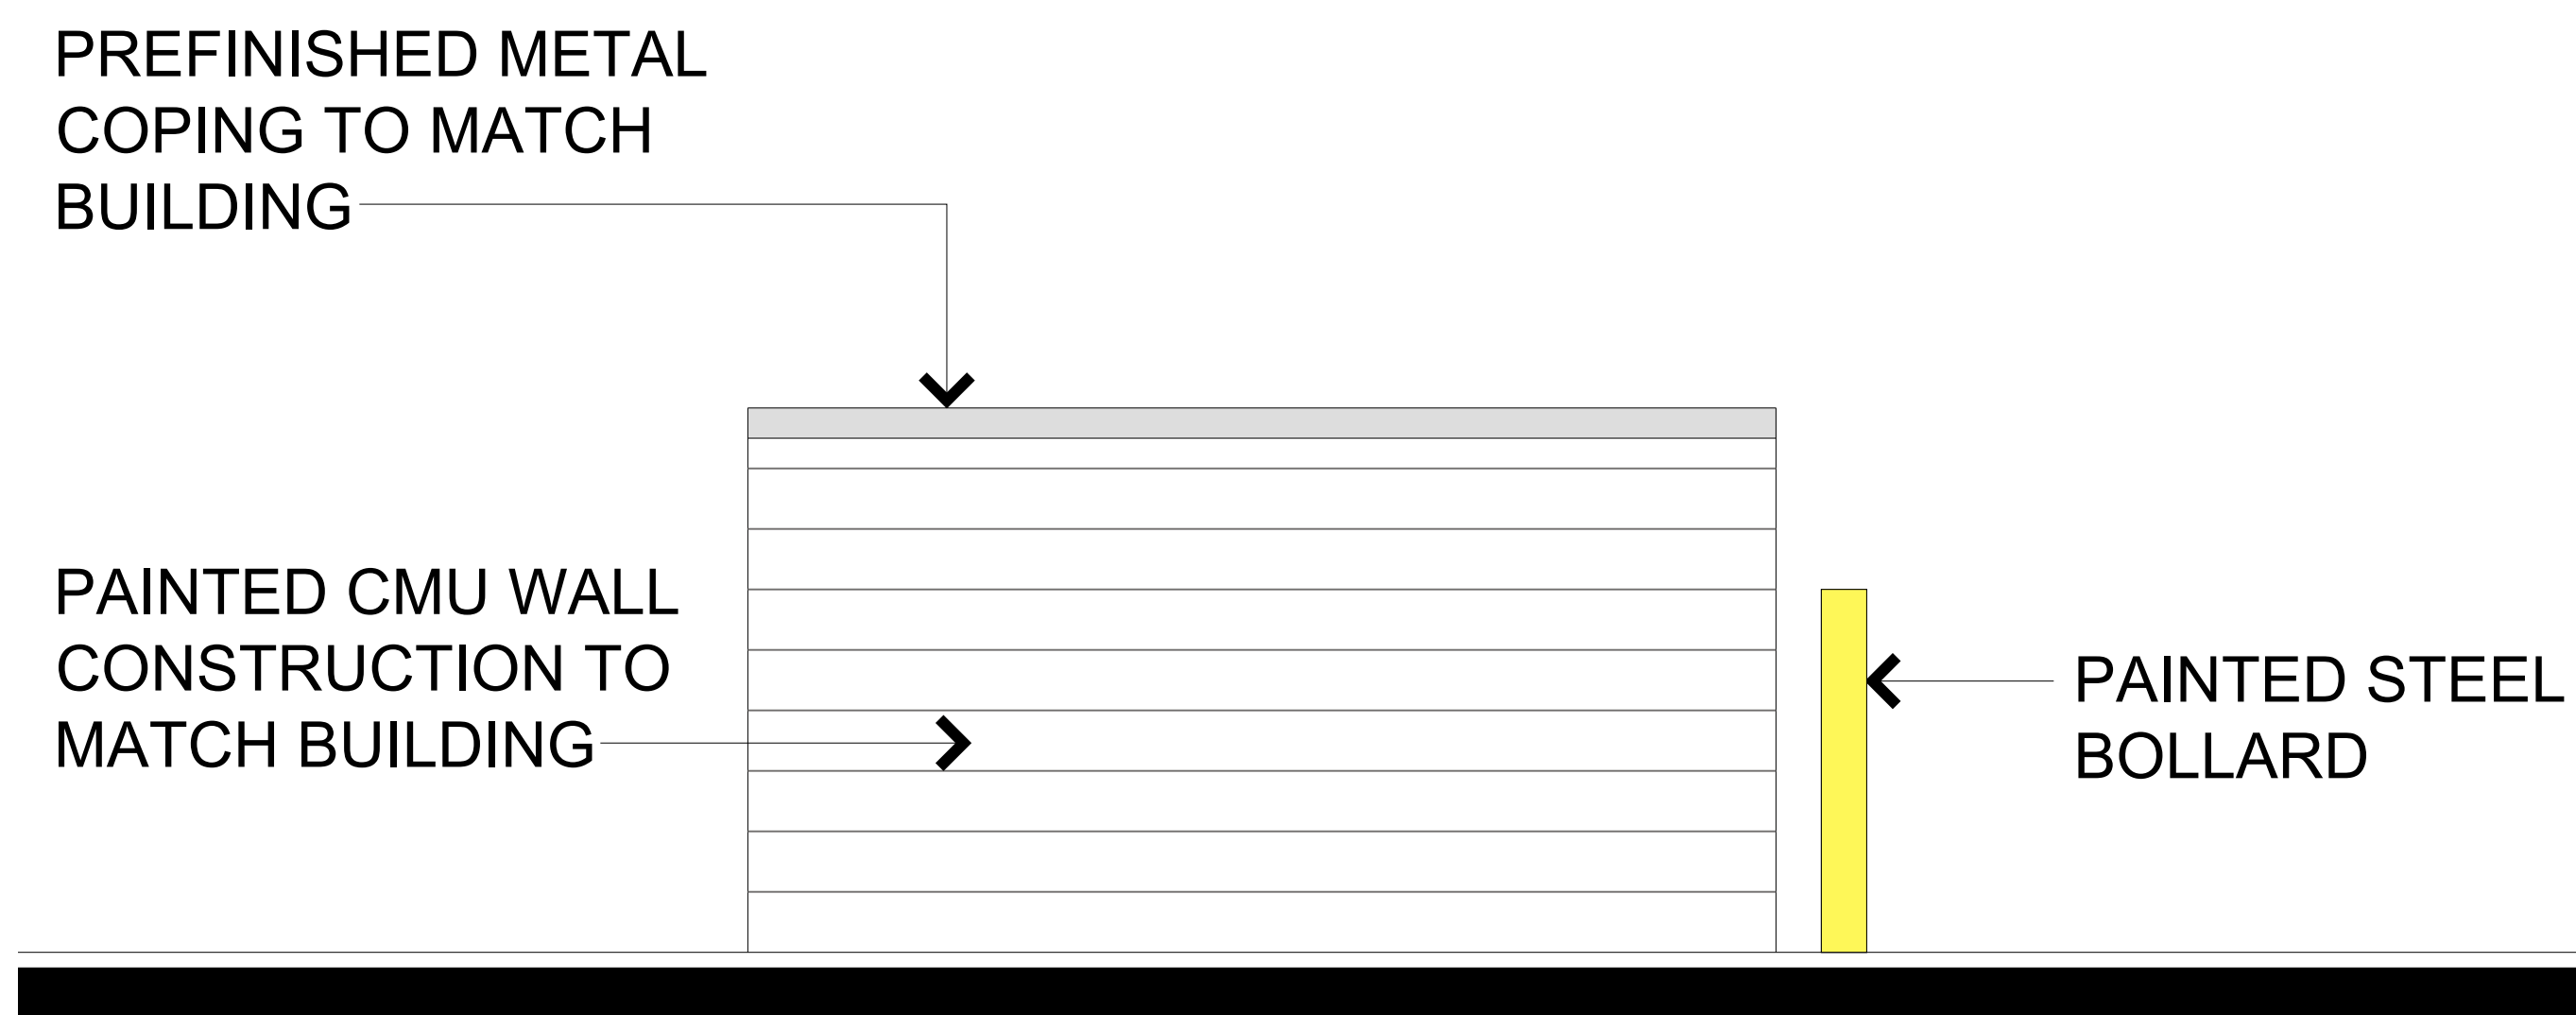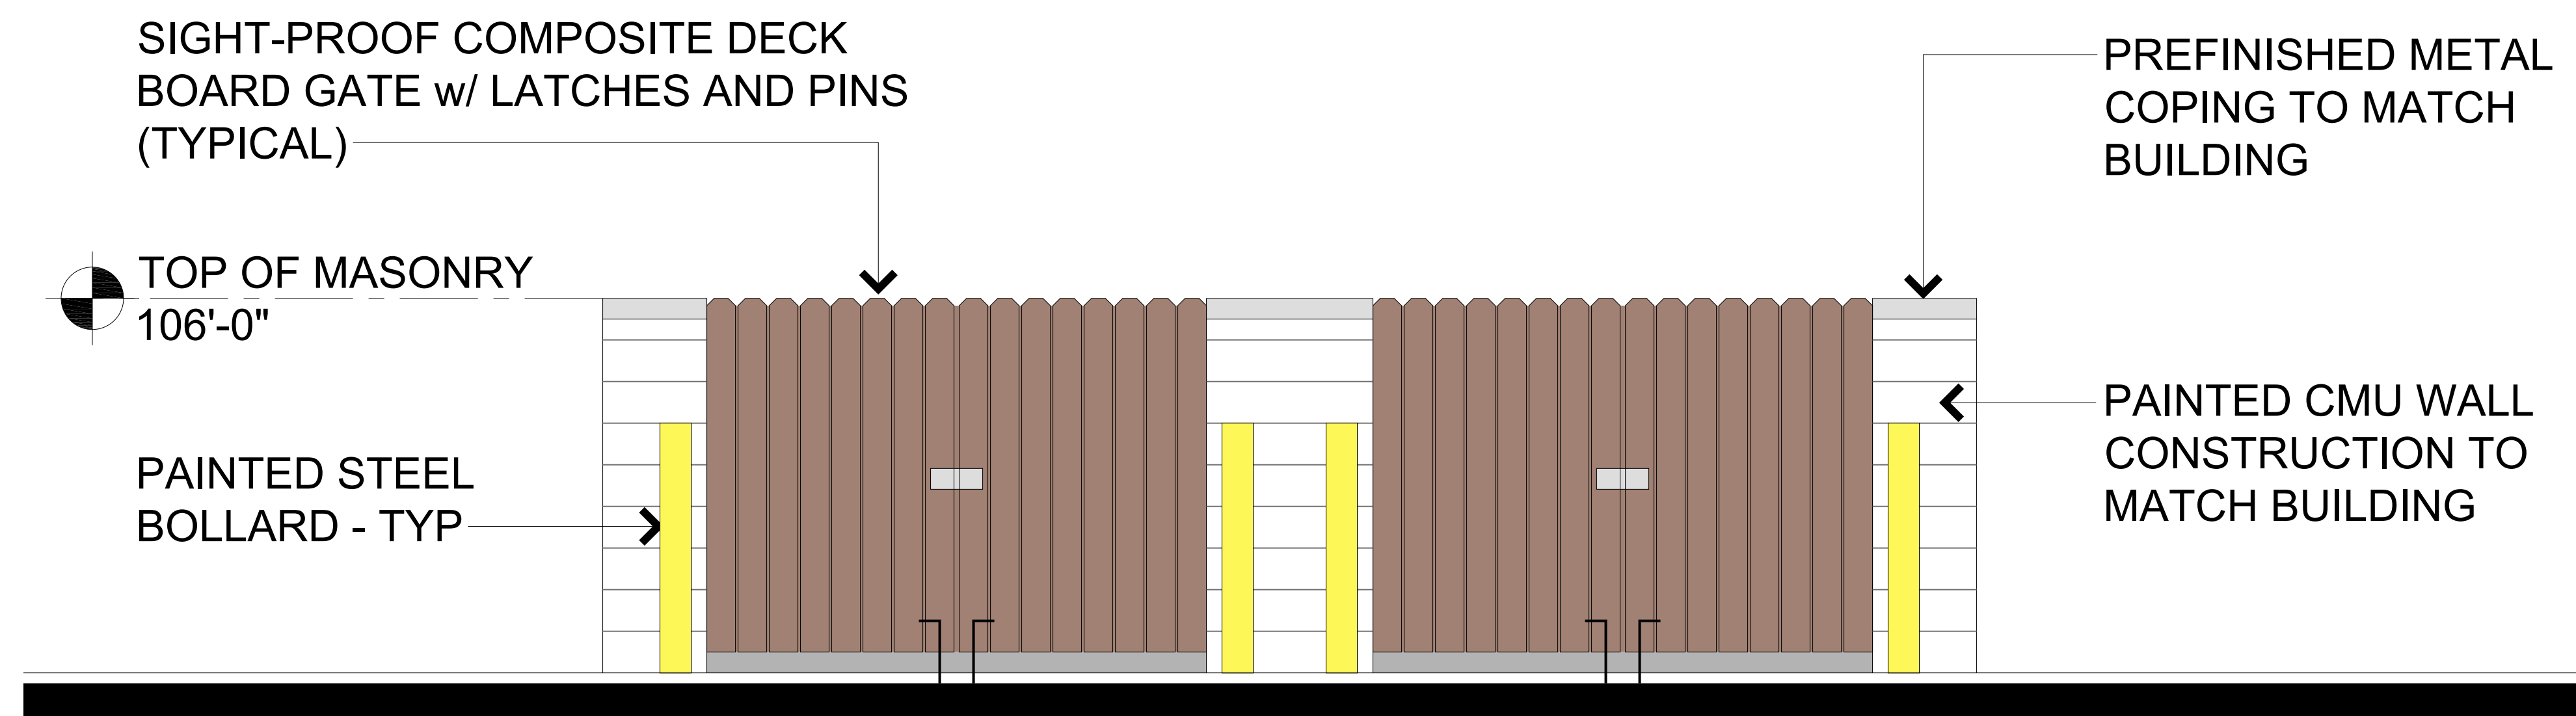

TRASH ENCLOSURE SIDE ELEVATION (REAR SIM.)

SCALE: 1/2" = 1'-0"

TRASH ENCLOSURE FRONT ELEVATION

SCALE: 1/2" = 1'-0"