
GLENDALE STREET IMPROVEMENTS
PROPOSITION S - 2026

CITY OF GLENDALE

PRELIMINARY PLANS

PACKAGES A AND B

NOVEMBER 5, 2025

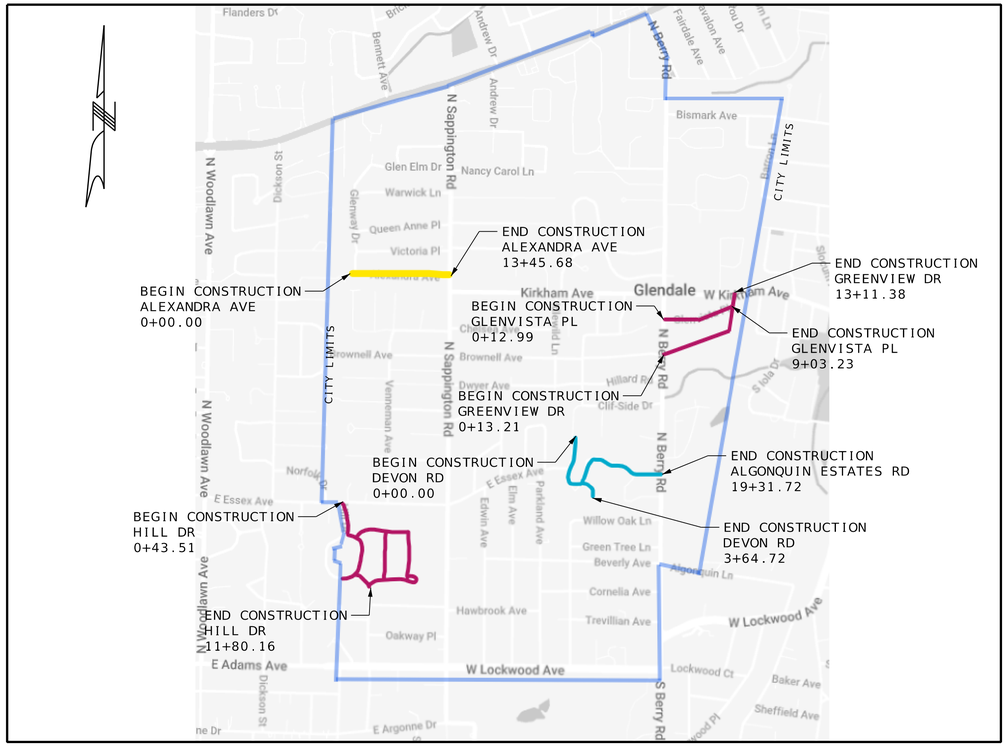

LOCATION MAP
NOT TO SCALE

INDEX OF SHEETS

DESCRIPTION	SHEET
TITLE SHEET	1
GENERAL NOTES	2
TYPICAL SECTIONS	3-4
PLAN SHEETS	5-20
PROFILE SHEETS	21-40
DETAIL SHEETS	41-42
DRIVEWAY PROFILE SHEETS	43-72
CROSS-SECTION SHEETS	73-117

DESIGN DESIGNATION

FUNCTIONAL CLASSIFICATION	LOCAL
POSTED SPEED	20 MPH
DESIGN SPEED	25 MPH

LENGTH OF PROJECT

BEGINNING STATION (ALEXANDRA AVENUE)	0+00.00
ENDING STATION (ALEXANDRA AVENUE)	13+45.68
BEGINNING STATION (GLENVISTA PLACE)	0+12.99
ENDING STATION (GLENVISTA PLACE)	9+03.23
BEGINNING STATION (GREENVIEW DRIVE)	0+13.21
ENDING STATION (GREENVIEW DRIVE)	13+11.38
BEGINNING STATION (HILL DRIVE)	0+43.51
ENDING STATION (HILL DRIVE)	11+80.16
BEGINNING STATION (DEVON ROAD)	0+00.00
ENDING STATION (DEVON ROAD)	3+64.72
BEGINNING STATION (ALGONQUIN ESTATES ROAD)	0+00.00
ENDING STATION (ALGONQUIN ESTATES ROAD)	19+31.72
APPARENT LENGTH (ALEXANDRA AVENUE)	1345.68 FT
APPARENT LENGTH (GLENVISTA PLACE)	2226.60 FT
APPARENT LENGTH (HILL DRIVE)	5281.87 FT
APPARENT LENGTH (DEVON ROAD)	4253.14 FT

CITY OF GLENDALE, MO

APPROVED:

PUBLIC WORKS SUPERINTENDENT — DATE

DISCLAIMER
THE PROFESSIONAL WHOSE SIGNATURE AND PERSONAL SEAL APPEAR HEREON ASSUMES RESPONSIBILITY ONLY FOR WHAT APPEARS ON THIS PAGE, AND DISCLAIMS (PURSUANT TO SECTION 327.411 RSMO) SPECIFICATION, ESTIMATES, REPORTS, OR OTHER DOCUMENTS OR INSTRUMENTS NOT SEALED BY THE UNDERSIGNED PROFESSIONAL RELATING TO OR INTENDED TO BE USED FOR ANY PART OR PARTS OF THE PROJECT TO WHICH THIS PAGE REFERS.

BENCHMARK DATUM NOTE:

MODOT RTV-VRS GPS BASE-STATION NETWORK WAS USED TO PERFORM THIS SURVEY WITH "SURVEY GRADE" GPS ANTENNAS. THE NETWORK OPERATES ON A DAILY ON NGS (USGS) DATUM IN NAD83 & NAVD88 ADJUSTMENTS.

SPECIAL NOTE TO CONTRACTOR(S):

EXISTING UNDERGROUND AND ABOVE-GRADE FACILITIES, STRUCTURES, AND UTILITIES HAVE BEEN PLOTTED ON THESE CONTRACT DOCUMENTS BASED ON THE INFORMATION AND SURVEYS AVAILABLE AT THE TIME OF DRAWING PREPARATION. THE LOCATIONS OF THESE FEATURES MUST, THEREFORE, BE CONSIDERED APPROXIMATE, ONLY. IN ADDITION, THERE MAY BE OTHER FACILITIES, STRUCTURES, AND UTILITIES WHICH DID NOT EXIST (OR THE EXISTENCE OF WHICH WAS NOT KNOWN) AT THE TIME OF DRAWING PREPARATION. IT IS THE SOLE RESPONSIBILITY OF THE CONTRACTOR(S) TO HAVE ALL EXISTING FACILITIES, STRUCTURES, AND UTILITIES LOCATED IN THE FIELD PRIOR TO ANY EXCAVATION OR CONSTRUCTION ACTIVITY; AND TO PROTECT ALL SUCH FEATURES (EXCEPT THOSE SPECIFICALLY NOTED FOR REMOVAL OR DEMOLITION) DURING CONSTRUCTION.

UTILITIES

SANITARY SEWER — City of Glendale, TBD
GAS
WATER
TELEPHONE
STORM SEWER — City of Glendale
FIRE DISTRICT
ELECTRIC
CABLE

CONVENTIONAL SYMBOLS
(USED IN PLANS)

	EXISTING	NEW
STREET SIGN	STSN	
WATER SPRINKLER		
WATER FAUCET		
FIRE HYDRANT	HYD	
WATER VALVE	WV	
WATER METER	WM	
GAS VALVE	GV	
GAS METER	GM	
GAS MARKER	GASM	
POWER POLE	PP	
PARKING LOT LIGHT		
ELECTRIC METER	P METER	
TRAFFIC SIGNAL POLE & LIGHT	P&L	
ELECTRIC RISER	P RISER	
CONDUIT		
TRAFFIC CONTROL BOX		
SIGNAL CONTROLLER		
CHAIN LINK FENCE	V — V	
AREA INLET/CURB INLET		
STORM SEWER MANHOLE	MH	
TELEPHONE MANHOLE	TMH	
TELEPHONE PEDISTAL	PED	
FLARED END SECTION		
STORM SEWER		
SANITARY SEWER		
SANITARY MANHOLE	SAN	
SANITARY CLEANOUT		
BENCHMARK	BM	
CONTROL POINT		
RETAINING WALL		
BARRIER		
DITCH/FLOW LINE		
WATER LINE	W	
GAS LINE	G	
UNDERGROUND ELECTRIC	P	
OVERHEAD ELECTRIC		
FIBER OPTIC	FO	
TELEPHONE	T	
GUARD RAIL		
PROPERTY LINE		
RIGHT OF WAY		
EASEMENT		

ABBREVIATIONS

EX.	EXISTING
PC	POINT OF CURVATURE
PT	POINT OF TANGENCY
PI	POINT OF INTERSECTION
FL	FLOWLINE
FES	FLARED END SECTION
DND	DO NOT DISTURB
UIP	USE IN PLACE
ATG	ADJUST TO GRADE
ATGBO	ADJUST TO GRADE BY OTHERS
TBA&F	TO BE ABANDONED AND FILLED
TBR&REL.	TO BE REMOVED AND RELOCATED
TBR&RBO	TO BE REMOVED AND RELOCATED BY OTHERS
TBR&R	TO BE REMOVED AND REPLACED
TBR	TO BE REMOVED
TYP.	TYPICAL
ROW	RIGHT-OF-WAY
PDE	PERMANENT DRAINAGE EASEMENT
T.C.E.	TEMPORARY CONSTRUCTION EASEMENT
C.L.	CONSTRUCTION LIMITS
PGL	PROFILE GRADE LINE

DATE PREPARED 11/7/2025
ROUTE . | STATE MO
DISTRICT . | SHEET NO. 1
COUNTY ST. LOUIS
JOB NO. .
CONTRACT ID. .
PROJECT NO. PROP. S-2026
BRIDGE NO. .

DESCRIPTION | DATE

CITY OF Glendale

HORNER SHIFRIN
THE POWER HOUSE AT UNION STATION
401 S. 18th St., Ste. 400
ST. LOUIS, MO 63103-2296
314-531-4321 FAX: 314-531-6966
www.HornerShifrin.com
Certificate of Authority: 000159
Expiration Date: December 31, 2026

GLENDALE PROP S-2026
TITLE SHEET

...\001-Title_Sheet.dgn 2:34:49 PM 11/7/2025

GENERAL NOTES:

1. ALL ROAD CONSTRUCTION TO BE IN ACCORDANCE WITH MISSOURI STANDARD SPECIFICATIONS FOR HIGHWAY CONSTRUCTION, 2025 EDITION.

2. THE CONTRACTOR SHALL PROVIDE ADEQUATE EROSION CONTROL FEATURES IN ACCORDANCE WITH ANY LOCAL, STATE AND FEDERAL REGULATIONS AND OBTAIN ANY NECESSARY PERMITS FOR LAND DISTURBANCE. THE CONTRACTOR SHALL SUBMIT AN EROSION CONTROL PLAN TO THE CITY PUBLIC WORKS SUPERINTENDENT FOR REVIEW PRIOR TO THE START OF CONSTRUCTION. EROSION CONTRL FEATURES SHALL BE ADEQUATE TO STOP ERODED MATERIAL FROM LEAVING THE SITE. SILTATION CONTROL DEVICES SHALL BE MAINTAINED BY THE CONTRACTOR DURING GRADING OPERATIONS AND UNTIL SUFFICIENT VEGATATION IS ESTABLISHED TO PREVENT EROSION. TEMPORARY SILTATION DEVICES SHALL BE REMOVED UPON COMPLETION OF RE-VEGETATION.

3. EXISTING UTILITY LOCATIONS SHOWN ON THESE PLANS WERE COMPILED FROM THE BEST AVAILABLE RECORDS. CONTRACTOR SHALL COORDINATE WITH THE UTILITY COMPANIES TO ESTABLISH EXACT LOCATIONS, DEPTHS, AND POSSIBLE RELOCATION OF THE MAINS PRIOR TO CONSTRCUTION AND SHALL FULLY COMPLY WITH THE PROVISIONS OF THE UNDERGROUND FACILITY SAFETY AND DAMAGE PROVISIONS ACT. CHAPTER 319, RsMO. ALL UTILITIES, EITHER SHOWN OR NOT SHOWN, IN DIRECT CONFLICT WITH THIS CONSTRUCTION SHALL BY RELOCATED BY OTHERS (RESPECTIVE UTILITY COMPANY). CONTRACTOR SHALL COORDINATE THE WORK WITH EACH UTILITY COMPANY AFFECTED.

4. THE CONTRACTOR SHALL KEEP ALL PAVEMENTS CLEAN AND FREE OF MUD, ROCK, AND DEBRIS AT ALL TIMES DURING CONSTRUCTION.

5. THE CONTRACTOR SHALL TAKE ALL NECESSARY PRECAUTIONS TO PREVENT DAMAGE TO PAVEMENTS (DRIVEWAY APPROACHES, SIDEALKS, STREETS, ETC.) ADJOINING THE WORK AREAS AND WILL, AT NO COST TO THE OWNER, BE RESPONSIBLE FOR REPAIRING ANY SAID DAMAGE.

6. CONTRACTOR SHALL SOD ANY NON-PAVED AREAS DISTURBED BY CONSTRUCTION.

7. CONTACTOR MUST MAINTAIN ACCESS TO RESIDENTIAL DRIVEWAYS AT ALL TIMES DURING CONSTRUCTION, EXCEPT DURING DRIVEWAY APPROACH PAVEMENT REPLACEMENT. IF TEMPORARY CLOSURES OF DRIVEWAYS ARE REQUIRED, 48 HOUR NOTICE SHALL BE PROVIDED TO THE CITY AND THE HOMEOWNER.

8. ANY FILL REQUIRED SHALL BE CLEAN AND FREE OF ANY DEBRIS OR CONSTRUCTION MATERIAL.

9. CARE SHALL BE TAKEN TO AVOID DISTURBING ANY PROPERTY MARKERS ENCOUNTERED DURING CONSTRUCTION. ANY PROPERTY MARKERS REMOVED TO ALLOW FOR GRADING, SHALL BE REPLACED. NO DIRECT PAY FOR THIS WORK.

10. WHERE REQUIRED AND AUTHORIZED BY THE OWNER OR OWNER'S REPRESENTATIVE, ADJUSTMENT OF EXISTING MANHOLE/VALVE FRAME COVERS SHALL CONFORM TO THE REQUIREMENTS OF THE LATEST EDITION OF THE STANDARD DETAILS THE STANDARD SPECIFICATIONS OF THE METROPOLITAN SEWER DISTRCT (MSD). FRAME AND COVERS SHALL BE POSITIONED SO AS TO BE FLUSH WTIH THE FINISHED ROADWAY GRADE. EXISTING FRAMES AND COVERS SHALL BE SALVAGED AND REUSED, OR THE CONTRACTOR CAN PROVIDE THE APPROPRIATE INSERT RISERS, UNLESS DIRECTED OTHERWISE.

11. EXISTING PROPERTY LINES AND RIGHT OF WAY LINES WERE ACQUIRED FROM ST. LOUIS COUNTY GIS DATABASE.

DATE PREPARED
11/7/2025

ROUTE	STATE
	MO
DISTRICT	SHEET NO.
	2

COUNTY
ST. LOUIS

JOB NO.

CONTRACT ID.

PROJECT NO.
PROP. S-2026


BRIDGE NO.

DESCRIPTION	DATE


CITY OF Glendale

HORNER SHIFRIN
THE POWER HOUSE AT UNION STATION
401 S. 18th St., Ste. 400
ST. LOUIS, MO 63103-2296
314-531-4321 FAX: 314-531-6966
www.HornerShifrin.com
Certificate of Authority: 000159
Expiration Date: December 31, 2026


GLENDALE PROP S-2026
GENERAL NOTES
SHEET 1 OF 1

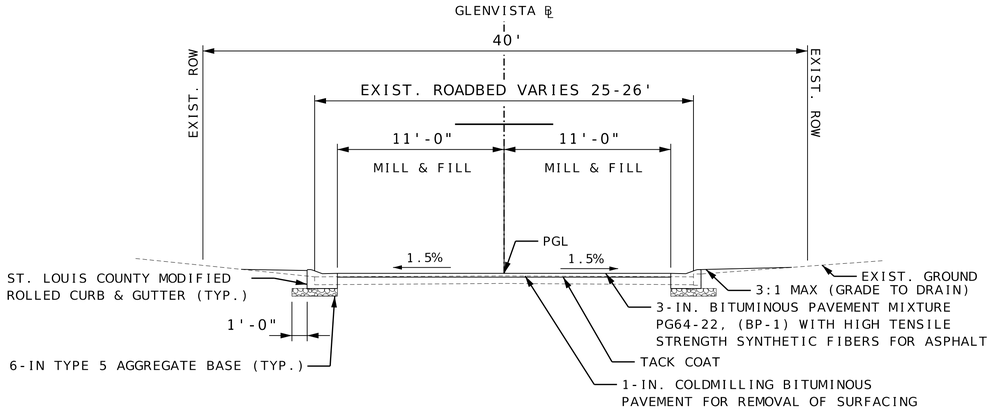


GLENVISTA DR
STA. 0+12.99 TO STA. 9+03.23

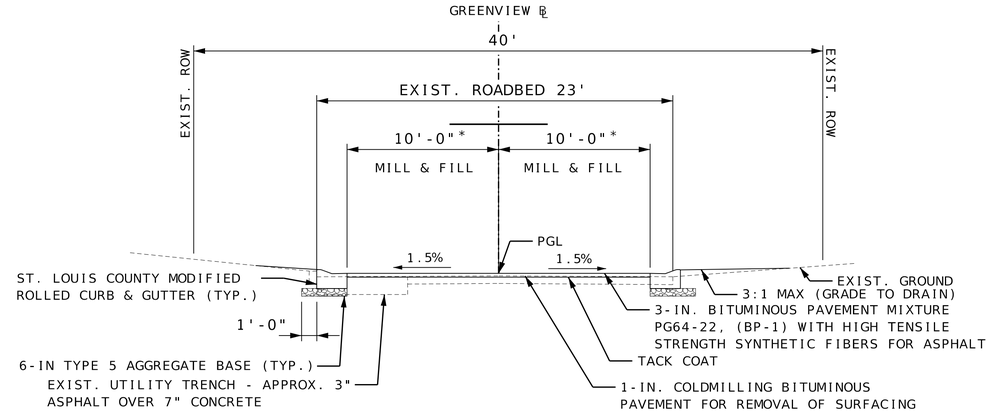

GREENVIEW DR
STA. 9+60.00 TO STA. 12+10.70
(*STA. 11+04.82 TO 12+10.70 TRANSITIONS FROM 10' TO 10.5')

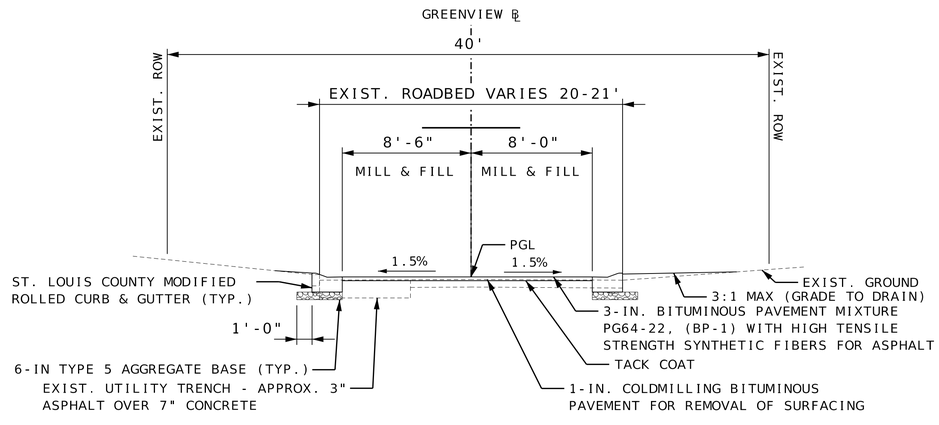

GREENVIEW DR
STA. 0+13.21 TO STA. 9+60.00
(STA. 9+40.00 TO 9+60.00 TRANSITIONS FROM 8' TO 10')

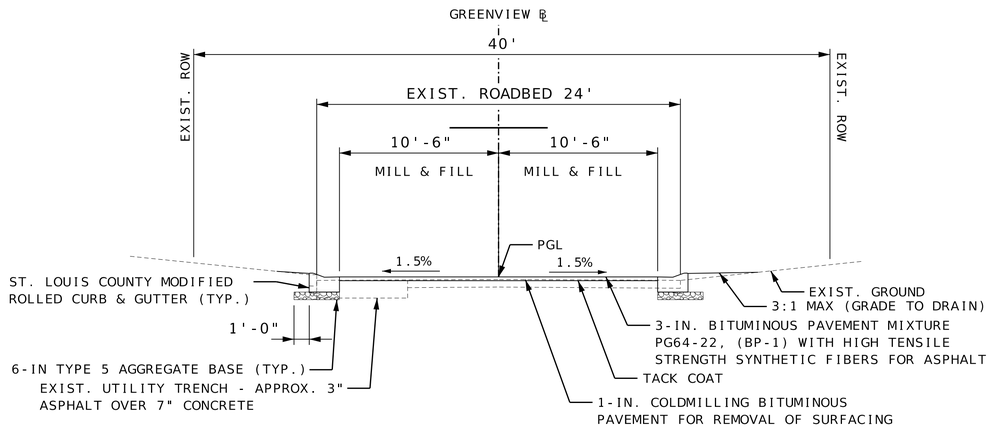

GREENVIEW DR
STA. 12+10.70 TO STA. 13+11.38

NOTES:
1. PGL'S ON GLENVISTA AND GREENVIEW ARE APPROXIMATELY 2" ABOVE THE EXISTING GRADE. SEE PROFILE SHEETS AND CROSS SECTIONS.

DATE PREPARED
11/7/2025

ROUTE	STATE
.	MO
DISTRICT	SHEET NO.
.	2

COUNTY
ST. LOUIS

JOB NO.
.

CONTRACT ID.
.

PROJECT NO.
PROP. S-2026


BRIDGE NO.
.

DESCRIPTION	DATE
.	.

CITY OF Glendale

HORNER SHIFRIN
THE POWER HOUSE AT UNION STATION
401 S. 18th St., Ste. 400
ST. LOUIS, MO 63103-2296
314-531-4321 FAX: 314-531-6966
www.HornerShifrin.com
Certificate of Authority: 000159
Expiration Date: December 31, 2026


GLENDALE PROP S-2026
TYPICAL SECTIONS
SHEET 1 OF 2

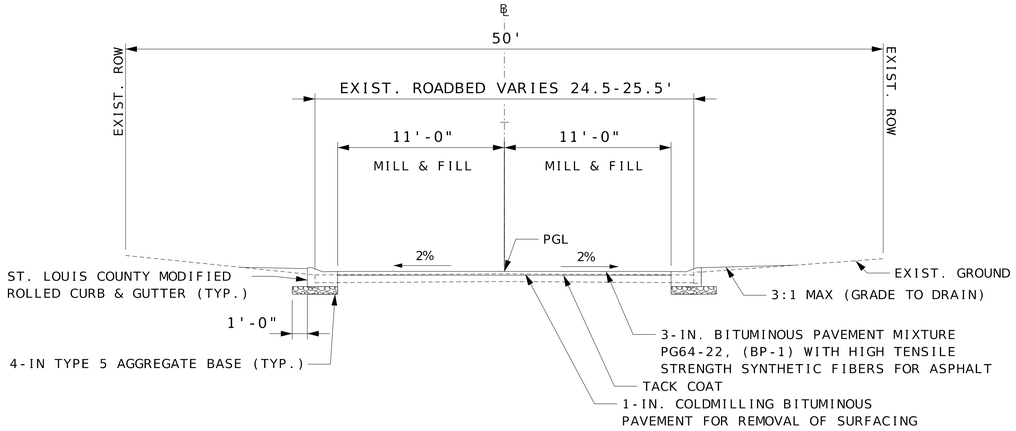

NORTHARM DR
STA. 100+23.00 TO STA. 106+81.13


SOUTHARM DR
STA. 35+69.24 TO STA. 25+93.33

HALCYON DR
STA. 20+42.75 TO STA. 20+80.00
STA. 24+20.00 TO STA. 25+50.00

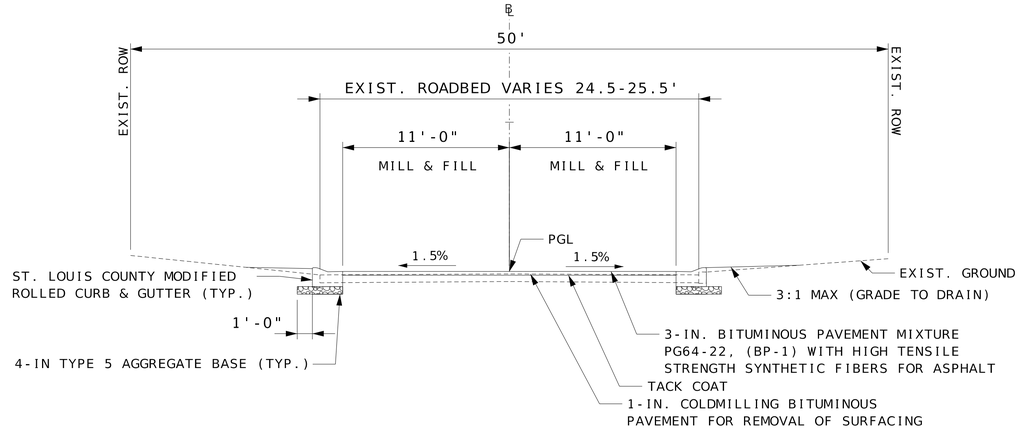


HILL DR
STA. 0+43.51 TO STA. 11+80.17

ARMSTRONG DR
STA. 10+39.00 TO STA. 15+58.50

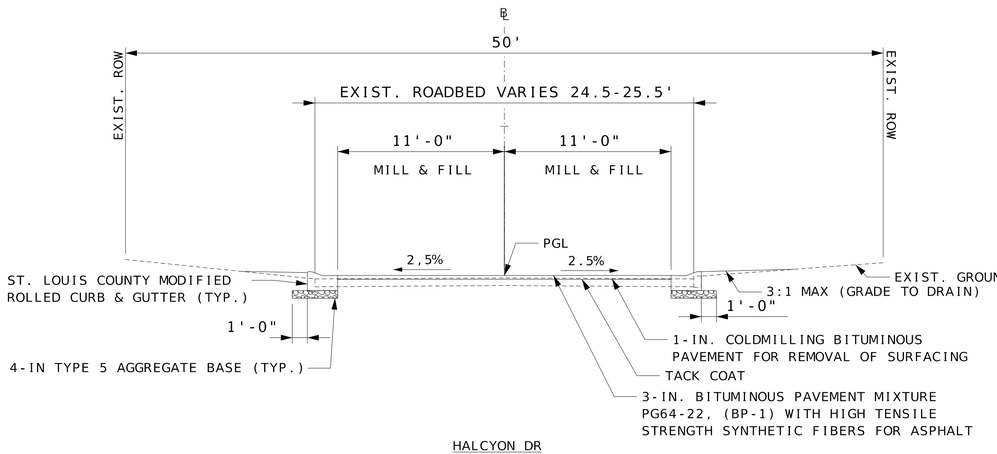

HALCYON DR
STA. 21+00.00 TO STA. 24+00.00

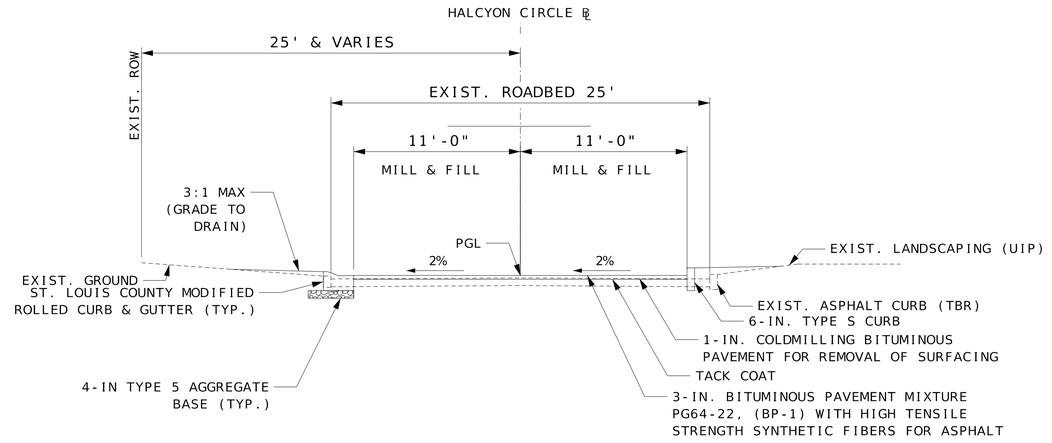

HALCYON CIRCLE
STA. 0+00.00 TO STA. 2+23.40

NOTES:
1. PGL'S ARE APPROXIMATELY 2" ABOVE THE EXISTING GRADE. SEE PROFILE SHEETS AND CROSS SECTIONS.

DATE PREPARED
11/7/2025
ROUTE
STATE
MO
DISTRICT
SHEET NO.
2
COUNTY
ST. LOUIS
JOB NO.
CONTRACT ID.
PROJECT NO.
PROP. S-2026
BRIDGE NO.

DESCRIPTION
DATE

CITY OF Glendale


HORNER SHIFRIN
THE POWER HOUSE AT UNION STATION
401 S. 18th St., Ste. 400
ST. LOUIS, MO 63103-2296
314-531-4321 FAX: 314-531-6966
www.HornerShifrin.com
Certificate of Authority: 000159
Expiration Date: December 31, 2026

GLENDALE PROP S-2026
TYPICAL SECTIONS
SHEET 2 OF 2

REV.

LEGEND

- COLDMILL & OVERLAY
- CHIP SEAL
- REMOVE AND REPLACE ENTRANCE
- PARTIAL DEPTH PAVEMENT REPAIR
- CONCRETE REPLACEMENT
- PROPOSED PLANTING

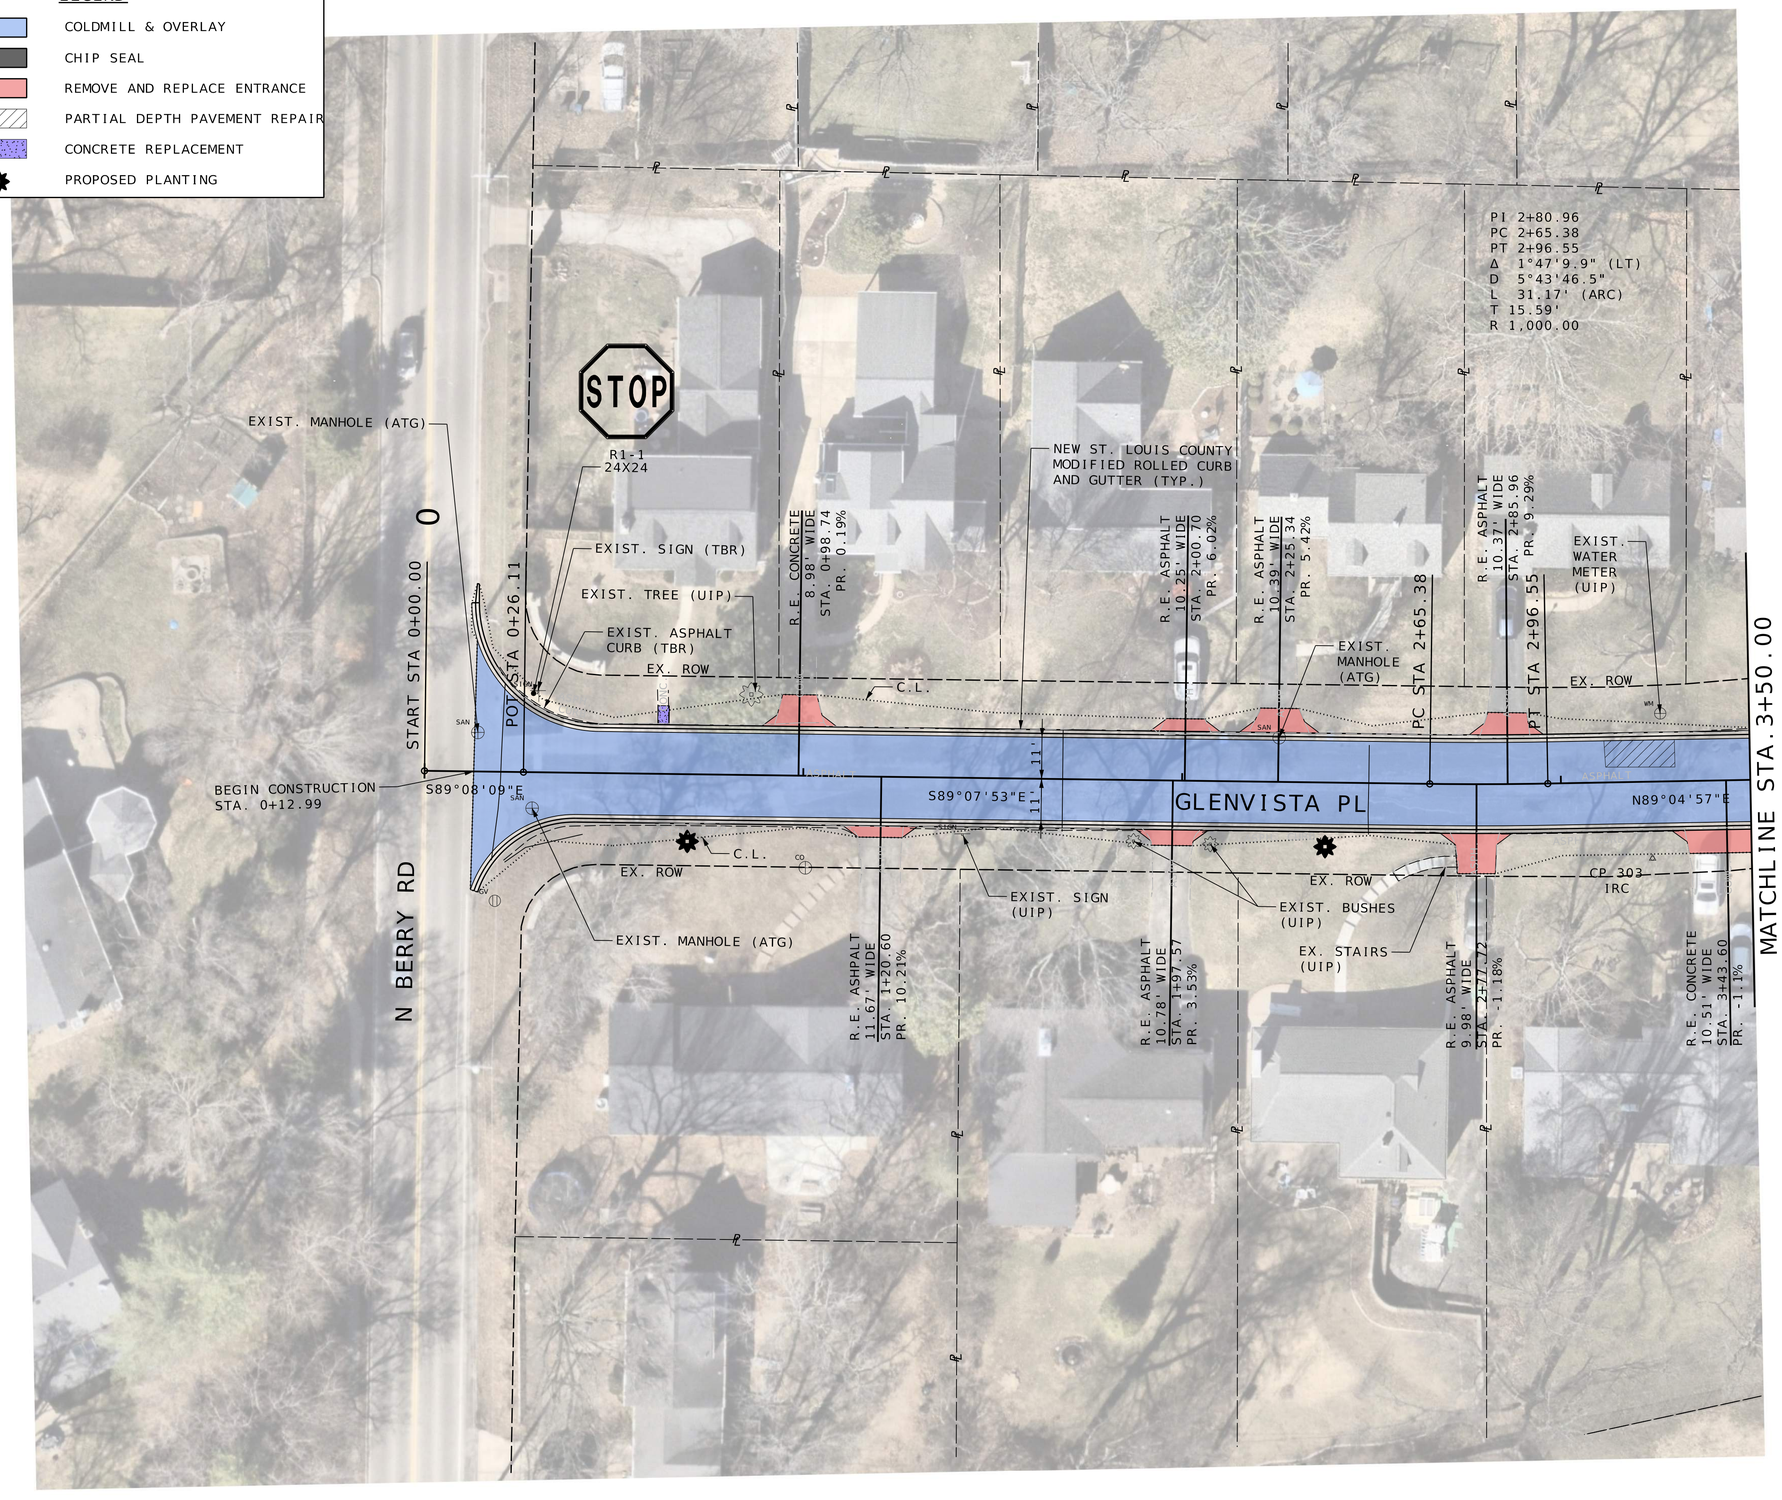

SCALE

0 20 40 60

DATE PREPARED
11/7/2025

ROUTE	STATE
.	MO
DISTRICT	SHEET NO.
.	X

COUNTY
ST. LOUIS

JOB NO.
.

CONTRACT ID.
.

PROJECT NO.
PROP. S-2026

BRIDGE NO.
.

DATE	DESCRIPTION
.	.


CITY OF Glendale

HORNER SHIFRIN
THE POWER HOUSE AT UNION STATION
401 S. 18th St., Ste. 400
ST. LOUIS, MO 63103-2296
314-531-4321 FAX: 314-531-8966
www.HornerShifrin.com
Certificate of Authority: 000159
Expiration Date: December 31, 2026

GLENDALE PROP S-2026
GLENVISTA
PLAN SHEET 1 OF 2

LEGEND

- COLDMILL & OVERLAY
- CHIP SEAL
- REMOVE AND REPLACE ENTRANCE
- PARTIAL DEPTH PAVEMENT REPAIR
- CONCRETE REPLACEMENT
- PROPOSED PLANTING

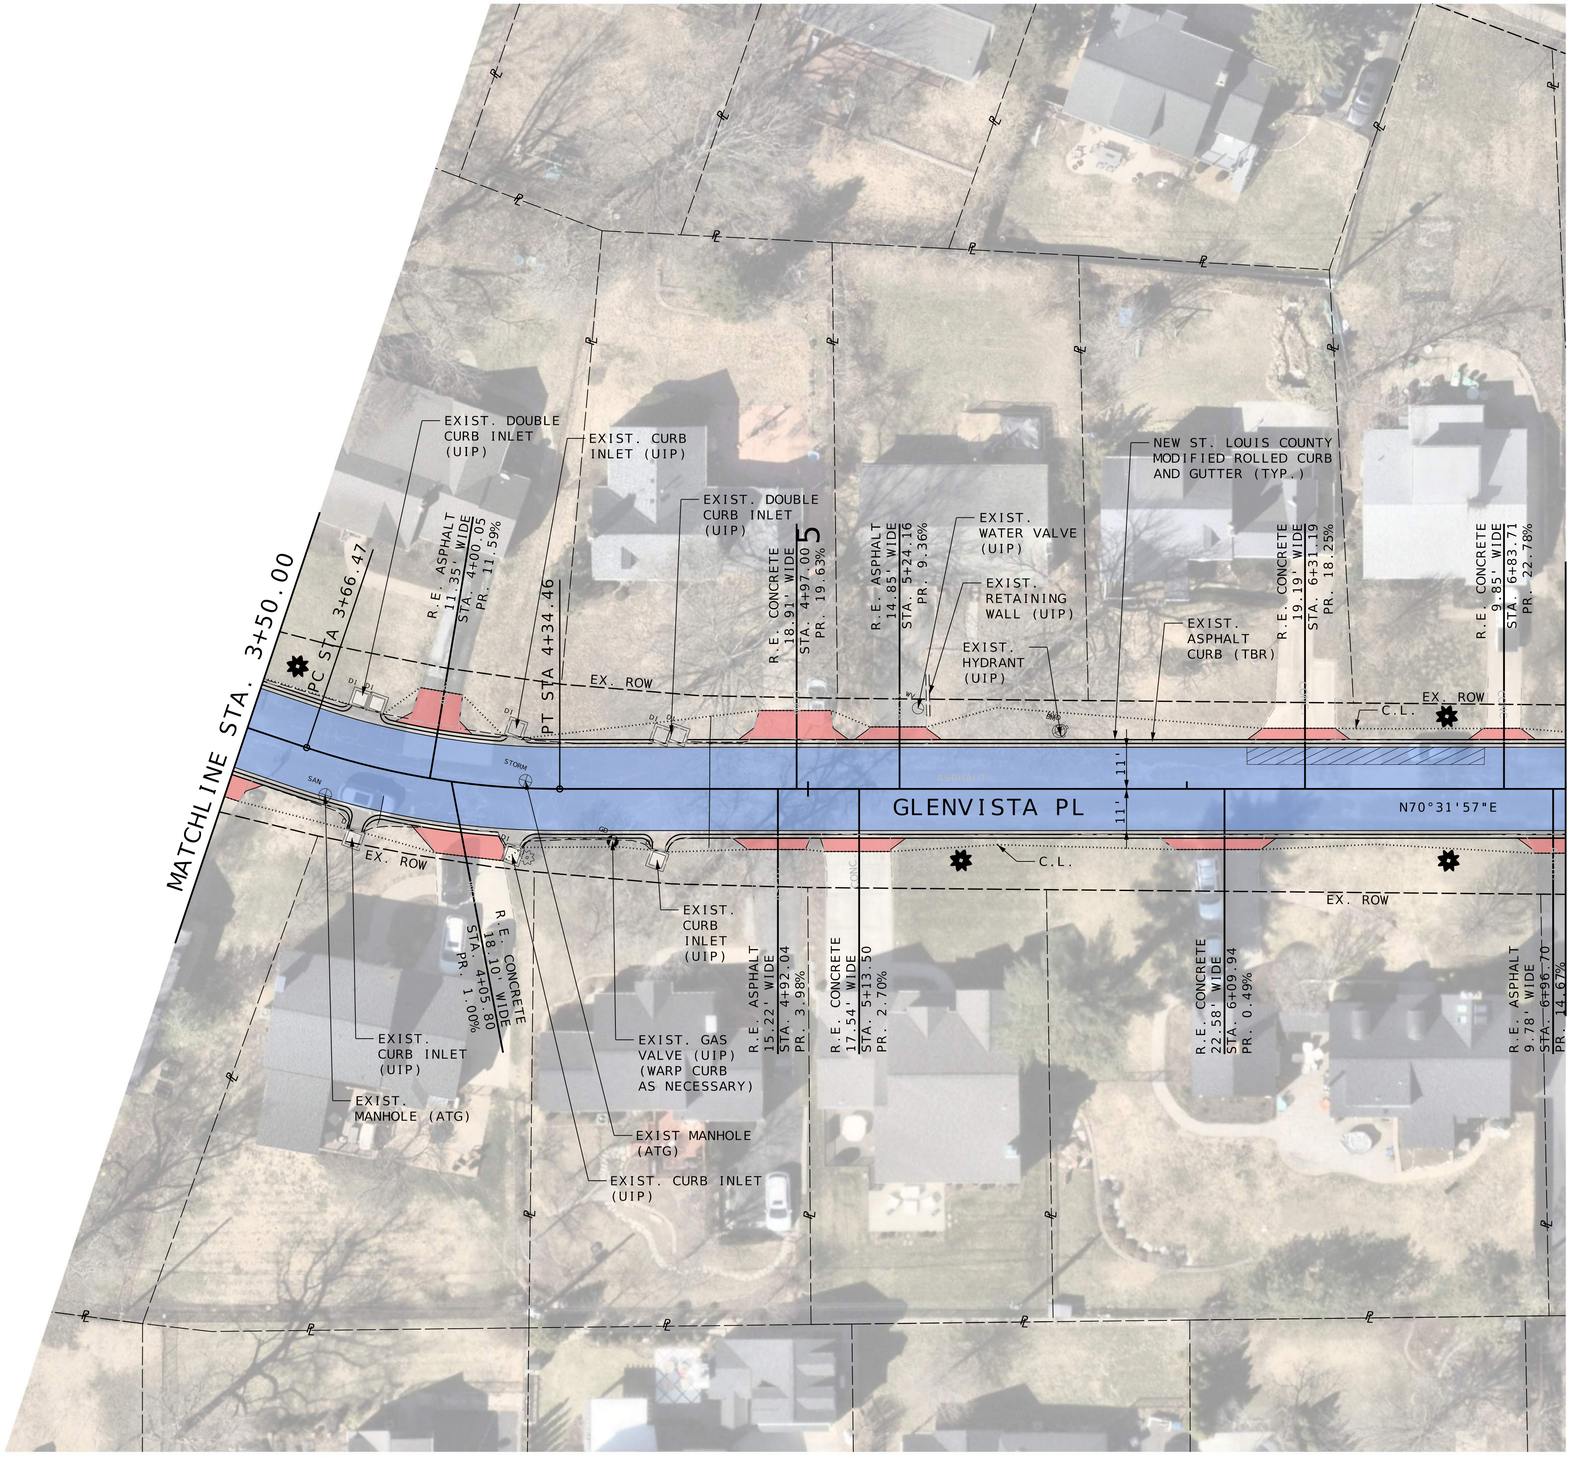

SCALE

0 20 40 60

DATE PREPARED
11/7/2025

ROUTE	STATE
.	MO
DISTRICT	SHEET NO.
.	X

COUNTY
ST. LOUIS

JOB NO.
.

CONTRACT ID.
.

PROJECT NO.
PROP. S-2026

BRIDGE NO.
.

DATE	DESCRIPTION
.	.

CITY OF Glendale

HORNER SHIFRIN
THE POWER HOUSE AT UNION STATION
401 S. 18th St., Ste. 400
ST. LOUIS, MO 63103-2296
314-531-4321 FAX: 314-531-6966
www.HornerShifrin.com
Certificate of Authority: 000159
Expiration Date: December 31, 2026

GLENDALE PROP S-2026
GLENVISTA
PLAN SHEET 2 OF 2

LEGEND

- COLDMILL & OVERLAY
- CHIP SEAL
- REMOVE AND REPLACE ENTRANCE
- PARTIAL DEPTH PAVEMENT REPAIR
- CONCRETE REPLACEMENT
- PROPOSED PLANTING

PI 0+53.12
PC 0+35.87
PT 0+70.03
Δ 19°34'12.7" (LT)
D 57°17'44.8"
L 34.16' (ARC)
T 17.25'
R 100.00

START STA 0+00.00
PC STA 0+35.87
PT STA 0+70.03

EXIST. SIGN (UIP)
EXIST. HYDRANT (UIP)
EXIST. WATER VALVE (ATG)
EXIST. LANDSCAPING (UIP)
EXIST. ASPHALT CURB (TBR)
EXIST. RETAINING WALL (UIP)
EXIST. GAS VALVE (UIP)
EXIST. TREE (UIP)
EXIST. SIGN (UIP)
EXIST. BLOCK RETAINING WALL (UIP)
EXIST. SIGNS (UIP)
EXIST. MANHOLE (ATG)

R.E. ASPHALT 15.67' WIDE STA. 0+80.56 PR. 15.37%
R.E. CONCRETE 13.16' WIDE STA. 1+89.72 PR. 7.04%
R.E. CONCRETE 12.08' WIDE STA. 2+79.37 PR. 5.88%
R.E. ASPHALT 20.0' WIDE STA. 4+41.30 PR. 1.00%

CONVERT GUTTER OUTFALL TO POP-UP DRAINAGE EMITTER
CONVERT GUTTER OUTFALL TO POP-UP DRAINAGE EMITTER
CONVERT GUTTER OUTFALL TO POP-UP DRAINAGE EMITTER

CONCRETE SLOPE PROTECTION TO BE PLACED BETWEEN BACK OF CURB AND RETAINING WALL (TO BE PAID FOR AS 4-IN. SIDEWALK)

NEW ST. LOUIS COUNTY MODIFIED ROLLED CURB & GUTTER (TYP.)

BEGIN CONSTRUCTION STA. 0+13.21

S89°59'00"E

GREENVIEW DR

N70°26

MATCHLINE STA. 4+50.00

N BERRY RD

EX. ROW

C.L.

CP 304 IRC

8.5

8

SCALE
0 20 40 60

DATE PREPARED
11/7/2025

ROUTE	STATE
.	MO
DISTRICT	SHEET NO.
.	X

COUNTY
ST. LOUIS

JOB NO.
.

CONTRACT ID.
.

PROJECT NO.
PROP. S-2026

BRIDGE NO.
.

DATE	DESCRIPTION
.	.

City of Glendale

HORNER SHIFRIN
THE POWER HOUSE AT UNION STATION
401 S. 18th St., Ste. 400
ST. LOUIS, MO 63103-2296
314-531-4321 FAX: 314-531-6966
www.HornerShifrin.com
Certificate of Authority: 000159
Expiration Date: December 31, 2026

GLENDALE PROP S-2026
GREENVIEW
PLAN SHEET 1 OF 3

LEGEND

- COLDMILL & OVERLAY
- CHIP SEAL
- REMOVE AND REPLACE ENTRANCE
- PARTIAL DEPTH PAVEMENT REPAIR
- CONCRETE REPLACEMENT
- PROPOSED PLANTING

MATCHLINE STA. 4+50.00

MATCHLINE STA. 8+50.00

GREENVIEW DR

CONVERT GUTTER OUTFALL TO POP-UP DRAINAGE EMITTER

EXIST. DOUBLE CURB INLET (UIP)

EXIST. RETAINING WALL (UIP)

EX. ROW

EXIST. MANHOLE (ATG)

NEW ST. LOUIS COUNTY MODIFIED ROLLED CURB & GUTTER (TYP.)

EXIST. ASPHALT CURB (TBR)

R.E. ASPHALT 11.94' WIDE STA. 5+40.23 PR. 1.00%

R.E. CONCRETE 16.61' WIDE STA. 6+28.64 PR. 12.59%

EXIST. LANDSCAPING (UIP)

R.E. ASPHALT 11.35' WIDE STA. 7+18.24 PR. 1.90%

R.E. CONCRETE 11.73' WIDE STA. 7+36.76 PR. 5.12%

EXIST. LANDSCAPING (UIP)

EXIST. GAS VALVE (UIP)

EXIST. WATER VALVE (ATG)

EXIST. TREES (UIP)

EXIST. HYDRANT (UIP)

EX. ROW

C.L.

EXIST. MANHOLE (ATG)

EXIST. POST (UIP)

EXIST. SIGN (UIP)

EX. SIGN (UIP)

EXIST. DOUBLE CURB INLET (UIP)

EXIST. MANHOLE (ATG)

EX. SIGN (UIP)

EX. SIGN (UIP)

EX. SIGN (UIP)

EX. ROW

EXIST. MANHOLE (ATG)

EX. POST (UIP)

EX. SIGN (UIP)

C.L.

8.5'

SCALE

0 20 40 60

DATE PREPARED
11/7/2025

ROUTE .
STATE MO
DISTRICT .
SHEET NO. X

COUNTY
ST. LOUIS

JOB NO.
.

CONTRACT ID.
.

PROJECT NO.
PROP. S-2026

BRIDGE NO.
.

DESCRIPTION

DATE

CITY OF Glendale

HORNER SHIFRIN
THE POWER HOUSE AT UNION STATION
401 S. 18th St., Ste. 400
ST. LOUIS, MO 63103-2296
314-531-4321 FAX: 314-531-6966
www.HornerShifrin.com
Certificate of Authority: 000159
Expiration Date: December 31, 2026

GLENDALE PROP S-2026
GREENVIEW
SHEET 2 OF 3

LEGEND

- COLDMILL & OVERLAY
- CHIP SEAL
- REMOVE AND REPLACE ENTRANCE
- PARTIAL DEPTH PAVEMENT REPAIR
- CONCRETE REPLACEMENT
- PROPOSED PLANTING

SCALE

0 20 40 60

MATCHLINE GLENVISTA STA. 7+00.00

MATCHLINE GREENVIEW STA. 9+00.00

GLENVISTA PL

GREENVIEW DR

W KIRKHAM AVE

EX. ROW

R.E. ASPHALT 11.05' WIDE STA. 7+10.63 PR. 21.19%

EXIST. MANHOLE (ATG)

EXIST. RETAINING WALL (UIP)

EXIST. WATER VALVE (ATG)

R.E. CONCRETE 13.37' WIDE STA. 7+79.11 PR. -1.42%

EXIST. RETAINING WALL (UIP)

EXIST. ASPHALT CURB (TBR)

CONVERT GUTTER OUTFALL TO POP-UP DRAINAGE EMITTER

CONVERT GUTTER OUTFALL TO POP-UP DRAINAGE EMITTER

CONVERT GUTTER OUTFALL TO POP-UP DRAINAGE EMITTER

C.L.

11'

EXIST. WATER VALVE (ATG)

EXIST. TREE (UIP)

EXIST. WATER VALVE (UIP)

EXIST. TREE (UIP)

EXIST. SIGNS (UIP)

EXIST. GAS VALVE (UIP)

EXIST. ASPHALT CURB (TBR)

R.E. ASPHALT 30.35' WIDE STA. 9+69.19 PR. 0.90%

R.E. ASPHALT 18.91' WIDE STA. 10+52.18 PR. -6.97%

R.E. ASPHALT 13.19' WIDE STA. 12+75.61 PR. 9.31%

R.E. ASPHALT 11.50' WIDE STA. 12+78.18 PR. 0.69%

PT STA 9+39.68

PDT STA 9+68.45

PC STA 12+63.14

PT STA 12+84.25

END STA 9+03.23

END STA 13+23.37

BRIDGE

10'

8.5'

8'

10.5'

N07°02'21"E

N07°12'25"E

N01°09'43"E

20' TRANSITION

CP 302 IRC

CP 301 IRC

CP 300 IRC

EXIST. SIGN (UIP)

EXIST. MANHOLE (UIP)

EXIST. SIGNS (UIP)

EXIST. LIGHTS (UIP)

EXIST. MANHOLE (UIP)

END CONSTRUCTION STA. 13+11.38

R.E. CONCRETE 12.89' WIDE STA. 10+23.56 PR. 3.41%

R.E. CONCRETE 10.87' WIDE STA. 10+82.09 PR. 2.02%

R.E. CONCRETE 12.78' WIDE STA. 11+11.47 PR. 9.10%

R.E. CONCRETE 9.78' WIDE STA. 12+16.86 PR. 0.45%

NEW ST. LOUIS COUNTY MODIFIED ROLLED CURB & GUTTER (TYP.)

STA. 9+03.23 GLENVISTA = STA. 11+87.01 GREENVIEW

PI 8+90.79
PC 8+29.01
PT 9+39.68
Δ 63°24'26.3" (LT)
D 57°17'44.8"
L 110.67' (ARC)
T 61.77'
R 100.00

DATE PREPARED 11/7/2025

ROUTE . | STATE MO

DISTRICT . | SHEET NO. X

COUNTY ST. LOUIS

JOB NO. .

CONTRACT ID. .

PROJECT NO. PROP. S-2026

BRIDGE NO. .

DATE	DESCRIPTION
.	.

CITY OF Glendale

HORNER SHIFRIN
THE POWER HOUSE AT UNION STATION
401 S. 18th St., Ste. 400
ST. LOUIS, MO 63103-2296
314-531-4321 FAX: 314-531-6966
www.HornerShifrin.com
Certificate of Authority: 000159
Expiration Date: December 31, 2026

GLENDALE PROP S-2026
GREENVIEW
PLAN SHEET 3 OF 3

LEGEND

- COLDMILL & OVERLAY
- CHIP SEAL
- REMOVE AND REPLACE ENTRANCE
- PARTIAL DEPTH PAVEMENT REPAIR
- CONCRETE REPLACEMENT
- PROPOSED PLANTING

SCALE
0 20 40 60

MATCHLINE STA. 101+50.00 (SEE PLAN SHEET 3)

MATCHLINE STA. 6+00.00 (SEE PLAN SHEET 2)

EAST ESSEX AVENUE

ARMSTRONG DR

HILL DRIVE

START STA 0+00.00

BEGIN CONSTRUCTION STA. 0+43.51

S00°33'28"W

S01°55'52"E

S88°43'43"E

S66°48'37"E

N42°59'35"E

PI 101+55.61
PC 100+71.80
PT 102+27.53
Δ 52°29'7.8" (RT)
D 33°42'12.2"
L 155.73' (ARC)
T 83.81'
R 170.00'

PI 3+85.72
PC 3+25.08
PT 4+25.02
Δ 81°47'51.6" (LT)
D 81°51'4.0"
L 99.93' (ARC)
T 60.63'
R 70.00'

PI 1+45.34
PC 1+34.48
PT 1+56.20
Δ 2°29'19.6" (LT)
D 11°27'33.0"
L 21.72' (ARC)
T 10.86'
R 500.00'

PI 5+47.25
PC 4+54.06
PT 6+10.70
Δ 78°2'29.6" (RT)
D 49°49'20.7"
L 156.64' (ARC)
T 93.19'
R 115.00'

PI 100+84.91
PC 100+13.09
PT 101+39.07
Δ 68°44'29.0" (RT)
D 54°35'2.7"
L 125.98' (ARC)
T 71.82'
R 105.00'

PI 1+20.67
PC 0+85.17
PT 1+54.59
Δ 29°37'39.4" (LT)
D 42°26'28.7"
L 69.42' (ARC)
T 35.49'
R 135.00'

PC STA 0+85.17
PT STA 1+54.59
PC STA 1+34.48
PT STA 1+56.20
START STA 100+00.00
PC STA 100+13.09
PT STA 100+71.80
START STA 100+00.00
PC STA 4+54.06
PT STA 4+25.02
PT STA 101+39.07
START STA 0+00.00

R.E. CONCRETE 39.56' WIDE STA. 100+91.89 PR. 4.22%

R.E. CONCRETE 11.31' WIDE STA. 4+95.01 PR. VARIES

R.E. CONCRETE 21.00' WIDE STA. 1+38.35 PR. VARIES

R.E. CONCRETE 11.91' WIDE STA. 2+24.33 PR. -1.00%

R.E. ASPHALT 35.50' WIDE STA. 2+41.54 PR. 4.00%

R.E. ASPHALT 9.41' WIDE STA. 1+04.42 PR. 0.50%

R.E. CONCRETE 11.32' WIDE STA. 1+65.11 PR. 1.00%

R.E. CONCRETE 17.70' WIDE STA. 2+18.34 PR. 7.00%

R.E. ASPHALT 11.78' WIDE STA. 2+77.13 PR. 10.00%

EXIST. FENCE (UIP)
EXIST. WATER METER (UIP)
EXIST. MANHOLE (ATG)
EXIST. LANDSCAPING (TBR&RESET)
EXIST. SIGN (TBR&R)
EXIST. SPRINKLERS (TBR&R)
EXIST. BRICK PAVERS (TBR&RESET)
EXIST. SIGN (TBR)
EXIST. TREE (UIP)
EXIST. LANDSCAPING STONES (TBR&RESET)
EXIST. POLE (UIP)
EXIST. CURB INLET (UIP) (REPLACE INLET TOP)
EXIST. BUSHES (UIP)
EXIST. STONE WALL (TBR)
NEW SMALL BLOCK RETAINING WALL
EXIST. STONE STAIRS (UIP)
EXIST. STONE RETAINING WALL (UIP)
NEW ST. LOUIS COUNTY MODIFIED ROLLED CURB AND GUTTER (TYP.)
EXIST. ASPHALT CURB (TBR)
CONCRETE CURB (6 IN. HEIGHT AND UNDER) TYPE S
TIE INTO EXISTING CURB AND GUTTER (TYP.)
END CONSTRUCTION STA. 101+83.50
R1-1 24X24
STOP
C.L.
EX. ROW

DATE PREPARED	11/7/2025
ROUTE	.
STATE	MO
DISTRICT	.
SHEET NO.	4
COUNTY	ST. LOUIS
JOB NO.	.
CONTRACT ID.	.
PROJECT NO.	PROP. S-2026
BRIDGE NO.	.

DESCRIPTION

DATE

CITY OF Glendale

HORNER SHIFRIN
THE POWER HOUSE AT UNION STATION
401 S. 18th St., Ste. 400
ST. LOUIS, MO 63103-2296
314-531-4321 FAX: 314-531-8966
www.HornerShifrin.com
Certificate of Authority: 000159
Expiration Date: December 31, 2026

GLENDALE PROP S-2026
HILL DRIVE
SHEET 1 OF 6

...\004-009_PlanSheets_01-06_HillDr.dgn 11:33:50 AM 11/7/2025

MATCHLINE STA. 6+00.00
(SEE PLAN SHEET 1)

MATCHLINE STA. 11+00.00
(SEE PLAN SHEET 6)

SCALE
0 20 40 60

HILL DRIVE

EX. ROW

C.L.

CONTRACTOR SHALL FIELD VERIFY EXISTING GUTTER DOWNSPOUTS AND TIE THEM INTO PROPOSED STORMWATER DETENTION SYSTEM

EXIST. POLE (UIP)

EXIST. WATER VALVE (UIP)

EXIST. GAS VALVE (UIP)

EXIST. MANHOLE (ATG)

EXIST. SIGN (TBR&R)

EXIST. TREE (UIP)

EXIST. BUSHES (UIP)

EXIST. WATER METER (UIP)

EXIST. GUY WIRE (UIP)

EXIST. HYDRANT (UIP)

NEW ST. LOUIS COUNTY MODIFIED ROLLED CURB AND GUTTER (TYP.)

EXIST. LANDSCAPING (UIP)

EXIST. ASPHALT CURB (TBR)

CONCRETE CURB (6 IN. HEIGHT AND UNDER) TYPE S

EXIST. WALL (UIP)

EXIST. LANDSCAPING STONE (TBR&RESET)

EXIST. WALLS (UIP)

EXIST. SIGN (TBR&R)

EXIST. POLE (UIP)

R.E. CONCRETE 14.46' WIDE STA. 6+56.29 PR. 4.00%

R.E. CONCRETE 14.21' WIDE STA. 7+26.16 PR. 0.50%

R.E. CONCRETE 10.32' WIDE STA. 8+03.85 PR. 1.85%

R.E. ASPHALT 16.42' WIDE STA. 6+72.39 PR. 0.50%

R.E. ASPHALT 13.57' WIDE STA. 8+36.60 PR. 5.00%

R.E. CONCRETE 14.61' WIDE STA. 20+28.59 PR. 12.00%

R.E. CONCRETE 18.71' WIDE STA. 20+54.72 PR. 0.50%

R.E. CONCRETE 18.17' WIDE STA. 9+54.20 PR. 0.50%

R.E. CONCRETE 20.74' WIDE STA. 110+66.28 PR. -4.00%

R.E. ASPHALT 13.45' WIDE STA. 109+92.34 PR. 1.00%

PI 6+97.34
PC 6+25.00
PT 7+68.69
Δ 16°28'0.2" (LT)
D 11°27'33.0"
L 143.70' (ARC)
T 72.35'
R 500.00'

PI 8+36.04
PC 7+97.03
PT 8+74.89
Δ 8°55'20.1" (LT)
D 11°27'33.0"
L 77.86' (ARC)
T 39.01'
R 500.00'

PI 10+05.20
PC 9+12.60
PT 10+80.49
Δ 60°7'25.9" (LT)
D 35°48'35.5"
L 167.90' (ARC)
T 92.61'
R 160.00'

PI 20+50.52
PC 20+00.00
PT 20+97.87
Δ 35°2'49.0" (RT)
D 35°48'35.5"
L 97.87' (ARC)
T 50.52'
R 160.00'

PI 21+63.73
PC 21+10.40
PT 22+11.98
Δ 43°6'40.5" (RT)
D 42°26'28.7"
L 101.58' (ARC)
T 53.33'
R 135.00'

PI 109+87.86
PC 109+68.76
PT 110+06.75
Δ 14°36'22.1" (RT)
D 38°27'12.8"
L 37.98' (ARC)
T 19.10'
R 149.00'

PI 109+22.92
PC 109+01.25
PT 109+44.57
Δ 4°57'52.1" (RT)
D 11°27'33.0"
L 43.32' (ARC)
T 21.68'
R 500.00'

PT STA 6+10.70
PC STA 6+25.00
PT STA 7+68.69
PC STA 7+97.03
PT STA 8+74.89
START STA 20+00.00
PC STA 20+12.60
PT STA 20+91.87
PC STA 21+10.40
PC STA 109+68.76
PT STA 109+44.57
PT STA 109+69.43
START STA 109+80.00
PT STA 110+06.75
END STA 10+86.47
END STA 11+34.73
END STA 22+11.98
END CONSTRUCTION STA. 108+69.37
PT STA 108+54.11

S05°41'14"E
S10°46'47"W
S01°51'27"W
S36°54'16"W
S86°50'12"E
S58°15'59"E
N18°33'26"E
N83°31'18"E

LEGEND

- COLDMILL & OVERLAY
- CHIP SEAL
- REMOVE AND REPLACE ENTRANCE
- PARTIAL DEPTH PAVEMENT REPAIR
- CONCRETE REPLACEMENT
- PROPOSED PLANTING

DATE PREPARED	11/7/2025
ROUTE	STATE: MO
DISTRICT	SHEET NO.: 5
COUNTY	ST. LOUIS
JOB NO.	
CONTRACT ID.	
PROJECT NO.	PROP. S-2026
BRIDGE NO.	

DESCRIPTION

DATE

CITY OF Glendale

HORNER SHIFRIN
THE POWER HOUSE AT UNION STATION
401 S. 18th St., Ste. 400
ST. LOUIS, MO 63103-2296
314-531-4321 FAX: 314-531-6966
www.HornerShifrin.com
Certificate of Authority: 000159
Expiration Date: December 31, 2026

GLENDALE PROP S-2026
HILL DRIVE
SHEET 2 OF 6

...\004-009_PlanSheets_01-06_HillDr.dgn 11:34:25 AM 11/7/2025

LEGEND

- COLDMILL & OVERLAY
- CHIP SEAL
- REMOVE AND REPLACE ENTRANCE
- PARTIAL DEPTH PAVEMENT REPAIR
- CONCRETE REPLACEMENT
- PROPOSED PLANTING

MATCHLINE STA. 101+50.00
(SEE PLAN SHEET 1)

MATCHLINE STA. 106+00.00
(SEE PLAN SHEET 4)

MATCHLINE STA. 11+50.00
(SEE PLAN SHEET 6)

ARMSTRONG DR

S84°31'17"E

START STA 10+00.00

NORTHARM DR

S88°33'51"E

105

10

ASPHALT PAVEMENT

EX. ROW

C.L.

PI 101+55.61
PC 100+71.80
PT 102+27.53
Δ 52°29'7.8" (RT)
D 33°42'12.2"
L 155.73' (ARC)
T 83.81'
R 170.00'

PT STA 102+27.53

R.E. ASPHALT
11.02' WIDE
STA. 102+01.98
PR. -0.22%

R.E. CONCRETE
19.01' WIDE
STA. 102+80.48
PR. -3.00%

R.E. CONCRETE
19.14' WIDE
STA. 102+79.95
PR. -1.63%

PI 104+06.01
PC 103+70.72
PT 104+41.27
Δ 2°2'33.5" (LT)
D 5°43'46.5"
L 70.56' (ARC)
T 35.29'
R 1,000.00'

PT STA 103+70.72

PT STA 104+41.27

R.E. CONCRETE
11.47' WIDE
STA. 103+69.53
PR. -7.00%

R.E. ASPHALT
10.58' WIDE
STA. 103+96.39
PR. -3.63%

R.E. CONCRETE
33.72' WIDE
STA. 104+50.95
PR. 12.00%

R.E. CONCRETE
16.39' WIDE
STA. 105+21.67
PR. -4.23%

R.E. CONCRETE
16.50' WIDE
STA. 105+52.57
PR. -2.00%

R.E. ASPHALT
14.30' WIDE
STA. 11+36.45
PR. 1.00%

R.E. CONCRETE
16.00' WIDE
STA. 11+40.13
PR. 9.70%

EXIST. MANHOLE (UIP)

EXIST. CURB INLET (UIP)
REPLACE INLET TOP

EX. CURB INLET
23M2-183D
TOP-639.27

EXIST. GAS VALVE (UIP)

EX SAN MH
23M2-1265
TOP-640.21

CP 30

EXIST. GAS VALVE (UIP)

NEW ST. LOUIS COUNTY
MODIFIED ROLLED CURB
AND GUTTER (TYP.)

EXIST. BUSHES (UIP)

EXIST. FENCE (UIP)

EXIST. BLOCK WALL (UIP)

EXIST. SIGN (TBR&R)

EXIST. CURB INLET (UIP)
REPLACE INLET TOP

EX CURB INLET
23M2-184D
TOP-639.99

EXIST. POLE (UIP)

EXIST. MANHOLE (ATG)

EX SAN MH
23M2-1255
TOP-646.05

EXIST. WATER METER (UIP)

EXIST. BUSHES (UIP)

EXIST. FENCE (UIP)

EXIST. SIGN (TBR&R)

NEW ST. LOUIS COUNTY
MODIFIED ROLLED CURB
AND GUTTER (TYP.)

LANDSCAPING
BOULDERS
BLOCK WALL
CONC
ASPH
SAN
GAS
GV

SCALE
0 20 40 60

...\004-009_PlanSheets_01-06_HillDr.dgn 11:35:04 AM 11/7/2025

DATE PREPARED
11/7/2025

ROUTE	STATE
.	MO
DISTRICT	SHEET NO.
.	6

COUNTY
ST. LOUIS

JOB NO.
.

CONTRACT ID.
.

PROJECT NO.
PROP. S-2026

BRIDGE NO.
.

DATE	DESCRIPTION
.	.
.	.
.	.
.	.
.	.
.	.
.	.
.	.

CITY OF Glendale

HORNER SHIFRIN
THE POWER HOUSE AT UNION STATION
401 S. 18th St., Ste. 400
ST. LOUIS, MO 63103-2296
314-531-4321 FAX: 314-531-6966
www.HornerShifrin.com
Certificate of Authority: 000159
Expiration Date: December 31, 2026

GLENDALE PROP S-2026
HILL DRIVE
SHEET 3 OF 6

LEGEND

- COLDMILL & OVERLAY
- CHIP SEAL
- REMOVE AND REPLACE ENTRANCE
- PARTIAL DEPTH PAVEMENT REPAIR
- CONCRETE REPLACEMENT
- PROPOSED PLANTING

EXIST. BUSH (UIP)

EXIST. MANHOLE (UIP)

R.E. ASPHALT
15.05' WIDE
STA. 20+12.53
PR. -3.68%

R.E. CONCRETE
16.02' WIDE
STA. 20+43.03
PR. -5.10%

EX SAN MH
23M2-0225S
TOP-640.81

EX. ROW

START STA 20+00.00

R.E. CONCRETE
16.13' WIDE
STA. 20+00.00
PR. 5.00%

EX SAN MH
23M2-0224S
TOP-642.10

END STA 106+81.13

EXIST. MANHOLE (UIP)

EX. ROW

R.E. CONCRETE
15.58' WIDE
STA. 106+31.98
PR. 0.50%

NORTHARM DR

EX. ROW

EXIST. SIGN (TBR&R)

R.E. CONCRETE
15.72' WIDE
STA. 106+05.94
PR. 3.10%

MATCHLINE STA. 106+00.00
(SEE PLAN SHEET 3)

R.E. ASPHALT
10.83' WIDE
STA. 21+21.16
PR. -2.45%

EXIST. GAS
VALVES (UIP)

EXIST. WATER
VALVE (UIP)

EXIST. CURB
INLET (UIP)
REPLACE INLET TOP

R.E. ASPHALT
9.91' WIDE
STA. 22+03.25
PR. -6.00%

EX CURB INLET
23M2-064D
TOP-639.85

EX SAN MH
23M2-0226S
TOP-640.53

R.E. ASPHALT
17.35' WIDE
STA. 21+83.56
PR. 5.00%

C.L.

HALCYON DR

S01°01'00"W

EXIST. MANHOLE
(UIP)

EXIST. CURB
INLET (UIP)
REPLACE
INLET TOP

R.E. ASPHALT
16.34' WIDE ASPH
STA. 22+71.75
PR. 3.28%

EXIST. WATER
VALVE (UIP)

R.E. CONCRETE
14.97' WIDE
STA. 22+82.13
PR. 1.33%

EXIST. BLOCK
WALLS (UIP)

EXIST.
HYDRANT
(UIP)

EXIST. WATER
VALVE (UIP)

R.E. CONCRETE
11.97' WIDE
STA. 23+63.36
PR. 0.50%

NEW ST. LOUIS
COUNTY MODIFIED
ROLLED CURB AND
GUTTER (TYP.)

EX. ROW

C.L.

EX. ROW

EXIST.
MANHOLE
(UIP)

EXIST. GAS
VALVE (UIP)

R.E. ASPHALT
17.61' WIDE
STA. 23+56.29
PR. -5.00%

EX SAN MH
23M2-0267S
TOP-643.01

R.E. CONCRETE
16.42' WIDE
STA. 24+39.74
PR. 1.00%

MATCHLINE STA. 24+50.00
(SEE PLAN SHEET 5)

SCALE
0 20 40 60

DATE PREPARED
11/7/2025

ROUTE	STATE
.	MO
DISTRICT	SHEET NO.
.	7

COUNTY
ST. LOUIS

JOB NO.
.

CONTRACT ID.
.

PROJECT NO.
PROP. S-2026

BRIDGE NO.
.

DESCRIPTION	DATE
.	.

CITY OF Glendale

HORNER SHIFRIN
THE POWER HOUSE AT UNION STATION
401 S. 18th St., Ste. 400
ST. LOUIS, MO 63103-2296
314-531-4321 FAX: 314-531-6966
www.HornerShifrin.com
Certificate of Authority: 000159
Expiration Date: December 31, 2026

GLENDALE PROP S-2026
HILL DRIVE
SHEET 4 OF 6

LEGEND

- COLDMILL & OVERLAY
- CHIP SEAL
- REMOVE AND REPLACE ENTRANCE
- PARTIAL DEPTH PAVEMENT REPAIR
- CONCRETE REPLACEMENT
- PROPOSED PLANTING

MATCHLINE STA. 24+50.00
(SHEET PLAN SHEET 4)

MATCHLINE STA. 32+00.00
(SHEET PLAN SHEET 6)

HALCYON DR

SOUTHARM DR

PI 0+51.28
PC 0+35.13
PT 1+67.14
Δ 18°20'30.5" (LT)
D 57°17'44.8"
L 32.01' (ARC)
T 16.14'
R 100.00'

START STA. 0+00.00

PC STA 0+35.13

P.T. STA 0+67.14

PC STA 0+79.89

PCC STA 1+00.05

END STA 25+93.33

START STA 30+00.00

START STA 24+23.40

PT STA 1+63.06

S56°36'00"E

S74°56'30"E

N64°20'18"W

N88°36'27"W

25

30

C.L.

EX. ROW

R.E. CONCRETE
33.39' WIDE
STA. 25+19.21
PR. 1.00%

R.E. CONCRETE
18.75' WIDE
STA. 0+37.24
PR. 0.55%

R.E. CONCRETE
19.47' WIDE
STA. 0+99.37
PR. 4.28%

R.E. CONCRETE
14.33' WIDE
STA. 1+19.30
PR. 3.78%

R.E. CONCRETE
13.00' WIDE
STA. 1+61.19
PR. 1.00%

R.E. ASPHALT
14.97' WIDE
STA. 31+91.22
PR. 12.50%

R.E. ASPHALT
17.94' WIDE
STA. 30+91.80
PR. 1.00%

R.E. ASPHALT
12.33' WIDE
STA. 30+68.91
PR. 0.50%

CONCRETE CURB (6 IN. HEIGHT AND UNDER) TYPE S

EXIST. BLOCK WALL (UIP)

EXIST. ASPHALT CURB (TBR)

EXIST. MANHOLE (UIP)
EX SAN MH
23M3-238S
TOP-645.30

EXIST. MANHOLE (UIP)
EX SAN MH
23M2-049S
TOP-643.65

EXIST. SIGN (TBR&R)

EXIST. GAS METERS (UIP)

EXIST. GAS VALVE (UIP)

EXIST. WATER VALVE (UIP)

EXIST. GRATE INLET (UIP)
EX GRATE INLET
TOP-643.82

EXIST. SIGN (TBR&R)

LANDSCAPING

BLOCK WALL

CONC

CP 302

PI 1+77.96
PC 1+00.05
PT 1+63.06
Δ 144°25'17.0" (RT)
D 229°10'59.2"
L 63.02' (ARC)
T 77.92'
R 25.00'

PI 0+90.55
PC 0+79.89
PT 1+00.05
Δ 46°10'55.1" (RT)
D 229°10'59.2"
L 20.15' (ARC)
T 10.66'
R 25.00'

SCALE
0 20 40 60

DATE PREPARED
11/7/2025

ROUTE
.

STATE
MO

DISTRICT
.

SHEET NO.
8

COUNTY
ST. LOUIS

JOB NO.
.

CONTRACT ID.
.

PROJECT NO.
PROP. S-2026

BRIDGE NO.
.

DESCRIPTION

DATE

CITY OF Glendale

HORNER SHIFRIN
THE POWER HOUSE AT UNION STATION
401 S. 18th St. Ste. 400
ST. LOUIS, MO 63103-2296
314-531-4321 FAX: 314-531-6966
www.HornerShifrin.com
Certificate of Authority: 000159
Expiration Date: December 31, 2026

GLENDALE PROP S-2026
HILL DRIVE
SHEET 5 OF 6

LEGEND

- COLDMILL & OVERLAY
- CHIP SEAL
- REMOVE AND REPLACE ENTRANCE
- PARTIAL DEPTH PAVEMENT REPAIR
- CONCRETE REPLACEMENT
- PROPOSED PLANTING

MATCHLINE STA. 11+50.00
(SEE PLAN SHEET 4)

MATCHLINE STA. 32+00.00
(SEE PLAN SHEET 6)

ARMSTRONG DR

S00°53'09"W

R.E. ASPHALT
10.87' WIDE
STA. 12+16.82
PR. 0.50%

R.E. CONCRETE
12.52' WIDE
STA. 13+58.07
PR. 0.50%

R.E. ASPHALT
18.17' WIDE
STA. 13+84.66
PR. 0.50%

EX. ROW

C.L.

EXIST. SIGN
(TBR&R)

EXIST. BUSH (UIP)

END STA 15+96.04 SOUTHARM DR

R.E. CONCRETE
11.54' WIDE
STA. 32+34.97
PR. 0.50%

R.E. ASPHALT
13.10' WIDE
STA. 32+47.06
PR. -2.50%

PI 33+36.09
PC 33+20.26
PT 33+51.66
Δ 17°59'27.5" (LT)
D 57°17'44.8"
L 31.40' (ARC)
T 15.83'
R 100.00'

PC STA 33+20.26

EXIST. MANHOLE
(UIP)

PT STA 33+51.66

EXIST. WATER
VALVE (ATG)

R.E. ASPHALT
10.07' WIDE
STA. 12+05.97
PR. 7.51%

R.E. CONCRETE
15.94' WIDE
STA. 13+18.85
PR. 5.00%

R.E. ASPHALT
11.16' WIDE
STA. 13+38.78
PR. 2.00%

R.E. ASPHALT
14.08' WIDE
STA. 13+43.02
PR. 2.71%

R.E. ASPHALT
11.31' WIDE
STA. 14+08.71
PR. 5.71%

R.E. CONCRETE
11.95' WIDE
STA. 14+68.38
PR. 0.50%

R.E. CONCRETE
18.11' WIDE
STA. 14+96.81
PR. -4.00%

TCE

EXIST. HYDRANT
(UIP)

N/F
THOMPSON, NANCY JANE
3 ARMSTRONG DRIVE
DEED BKPG 07178-2224

NEW ST. LOUIS COUNTY
MODIFIED ROLLED CURB
AND GUTTER (TYP.)

EXIST. LANDSCAPING STONES
(TBR&RESET)

N/F
DALRYMPLE, BRENT W.
& HEATHER A.
1 ARMSTRONG DRIVE
DEED BKPG 21952-3528

EXIST. SIGN
(TBR&R)

EXIST. GUY WIRE
(UIP)

EXIST. POLE (UIP)

NEW GRASS MEDIAN
CONCRETE CURB (6-
IN. HEIGHT AND
UNDER) TYPE S

ARMSTRONG DR S73°24'06"W

END
CONSTRUCTION
STA. 11+80.17

END STA 35+03.56

HILL DR

EXIST.
ASPHALT
CURB
(TBR)

EXIST.
WATER
VALVE
(ATG)

MATCHLINE STA. 11+00.00
(SEE PLAN SHEET 2)

SCALE
0 20 40 60

DATE PREPARED	11/7/2025
ROUTE	STATE MO
DISTRICT	SHEET NO. 9
COUNTY	ST. LOUIS
JOB NO.	
CONTRACT ID.	
PROJECT NO.	PROP. S-2026
BRIDGE NO.	

DESCRIPTION


DATE

CITY OF Glendale

HORNER SHIFRIN
THE POWER HOUSE AT UNION STATION
401 S. 18th St., Ste. 400
ST. LOUIS, MO 63103-2296
314-531-4321 FAX: 314-531-6966
www.HornerShifrin.com
Certificate of Authority: 000159
Expiration Date: December 31, 2026

GLENDALE PROP S-2026
HILL DRIVE
SHEET 6 OF 6

...\004-009_PlanSheets_01-06_HillDr.dgn 11:36:59 AM 11/7/2025

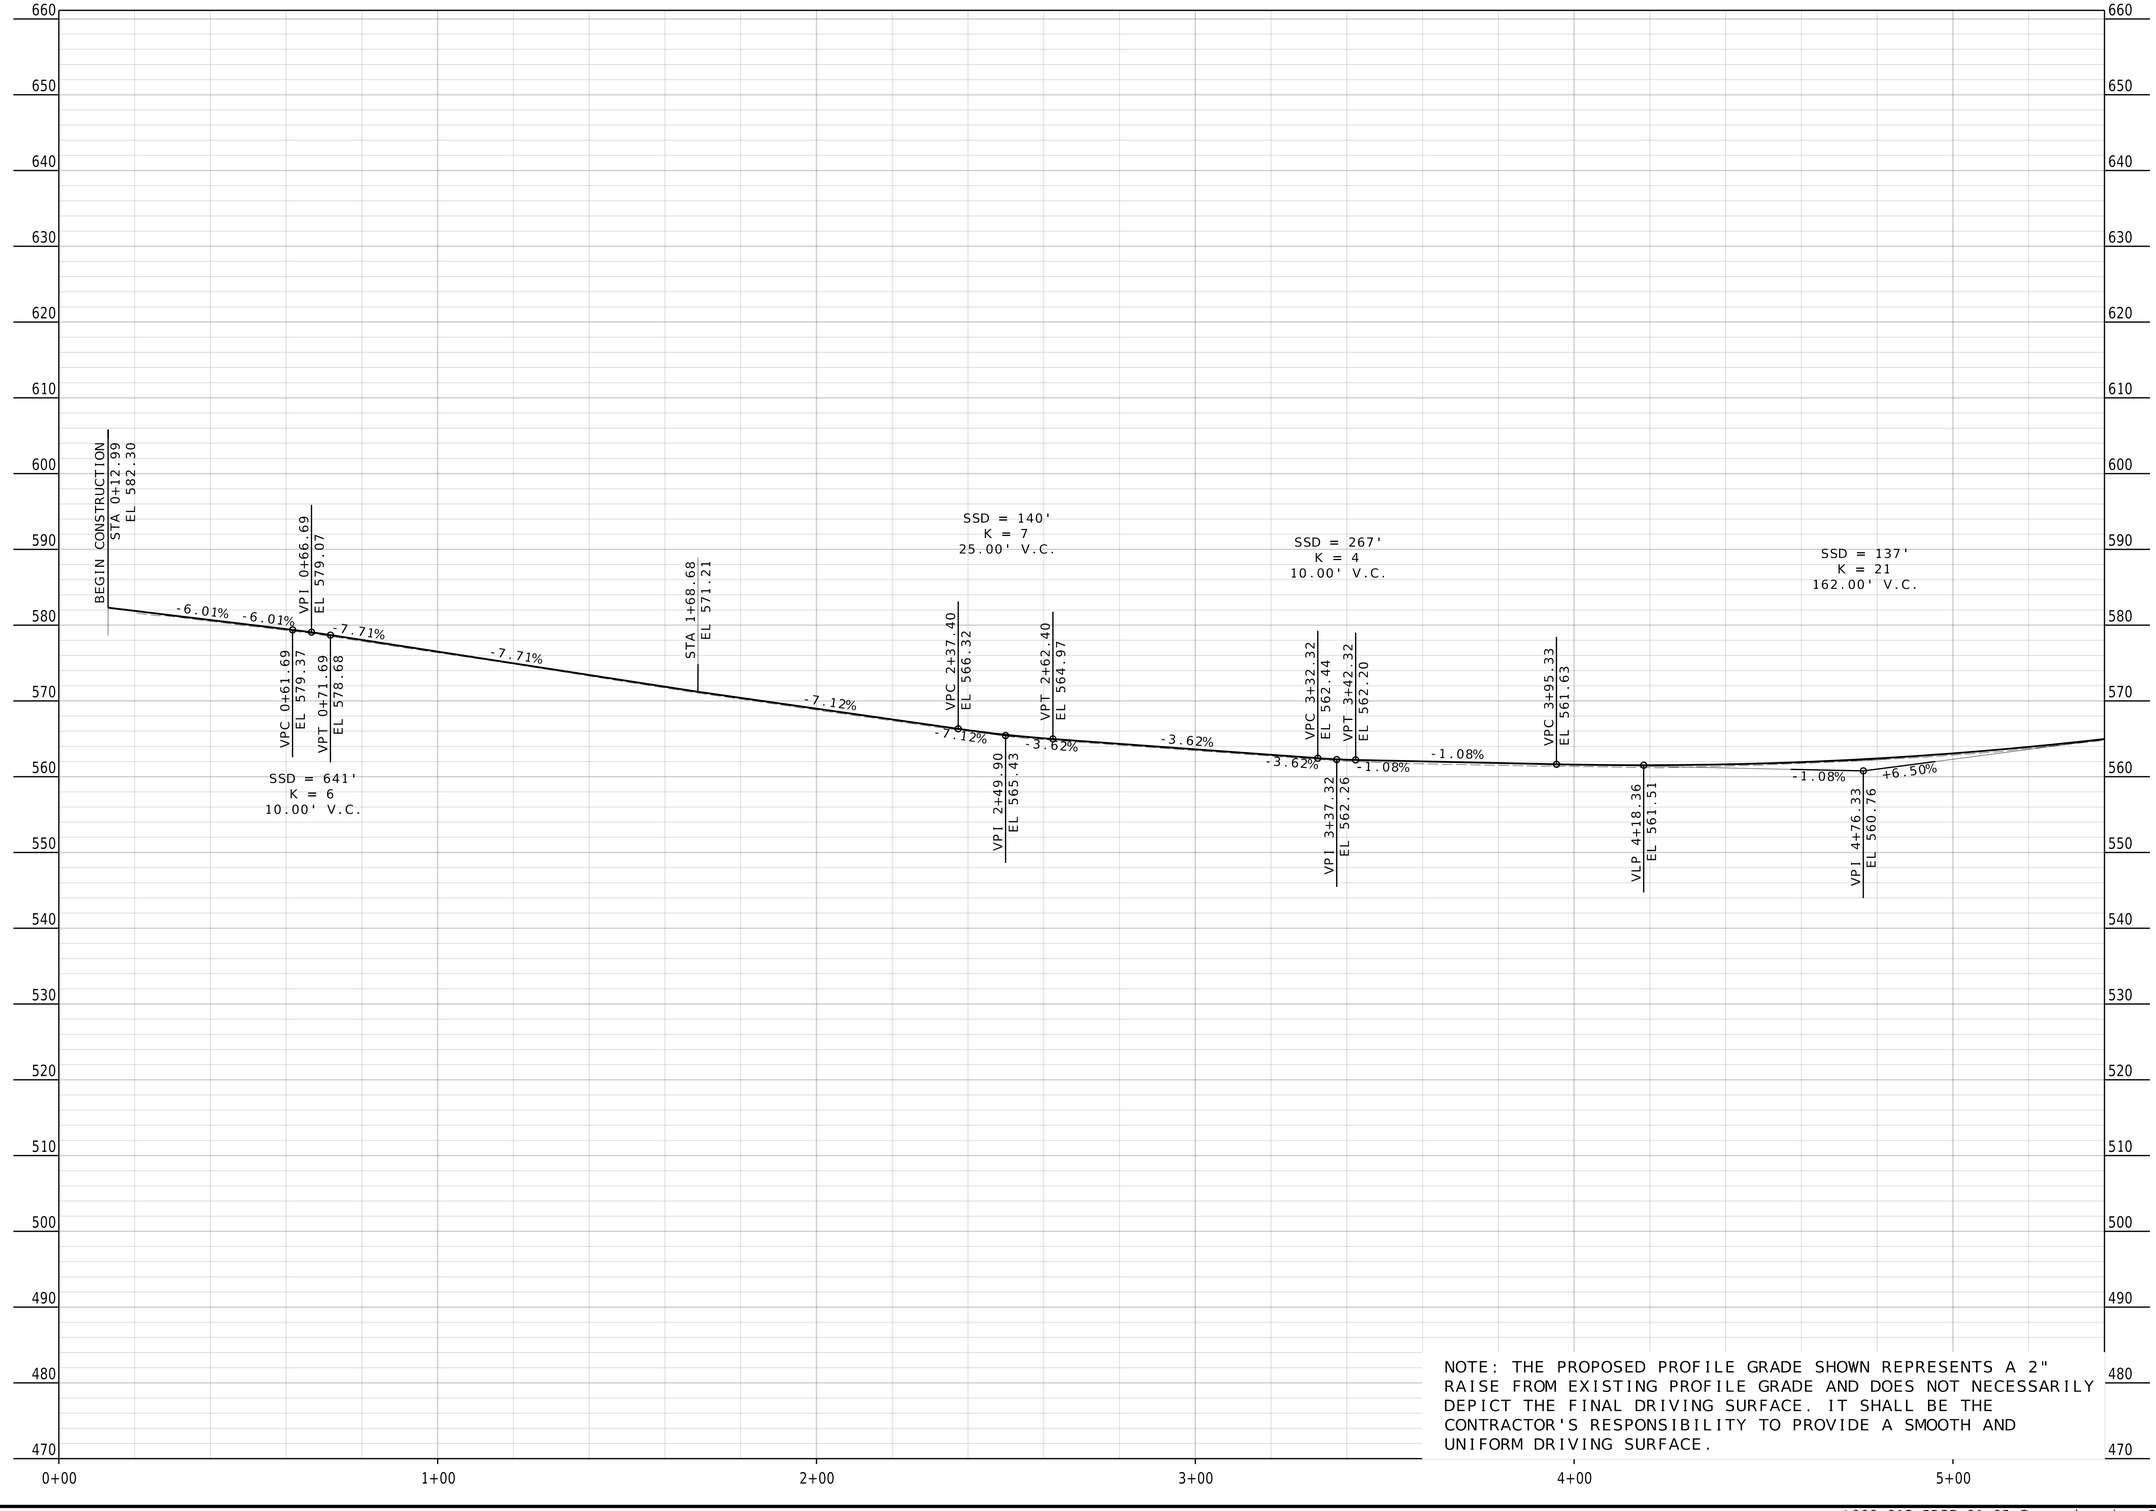

NOTE: THE PROPOSED PROFILE GRADE SHOWN REPRESENTS A 2" RAISE FROM EXISTING PROFILE GRADE AND DOES NOT NECESSARILY DEPICT THE FINAL DRIVING SURFACE. IT SHALL BE THE CONTRACTOR'S RESPONSIBILITY TO PROVIDE A SMOOTH AND UNIFORM DRIVING SURFACE.

DATE PREPARED
10/24/2025

ROUTE	STATE
.	MO
DISTRICT	SHEET NO.
.	.

COUNTY
ST. LOUIS

JOB NO.
.

CONTRACT ID.
.

PROJECT NO.
PROP. S-2026


BRIDGE NO.
.

DATE	DESCRIPTION
.	.

CITY OF Glendale

HORNER SHIFRIN
THE POWER HOUSE AT UNION STATION
401 S. 18th St., Ste. 400
ST. LOUIS, MO 63103-2296
314-531-4321 FAX: 314-531-6966
www.HornerShifrin.com
Certificate of Authority: 000159
Expiration Date: December 31, 2026

GLENDALE PROP S-2026
GLENVISTA
PROFILE SHEET 1 OF 2

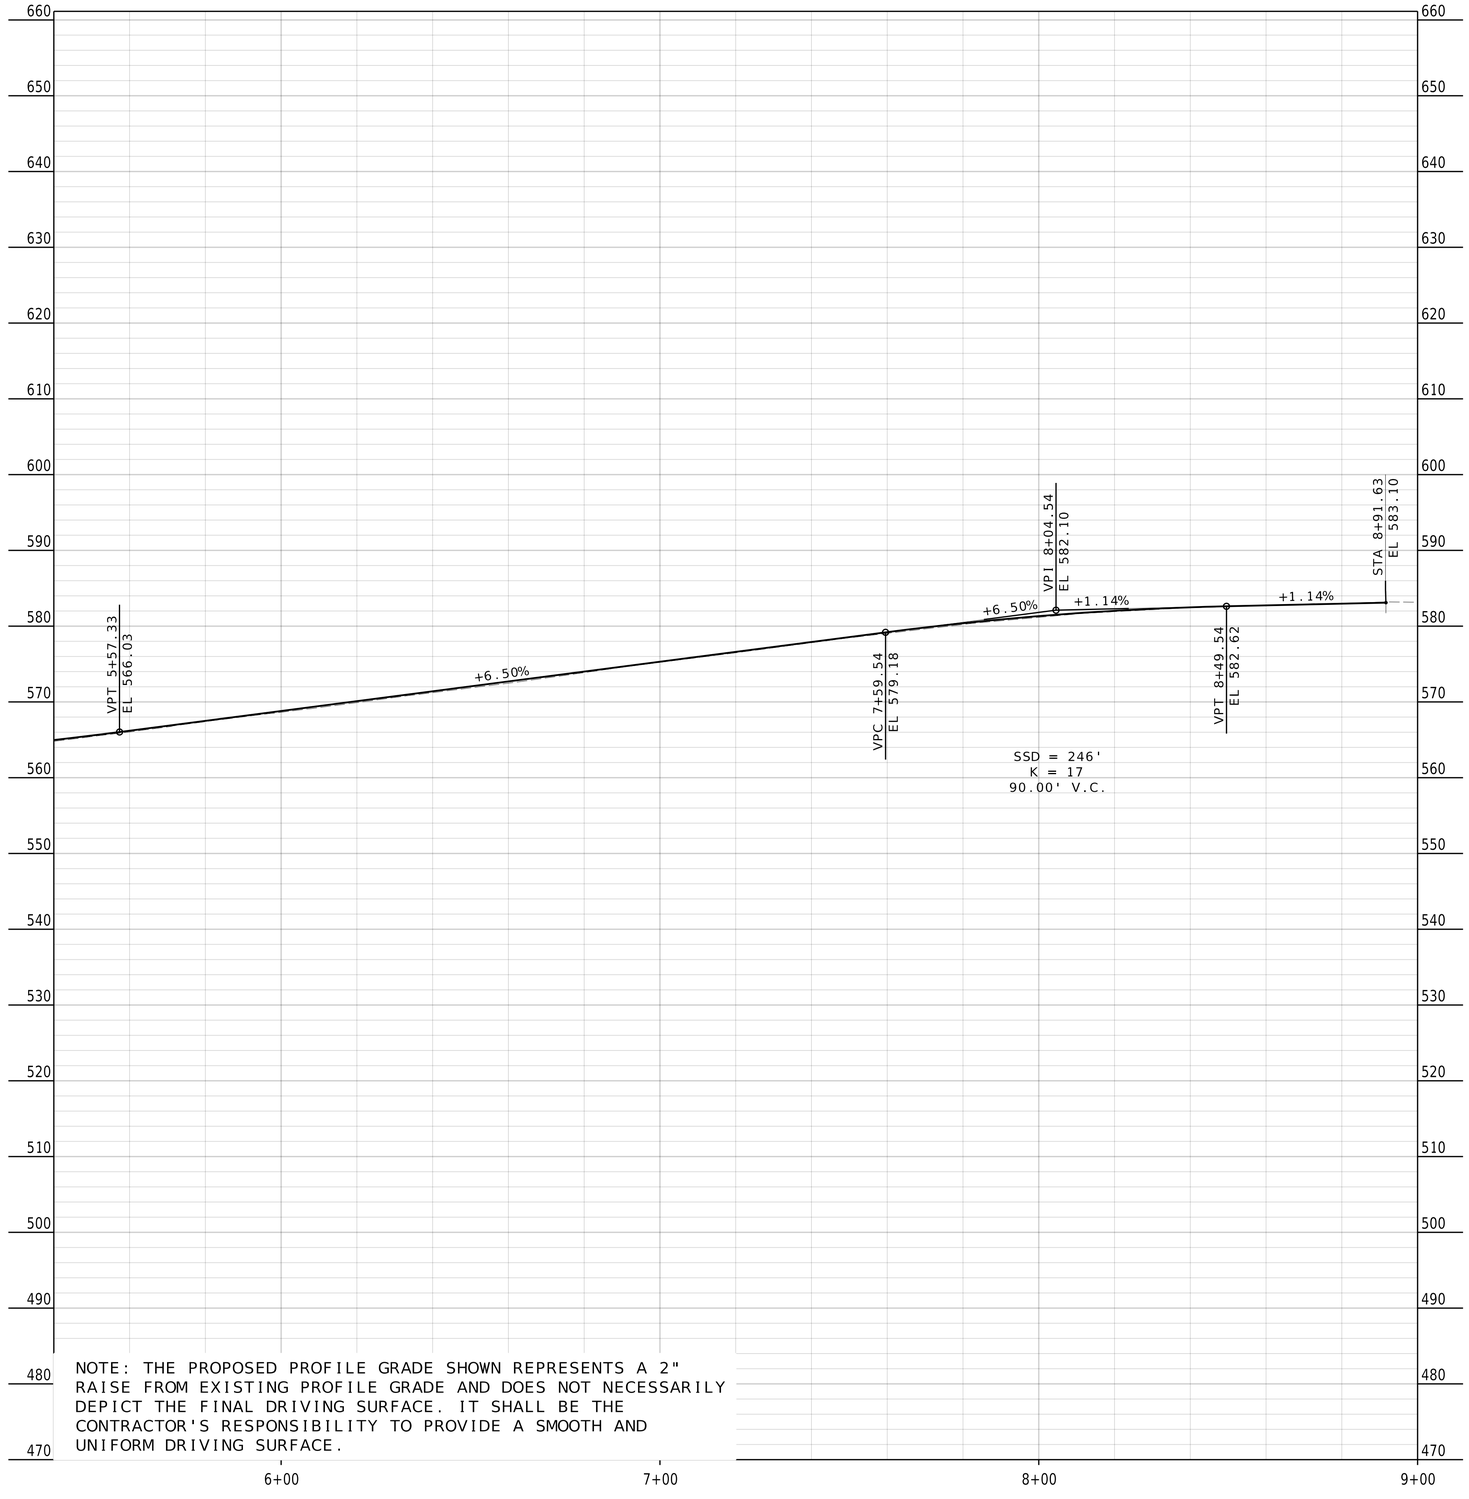

NOTE: THE PROPOSED PROFILE GRADE SHOWN REPRESENTS A 2" RAISE FROM EXISTING PROFILE GRADE AND DOES NOT NECESSARILY DEPICT THE FINAL DRIVING SURFACE. IT SHALL BE THE CONTRACTOR'S RESPONSIBILITY TO PROVIDE A SMOOTH AND UNIFORM DRIVING SURFACE.

DATE PREPARED
10/24/2025

ROUTE	STATE
.	MO
DISTRICT	SHEET NO.
.	.

COUNTY
ST. LOUIS

JOB NO.
.

CONTRACT ID.
.

PROJECT NO.
PROP. S-2026


BRIDGE NO.
.

DESCRIPTION	DATE
.	.

CITY OF Glendale

HORNER SHIFRIN
THE POWER HOUSE AT UNION STATION
401 S. 18th St., Ste. 400
ST. LOUIS, MO 63103-2296
314-531-4321 FAX: 314-531-6966
www.HornerShifrin.com
Certificate of Authority: 000159
Expiration Date: December 31, 2026

GLENDALE PROP S-2026
GLENVISTA
PROFILE SHEET 2 OF 2

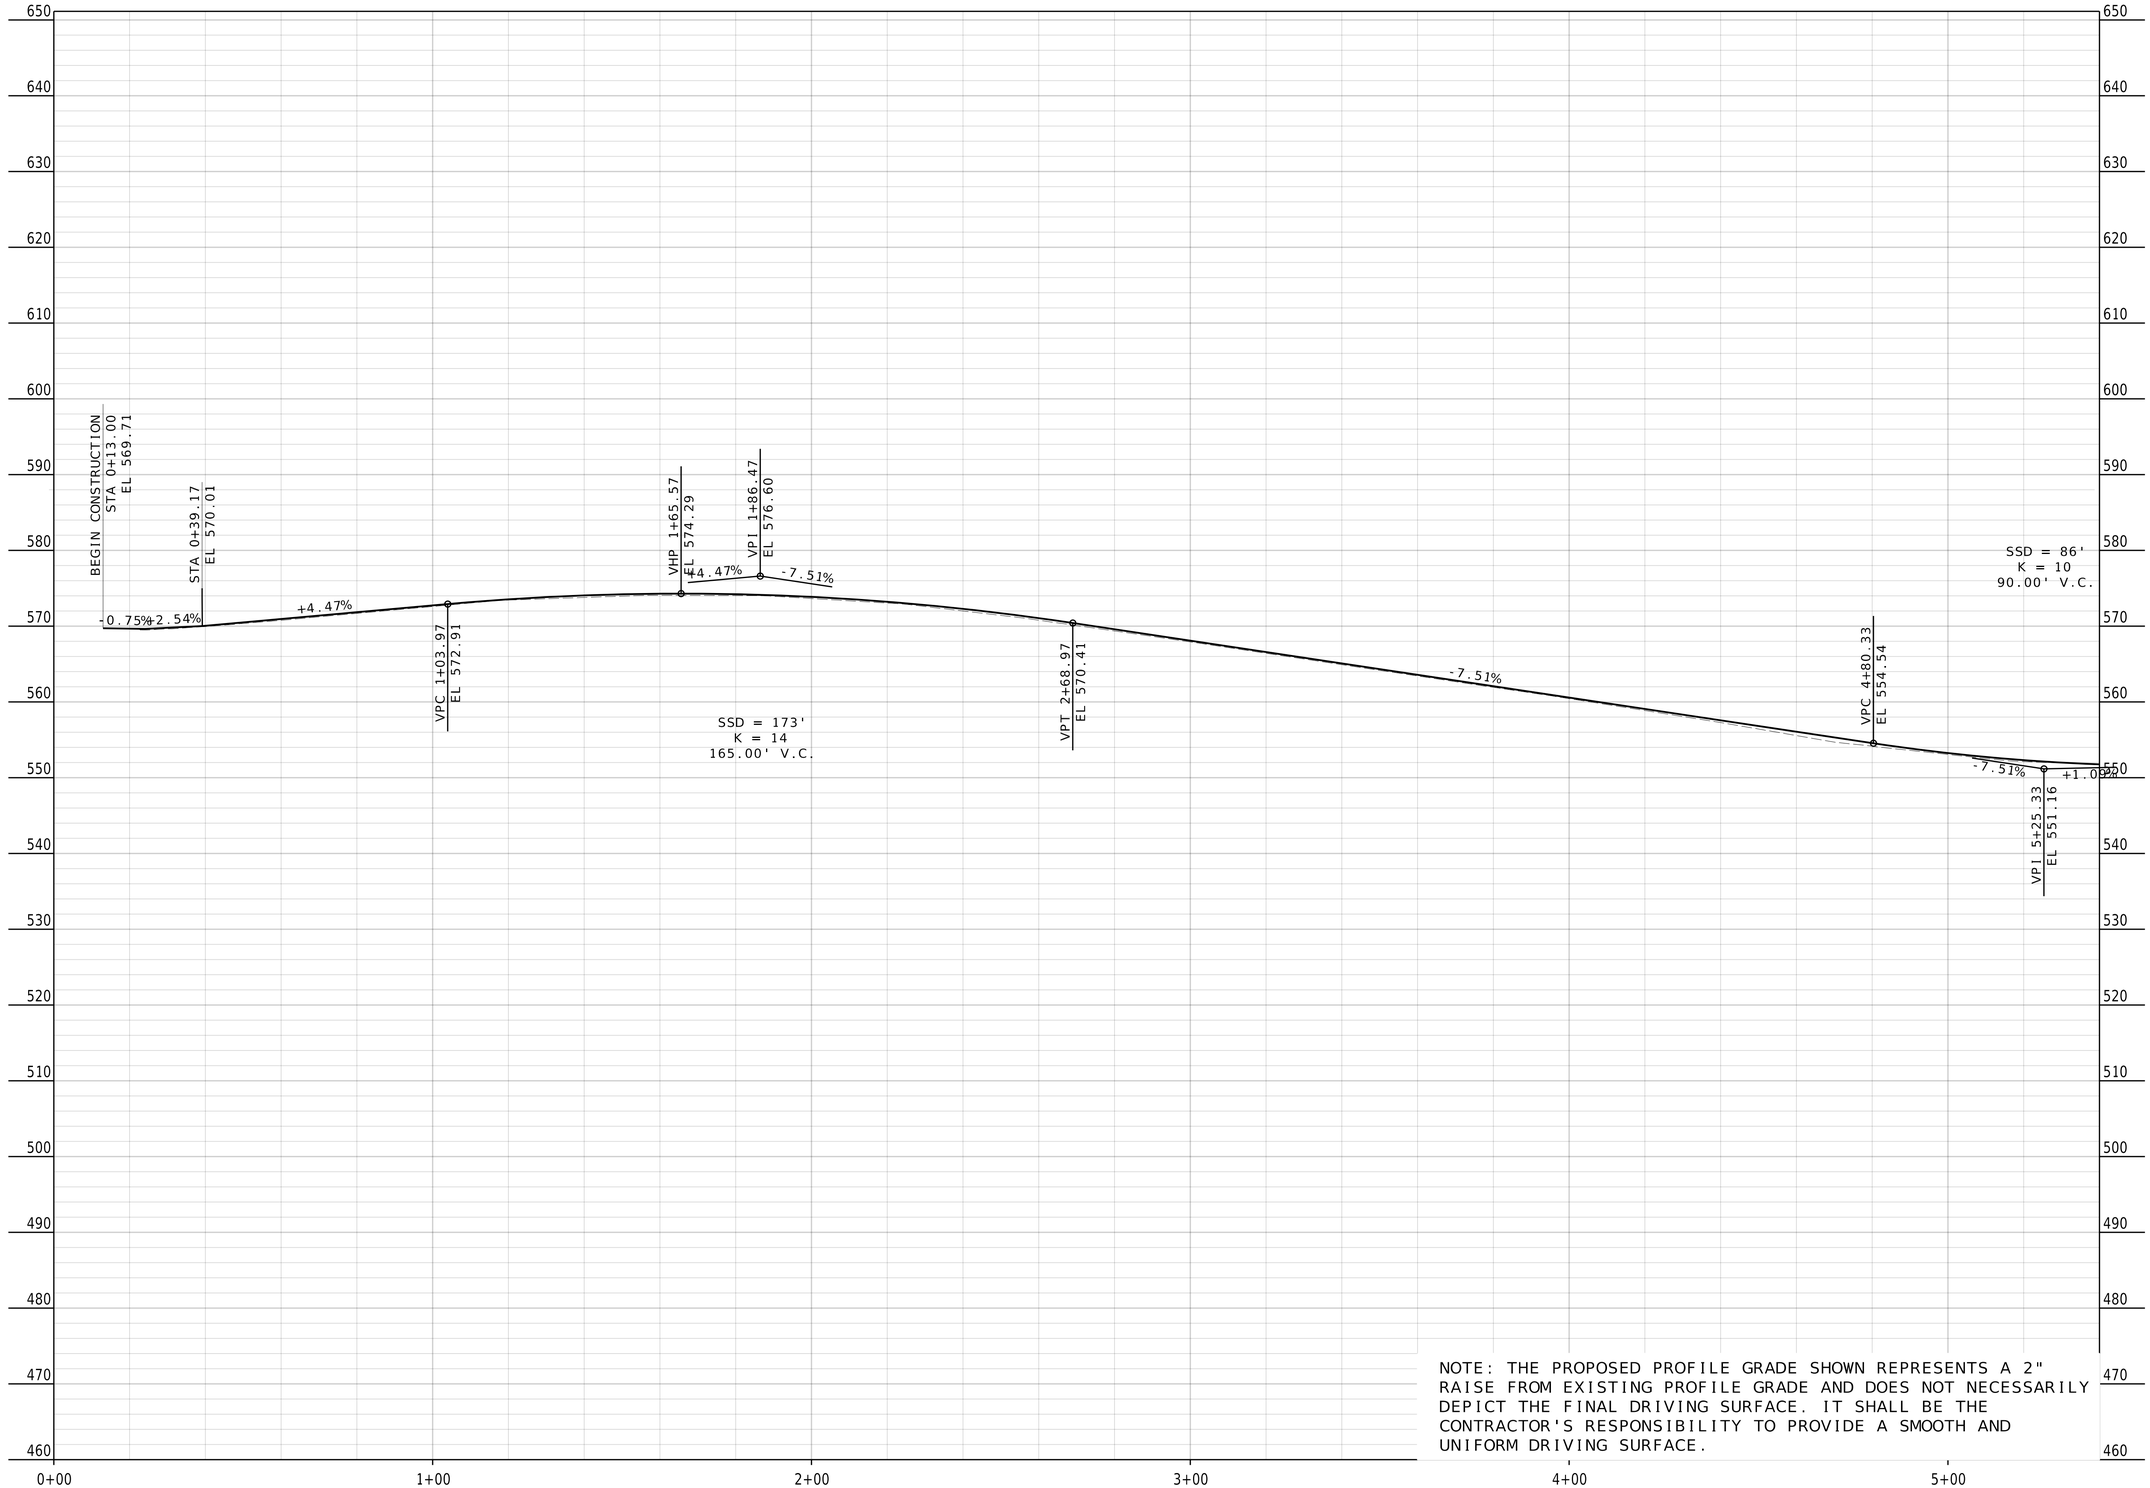

NOTE: THE PROPOSED PROFILE GRADE SHOWN REPRESENTS A 2" RAISE FROM EXISTING PROFILE GRADE AND DOES NOT NECESSARILY DEPICT THE FINAL DRIVING SURFACE. IT SHALL BE THE CONTRACTOR'S RESPONSIBILITY TO PROVIDE A SMOOTH AND UNIFORM DRIVING SURFACE.

DATE PREPARED
10/24/2025

ROUTE	STATE
.	MO
DISTRICT	SHEET NO.
.	.

COUNTY
ST. LOUIS

JOB NO.
.

CONTRACT ID.
.

PROJECT NO.
PROP. S-2026


BRIDGE NO.
.

DESCRIPTION	DATE
.	.

CITY OF Glendale

HORNER SHIFRIN
THE POWER HOUSE AT UNION STATION
401 S. 18th St., Ste. 400
ST. LOUIS, MO 63103-2296
314-531-4321 FAX: 314-531-6966
www.HornerShifrin.com
Certificate of Authority: 000159
Expiration Date: December 31, 2026

GLENDALE PROP S-2026
GREENVIEW
PROFILE SHEET 1 OF 3

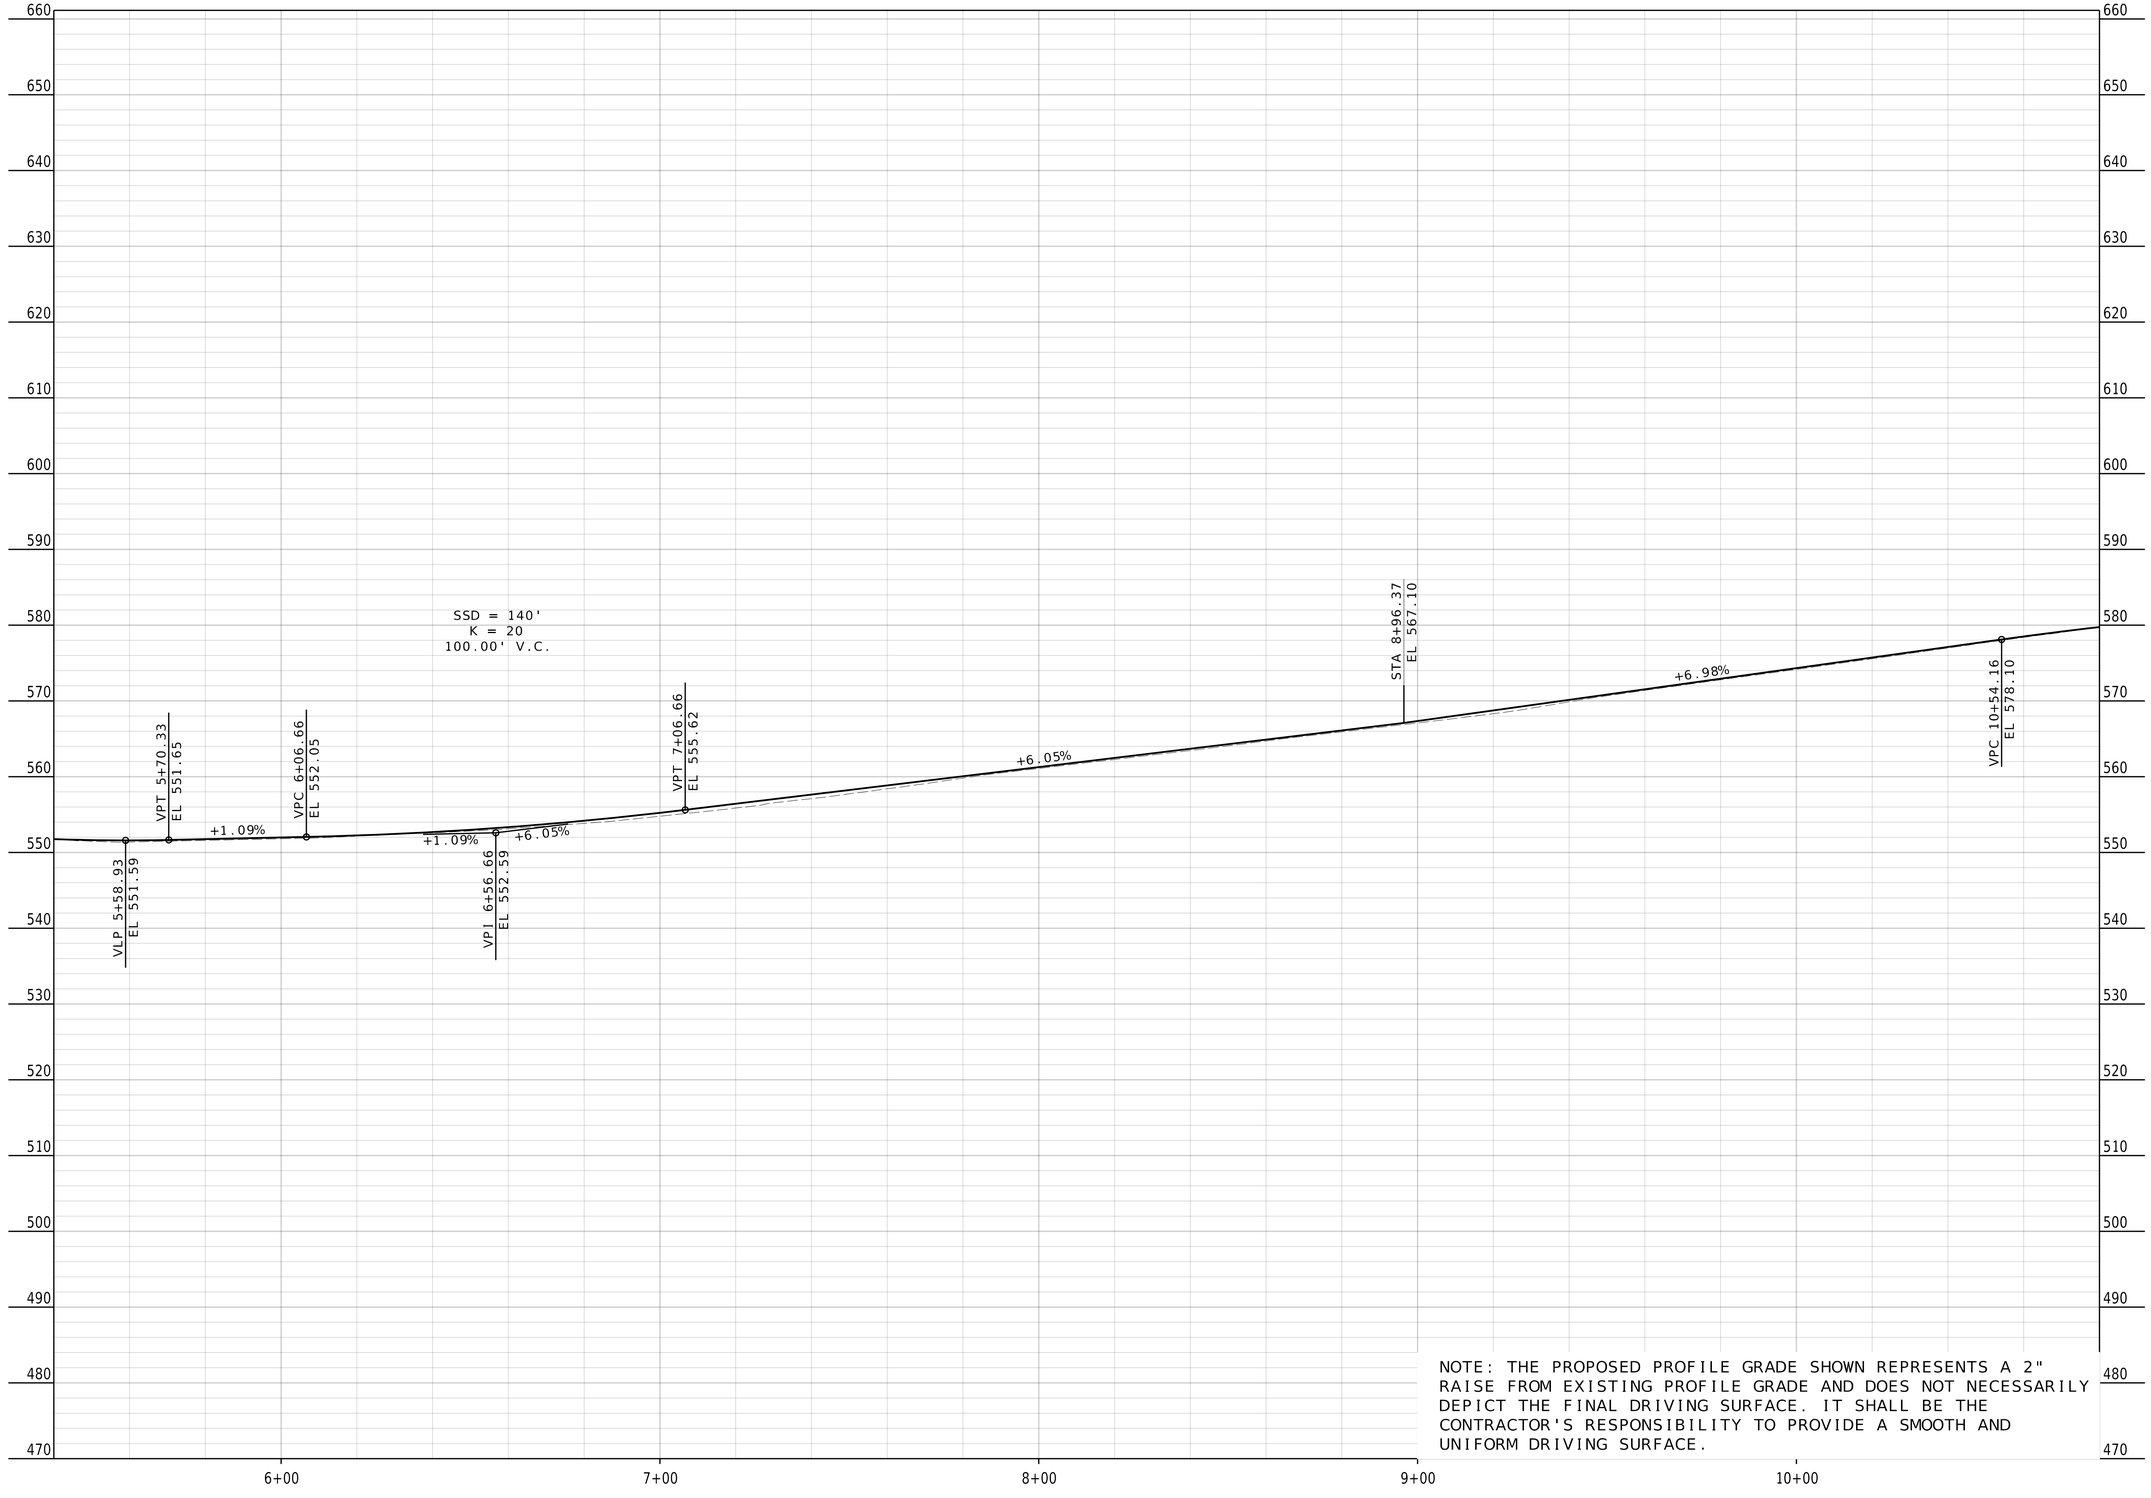

NOTE: THE PROPOSED PROFILE GRADE SHOWN REPRESENTS A 2" RAISE FROM EXISTING PROFILE GRADE AND DOES NOT NECESSARILY DEPICT THE FINAL DRIVING SURFACE. IT SHALL BE THE CONTRACTOR'S RESPONSIBILITY TO PROVIDE A SMOOTH AND UNIFORM DRIVING SURFACE.

DATE PREPARED
10/24/2025

ROUTE	STATE
.	MO
DISTRICT	SHEET NO.
.	.

COUNTY
ST. LOUIS

JOB NO.
.

CONTRACT ID.
.

PROJECT NO.
PROP. S-2026


BRIDGE NO.
.

DESCRIPTION	DATE
.	.

CITY OF Glendale

HORNER SHIFRIN
THE POWER HOUSE AT UNION STATION
401 S. 18th St., Ste. 400
ST. LOUIS, MO 63103-2296
314-531-4321 FAX: 314-531-6966
www.HornerShifrin.com
Certificate of Authority: 000159
Expiration Date: December 31, 2026

GLENDALE PROP S-2026
GREENVIEW
PROFILE SHEET 2 OF 3

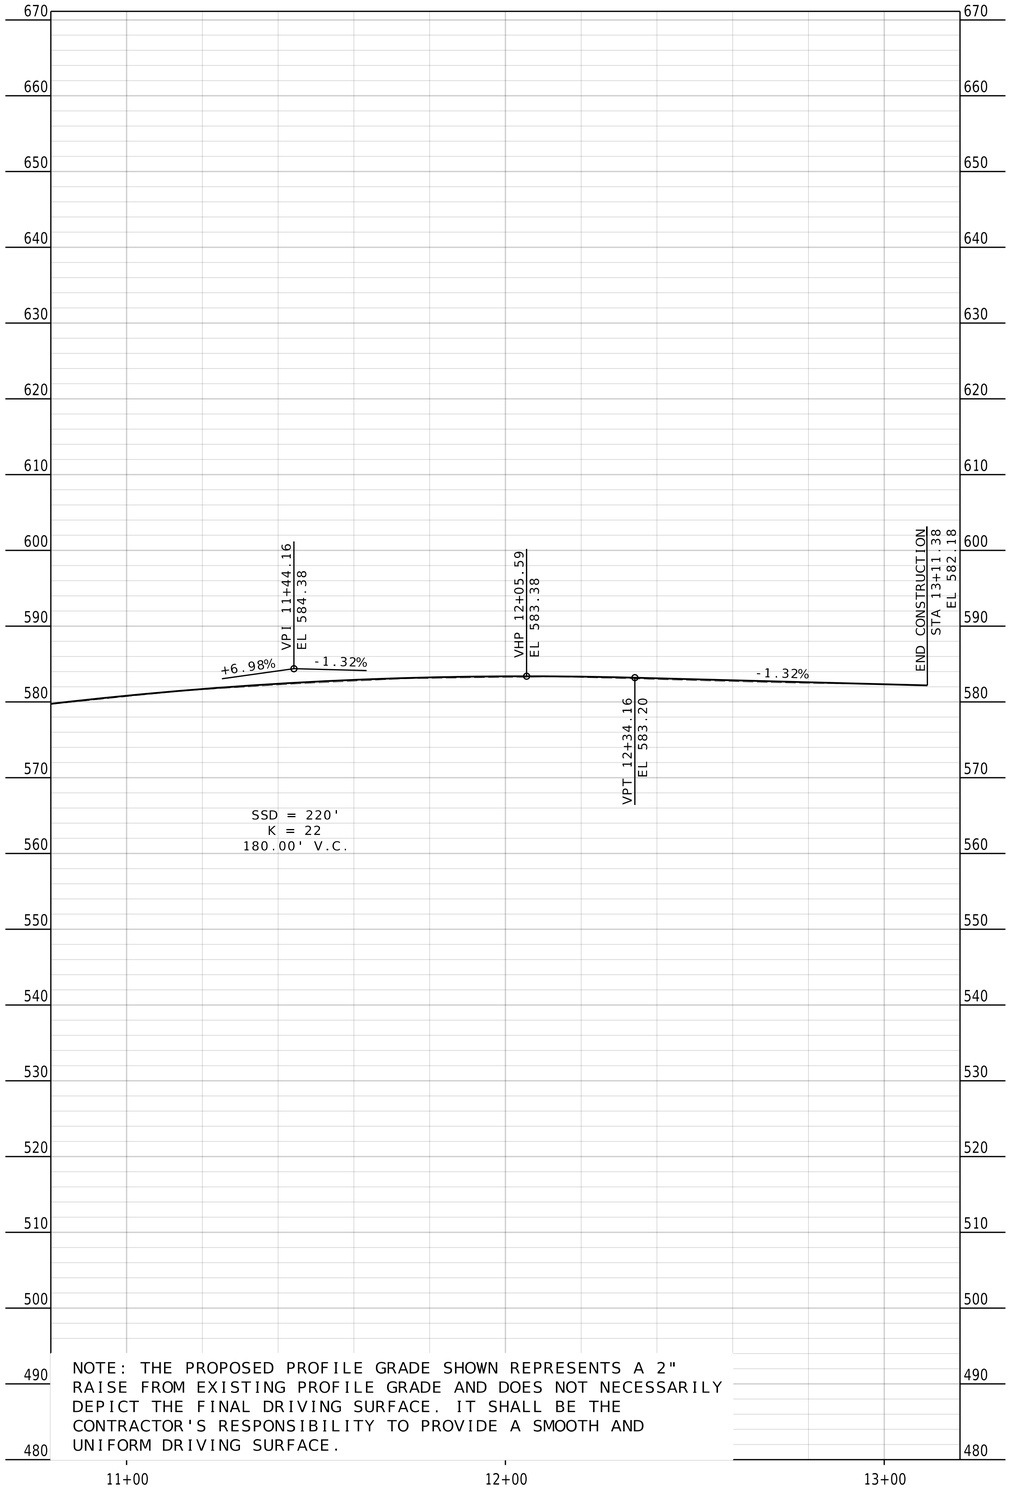

NOTE: THE PROPOSED PROFILE GRADE SHOWN REPRESENTS A 2" RAISE FROM EXISTING PROFILE GRADE AND DOES NOT NECESSARILY DEPICT THE FINAL DRIVING SURFACE. IT SHALL BE THE CONTRACTOR'S RESPONSIBILITY TO PROVIDE A SMOOTH AND UNIFORM DRIVING SURFACE.

DATE PREPARED
10/24/2025

ROUTE	STATE
.	MO
DISTRICT	SHEET NO.
.	.

COUNTY
ST. LOUIS

JOB NO.
.

CONTRACT ID.
.

PROJECT NO.
PROP. S-2026

BRIDGE NO.
.

DESCRIPTION	DATE
.	.

CITY OF Glendale

HORNER SHIFRIN
THE POWER HOUSE AT UNION STATION
401 S. 18th St., Ste. 400
ST. LOUIS, MO 63103-2296
314-531-4321 FAX: 314-531-6966
www.HornerShifrin.com
Certificate of Authority: 000159
Expiration Date: December 31, 2026

GLENDALE PROP S-2026
GREENVIEW
PROFILE SHEET 3 OF 3



NOTE: THE PROPOSED PROFILE GRADE SHOWN REPRESENTS A 2" RAISE FROM EXISTING PROFILE GRADE AND DOES NOT NECESSARILY DEPICT THE FINAL DRIVING SURFACE. IT SHALL BE THE CONTRACTOR'S RESPONSIBILITY TO PROVIDE A SMOOTH AND UNIFORM DRIVING SURFACE.

DATE PREPARED
10/24/2025

ROUTE	STATE
	MO
DISTRICT	SHEET NO.
	10

COUNTY
ST. LOUIS

JOB NO.

CONTRACT ID.

PROJECT NO.
PROP. S-2026

BRIDGE NO.


DESCRIPTION

DATE

CITY OF Glendale

HORNER SHIFRIN
THE POWER HOUSE AT UNION STATION
401 S. 18th St., Ste. 400
ST. LOUIS, MO 63103-2296
314-531-4321 FAX: 314-531-6966
www.HornerShifrin.com
Certificate of Authority: 000159
Expiration Date: December 31, 2026

GLENDALE PROP S-2026
ROAD PROFILES
SHEET 1 OF 14

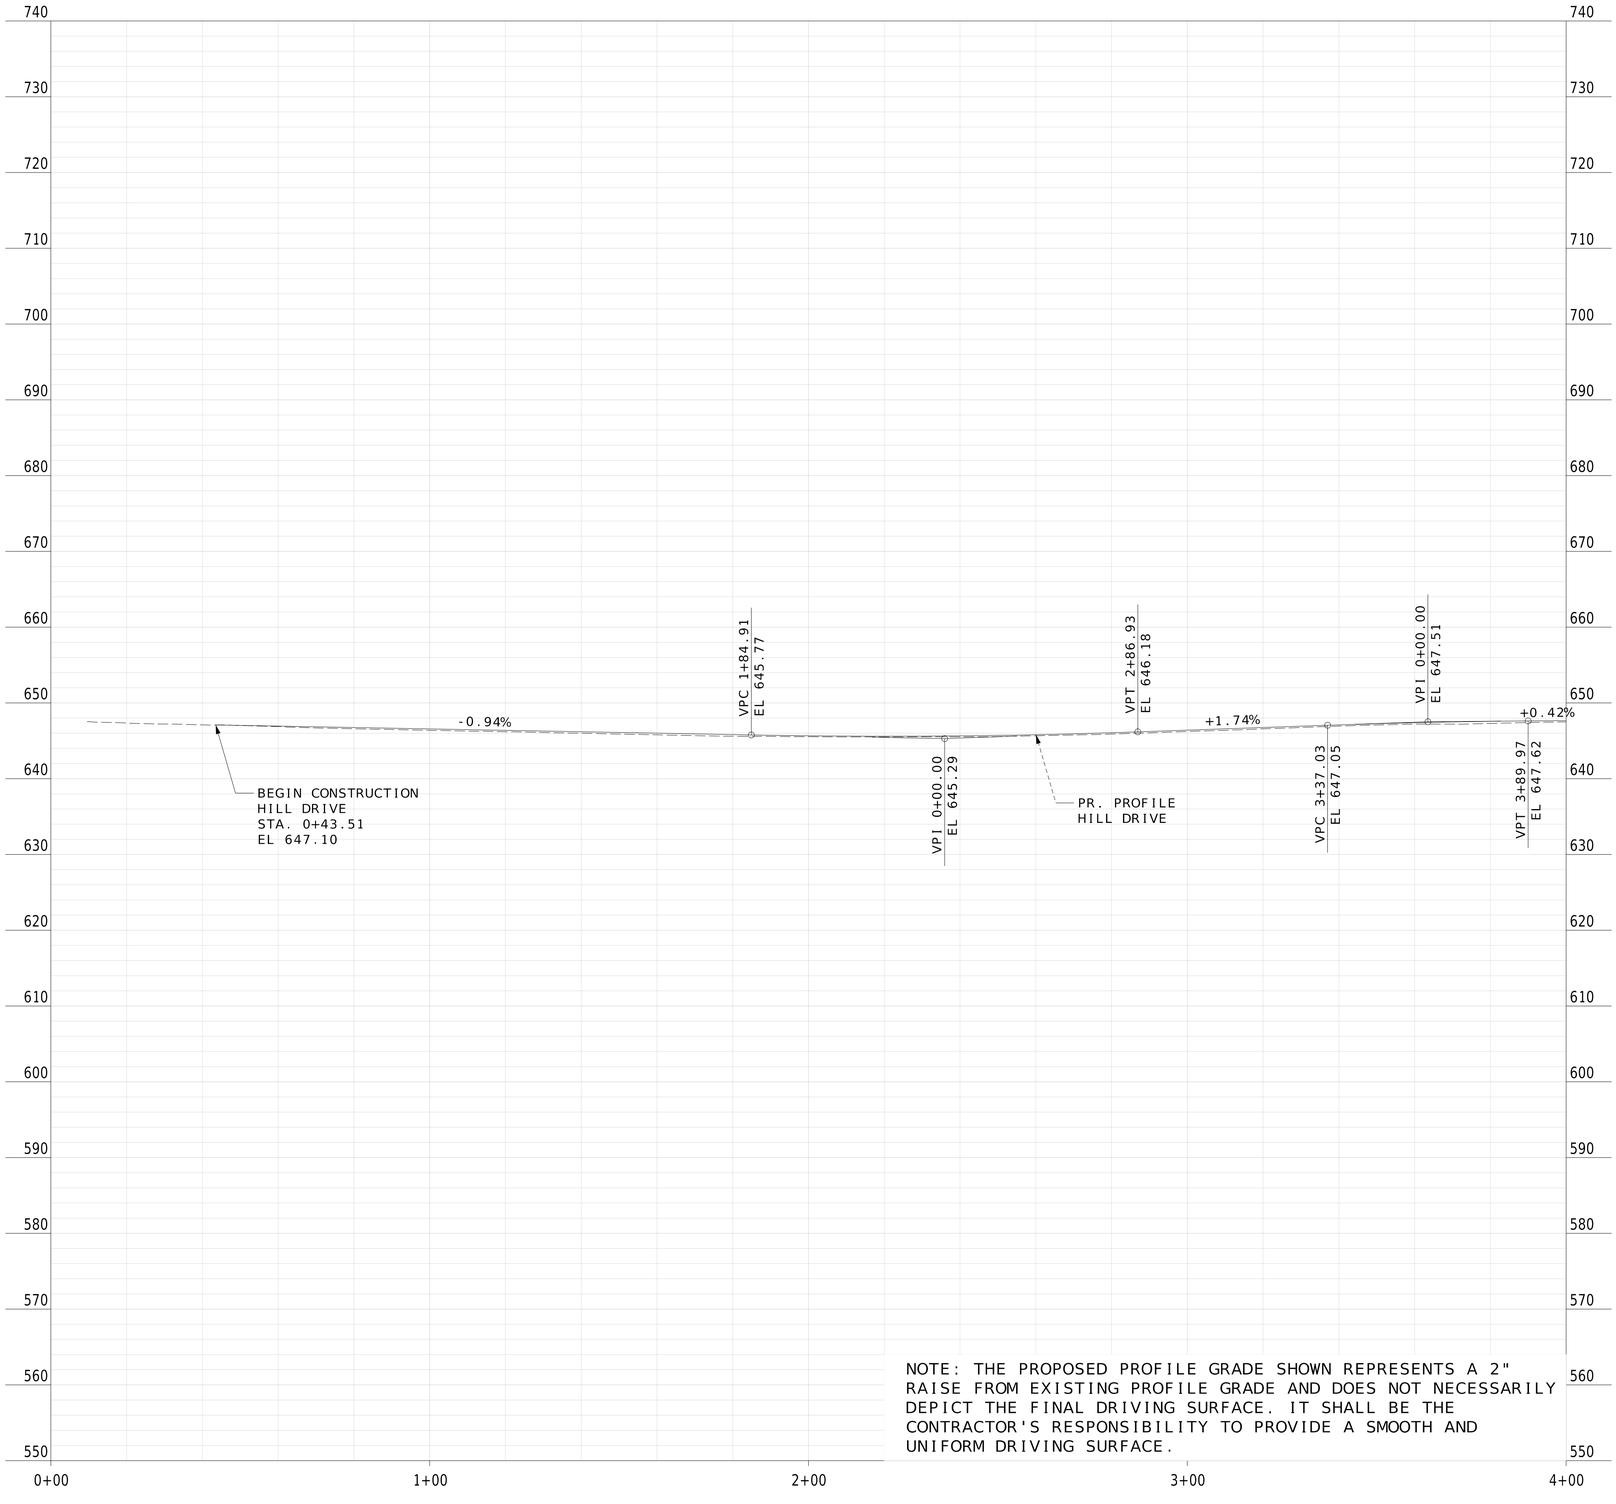

NOTE: THE PROPOSED PROFILE GRADE SHOWN REPRESENTS A 2" RAISE FROM EXISTING PROFILE GRADE AND DOES NOT NECESSARILY DEPICT THE FINAL DRIVING SURFACE. IT SHALL BE THE CONTRACTOR'S RESPONSIBILITY TO PROVIDE A SMOOTH AND UNIFORM DRIVING SURFACE.

DATE PREPARED
10/24/2025

ROUTE	STATE
	MO
DISTRICT	SHEET NO.
	11

COUNTY
ST. LOUIS

JOB NO.

CONTRACT ID.

PROJECT NO.
PROP. S-2026

BRIDGE NO.


DATE	DESCRIPTION

CITY OF Glendale

HORNER SHIFRIN
THE POWER HOUSE AT UNION STATION
401 S. 18th St., Ste. 400
ST. LOUIS, MO 63103-2296
314-531-4321 FAX: 314-531-6986
www.HornerShifrin.com
Certificate of Authority: 000159
Expiration Date: December 31, 2026

GLENDALE PROP S-2026
ROAD PROFILES
SHEET 2 OF 14

...\010-01xxRoadProfiles_.dgn 2:26:56 PM 10/24/2025

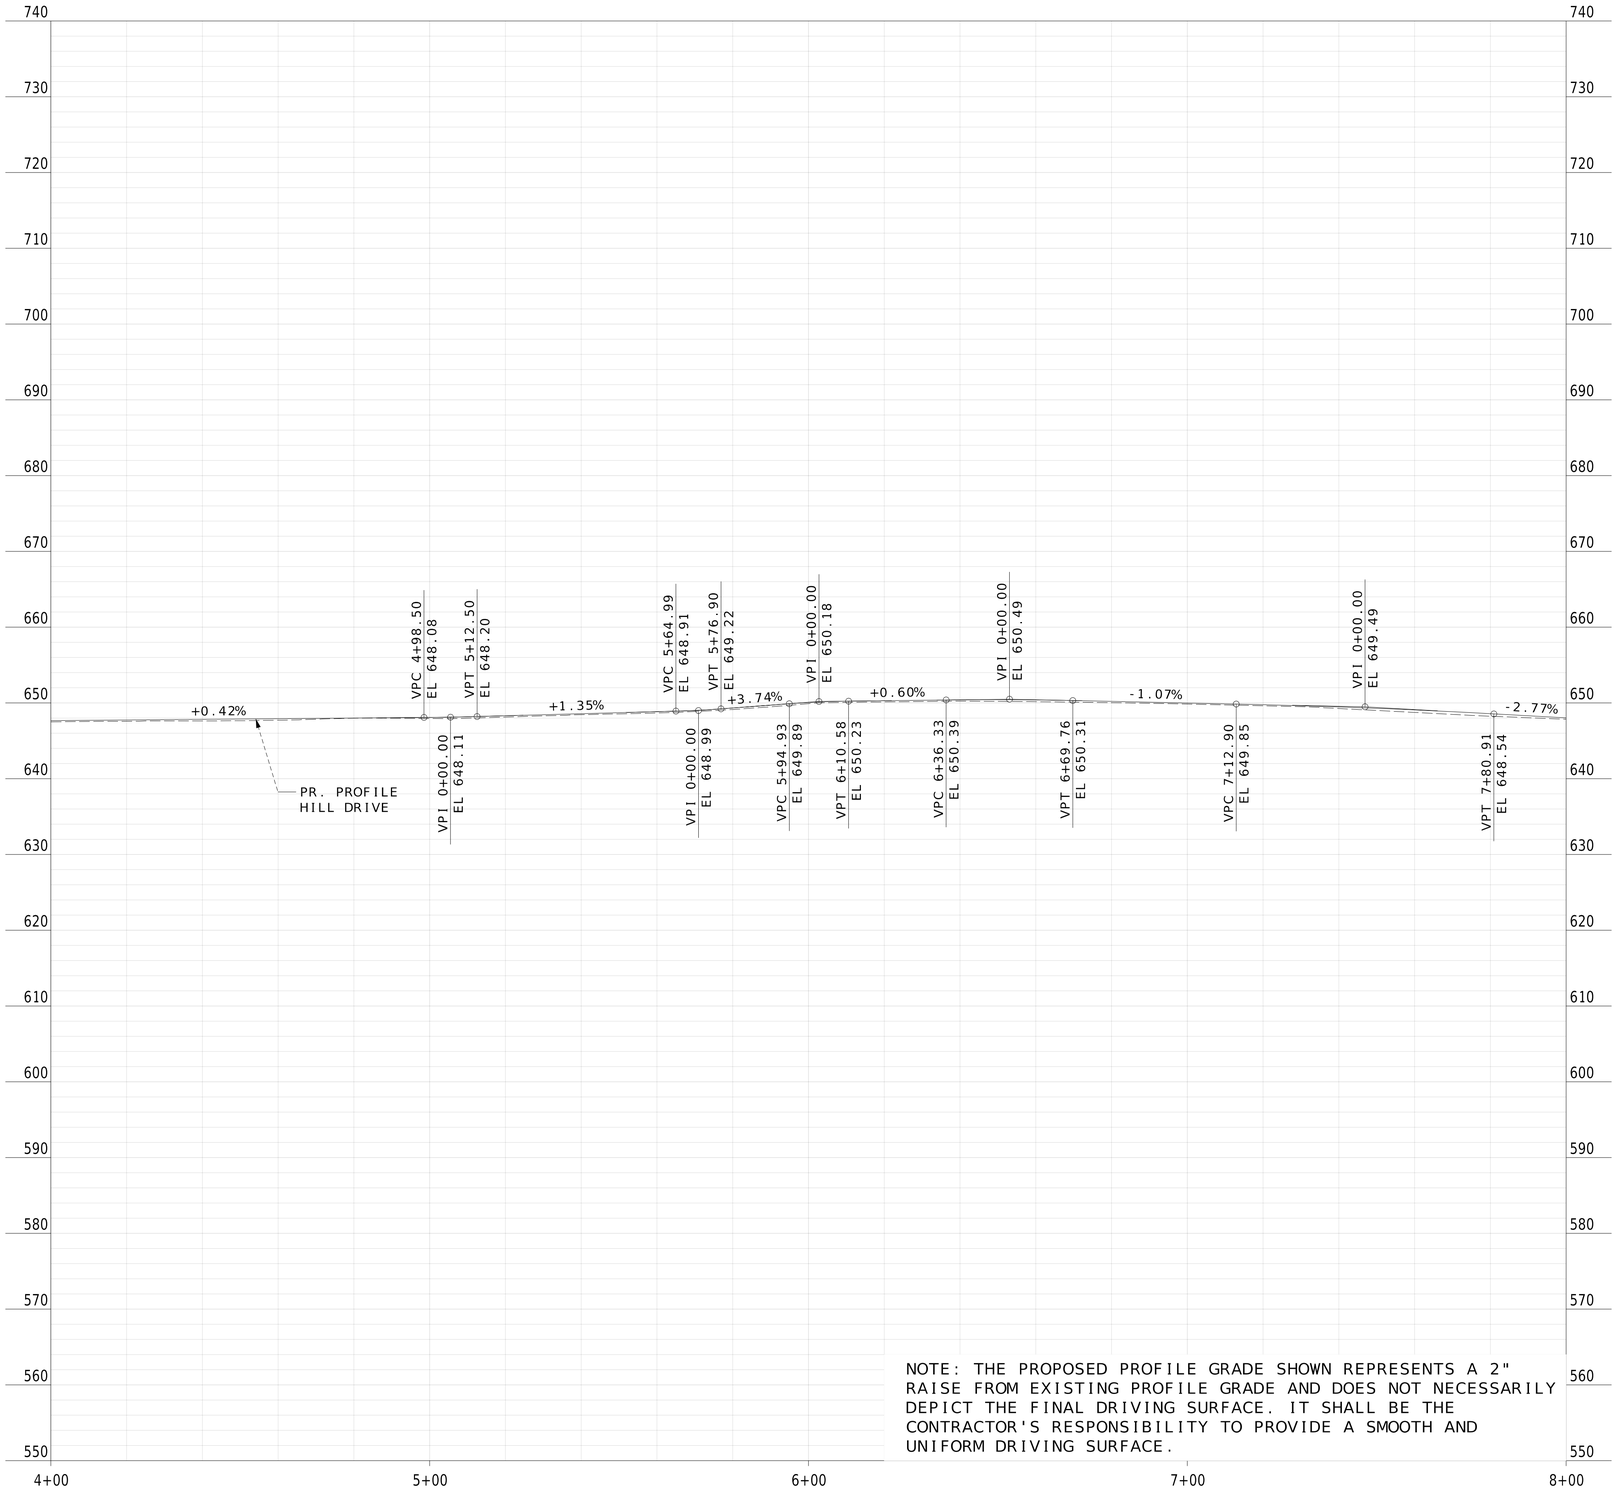

NOTE: THE PROPOSED PROFILE GRADE SHOWN REPRESENTS A 2" RAISE FROM EXISTING PROFILE GRADE AND DOES NOT NECESSARILY DEPICT THE FINAL DRIVING SURFACE. IT SHALL BE THE CONTRACTOR'S RESPONSIBILITY TO PROVIDE A SMOOTH AND UNIFORM DRIVING SURFACE.

DATE PREPARED
10/24/2025

ROUTE	STATE
	MO
DISTRICT	SHEET NO.
	12

COUNTY
ST. LOUIS

JOB NO.

CONTRACT ID.

PROJECT NO.
PROP. S-2026

BRIDGE NO.

DESCRIPTION


DATE

CITY OF Glendale

HORNER SHIFRIN
THE POWER HOUSE AT UNION STATION
401 S. 18th St., Ste. 400
ST. LOUIS, MO 63103-2296
314-531-4321 FAX: 314-531-6966
www.HornerShifrin.com
Certificate of Authority: 000159
Expiration Date: December 31, 2026

GLENDALE PROP S-2026
ROAD PROFILES
SHEET 3 OF 14

...\010-01xxRoadProfiles_.dgn 2:26:57 PM 10/24/2025

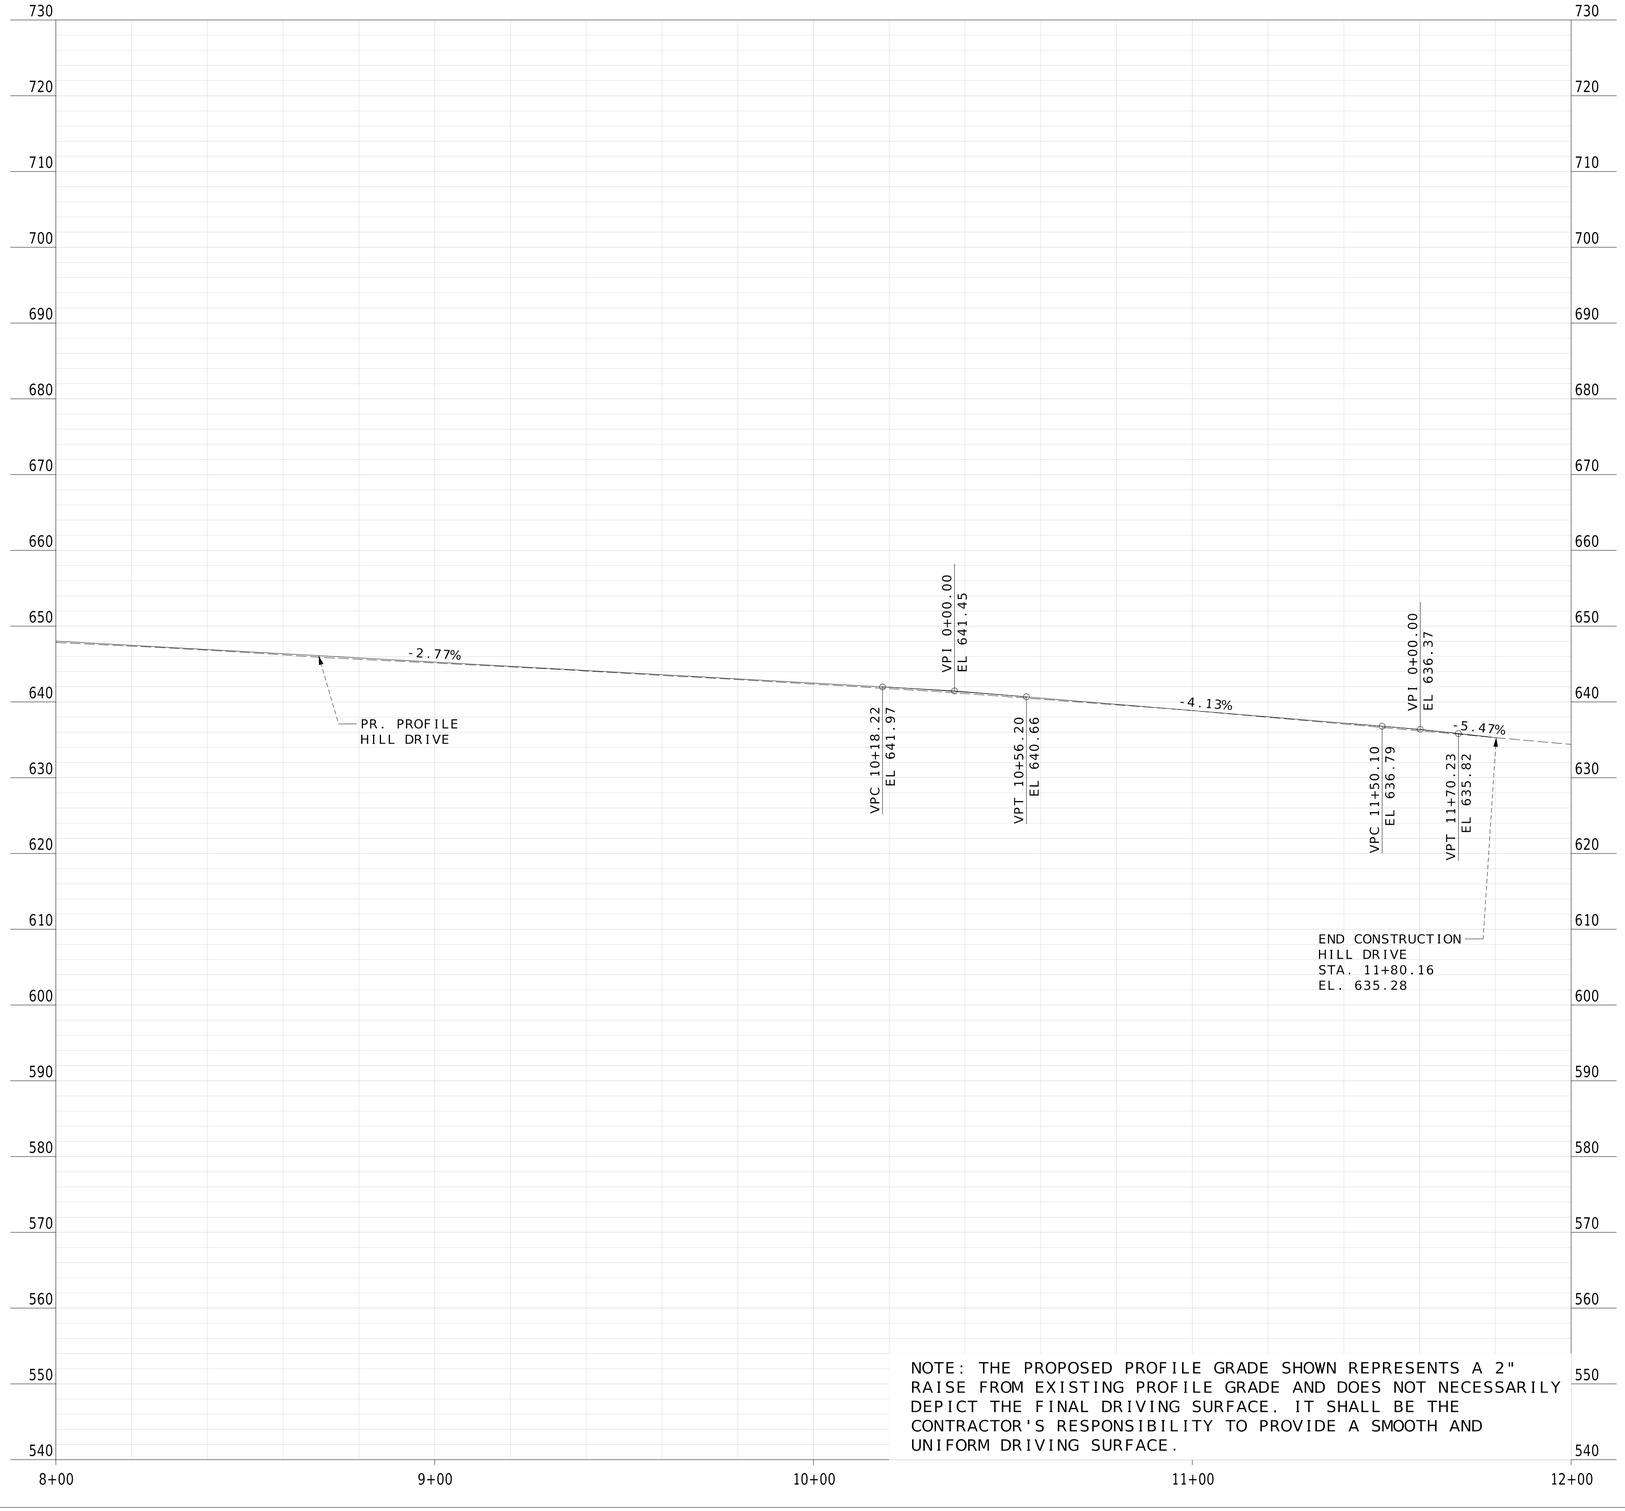

NOTE: THE PROPOSED PROFILE GRADE SHOWN REPRESENTS A 2" RAISE FROM EXISTING PROFILE GRADE AND DOES NOT NECESSARILY DEPICT THE FINAL DRIVING SURFACE. IT SHALL BE THE CONTRACTOR'S RESPONSIBILITY TO PROVIDE A SMOOTH AND UNIFORM DRIVING SURFACE.

DATE PREPARED
10/24/2025

ROUTE	STATE
	MO
DISTRICT	SHEET NO.
	13

COUNTY
ST. LOUIS

JOB NO.

CONTRACT ID.

PROJECT NO.
PROP. S-2026


BRIDGE NO.


DESCRIPTION	DATE

CITY OF Glendale

HORNER SHIFRIN
THE POWER HOUSE AT UNION STATION
401 S. 18th St., Ste. 400
ST. LOUIS, MO 63103-2296
314-531-4321 FAX: 314-531-6986
www.HornerShifrin.com
Certificate of Authority: 000159
Expiration Date: December 31, 2026

GLENDALE PROP S-2026
ROAD PROFILES
SHEET 4 OF 14

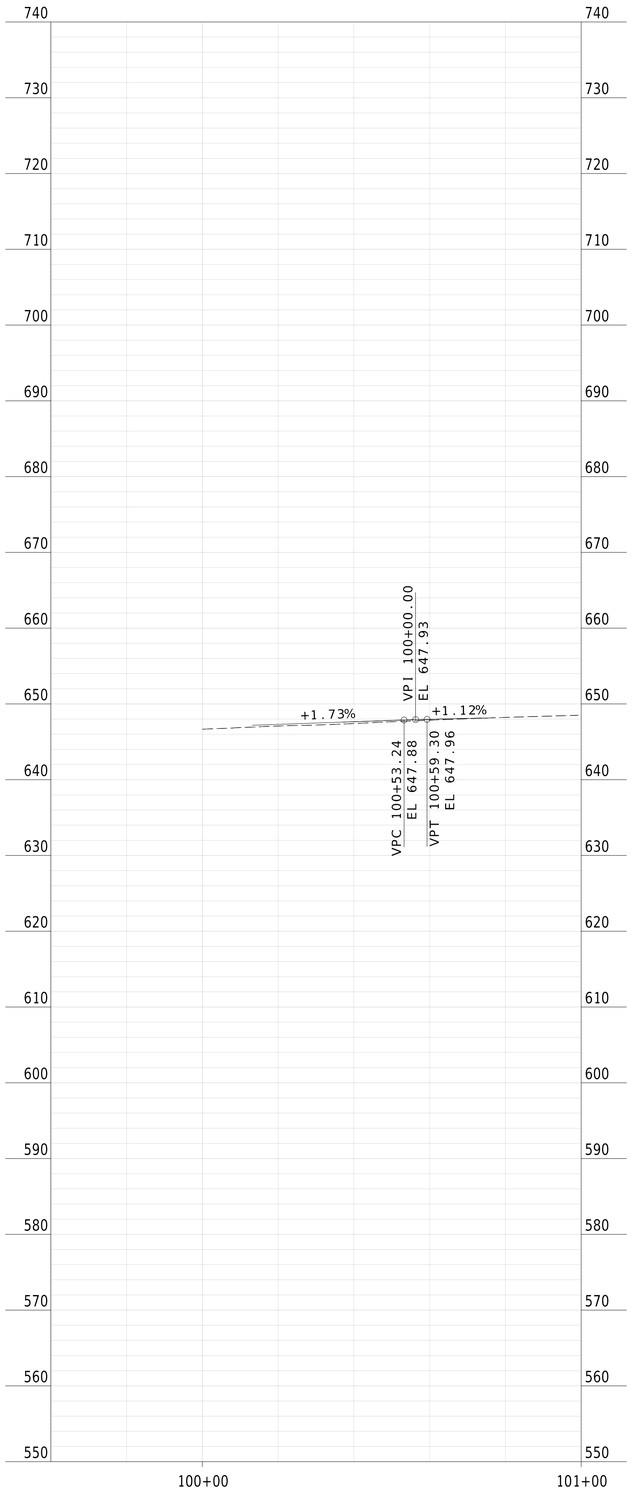

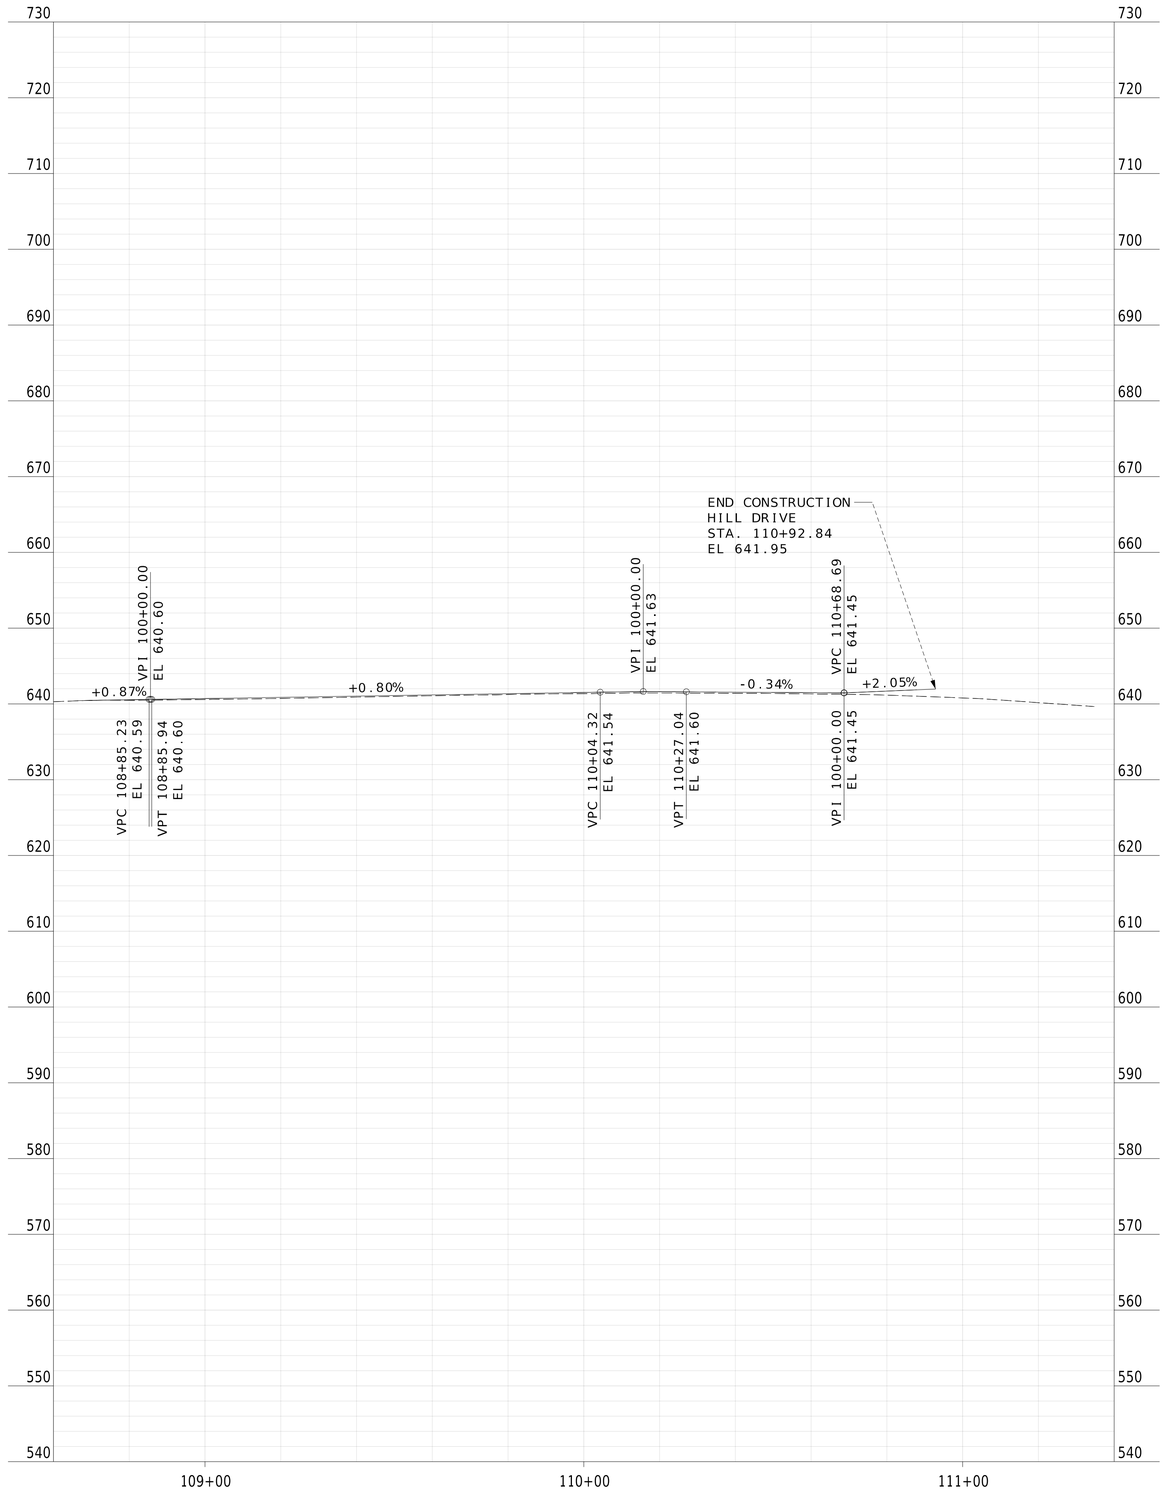

DATE PREPARED
10/24/2025

ROUTE | STATE
MO

DISTRICT | SHEET NO.
14

COUNTY
ST. LOUIS

JOB NO.

CONTRACT ID.

PROJECT NO.
PROP. S-2026

BRIDGE NO.


DESCRIPTION

DATE

CITY OF Glendale

HORNER SHIFRIN
THE POWER HOUSE AT UNION STATION
401 S. 18th St., Ste. 400
ST. LOUIS, MO 63103-2296
314-531-4321 FAX: 314-531-6966
www.HornerShifrin.com
Certificate of Authority: 000159
Expiration Date: December 31, 2026

GLENDALE PROP S-2026
ROAD PROFILES
SHEET 5 OF 14

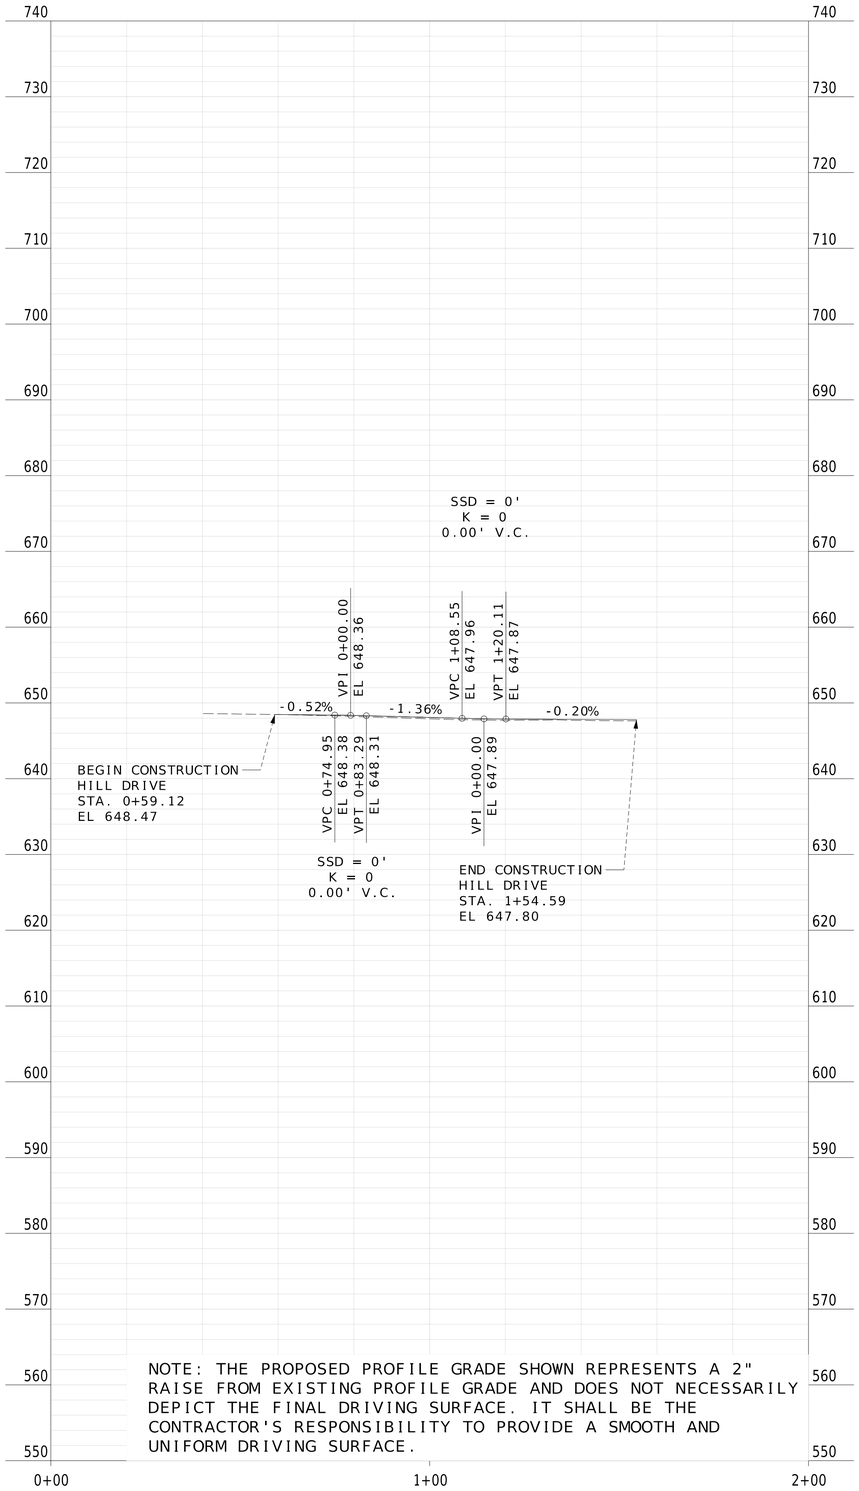

DATE PREPARED
10/24/2025

ROUTE	STATE
	MO
DISTRICT	SHEET NO.
	15

COUNTY

JOB NO.

CONTRACT ID.


PROJECT NO.

BRIDGE NO.

DATE	DESCRIPTION

GLENDALE PROP S-2026
ROAD PROFILES
SHEET 6 OF 14

...\010-01xxRoadProfiles_.dgn 2:26:59 PM 10/24/2025

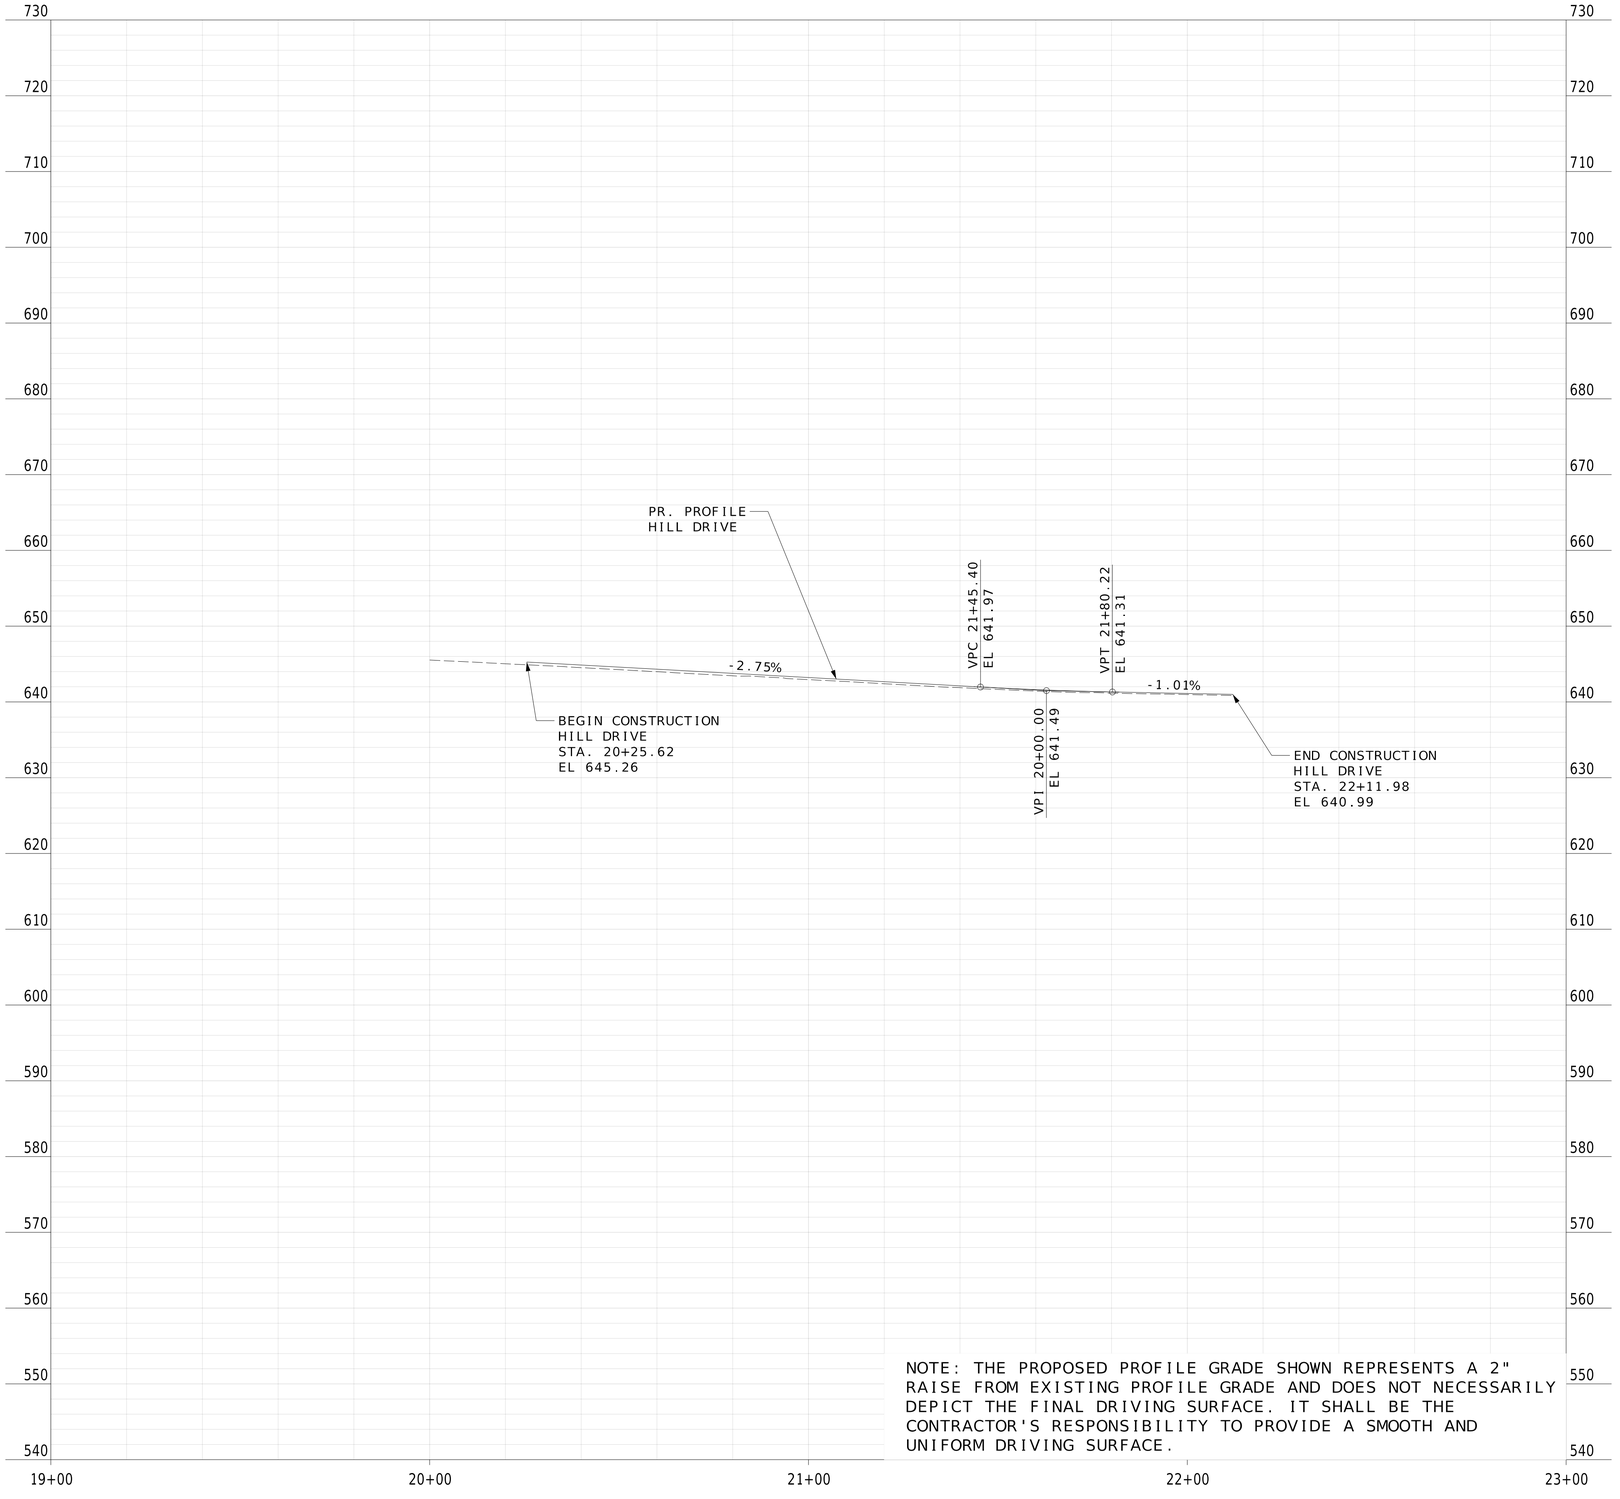

NOTE: THE PROPOSED PROFILE GRADE SHOWN REPRESENTS A 2" RAISE FROM EXISTING PROFILE GRADE AND DOES NOT NECESSARILY DEPICT THE FINAL DRIVING SURFACE. IT SHALL BE THE CONTRACTOR'S RESPONSIBILITY TO PROVIDE A SMOOTH AND UNIFORM DRIVING SURFACE.

DATE PREPARED
10/24/2025

ROUTE	STATE
	MO
DISTRICT	SHEET NO.
	16

COUNTY
ST. LOUIS

JOB NO.

CONTRACT ID.

PROJECT NO.
PROP. S-2026

BRIDGE NO.


DESCRIPTION

DATE

CITY OF Glendale

HORNER SHIFRIN
THE POWER HOUSE AT UNION STATION
401 S. 18th St., Ste. 400
ST. LOUIS, MO 63103-2296
314-531-4321 FAX: 314-531-6966
www.HornerShifrin.com
Certificate of Authority: 000159
Expiration Date: December 31, 2026

GLENDALE PROP S-2026
ROAD PROFILES
SHEET 7 OF 14

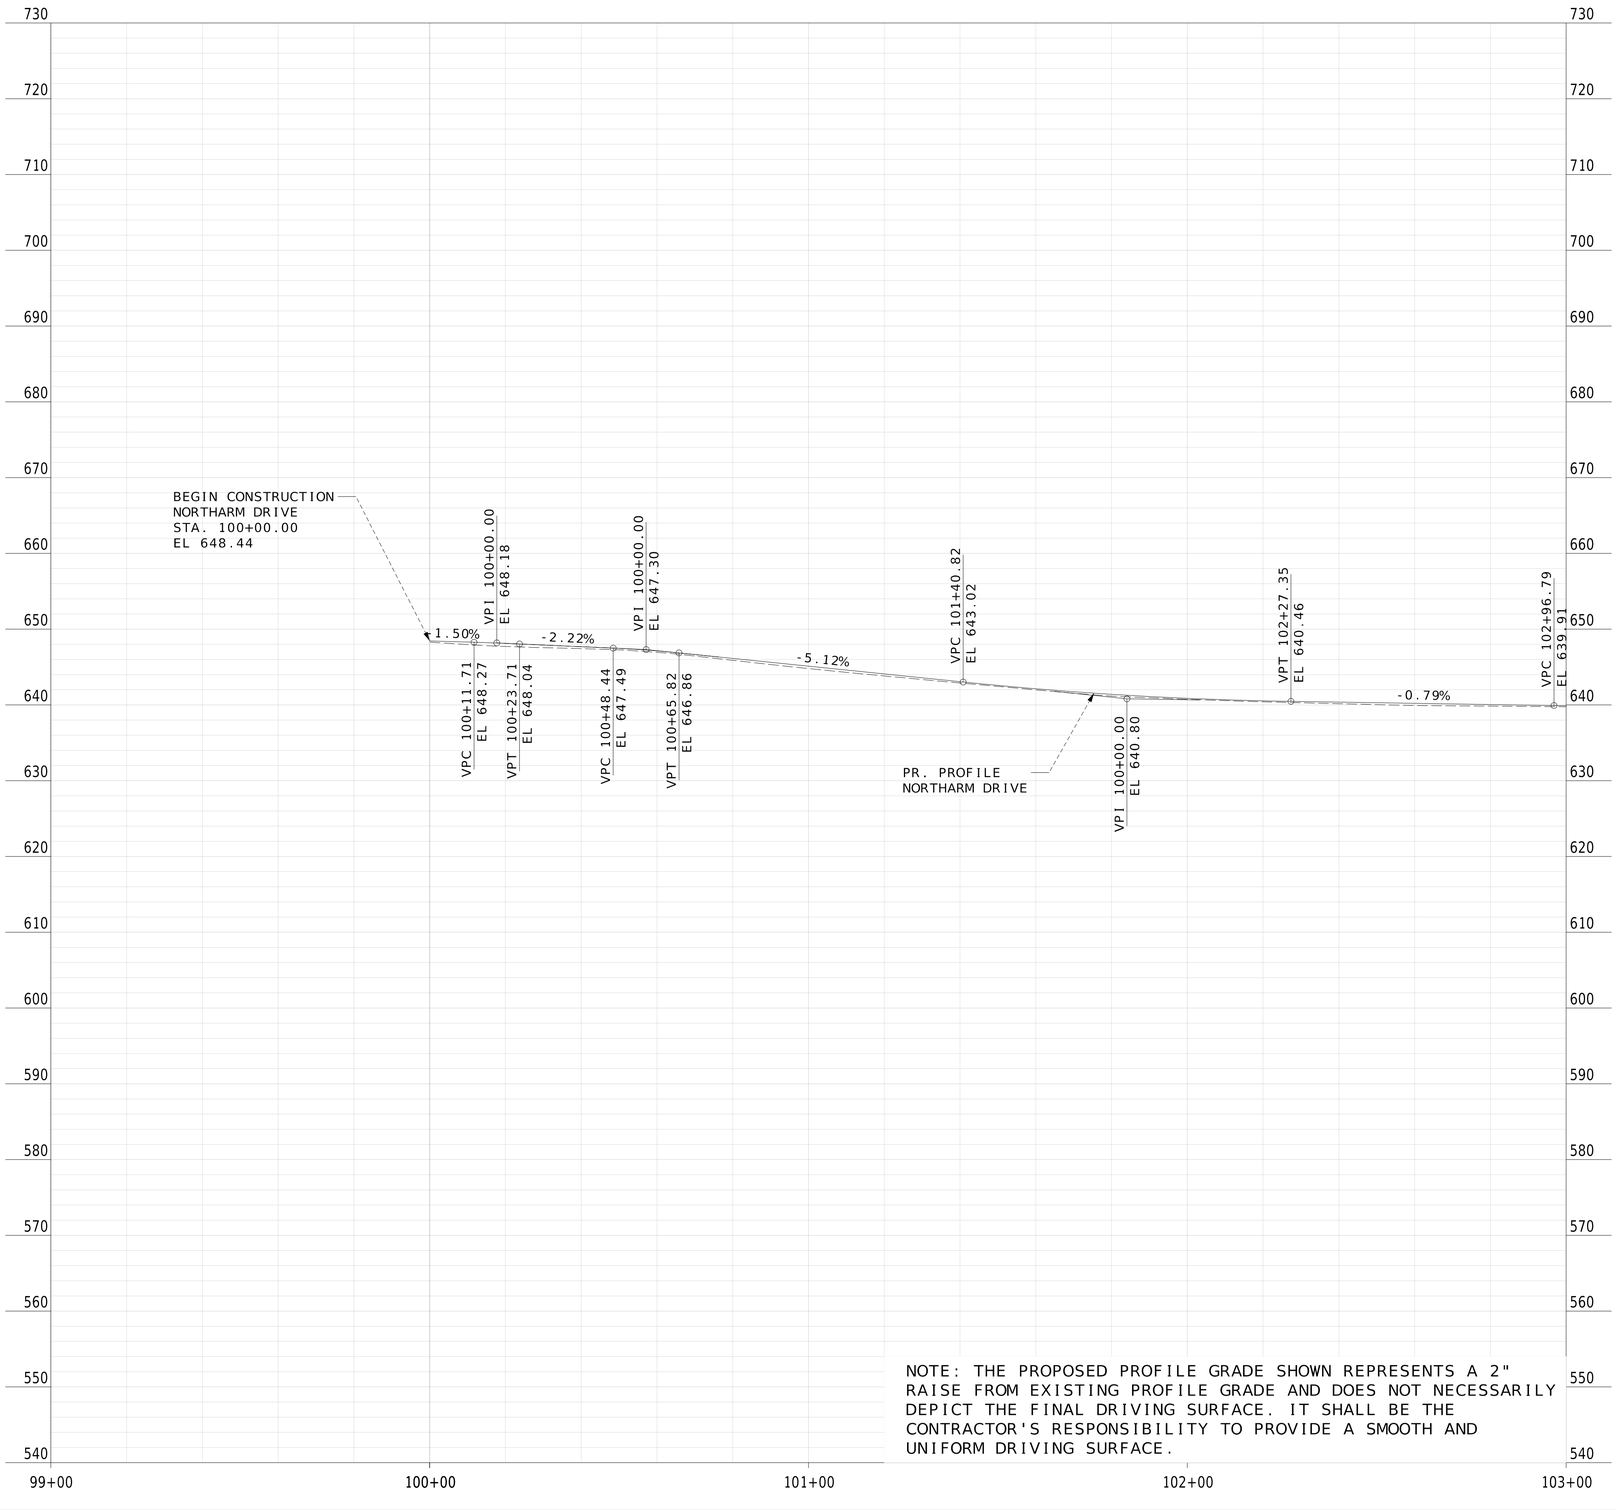

NOTE: THE PROPOSED PROFILE GRADE SHOWN REPRESENTS A 2" RAISE FROM EXISTING PROFILE GRADE AND DOES NOT NECESSARILY DEPICT THE FINAL DRIVING SURFACE. IT SHALL BE THE CONTRACTOR'S RESPONSIBILITY TO PROVIDE A SMOOTH AND UNIFORM DRIVING SURFACE.

DATE PREPARED
10/24/2025

ROUTE	STATE
	MO
DISTRICT	SHEET NO.
	17

COUNTY
ST. LOUIS

JOB NO.

CONTRACT ID.

PROJECT NO.
PROP. S-2026

BRIDGE NO.


DESCRIPTION

DATE

CITY OF Glendale

HORNER SHIFRIN
THE POWER HOUSE AT UNION STATION
401 S. 18th St., Ste. 400
ST. LOUIS, MO 63103-2296
314-531-4321 FAX: 314-531-6966
www.HornerShifrin.com
Certificate of Authority: 000159
Expiration Date: December 31, 2026

GLENDALE PROP S-2026
ROAD PROFILES
SHEET 8 OF 14

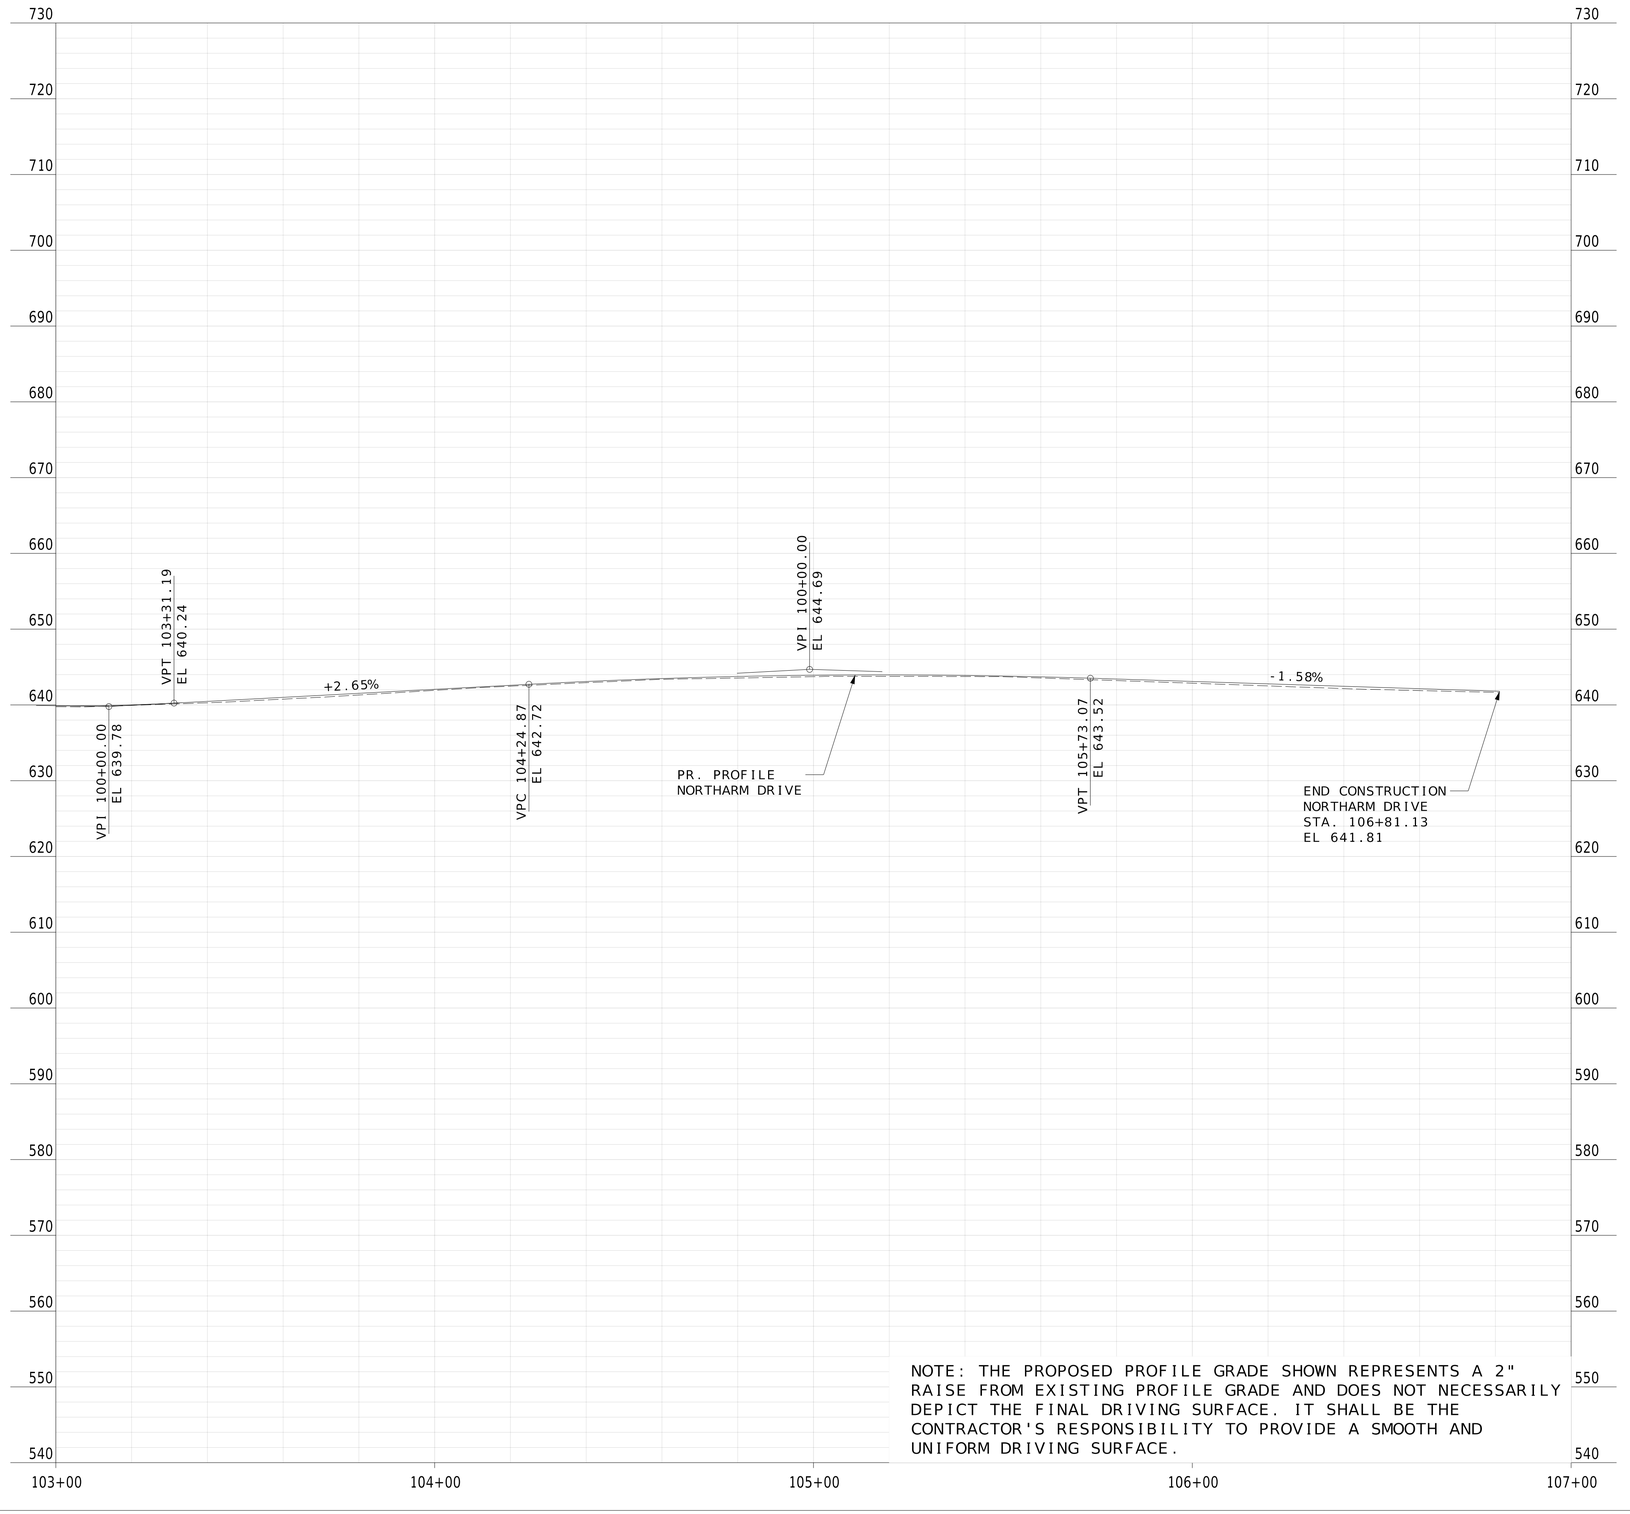

NOTE: THE PROPOSED PROFILE GRADE SHOWN REPRESENTS A 2" RAISE FROM EXISTING PROFILE GRADE AND DOES NOT NECESSARILY DEPICT THE FINAL DRIVING SURFACE. IT SHALL BE THE CONTRACTOR'S RESPONSIBILITY TO PROVIDE A SMOOTH AND UNIFORM DRIVING SURFACE.

DATE PREPARED
10/24/2025

ROUTE	STATE
	MO
DISTRICT	SHEET NO.
	18

COUNTY
ST. LOUIS

JOB NO.

CONTRACT ID.

PROJECT NO.
PROP. S-2026

BRIDGE NO.


DESCRIPTION

DATE

CITY OF Glendale

HORNER SHIFRIN
THE POWER HOUSE AT UNION STATION
401 S. 18th St., Ste. 400
ST. LOUIS, MO 63103-2296
314-531-4321 FAX: 314-531-6966
www.HornerShifrin.com
Certificate of Authority: 000159
Expiration Date: December 31, 2026

GLENDALE PROP S-2026
ROAD PROFILES
SHEET 9 OF 14

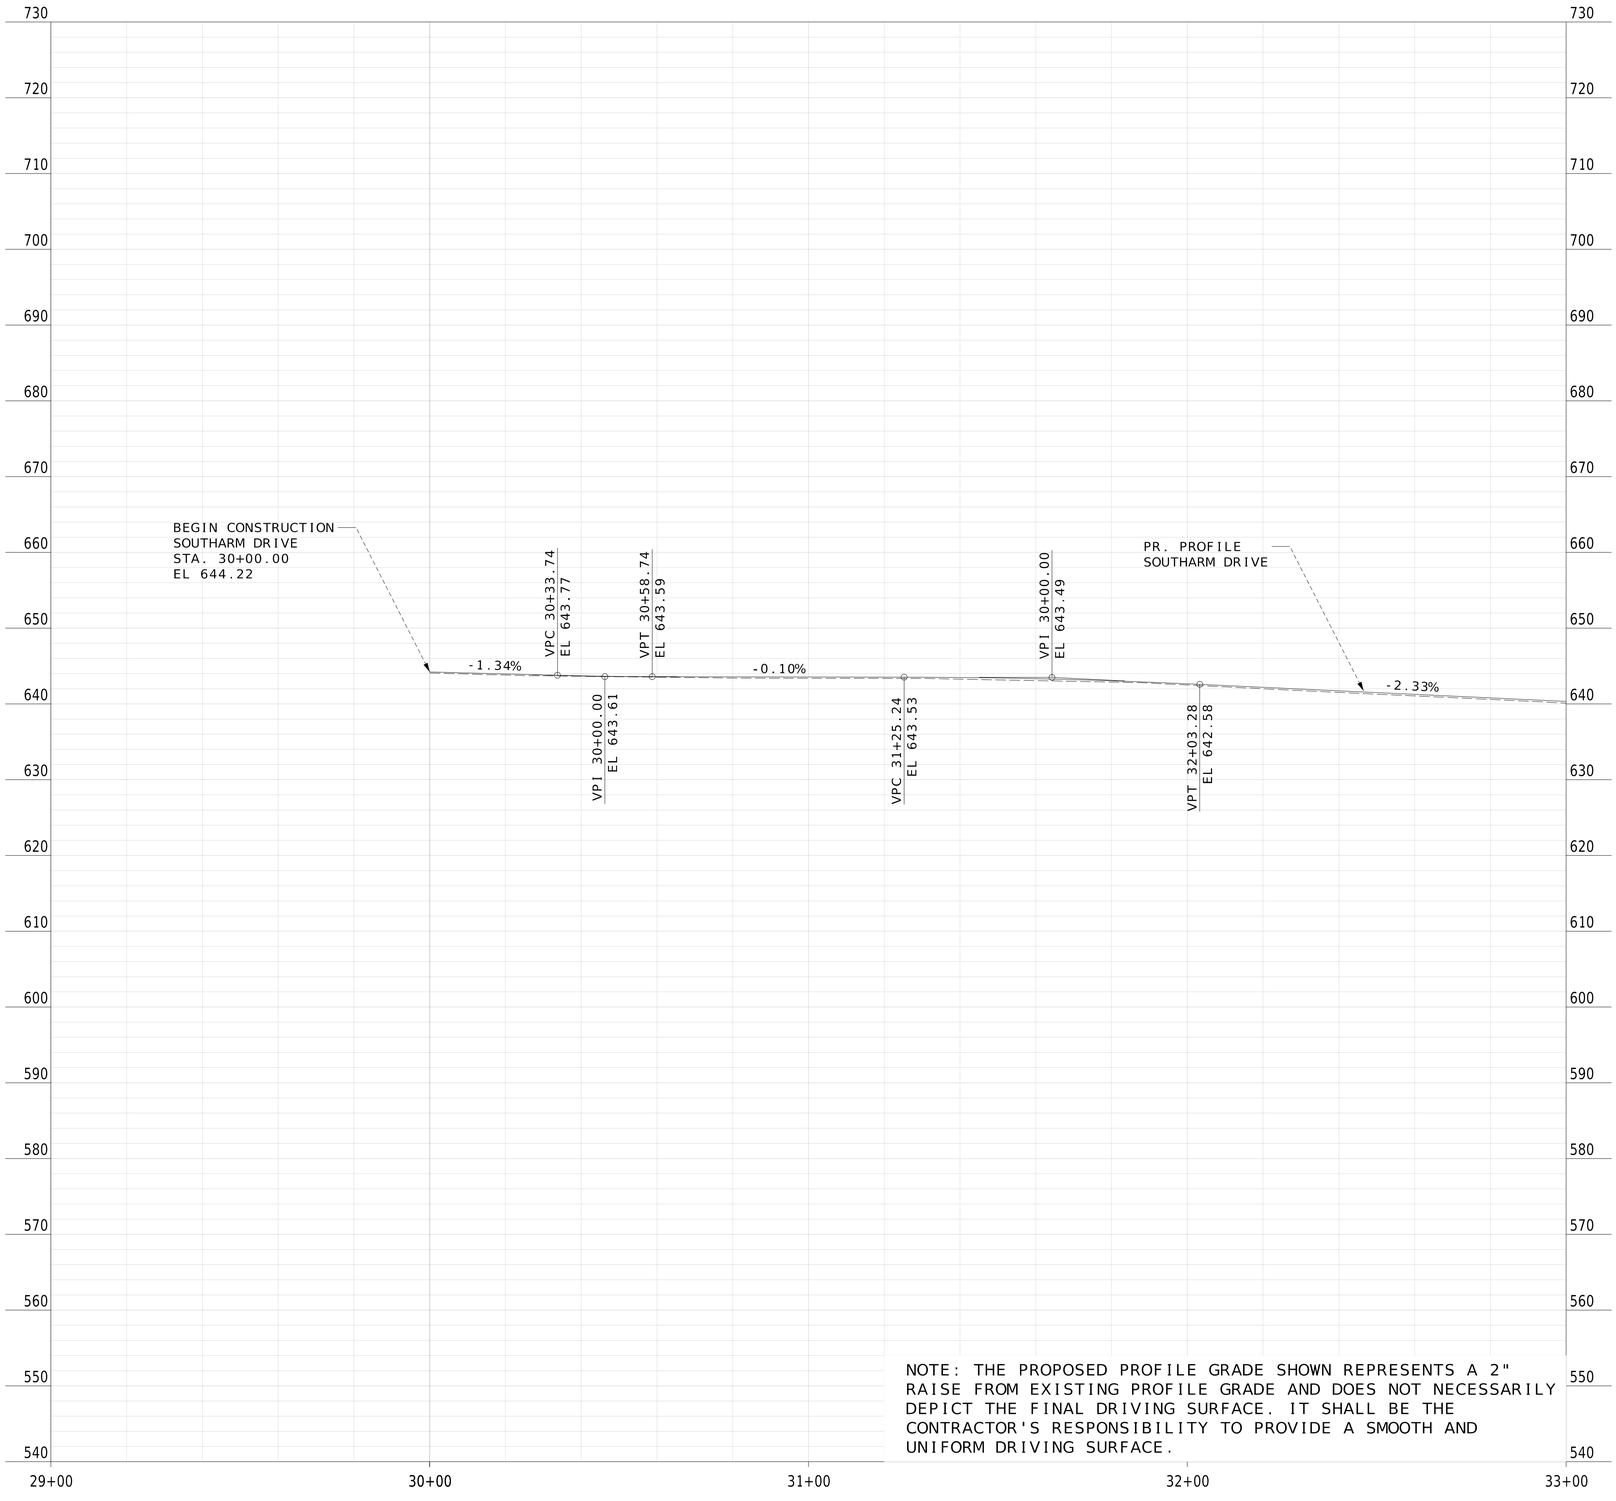

NOTE: THE PROPOSED PROFILE GRADE SHOWN REPRESENTS A 2" RAISE FROM EXISTING PROFILE GRADE AND DOES NOT NECESSARILY DEPICT THE FINAL DRIVING SURFACE. IT SHALL BE THE CONTRACTOR'S RESPONSIBILITY TO PROVIDE A SMOOTH AND UNIFORM DRIVING SURFACE.

DATE PREPARED
10/24/2025

ROUTE | STATE
MO

DISTRICT | SHEET NO.
19

COUNTY
ST. LOUIS

JOB NO.

CONTRACT ID.

PROJECT NO.
PROP. S-2026

BRIDGE NO.


DESCRIPTION

DATE

CITY OF Glendale

HORNER SHIFRIN
THE POWER HOUSE AT UNION STATION
401 S. 18th St., Ste. 400
ST. LOUIS, MO 63103-2296
314-531-4321 FAX: 314-531-6966
www.HornerShifrin.com
Certificate of Authority: 000159
Expiration Date: December 31, 2026

GLENDALE PROP S-2026
ROAD PROFILES
SHEET 10 OF 14

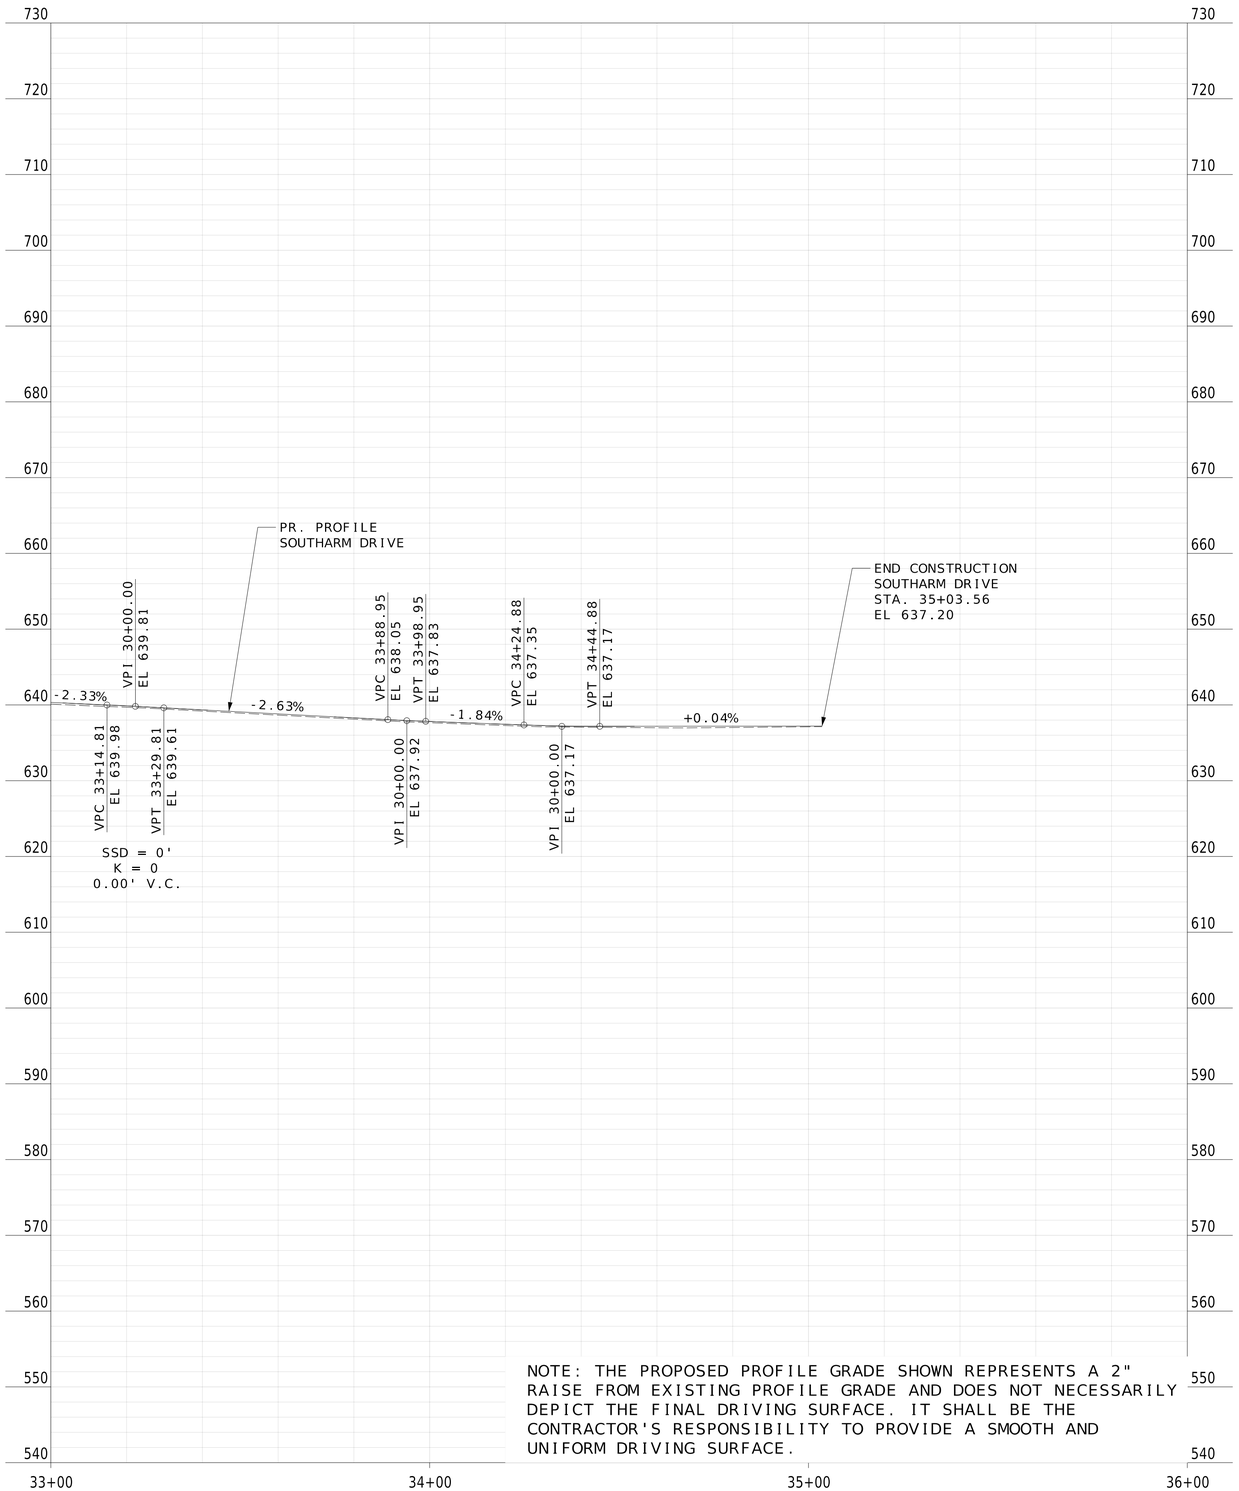

NOTE: THE PROPOSED PROFILE GRADE SHOWN REPRESENTS A 2" RAISE FROM EXISTING PROFILE GRADE AND DOES NOT NECESSARILY DEPICT THE FINAL DRIVING SURFACE. IT SHALL BE THE CONTRACTOR'S RESPONSIBILITY TO PROVIDE A SMOOTH AND UNIFORM DRIVING SURFACE.

DATE PREPARED
10/24/2025

ROUTE	STATE
	MO
DISTRICT	SHEET NO.
	20

COUNTY
ST. LOUIS

JOB NO.

CONTRACT ID.

PROJECT NO.
PROP. S-2026


BRIDGE NO.

DESCRIPTION	DATE

CITY OF Glendale

HORNER SHIFRIN
THE POWER HOUSE AT UNION STATION
401 S. 18th St., Ste. 400
ST. LOUIS, MO 63103-2296
314-531-4321 FAX: 314-531-6966
www.HornerShifrin.com
Certificate of Authority: 000159
Expiration Date: December 31, 2026

GLENDALE PROP S-2026
ROAD PROFILES
SHEET 11 OF 14

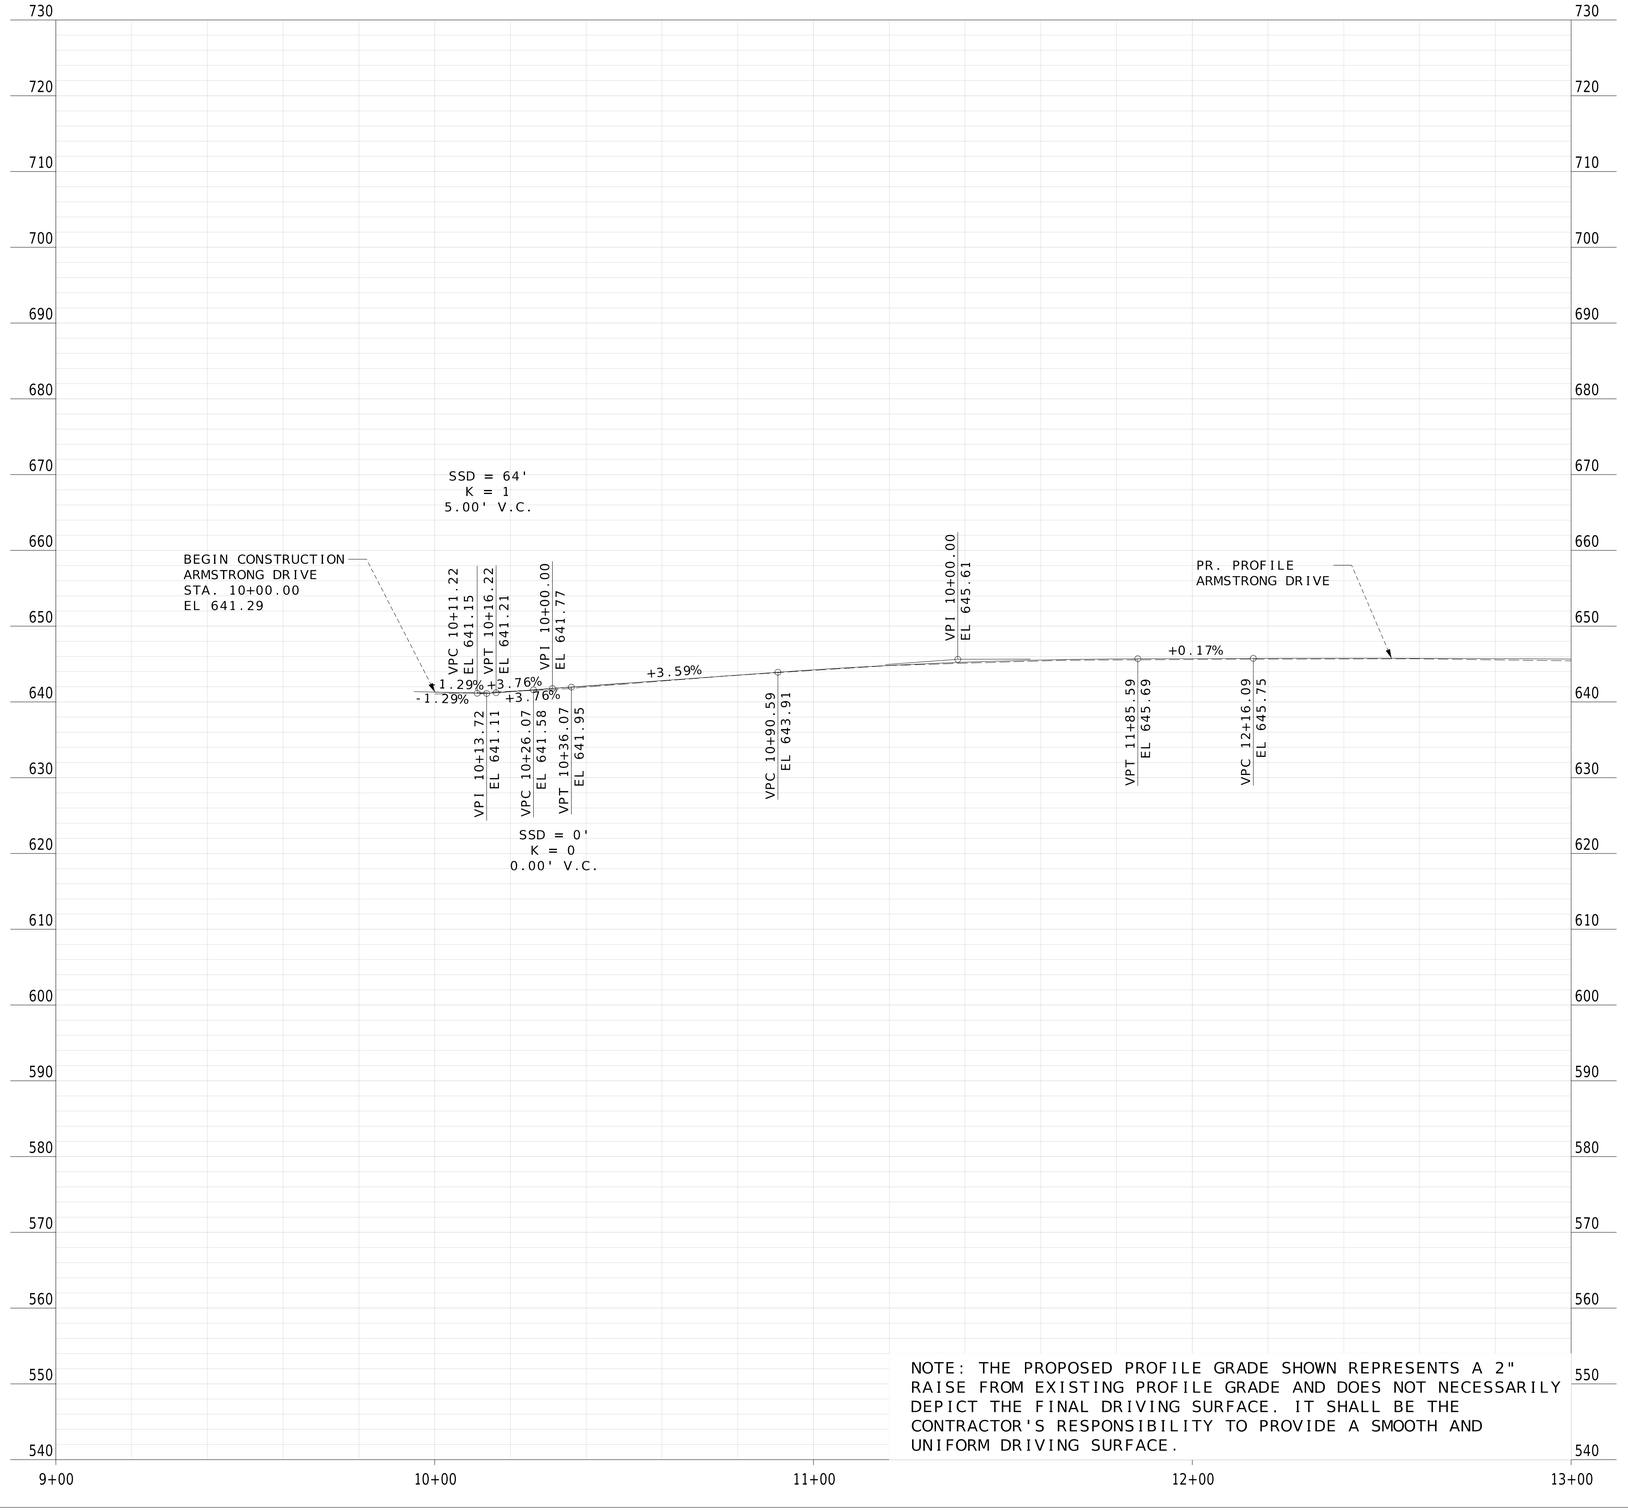

NOTE: THE PROPOSED PROFILE GRADE SHOWN REPRESENTS A 2" RAISE FROM EXISTING PROFILE GRADE AND DOES NOT NECESSARILY DEPICT THE FINAL DRIVING SURFACE. IT SHALL BE THE CONTRACTOR'S RESPONSIBILITY TO PROVIDE A SMOOTH AND UNIFORM DRIVING SURFACE.

DATE PREPARED
10/24/2025

ROUTE	STATE
	MO
DISTRICT	SHEET NO.
	21

COUNTY
ST. LOUIS

JOB NO.

CONTRACT ID.

PROJECT NO.
PROP. S-2026


BRIDGE NO.

DATE	DESCRIPTION

CITY OF Glendale

HORNER SHIFRIN
THE POWER HOUSE AT UNION STATION
401 S. 18th St., Ste. 400
ST. LOUIS, MO 63103-2296
314-531-4321 FAX: 314-531-6986
www.HornerShifrin.com
Certificate of Authority: 000159
Expiration Date: December 31, 2026

GLENDALE PROP S-2026
ROAD PROFILES
SHEET 12 OF 14

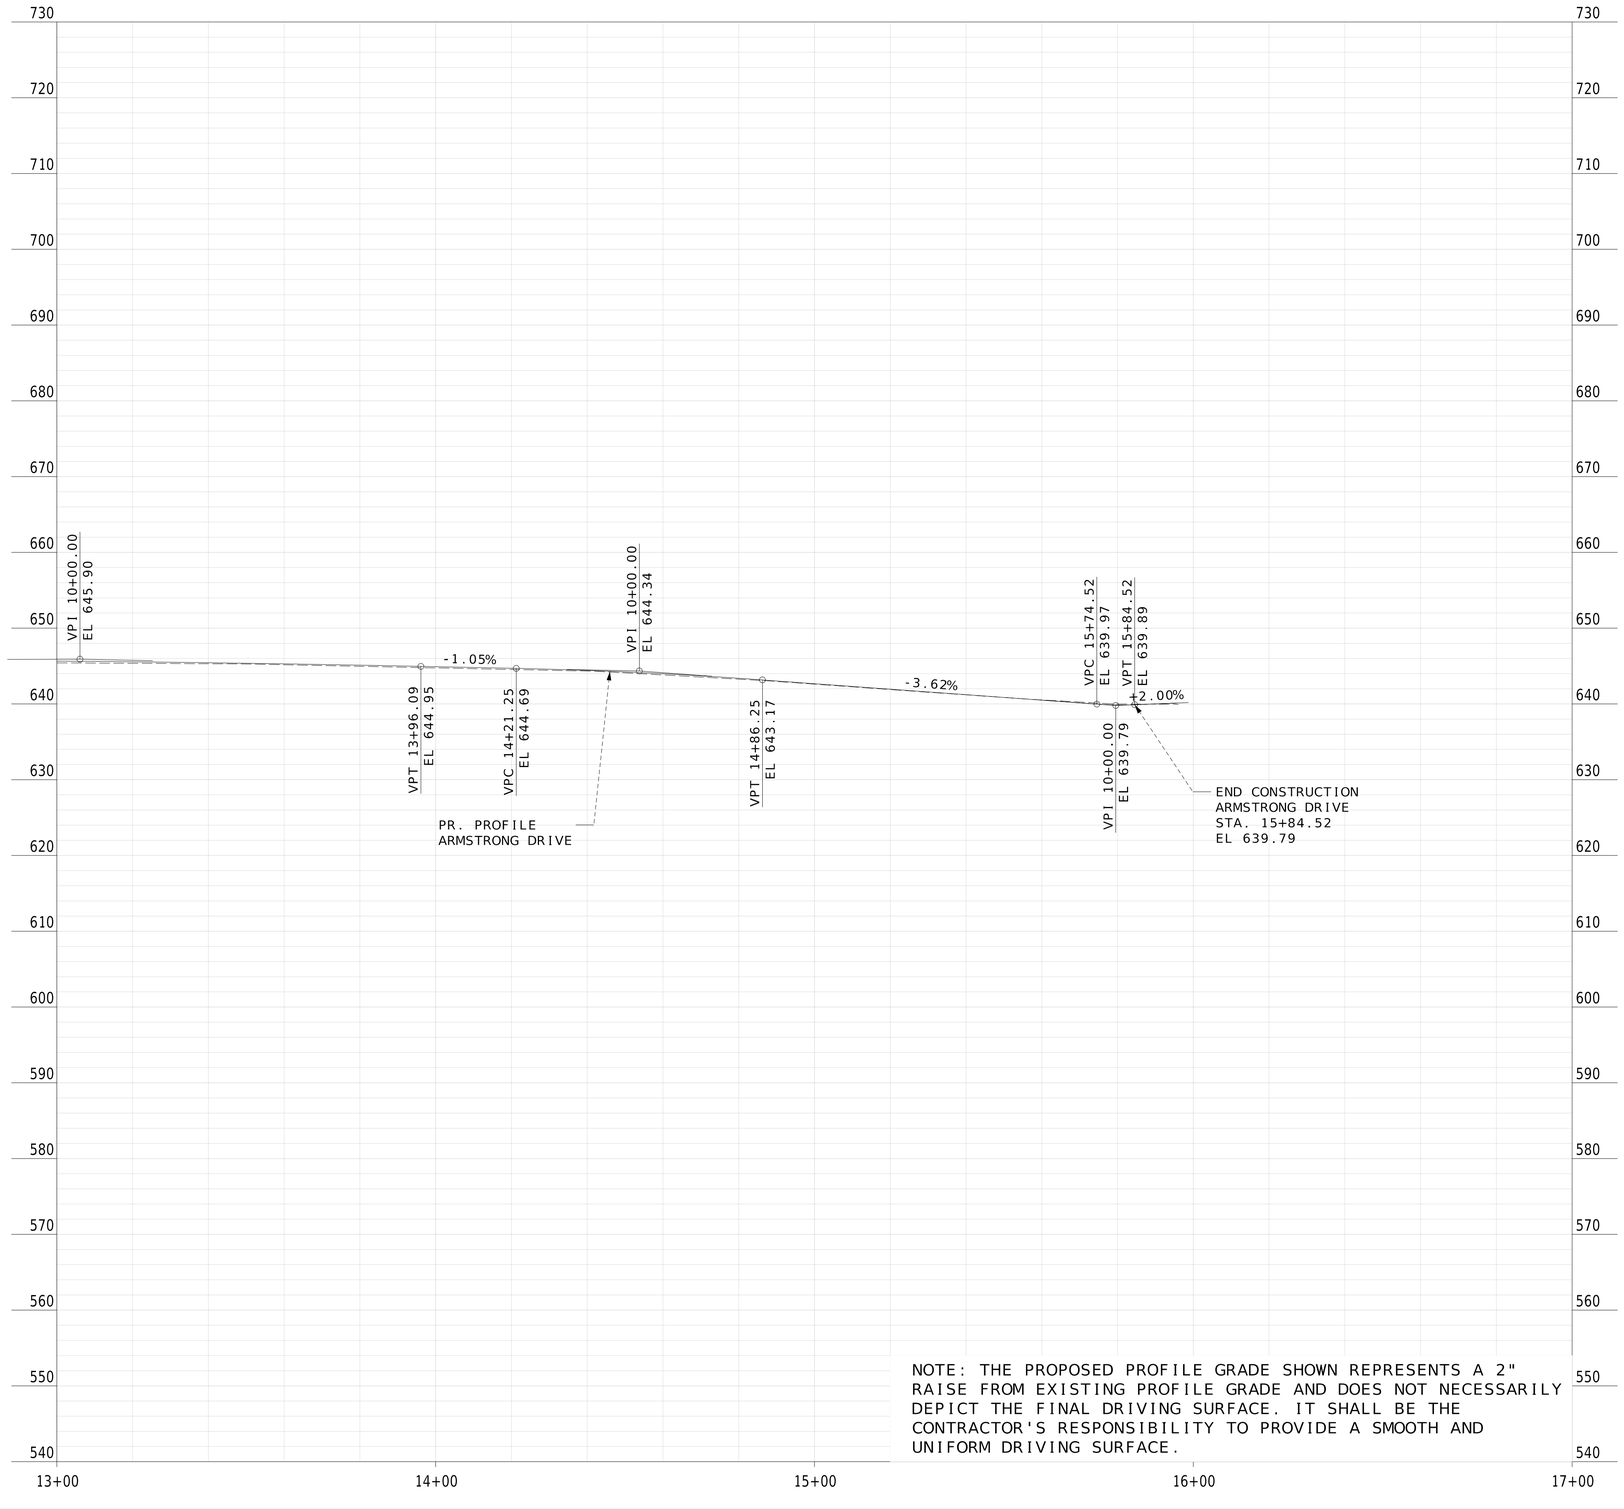

NOTE: THE PROPOSED PROFILE GRADE SHOWN REPRESENTS A 2" RAISE FROM EXISTING PROFILE GRADE AND DOES NOT NECESSARILY DEPICT THE FINAL DRIVING SURFACE. IT SHALL BE THE CONTRACTOR'S RESPONSIBILITY TO PROVIDE A SMOOTH AND UNIFORM DRIVING SURFACE.

DATE PREPARED
10/24/2025

ROUTE	STATE
	MO
DISTRICT	SHEET NO.
	22

COUNTY
ST. LOUIS

JOB NO.

CONTRACT ID.

PROJECT NO.
PROP. S-2026


BRIDGE NO.

DATE	DESCRIPTION

CITY OF Glendale

HORNER SHIFRIN
THE POWER HOUSE AT UNION STATION
401 S. 18th St., Ste. 400
ST. LOUIS, MO 63103-2296
314-531-4321 FAX: 314-531-6966
www.HornerShifrin.com
Certificate of Authority: 000159
Expiration Date: December 31, 2026

GLENDALE PROP S-2026
ROAD PROFILES
SHEET 13 OF 14

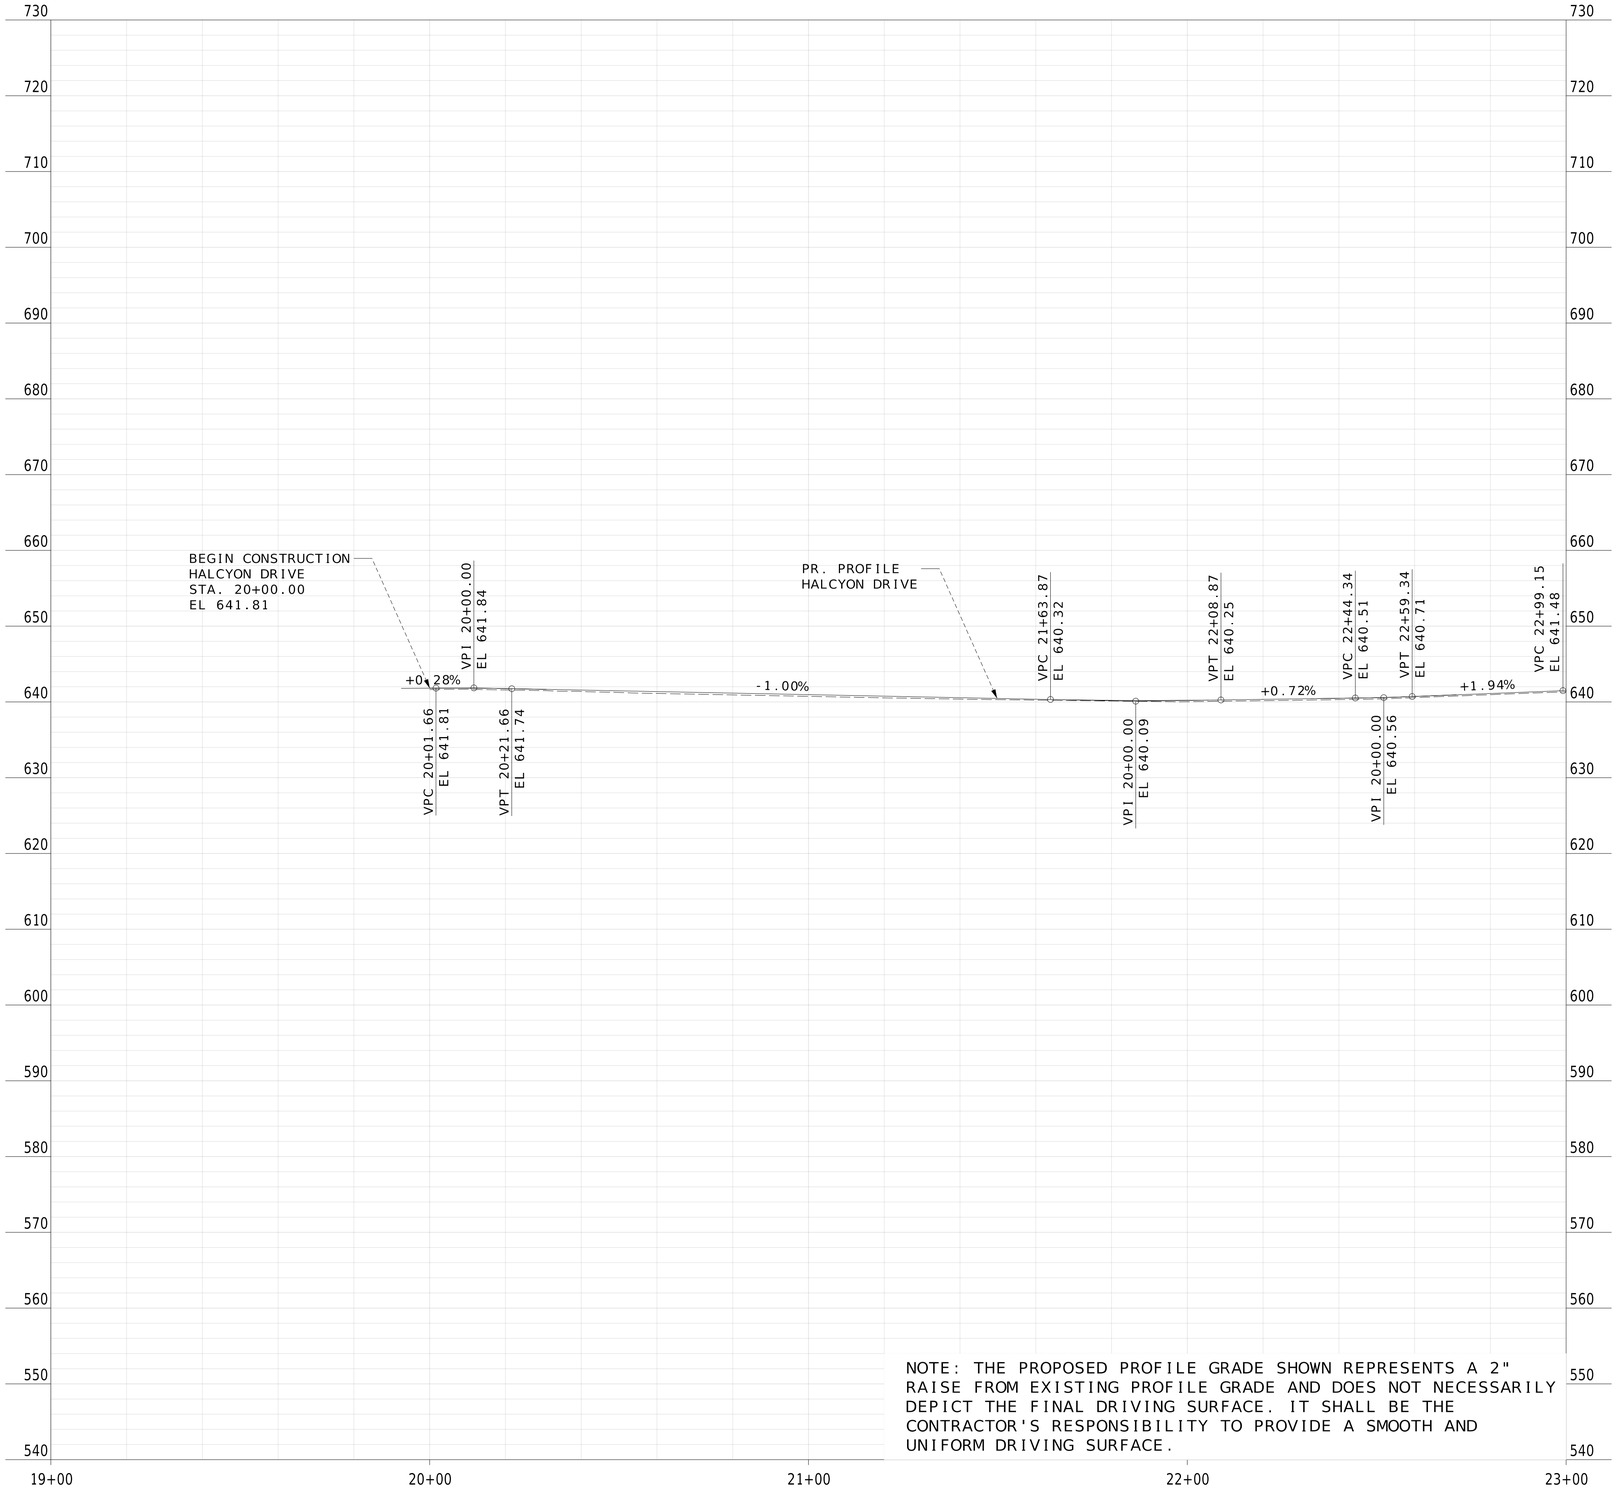

NOTE: THE PROPOSED PROFILE GRADE SHOWN REPRESENTS A 2" RAISE FROM EXISTING PROFILE GRADE AND DOES NOT NECESSARILY DEPICT THE FINAL DRIVING SURFACE. IT SHALL BE THE CONTRACTOR'S RESPONSIBILITY TO PROVIDE A SMOOTH AND UNIFORM DRIVING SURFACE.

DATE PREPARED
10/24/2025

ROUTE	STATE
	MO
DISTRICT	SHEET NO.
	22

COUNTY
ST. LOUIS

JOB NO.

CONTRACT ID.

PROJECT NO.
PROP. S-2026

BRIDGE NO.


DATE	DESCRIPTION

CITY OF Glendale

HORNER SHIFRIN
THE POWER HOUSE AT UNION STATION
401 S. 18th St., Ste. 400
ST. LOUIS, MO 63103-2296
314-531-4321 FAX: 314-531-6966
www.HornerShifrin.com
Certificate of Authority: 000159
Expiration Date: December 31, 2026

GLENDALE PROP S-2026
ROAD PROFILES
SHEET 13 OF 14

...\010-01xxRoadProfiles_.dgn 2:27:04 PM 10/24/2025

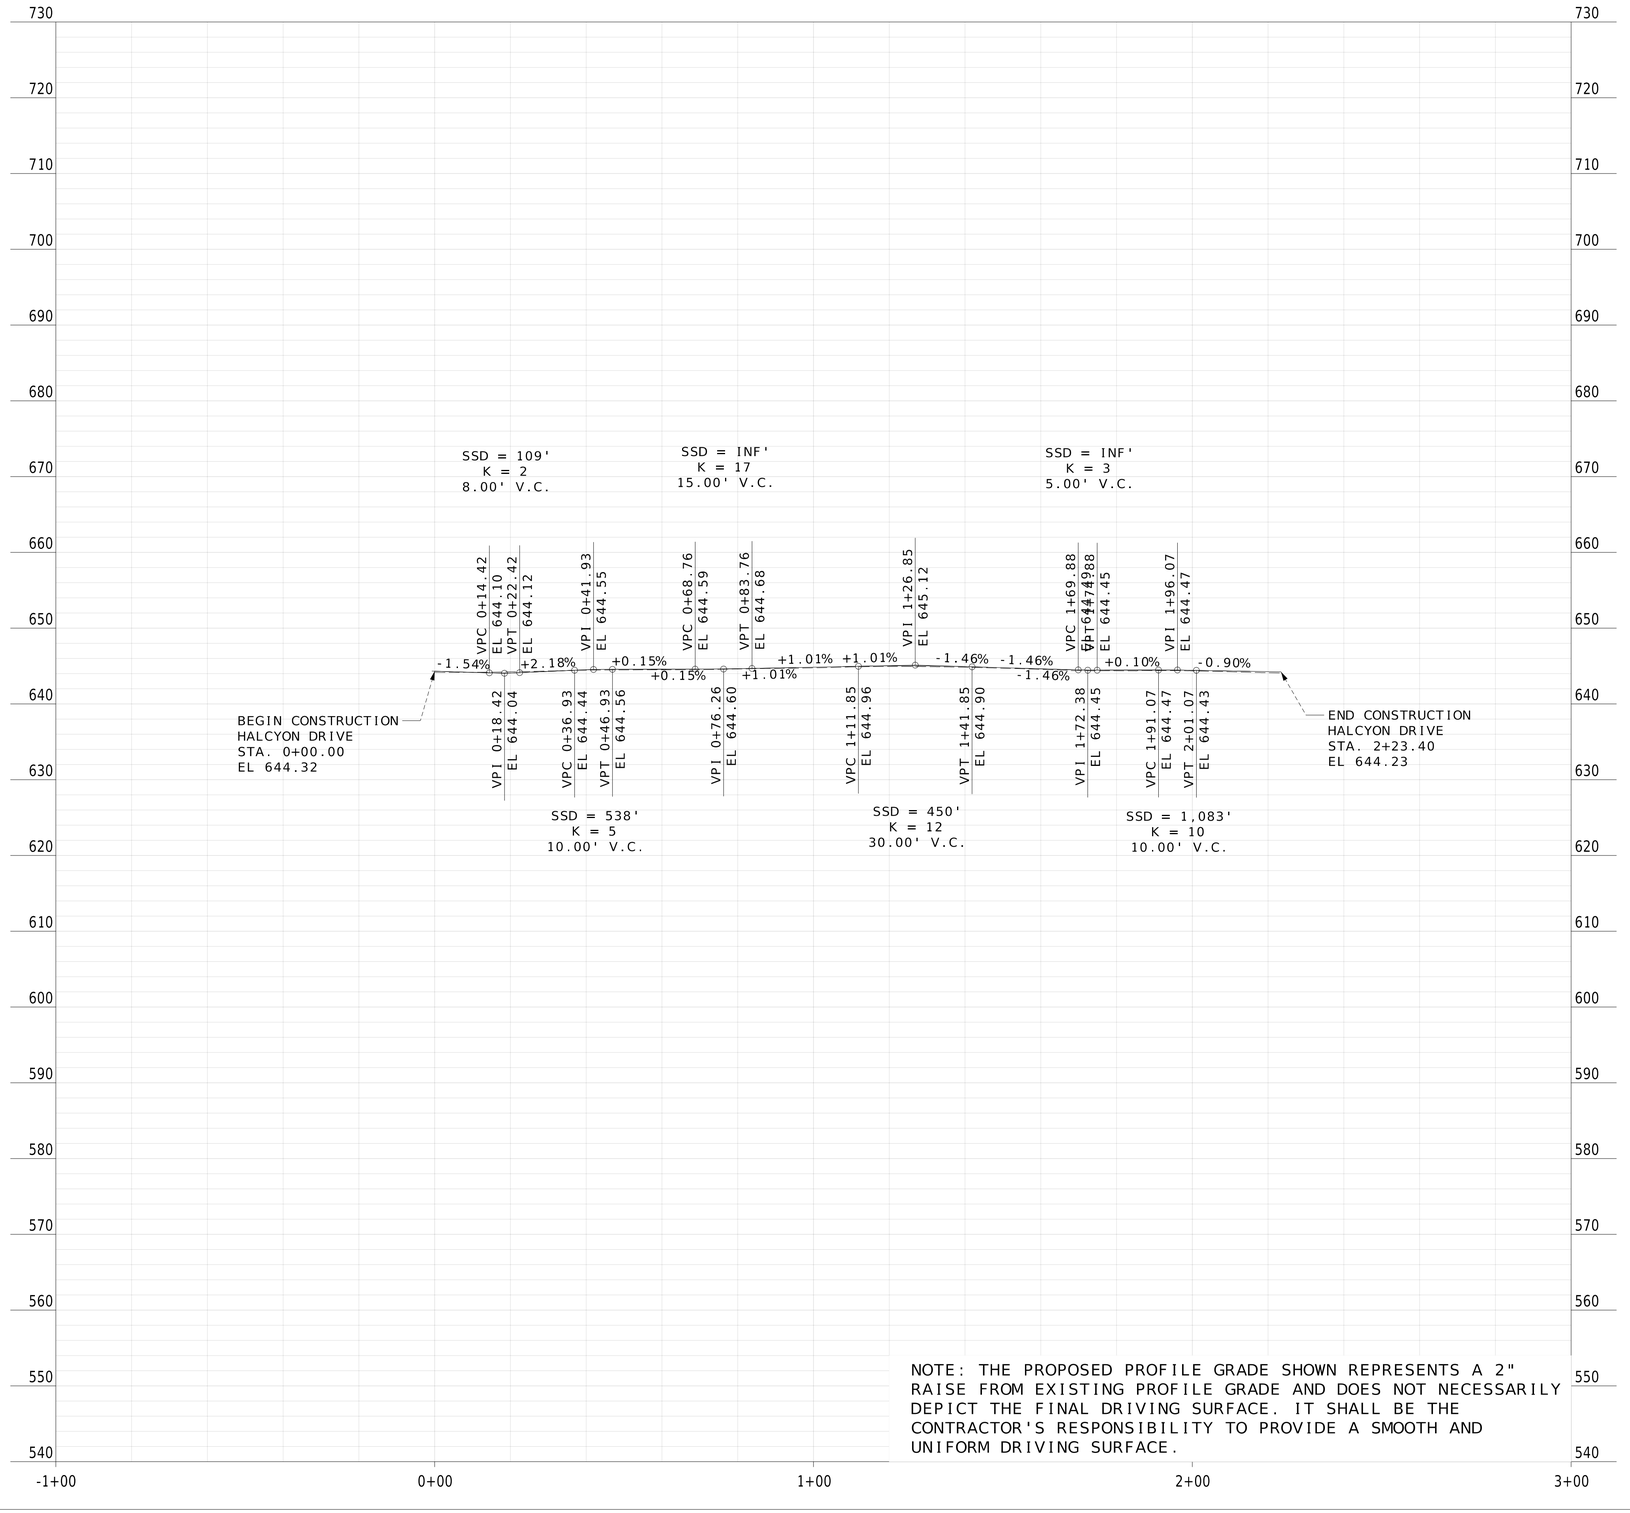

DATE PREPARED
10/24/2025

ROUTE | STATE
MO

DISTRICT | SHEET NO.
23

COUNTY
ST. LOUIS

JOB NO.

CONTRACT ID.

PROJECT NO.
PROP. S-2026

BRIDGE NO.


DESCRIPTION

DATE


CITY OF Glendale

HORNER SHIFRIN
THE POWER HOUSE AT UNION STATION
401 S. 18th St., Ste. 400
ST. LOUIS, MO 63103-2296
314-531-4321 FAX: 314-531-6966
www.HornerShifrin.com
Certificate of Authority: 000159
Expiration Date: December 31, 2026


GLENDALE PROP S-2026
ROAD PROFILES
SHEET 14 OF 14

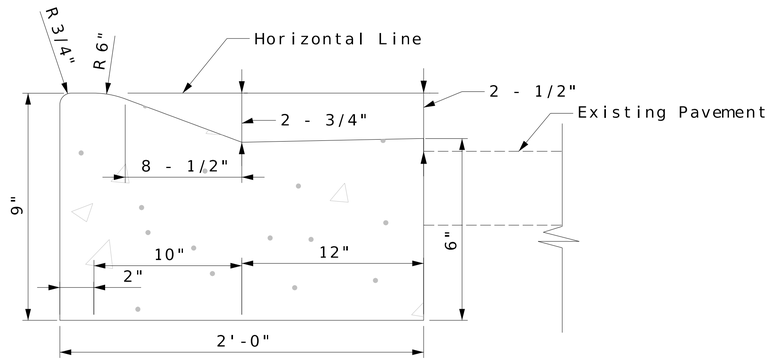


DETAIL A-1
ST. LOUIS COUNTY MODIFIED ROLLED CURB AND GUTTER (2' WIDE)

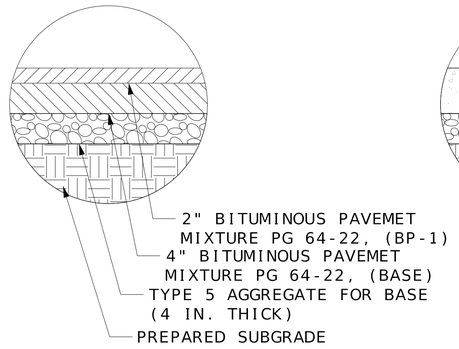


DETAIL B-1
ASPHALT DRIVEWAY

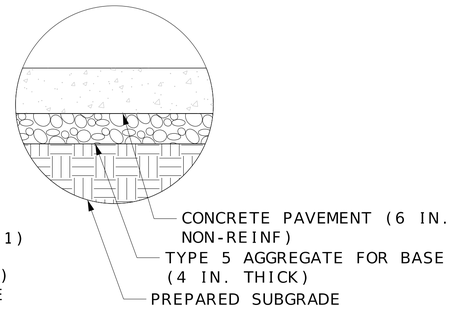


DETAIL B-2
CONCRETE DRIVEWAY

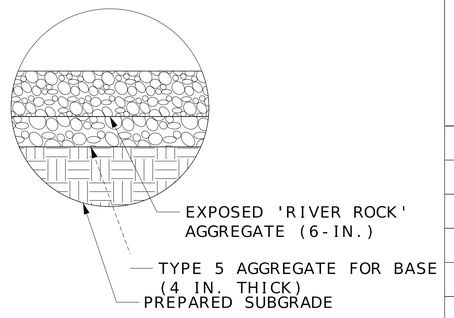


DETAIL B-3
EXPOSED 'RIVER ROCK' AGGREGATE DRIVEWAY

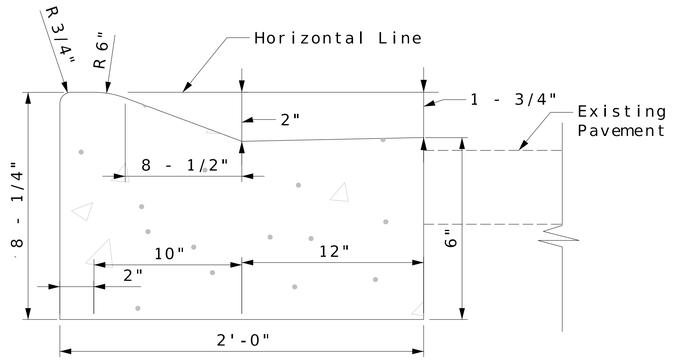


DETAIL A-2
ST. LOUIS COUNTY MODIFIED ROLLED CURB AND GUTTER (2' WIDE)
2-INCH HEIGHT

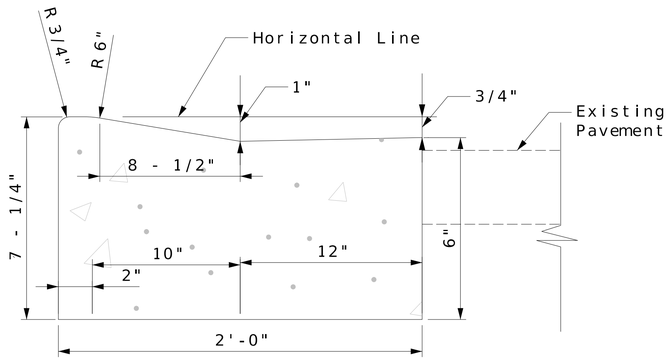


DETAIL A-2
ST. LOUIS COUNTY MODIFIED ROLLED CURB AND GUTTER (2' WIDE)
1-INCH HEIGHT

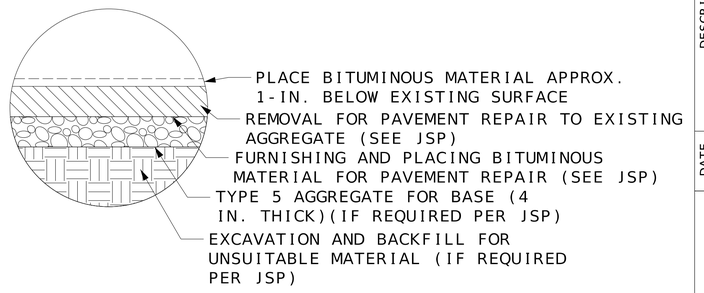


DETAIL C
PAVEMENT REPAIR

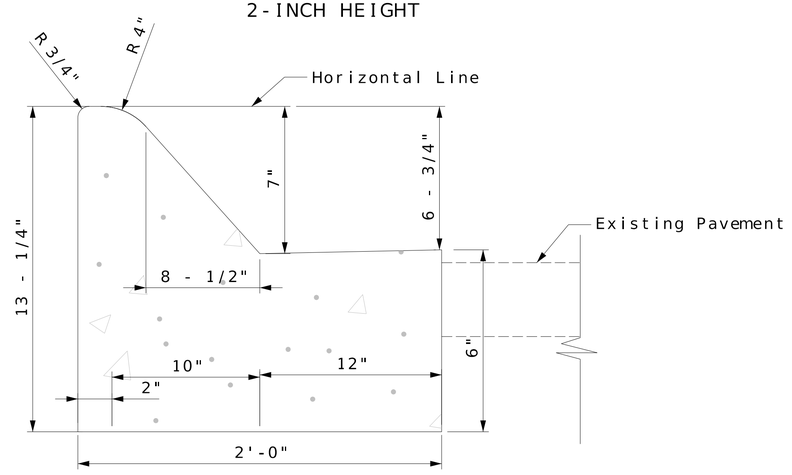

DETAIL A-3
ST. LOUIS COUNTY MODIFIED ROLLED CURB AND GUTTER (2' WIDE)
7-INCH HEIGHT

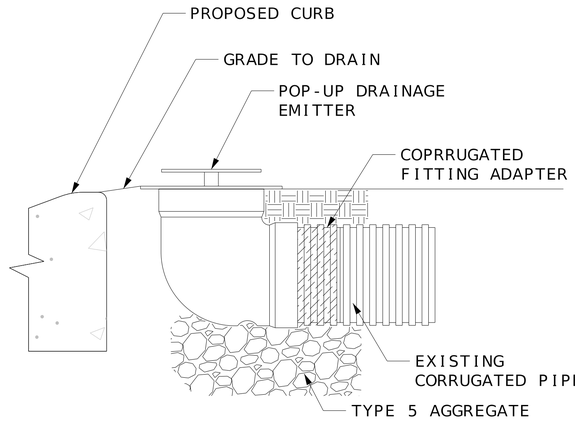

DETAIL D-1
POP-UP DRAINAGE EMITTER
CONNECTION TO EXISTING CORRUGATED PIPE

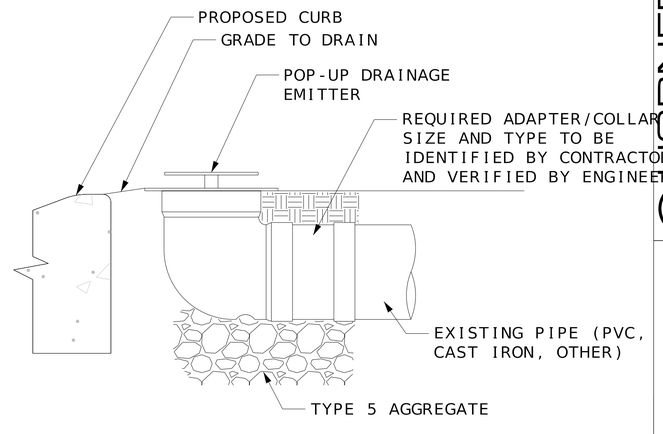

DETAIL D-2
POP-UP DRAINAGE EMITTER
CONNECTION TO EXISTING PIPE
(PIPE MATERIAL VARIES)


DATE PREPARED
10/24/2025
ROUTE
STATE
MO
DISTRICT
SHEET NO.
25
COUNTY
ST. LOUIS
JOB NO.
CONTRACT ID.
PROJECT NO.
PROP. S-2026
BRIDGE NO.

DESCRIPTION
DATE


CITY OF Glendale

HORNER SHIFRIN
THE POWER HOUSE AT UNION STATION
401 S. 18th St., Ste. 400
ST. LOUIS, MO 63103-2296
314-531-4321 FAX: 314-531-6966
www.HornerShifrin.com
Certificate of Authority: 000159
Expiration Date: December 31, 2026


CONSTRUCTION DETAIL SHEET
SHEET 1 OF 1

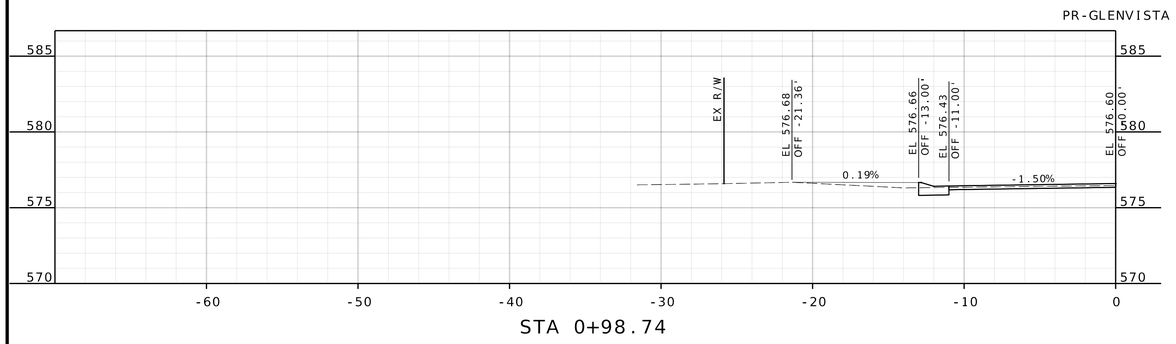

STA 0+98.74

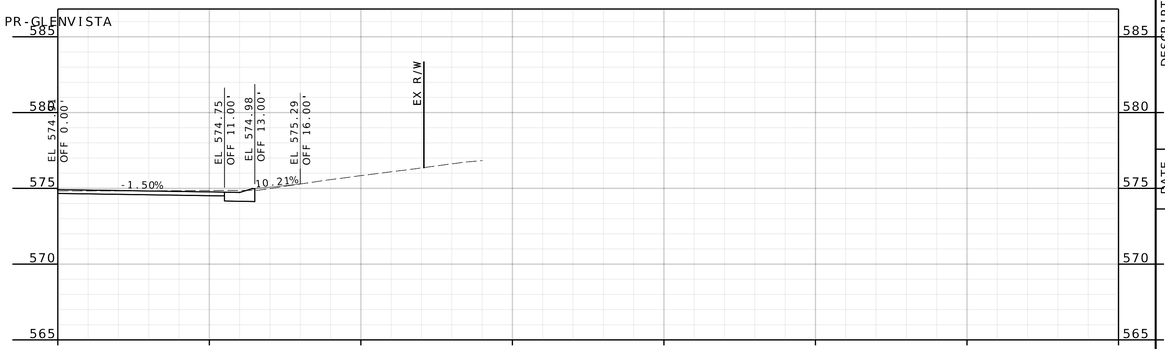

STA 1+20.60

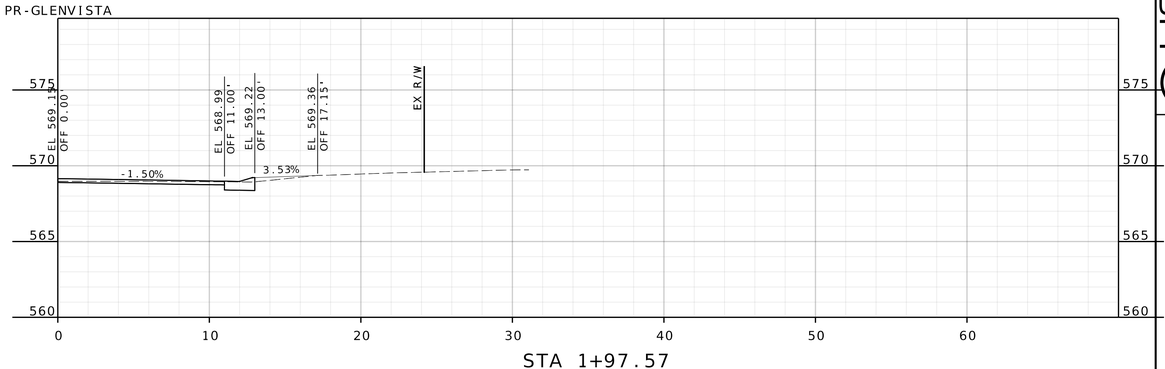

STA 1+97.57

DATE PREPARED
11/7/2025

ROUTE
.

STATE
MO

DISTRICT
.

SHEET NO.
.

COUNTY
ST. LOUIS

JOB NO.
.

CONTRACT ID.
.

PROJECT NO.
PROP. S-2026


BRIDGE NO.
.

DESCRIPTION	DATE
.	.
.	.
.	.
.	.
.	.
.	.
.	.
.	.


CITY OF Glendale

HORNER SHIFRIN
THE POWER HOUSE AT UNION STATION
401 S. 18th St., Ste. 400
ST. LOUIS, MO 63103-2296
314-531-4321 FAX: 314-531-6966
www.HornerShifrin.com
Certificate of Authority: 000159
Expiration Date: December 31, 2026


GLENDALE PROP S-2026
GLENVISTA
DRIVEWAY SHEET 1 OF 7

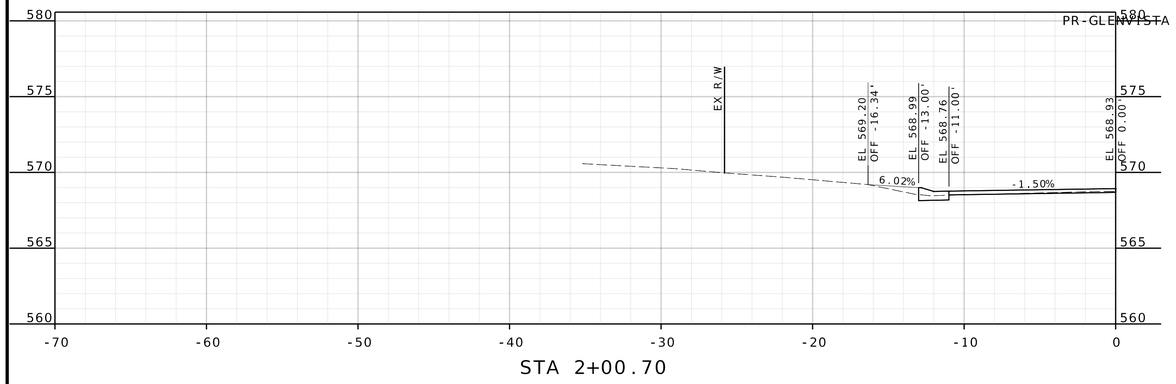

STA 2+00.70

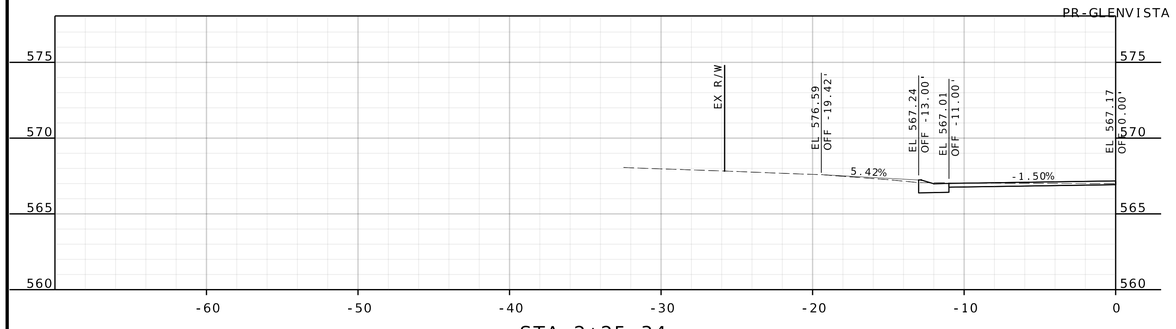

STA 2+25.34

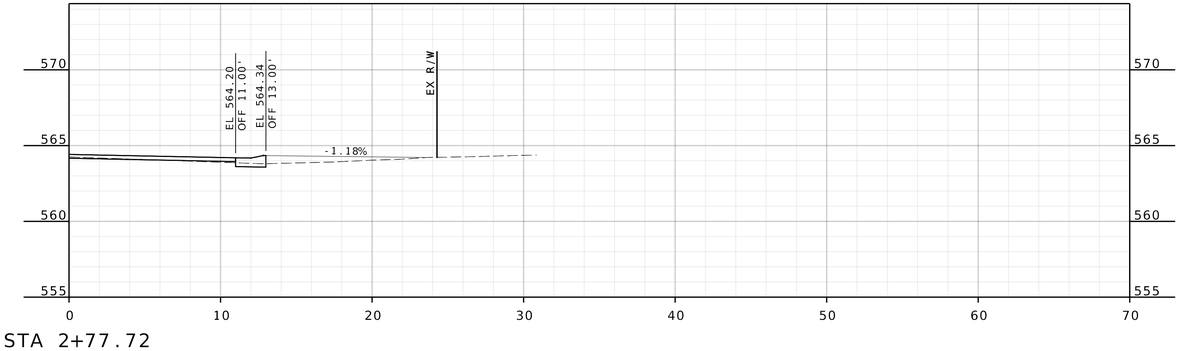

STA 2+77.72

DATE PREPARED
11/7/2025

ROUTE	STATE
.	MO
DISTRICT	SHEET NO.
.	.

COUNTY
ST. LOUIS

JOB NO.
.

CONTRACT ID.
.

PROJECT NO.
PROP. S-2026


BRIDGE NO.
.

DESCRIPTION	DATE
.	.
.	.
.	.
.	.
.	.
.	.
.	.
.	.


CITY OF Glendale

HORNER SHIFRIN
THE POWER HOUSE AT UNION STATION
401 S. 18th St., Ste. 400
ST. LOUIS, MO 63103-2296
314-531-4321 FAX: 314-531-8966
www.HornerShifrin.com
Certificate of Authority: 000159
Expiration Date: December 31, 2026


GLENDALE PROP S-2026
GLENVISTA
DRIVEWAY SHEET 2 OF 7

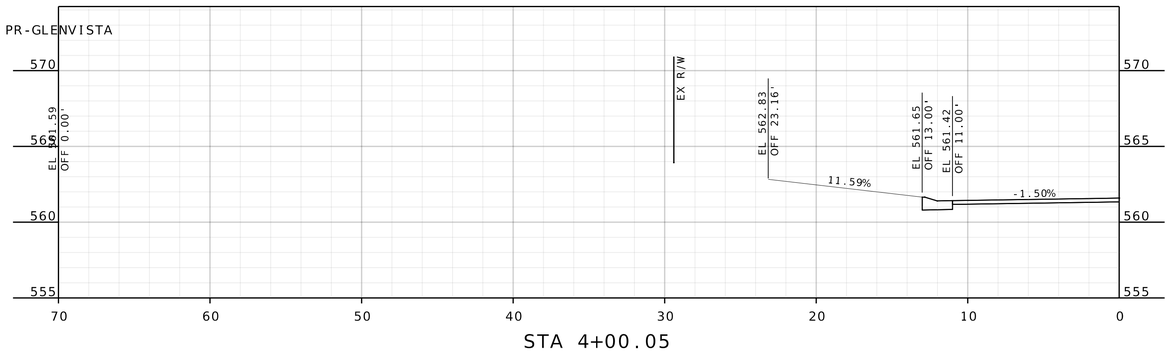

STA 4+00.05

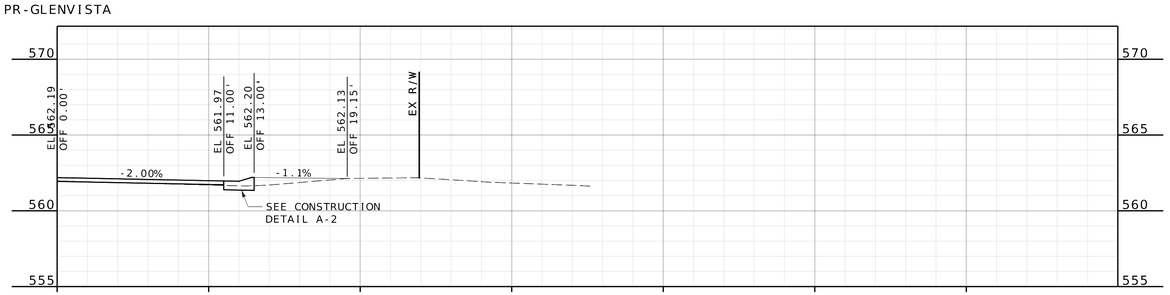

STA 3+43.60

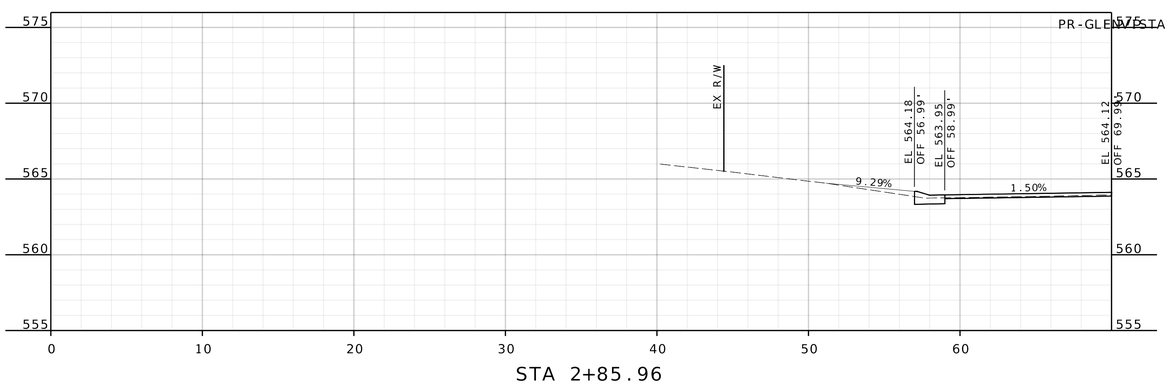

STA 2+85.96

DATE PREPARED
11/7/2025

ROUTE	STATE
.	MO
DISTRICT	SHEET NO.
.	.

COUNTY
ST. LOUIS

JOB NO.
.

CONTRACT ID.
.

PROJECT NO.
PROP. S-2026


BRIDGE NO.
.

DESCRIPTION	DATE
.	.
.	.
.	.
.	.
.	.
.	.
.	.
.	.


CITY OF Glendale

HORNER SHIFRIN
THE POWER HOUSE AT UNION STATION
401 S. 18th St., Ste. 400
ST. LOUIS, MO 63103-2296
314-531-4321 FAX: 314-531-6966
www.HornerShifrin.com
Certificate of Authority: 000159
Expiration Date: December 31, 2026


GLENDALE PROP S-2026
GLENVISTA
DRIVEWAY SHEET 3 OF 7

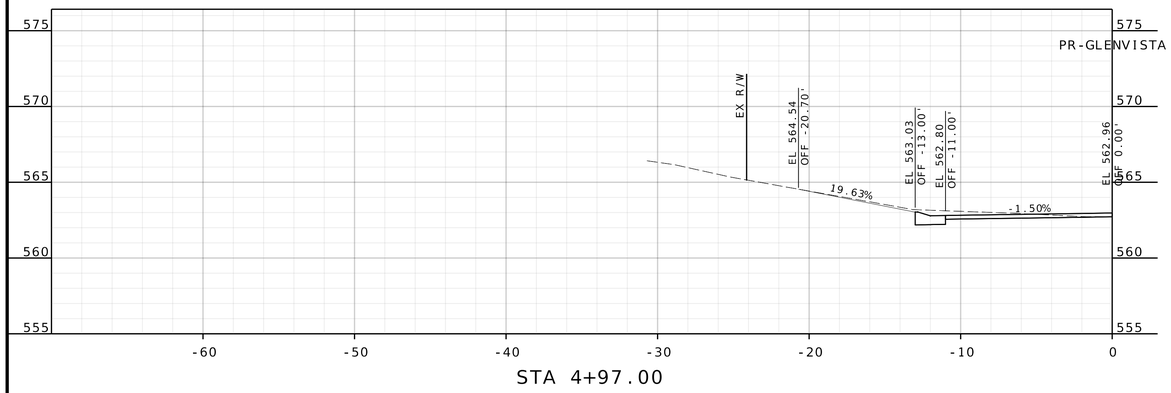

STA 4+97.00

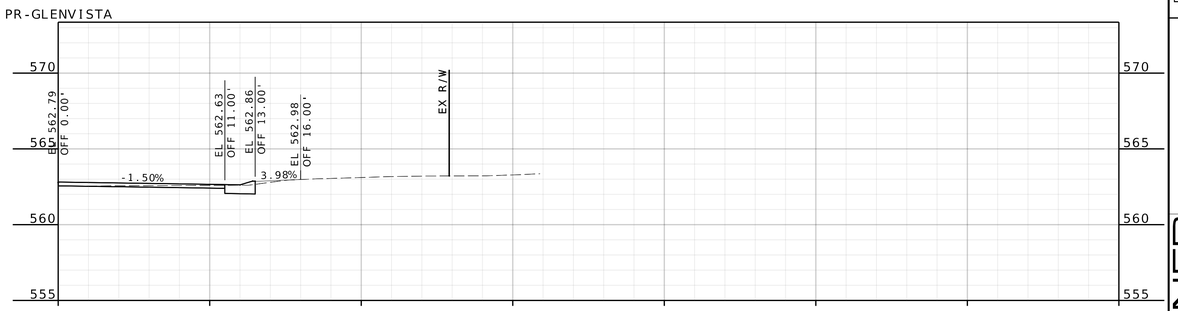

STA 4+92.04

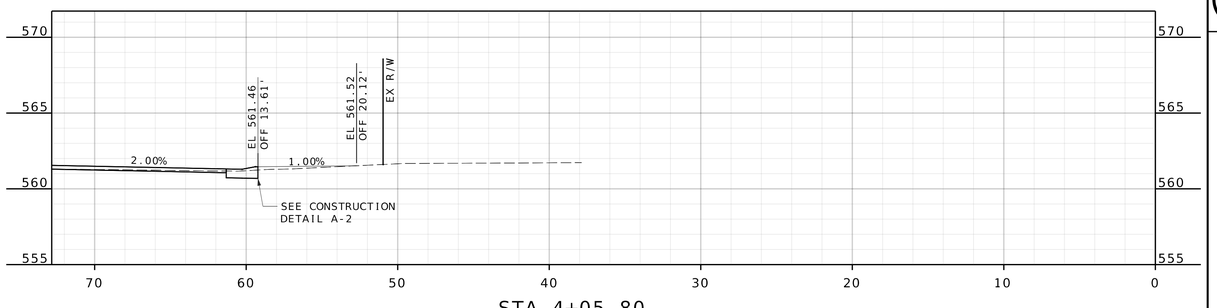

STA 4+05.80

DATE PREPARED
11/7/2025

ROUTE	STATE
.	MO
DISTRICT	SHEET NO.
.	.

COUNTY
ST. LOUIS

JOB NO.
.

CONTRACT ID.
.

PROJECT NO.
PROP. S-2026


BRIDGE NO.
.

DESCRIPTION	DATE
.	.


CITY OF Glendale

HORNER SHIFRIN
THE POWER HOUSE AT UNION STATION
401 S. 18th St., Ste. 400
ST. LOUIS, MO 63103-2296
314-531-4321 FAX: 314-531-6966
www.HornerShifrin.com
Certificate of Authority: 000159
Expiration Date: December 31, 2026


GLENDALE PROP S-2026
GLENVISTA
DRIVEWAY SHEET 4 OF 7

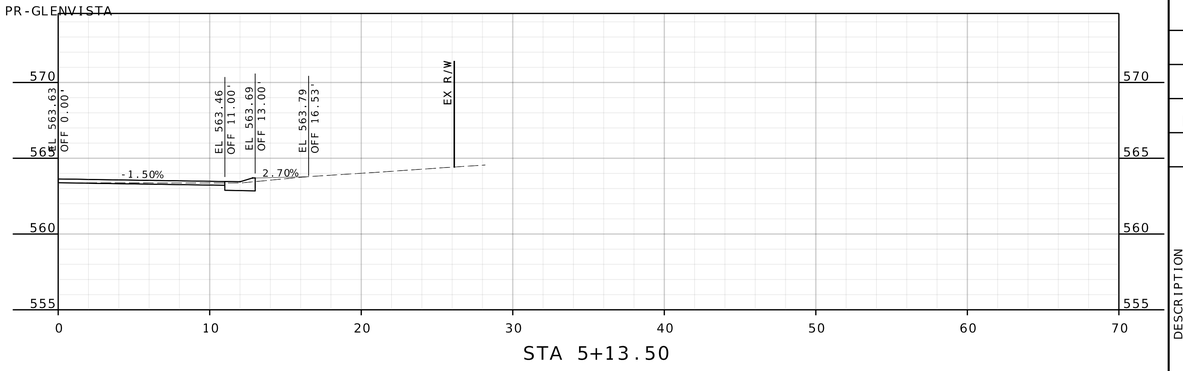

STA 5+13.50

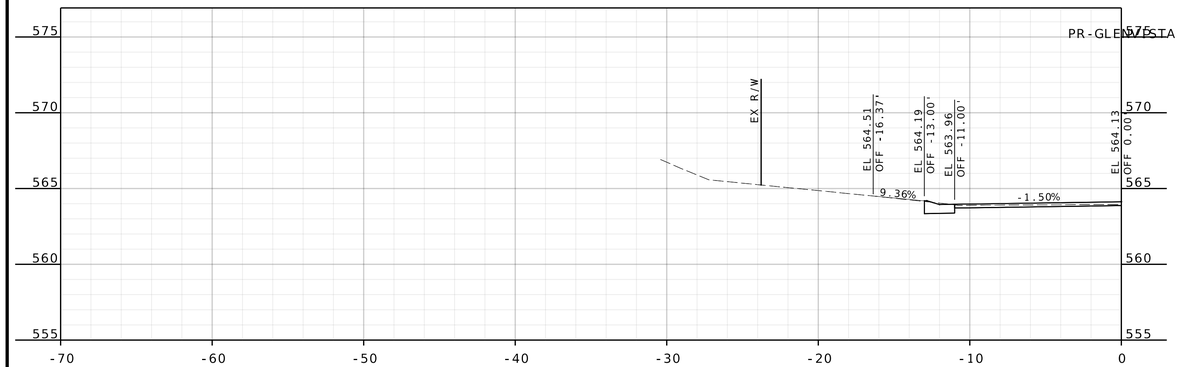

STA 5+24.16

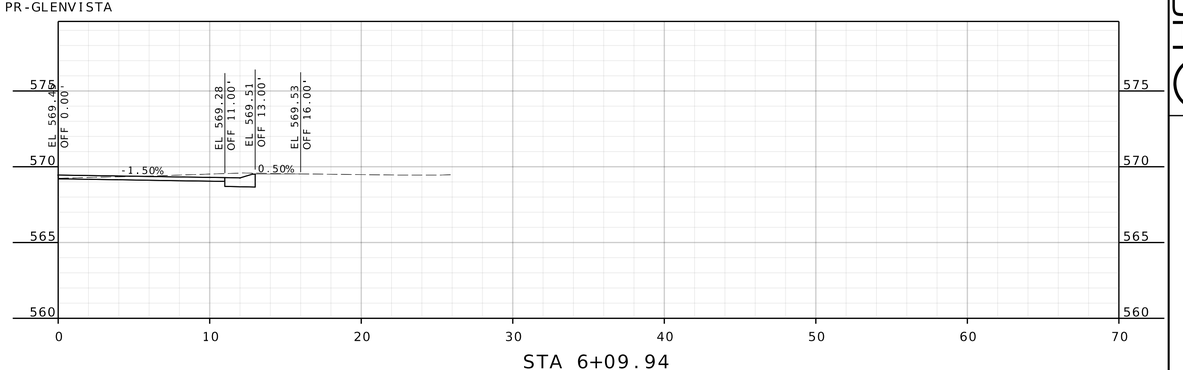

STA 6+09.94

DATE PREPARED
11/7/2025

ROUTE	STATE
.	MO
DISTRICT	SHEET NO.
.	.

COUNTY
ST. LOUIS

JOB NO.
.

CONTRACT ID.
.

PROJECT NO.
PROP. S-2026


BRIDGE NO.
.

DESCRIPTION	DATE
.	.
.	.
.	.
.	.
.	.
.	.
.	.
.	.


CITY OF Glendale

HORNER SHIFRIN
THE POWER HOUSE AT UNION STATION
401 S. 18th St., Ste. 400
ST. LOUIS, MO 63103-2296
314-531-4321 FAX: 314-531-6966
www.HornerShifrin.com
Certificate of Authority: 000159
Expiration Date: December 31, 2026


GLENDALE PROP S-2026
GLENVISTA
DRIVEWAY SHEET 5 OF 7

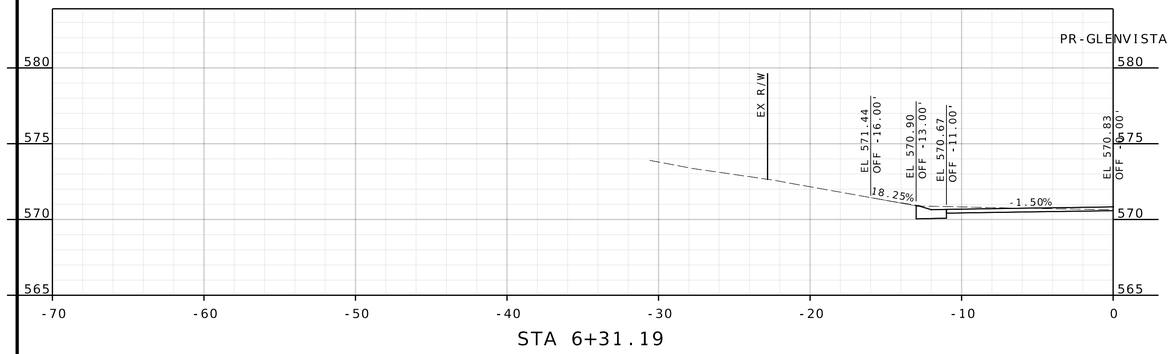

STA 6+31.19

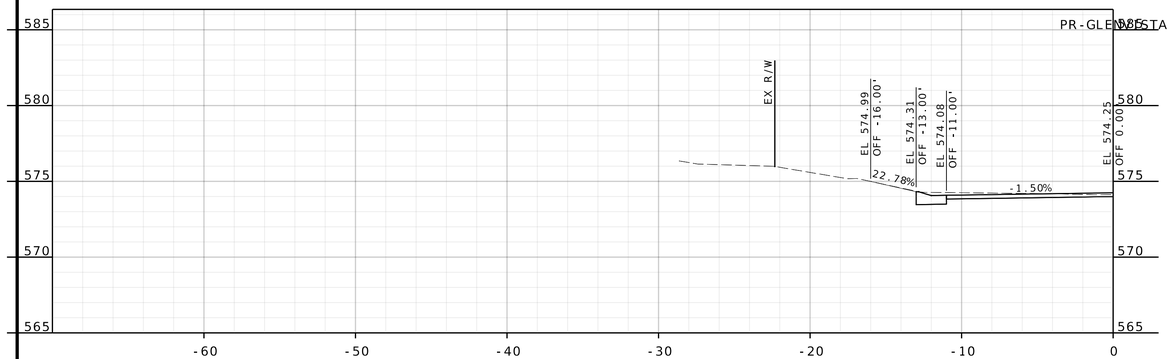

STA 6+83.71

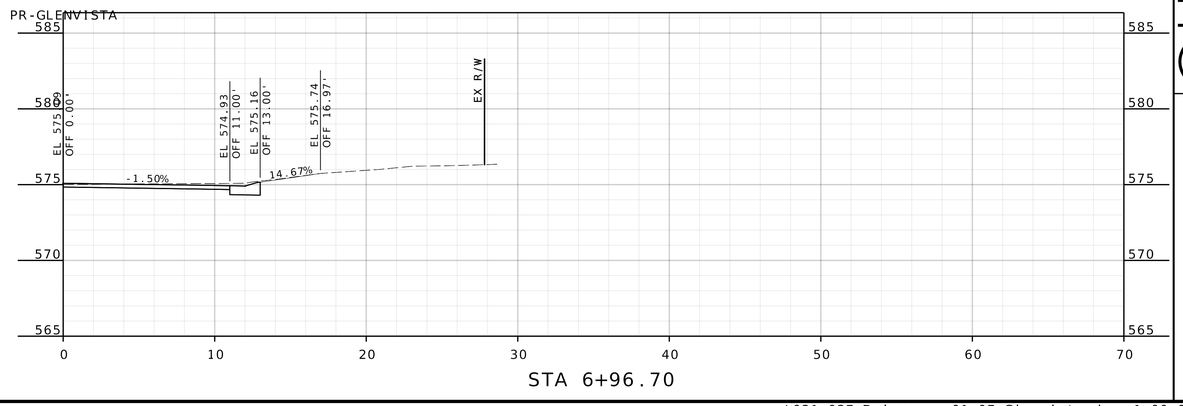

STA 6+96.70

DATE PREPARED
11/7/2025

ROUTE	STATE
.	MO
DISTRICT	SHEET NO.
.	.

COUNTY
ST. LOUIS

JOB NO.
.

CONTRACT ID.
.

PROJECT NO.
PROP. S-2026


BRIDGE NO.
.

DESCRIPTION	DATE
.	.


CITY OF Glendale

HORNER SHIFRIN
THE POWER HOUSE AT UNION STATION
401 S. 18th St., Ste. 400
ST. LOUIS, MO 63103-2296
314-531-4321 FAX: 314-531-6966
www.HornerShifrin.com
Certificate of Authority: 000159
Expiration Date: December 31, 2026

GLENDALE PROP S-2026
GLENVISTA
DRIVEWAY SHEET 6 OF 7

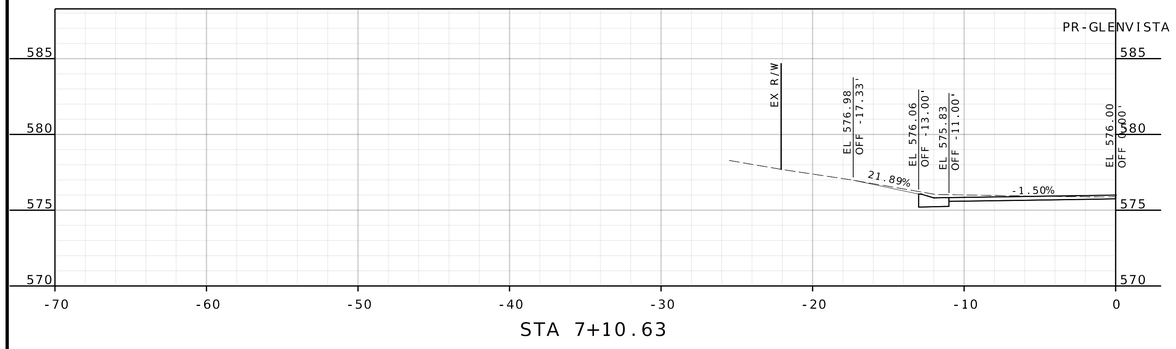

STA 7+10.63

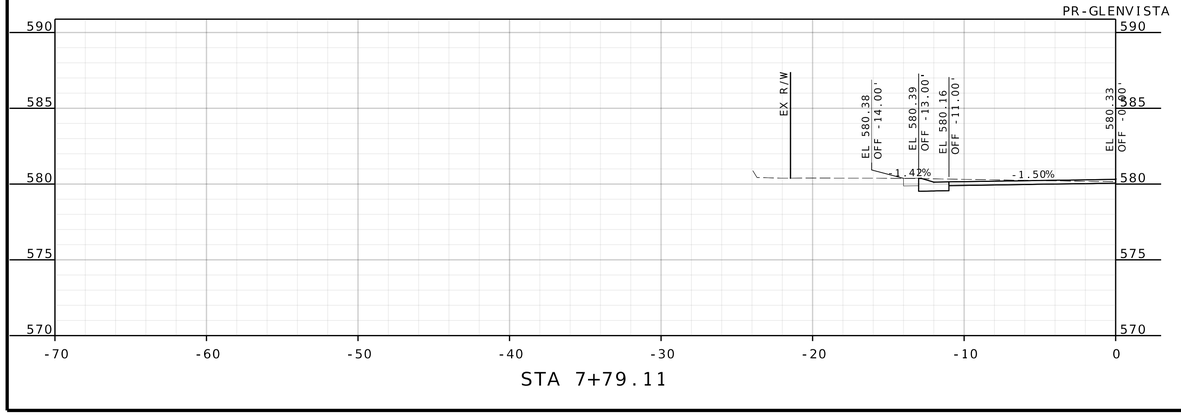

STA 7+79.11

DATE PREPARED
11/7/2025

ROUTE	STATE
.	MO
DISTRICT	SHEET NO.
.	.

COUNTY
ST. LOUIS

JOB NO.
.

CONTRACT ID.
.

PROJECT NO.
PROP. S-2026


BRIDGE NO.
.

DESCRIPTION	DATE
.	.
.	.
.	.
.	.
.	.
.	.
.	.
.	.

CITY OF Glendale

HORNER SHIFRIN
THE POWER HOUSE AT UNION STATION
401 S. 18th St., Ste. 400
ST. LOUIS, MO 63103-2296
314-531-4321 FAX: 314-531-8966
www.HornerShifrin.com
Certificate of Authority: 000159
Expiration Date: December 31, 2026

GLENDALE PROP S-2026
GLENVISTA
DRIVEWAY SHEET 7 OF 7

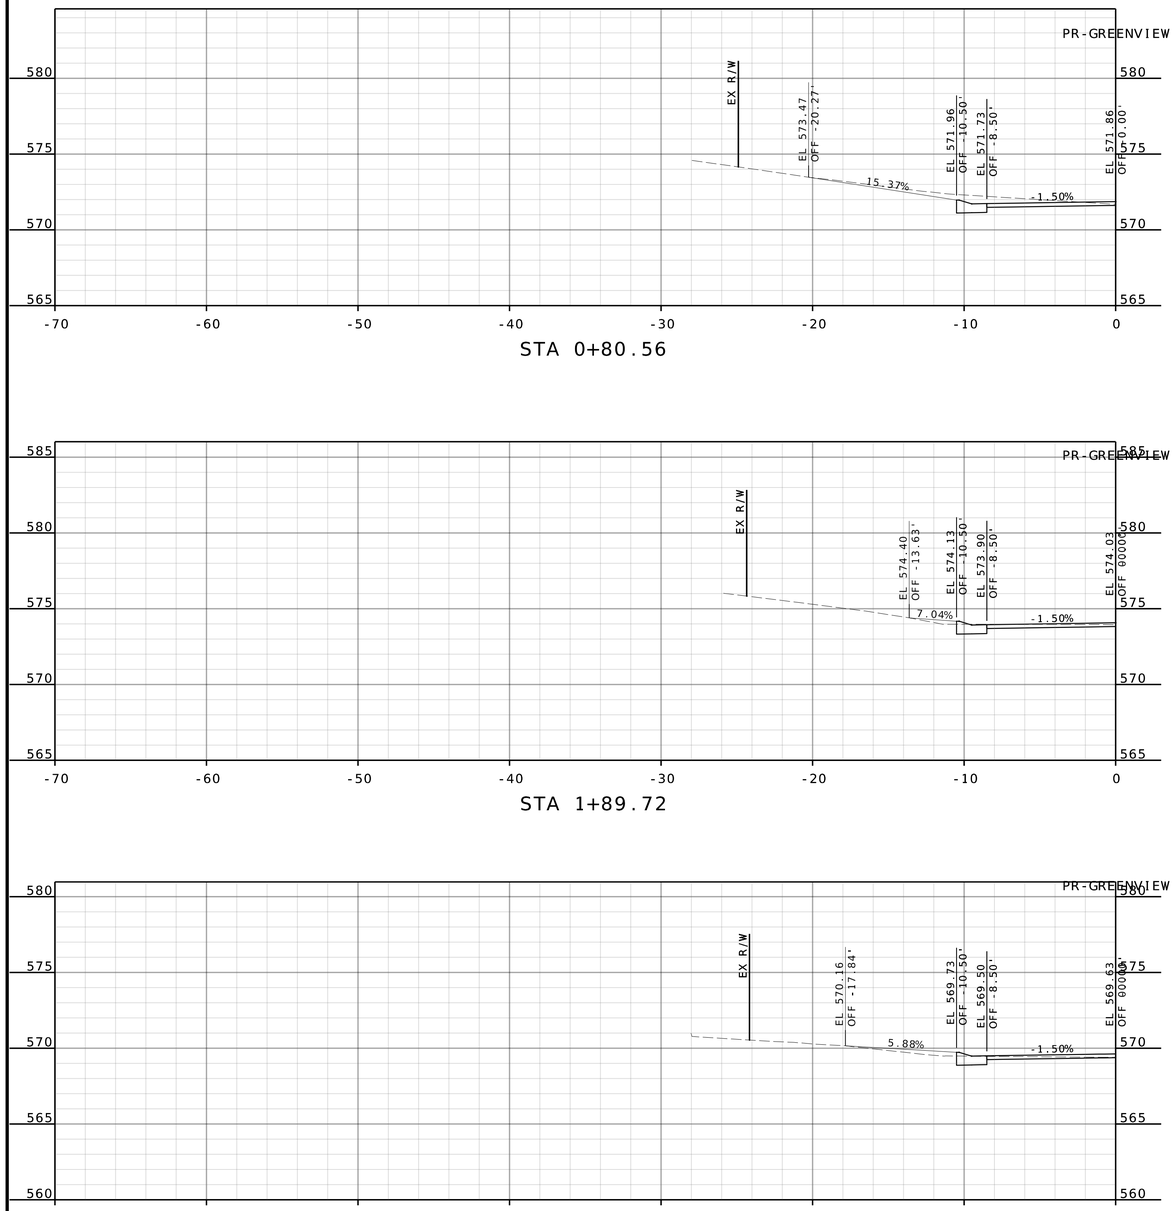

STA 0+80.56

STA 1+89.72

STA 2+79.37

DATE PREPARED
11/7/2025

ROUTE
.

STATE
MO

DISTRICT
.

SHEET NO.
0+80.56

COUNTY
ST. LOUIS

JOB NO.
.

CONTRACT ID.
.

PROJECT NO.
PROP. S-2026


BRIDGE NO.
.

DESCRIPTION	DATE
.	.
.	.
.	.
.	.
.	.
.	.
.	.
.	.


CITY OF Glendale

HORNER SHIFRIN
THE POWER HOUSE AT UNION STATION
401 S. 18th St., Ste. 400
ST. LOUIS, MO 63103-2296
314-531-4321 FAX: 314-531-8966
www.HornerShifrin.com
Certificate of Authority: 000159
Expiration Date: December 31, 2026


GLENDALE PROP S-2026
GREENVIEW
DRIVEWAY SHEET 1 OF 6

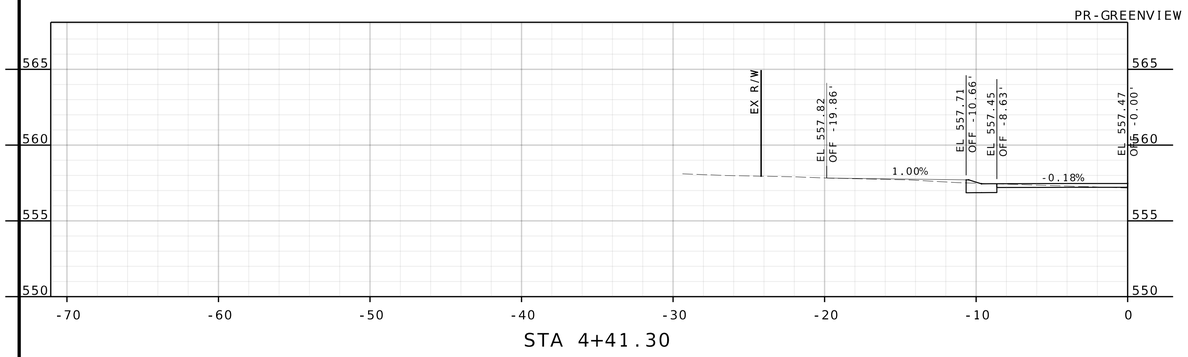

STA 4+41.30

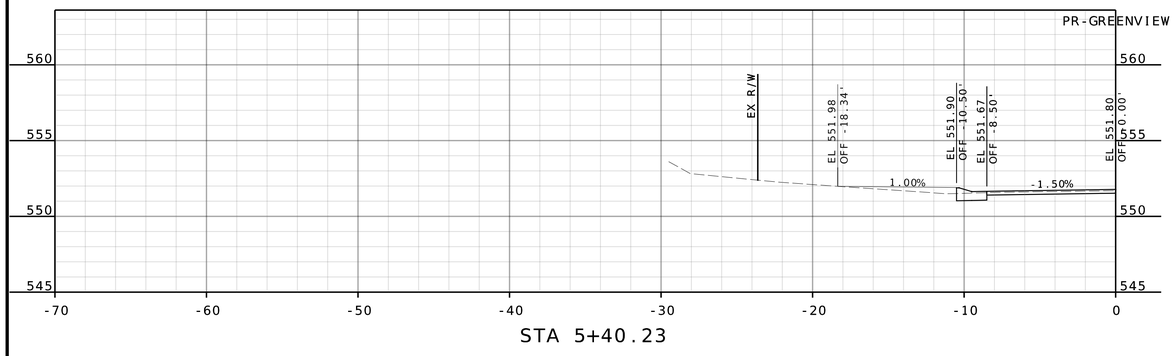

STA 5+40.23

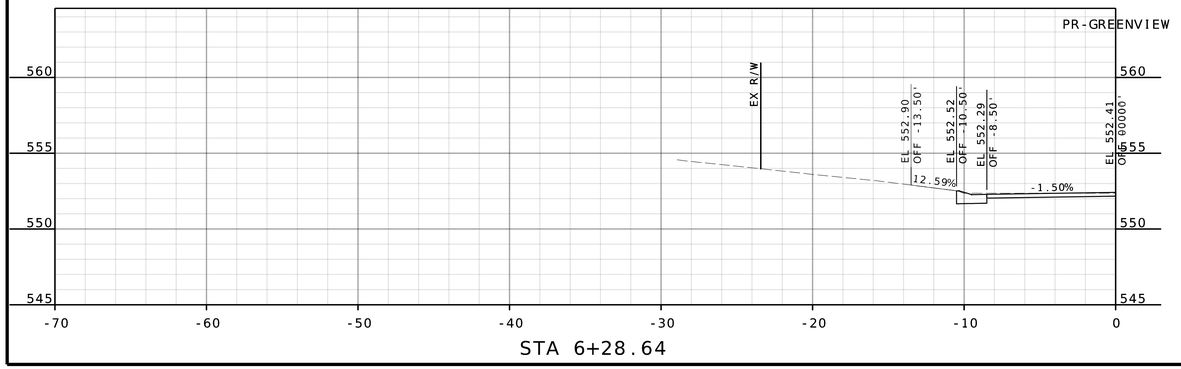

STA 6+28.64

DATE PREPARED
11/7/2025

ROUTE
.

STATE
MO

DISTRICT
.

SHEET NO.
0+80.56

COUNTY
ST. LOUIS

JOB NO.
.

CONTRACT ID.
.

PROJECT NO.
PROP. S-2026


BRIDGE NO.
.

DATE	DESCRIPTION
.	.


CITY OF Glendale

HORNER SHIFRIN
THE POWER HOUSE AT UNION STATION
401 S. 18th St., Ste. 400
ST. LOUIS, MO 63103-2296
314-531-4321 FAX: 314-531-8966
www.HornerShifrin.com
Certificate of Authority: 000159
Expiration Date: December 31, 2026


GLENDALE PROP S-2026
GREENVIEW
DRIVEWAY SHEET 2 OF 6

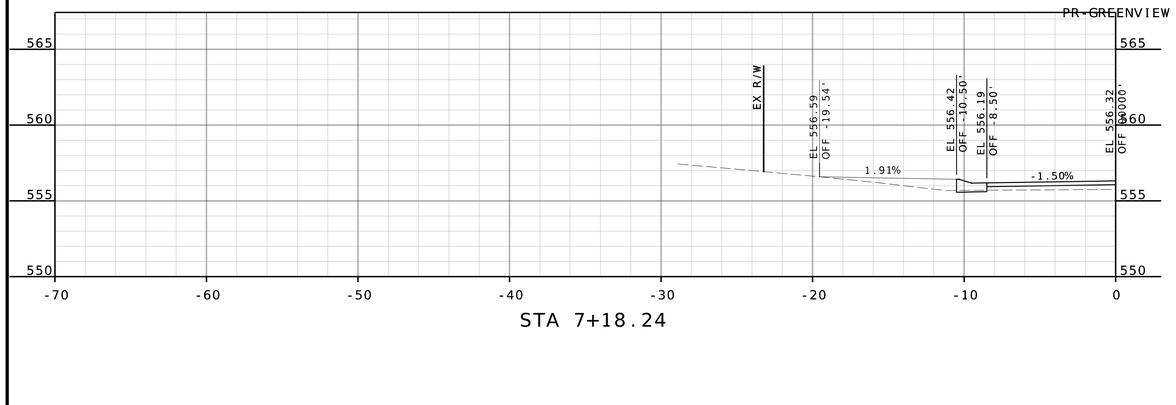

STA 7+18.24

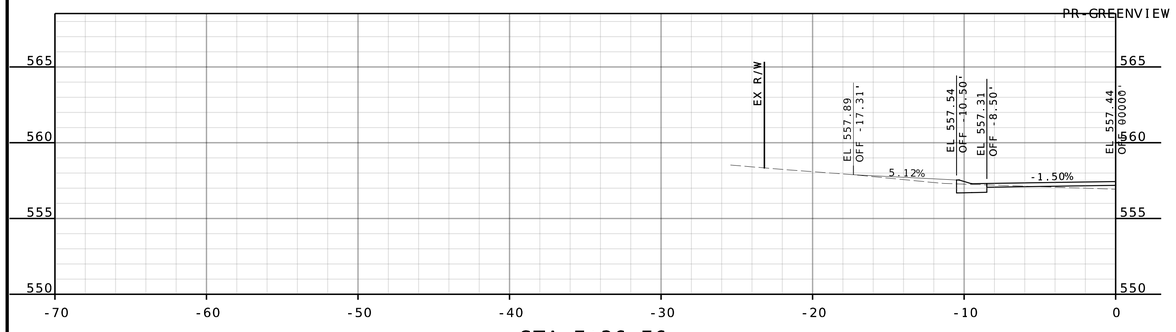

STA 7+36.76

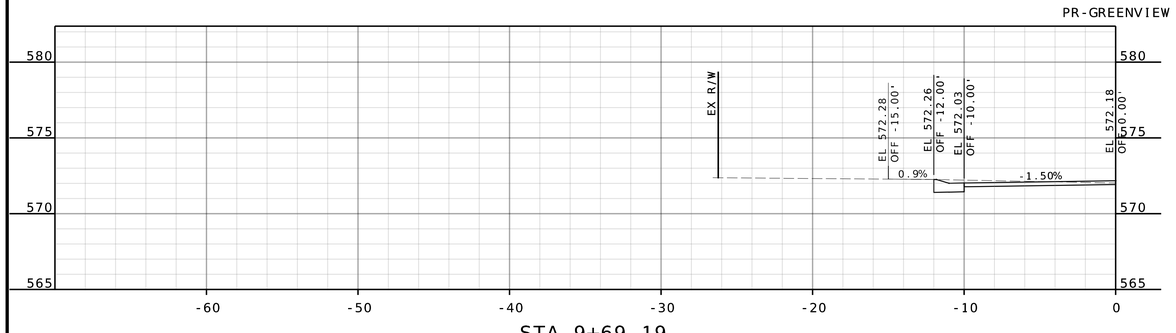

STA 9+69.19

DATE PREPARED
11/7/2025

ROUTE
.

STATE
MO

DISTRICT
.

SHEET NO.
7+18.24

COUNTY
ST. LOUIS

JOB NO.
.

CONTRACT ID.
.

PROJECT NO.
PROP. S-2026


BRIDGE NO.
.

DESCRIPTION	DATE
.	.
.	.
.	.
.	.
.	.
.	.
.	.
.	.


CITY OF Glendale

HORNER SHIFRIN
THE POWER HOUSE AT UNION STATION
401 S. 18th St., Ste. 400
ST. LOUIS, MO 63103-2296
314-531-4321 FAX: 314-531-8966
www.HornerShifrin.com
Certificate of Authority: 000159
Expiration Date: December 31, 2026


GLENDALE PROP S-2026
GREENVIEW
DRIVEWAY SHEET 3 OF 6

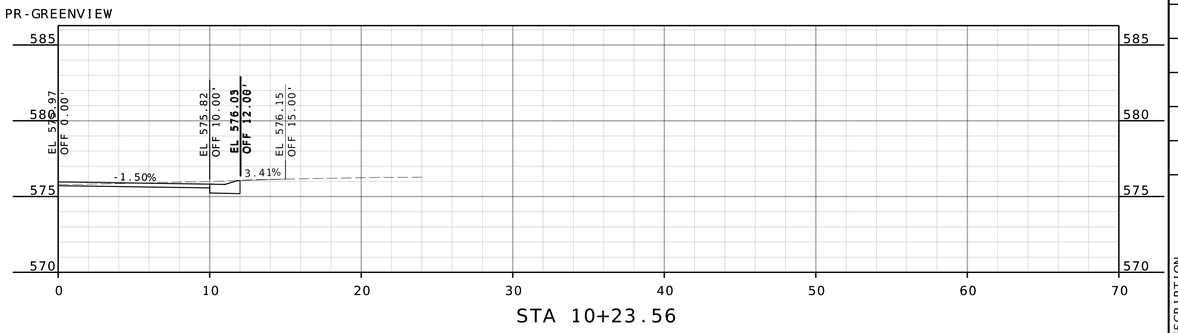

STA 10+23.56

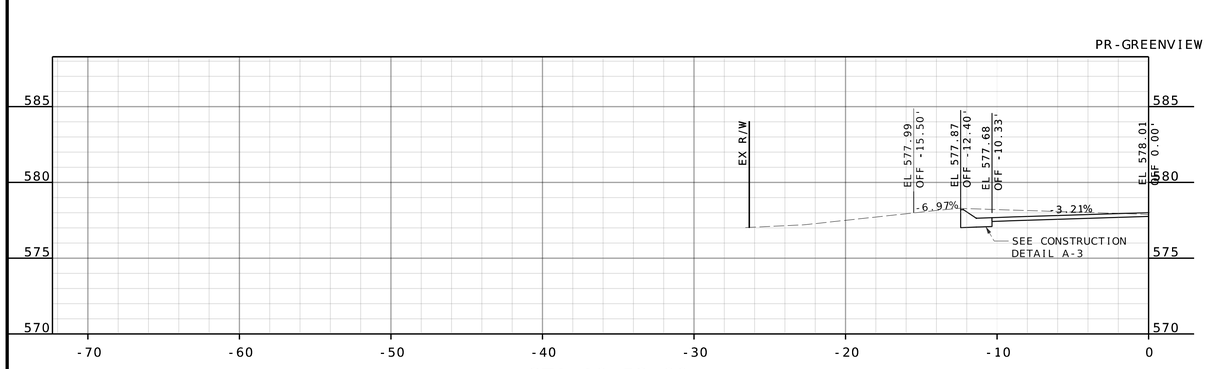

STA 10+52.80

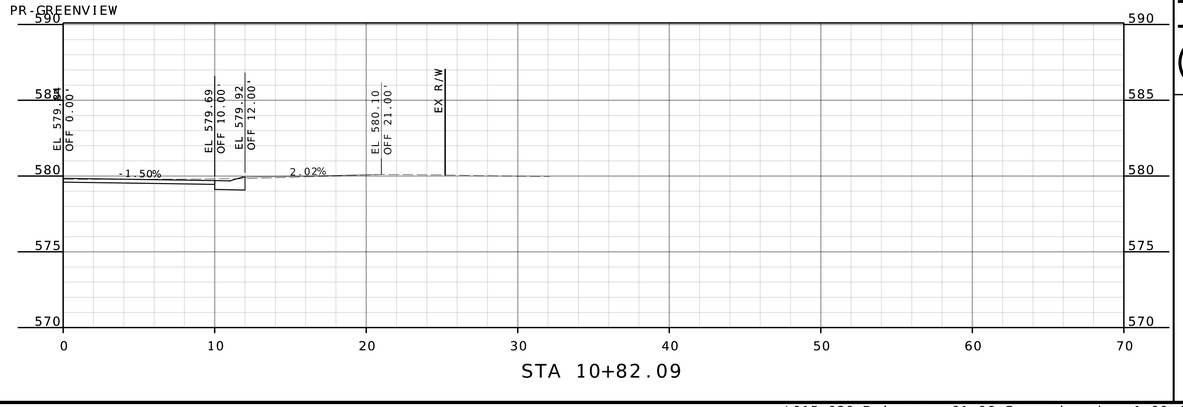

STA 10+82.09

DATE PREPARED
11/7/2025

ROUTE	STATE
.	MO

DISTRICT	SHEET NO.
.	7+18.24

COUNTY
ST. LOUIS

JOB NO.
.

CONTRACT ID.
.

PROJECT NO.
PROP. S-2026


BRIDGE NO.
.

DATE	DESCRIPTION
.	.


CITY OF Glendale

HORNER SHIFRIN
THE POWER HOUSE AT UNION STATION
401 S. 18th St., Ste. 400
ST. LOUIS, MO 63103-2296
314-531-4321 FAX: 314-531-8966
www.HornerShifrin.com
Certificate of Authority: 000159
Expiration Date: December 31, 2026


GLENDALE PROP S-2026
GREENVIEW
DRIVEWAY SHEET 4 OF 6

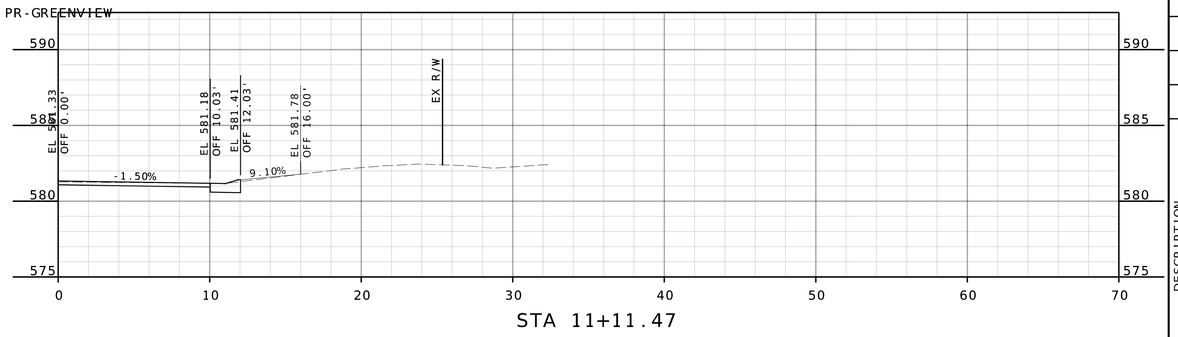

STA 11+11.47

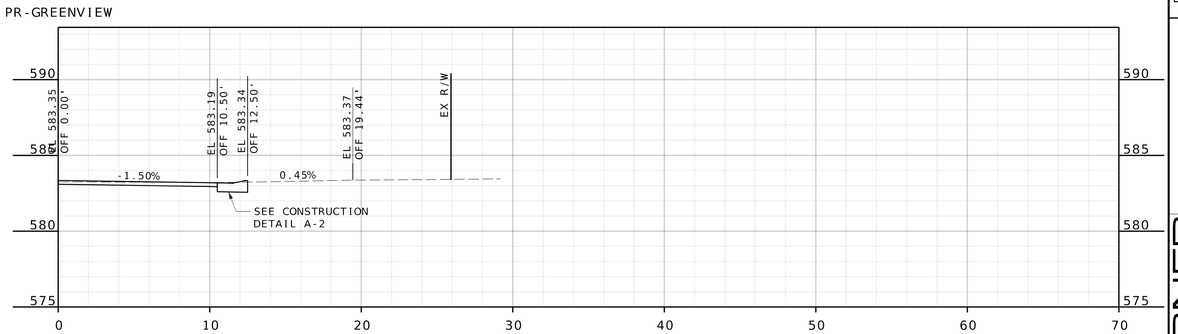

STA 12+16.86

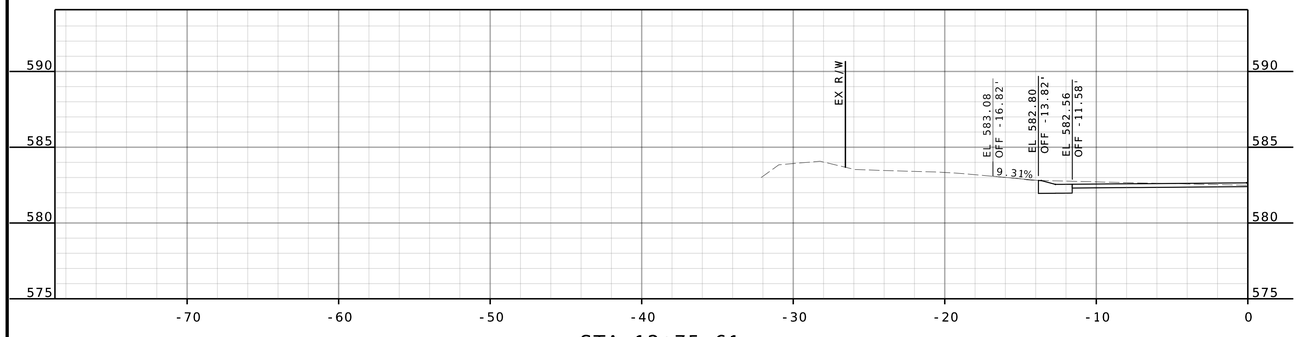

STA 12+75.61

DATE PREPARED
11/7/2025

ROUTE · STATE MO

DISTRICT · SHEET NO. 11+11.47

COUNTY
ST. LOUIS

JOB NO.
·

CONTRACT ID.
·

PROJECT NO.
PROP. S-2026

BRIDGE NO.
·

DESCRIPTION	DATE
·	·

CITY OF Glendale

HORNER SHIFRIN
THE POWER HOUSE AT UNION STATION
401 S. 18th St., Ste. 400
ST. LOUIS, MO 63103-2296
314-531-4321 FAX: 314-531-6966
www.HornerShifrin.com
Certificate of Authority: 000159
Expiration Date: December 31, 2026

GLENDALE PROP S-2026
GREENVIEW
DRIVEWAY SHEET 5 OF 6

DATE PREPARED
11/7/2025

ROUTE	STATE
.	MO
DISTRICT	SHEET NO.
.	.

COUNTY
ST. LOUIS

JOB NO.
.

CONTRACT ID.
.

PROJECT NO.
PROP. S-2026


BRIDGE NO.
.

DESCRIPTION	DATE
.	.
.	.
.	.
.	.
.	.
.	.
.	.
.	.


CITY OF Glendale

HORNER SHIFRIN
THE POWER HOUSE AT UNION STATION
401 S. 18th St., Ste. 400
ST. LOUIS, MO 63103-2296
314-531-4321 FAX: 314-531-6966
www.HornerShifrin.com
Certificate of Authority: 000159
Expiration Date: December 31, 2026


GLENDALE PROP S-2026
GREENVIEW
DRIVEWAY SHEET 6 OF 6

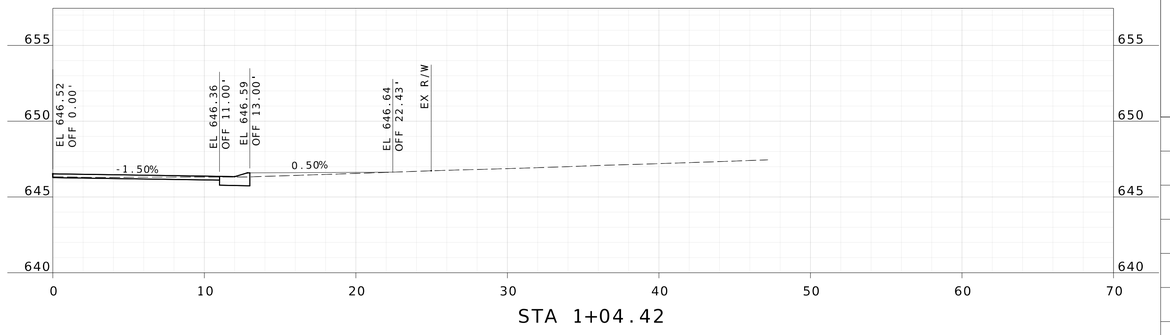


STA 1+04.42

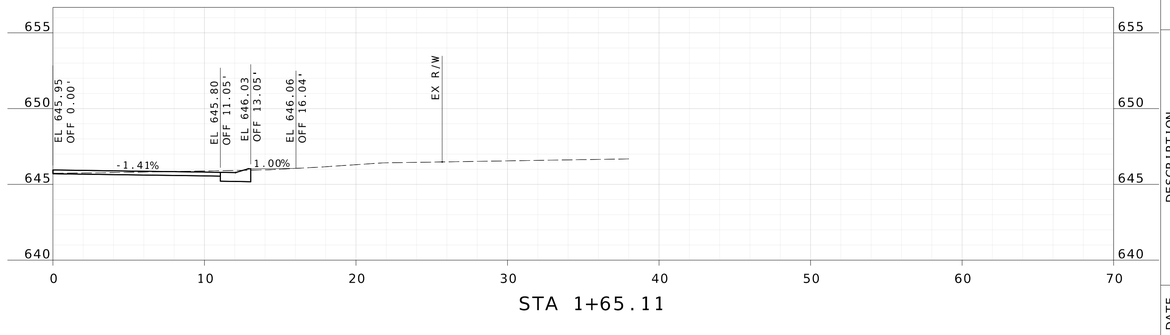

STA 1+65.11

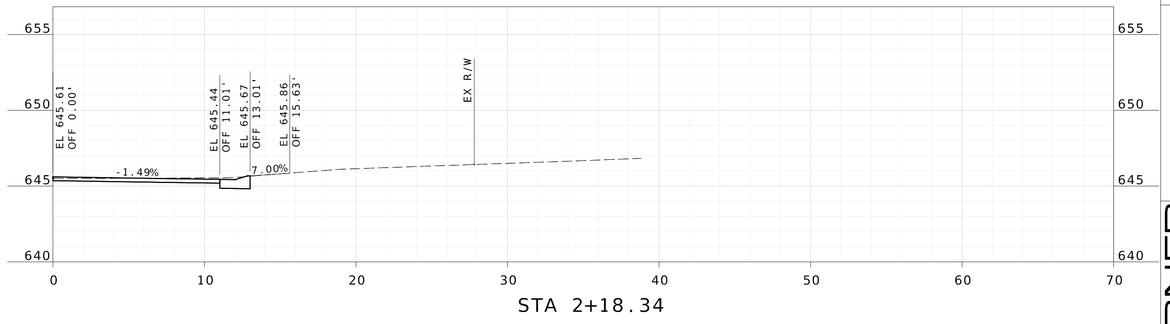

STA 2+18.34

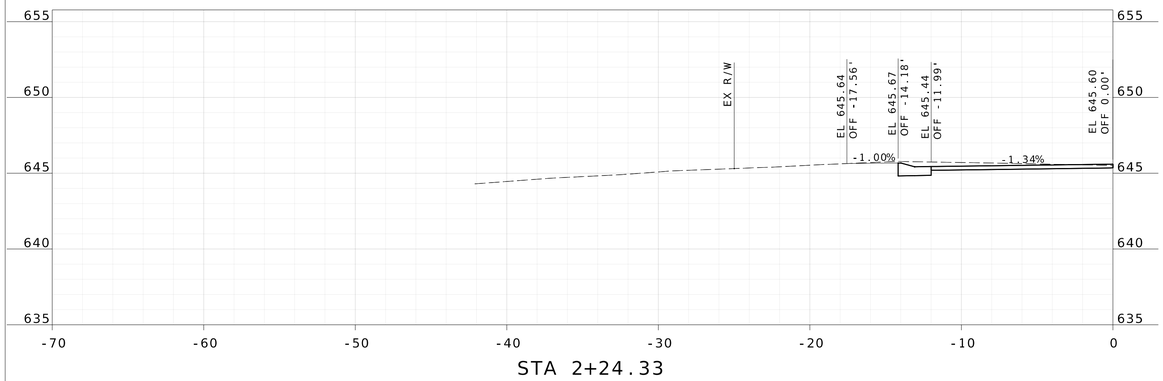

STA 2+24.33

DATE PREPARED
10/24/2025

ROUTE | STATE
MO

DISTRICT | SHEET NO.
26

COUNTY
ST. LOUIS

JOB NO.

CONTRACT ID.

PROJECT NO.
PROP. S-2026

BRIDGE NO.

DESCRIPTION


DATE

CITY OF Glendale


HORNER SHIFRIN
THE POWER HOUSE AT UNION STATION
401 S. 18th St., Ste. 400
ST. LOUIS, MO 63103-2296
314-531-4321 FAX: 314-531-6966
www.HornerShifrin.com
Certificate of Authority: 000159
Expiration Date: December 31, 2026

GLENDALE PROP S-2026
HILL DRIVE
DRIVEWAY SHEET 1 OF 5


...\00X_DrivewayProfiles_HillDr.dgn 2:40:19 PM 10/24/2025

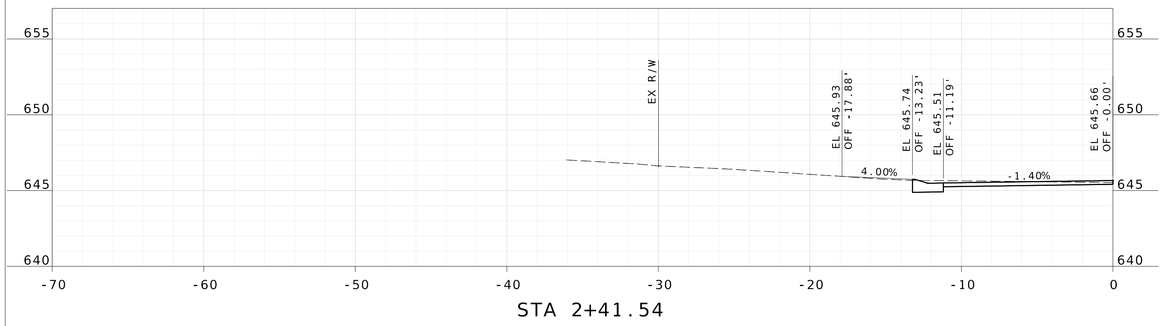


STA 2+41.54

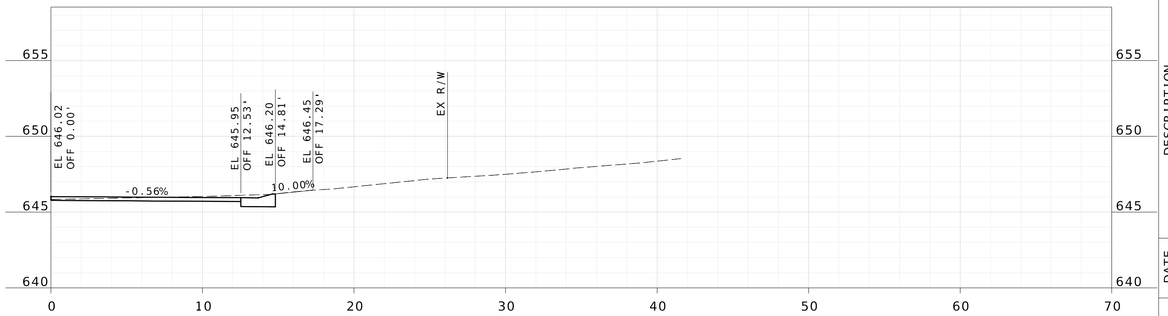

STA 2+77.13

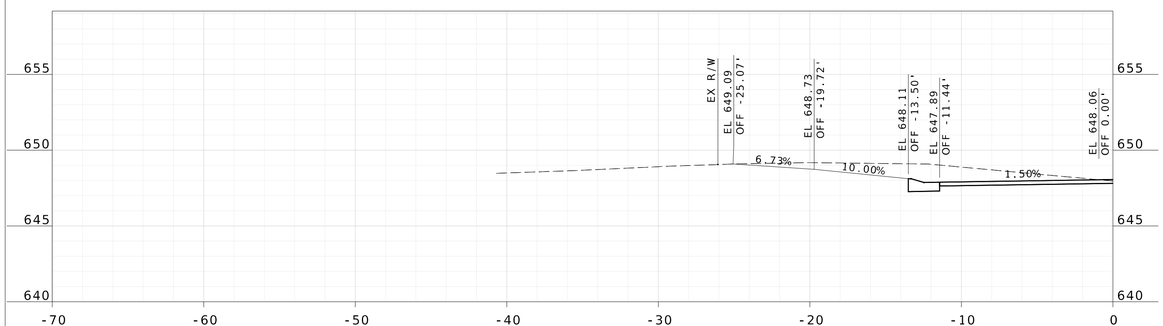

STA 4+95.01

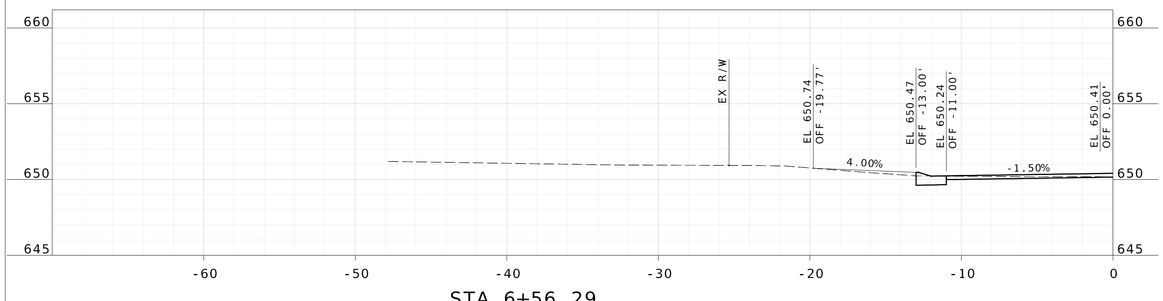

STA 6+56.29

DATE PREPARED
10/24/2025

ROUTE	STATE
	MO
DISTRICT	SHEET NO.
	27

COUNTY
ST. LOUIS

JOB NO.

CONTRACT ID.

PROJECT NO.
PROP. S-2026

BRIDGE NO.


DESCRIPTION

DATE


CITY OF Glendale

HORNER SHIFRIN
THE POWER HOUSE AT UNION STATION
401 S. 18th St., Ste. 400
ST. LOUIS, MO 63103-2296
314-531-4321 FAX: 314-531-6966
www.HornerShifrin.com
Certificate of Authority: 000159
Expiration Date: December 31, 2026


GLENDALE PROP S-2026
HILL DRIVE
DRIVEWAY SHEET 2 OF 5

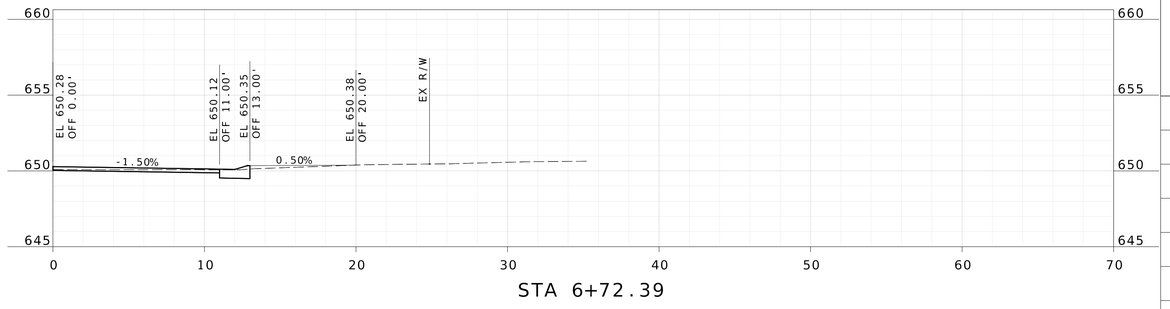

STA 6+72.39

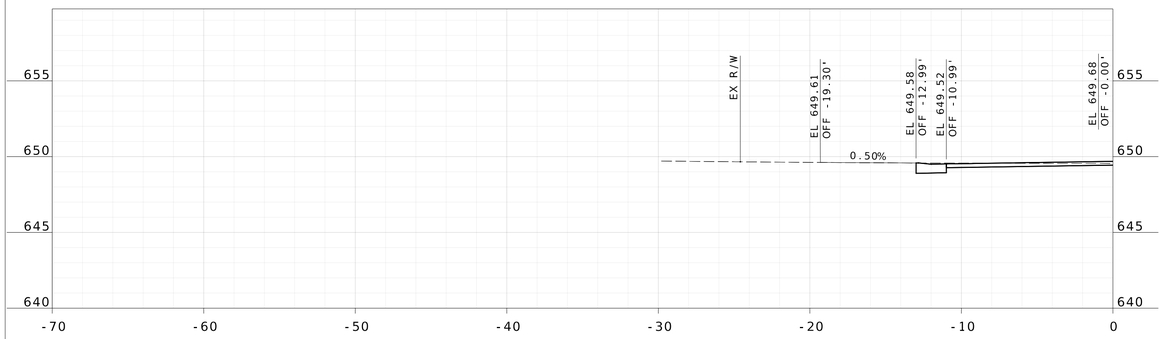

STA 7+26.16

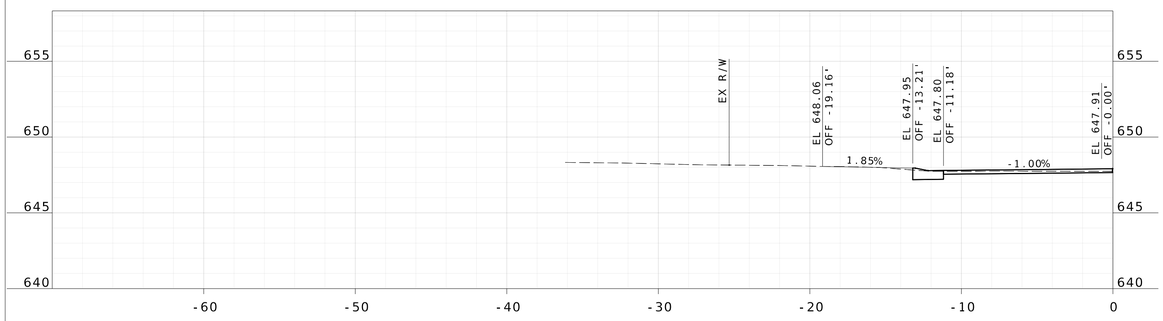

STA 8+03.85

DATE PREPARED
10/24/2025

ROUTE	STATE
	MO
DISTRICT	SHEET NO.
	28

COUNTY
ST. LOUIS

JOB NO.

CONTRACT ID.

PROJECT NO.
PROP. S-2026


BRIDGE NO.

DESCRIPTION	DATE

CITY OF Glendale


HORNER SHIFRIN
THE POWER HOUSE AT UNION STATION
401 S. 18th St., Ste. 400
ST. LOUIS, MO 63103-2296
314-531-4321 FAX: 314-531-6966
www.HornerShifrin.com
Certificate of Authority: 000159
Expiration Date: December 31, 2026

GLENDALE PROP S-2026
HILL DRIVE
DRIVEWAY SHEET 3 OF 5

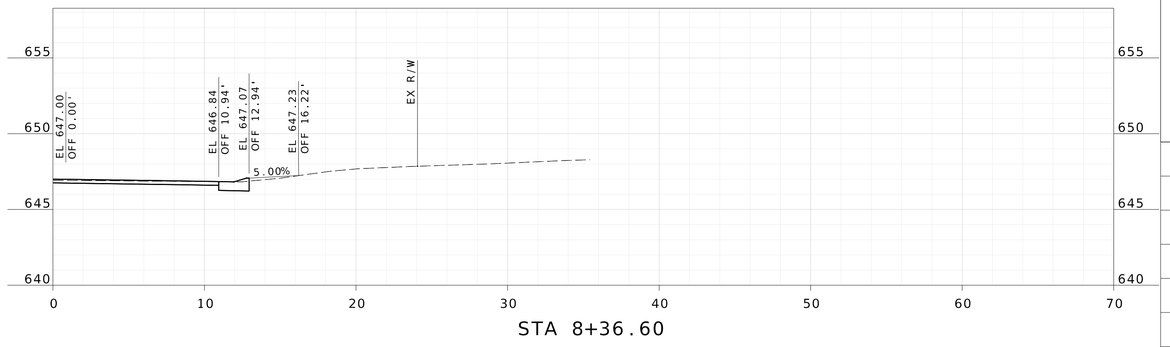


STA 8+36.60

HILLDR-01

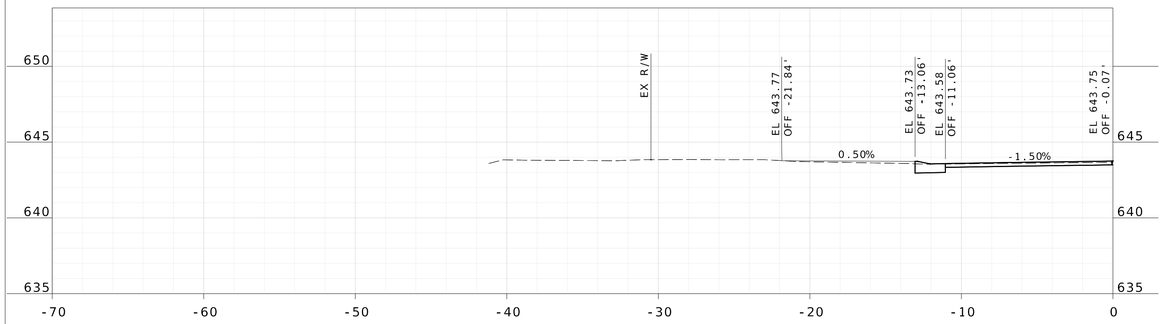

STA 9+54.20

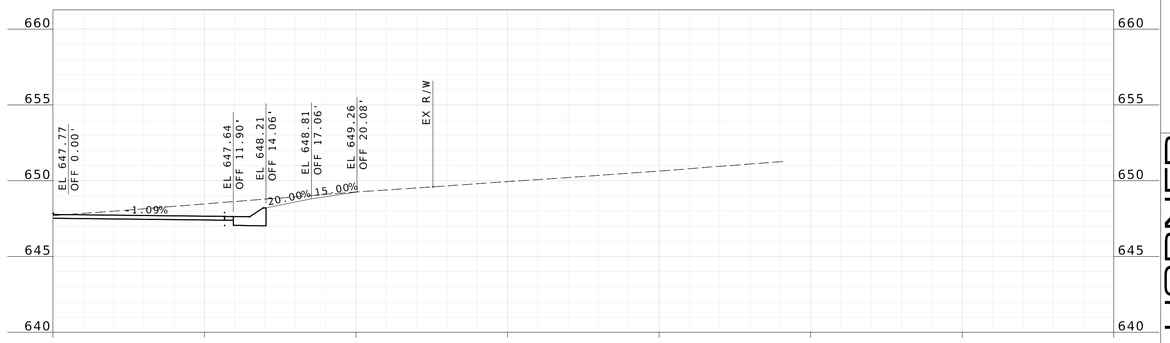

STA 1+38.35

DATE PREPARED
10/24/2025

ROUTE | STATE
MO

DISTRICT | SHEET NO.
29

COUNTY
ST. LOUIS

JOB NO.

CONTRACT ID.

PROJECT NO.
PROP. S-2026

BRIDGE NO.


DESCRIPTION

DATE


CITY OF Glendale

HORNER SHIFRIN
THE POWER HOUSE AT UNION STATION
401 S. 18th St., Ste. 400
ST. LOUIS, MO 63103-2296
314-531-4321 FAX: 314-531-6966
www.HornerShifrin.com
Certificate of Authority: 000159
Expiration Date: December 31, 2026

GLENDALE PROP S-2026
HILL DRIVE
DRIVEWAY SHEET 4 OF 5

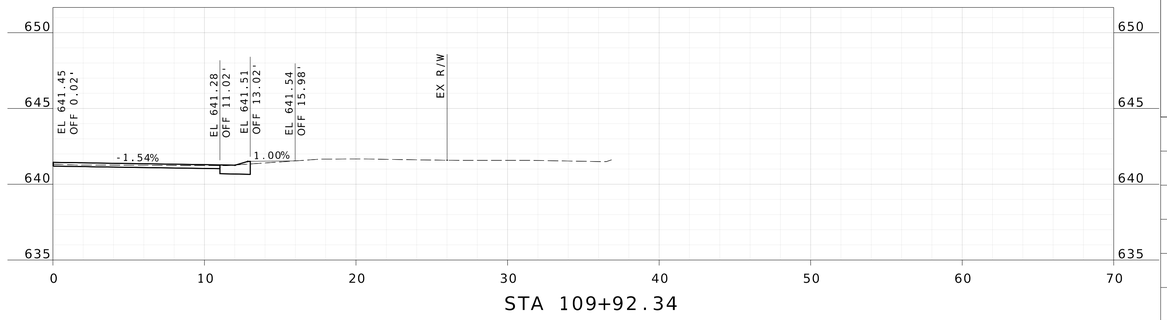

STA 109+92.34

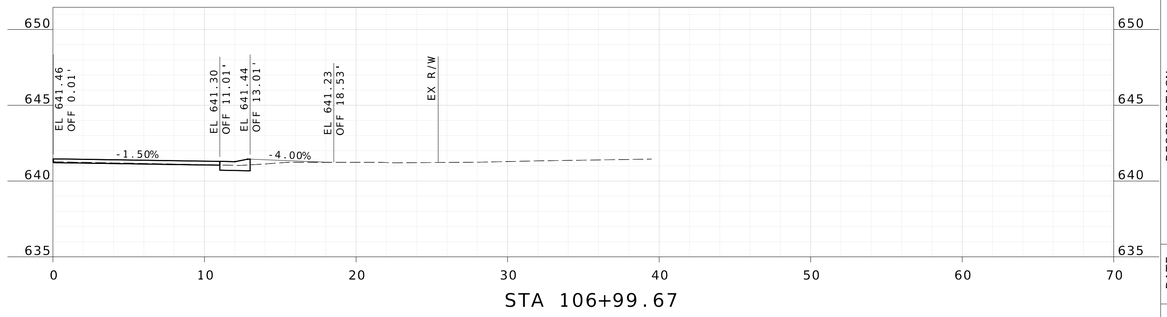

STA 106+99.67

DATE PREPARED
10/24/2025

ROUTE	STATE
	MO
DISTRICT	SHEET NO.
	30

COUNTY
ST. LOUIS

JOB NO.

CONTRACT ID.

PROJECT NO.
PROP. S-2026


BRIDGE NO.

DESCRIPTION	DATE


CITY OF Glendale

HORNER SHIFRIN
THE POWER HOUSE AT UNION STATION
401 S. 18th St., Ste. 400
ST. LOUIS, MO 63103-2296
314-531-4321 FAX: 314-531-6966
www.HornerShifrin.com
Certificate of Authority: 000159
Expiration Date: December 31, 2026


GLENDALE PROP S-2026
HILL DRIVE
DRIVEWAY SHEET 5 OF 5

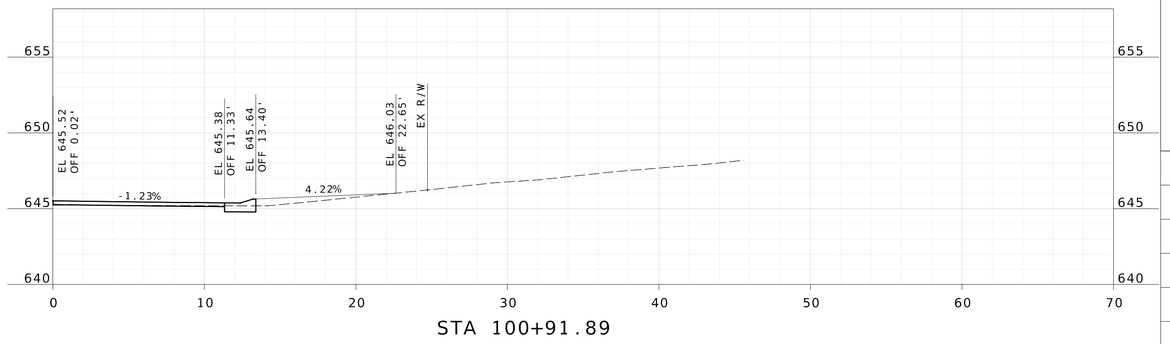


STA 100+91.89

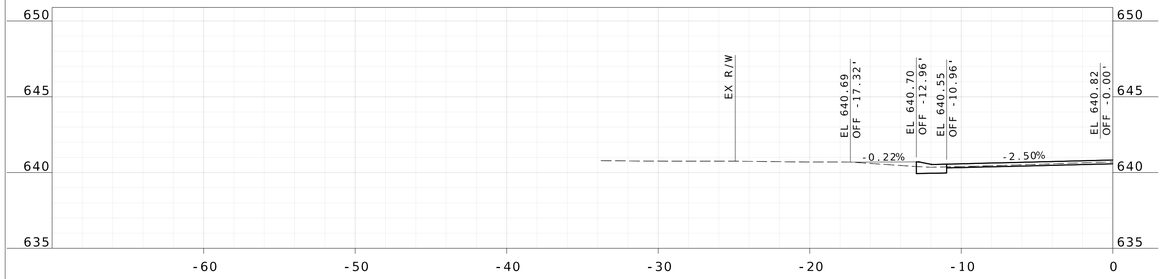

STA 102+01.98

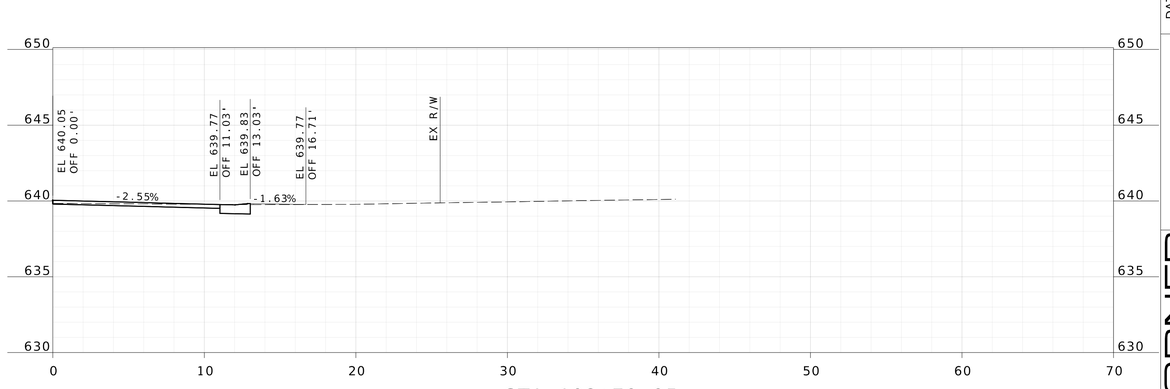

STA 102+79.95

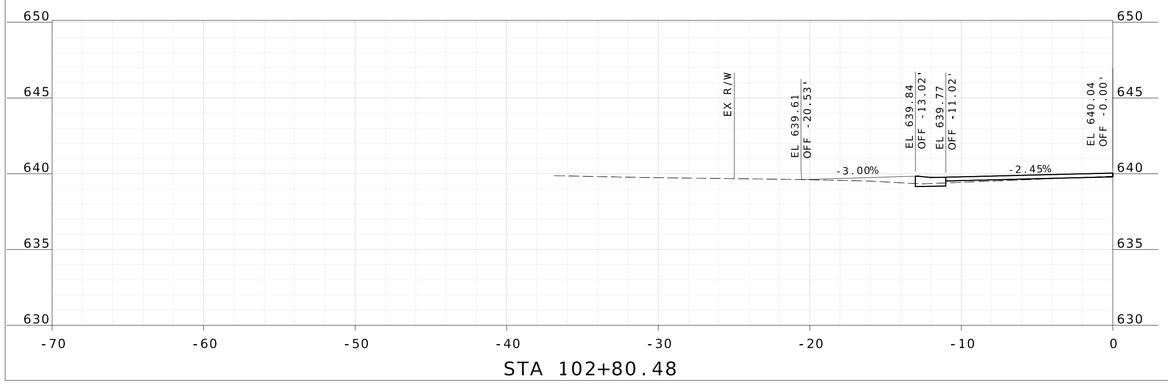

STA 102+80.48

DATE PREPARED
10/24/2025

ROUTE | STATE
MO

DISTRICT | SHEET NO.
31

COUNTY
ST. LOUIS

JOB NO.

CONTRACT ID.

PROJECT NO.
PROP. S-2026

BRIDGE NO.


DESCRIPTION

DATE


CITY OF Glendale

HORNER SHIFRIN
THE POWER HOUSE AT UNION STATION
401 S. 18th St., Ste. 400
ST. LOUIS, MO 63103-2296
314-531-4321 FAX: 314-531-6966
www.HornerShifrin.com
Certificate of Authority: 000159
Expiration Date: December 31, 2026

GLENDALE PROP S-2026
NORTHARM DRIVEWAYS
SHEET 1 OF 3

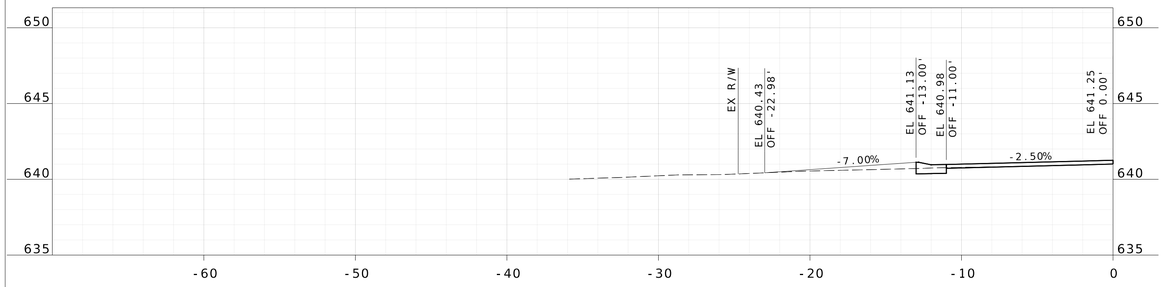


STA 103+69.53

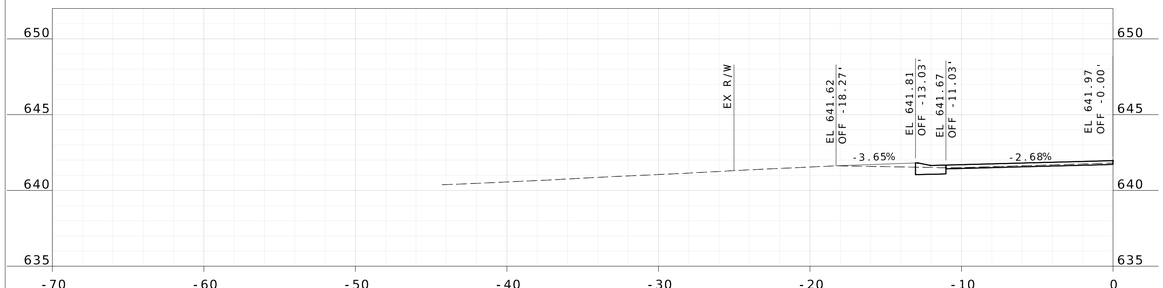

STA 103+96.39

STA 104+50.95

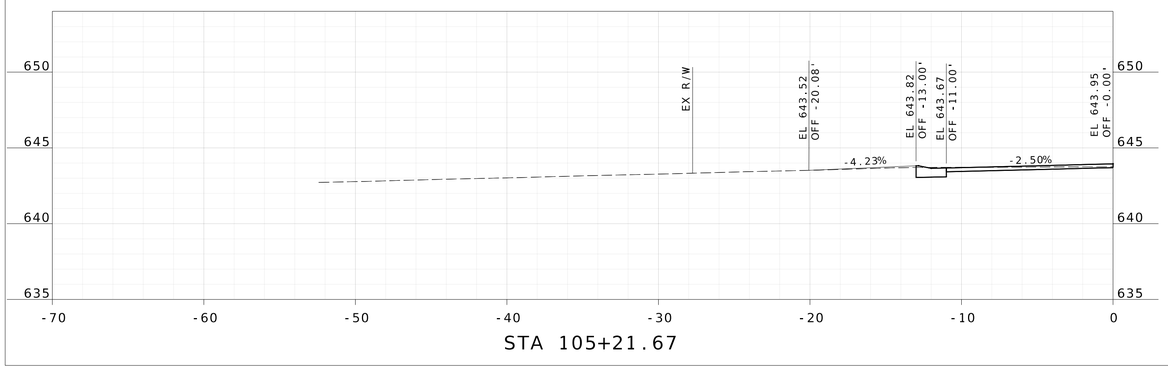

STA 105+21.67

DATE PREPARED
10/24/2025

ROUTE	STATE
	MO
DISTRICT	SHEET NO.
	32

COUNTY
ST. LOUIS

JOB NO.

CONTRACT ID.

PROJECT NO.
PROP. S-2026


BRIDGE NO.

DESCRIPTION	DATE

CITY OF Glendale


HORNER SHIFRIN
THE POWER HOUSE AT UNION STATION
401 S. 18th St., Ste. 400
ST. LOUIS, MO 63103-2296
314-531-4321 FAX: 314-531-6966
www.HornerShifrin.com
Certificate of Authority: 000159
Expiration Date: December 31, 2026

GLENDALE PROP S-2026
NORTHARM DRIVEWAYS
SHEET 2 OF 3

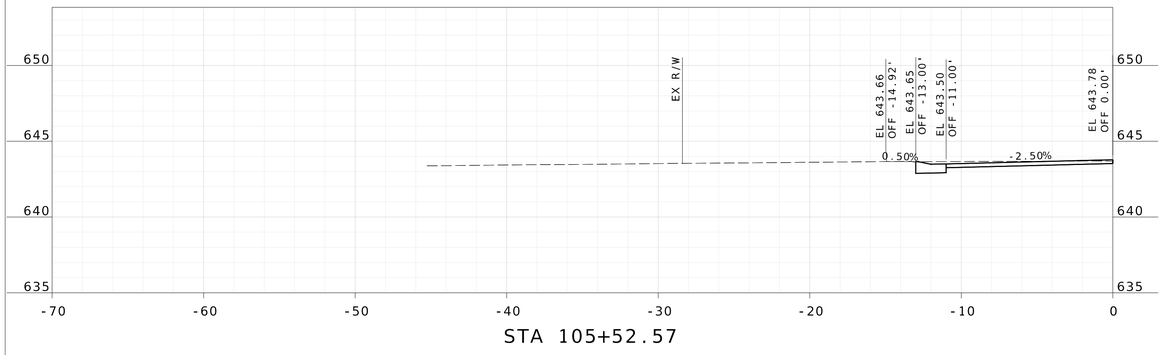

STA 105+52.57

STA 106+05.94

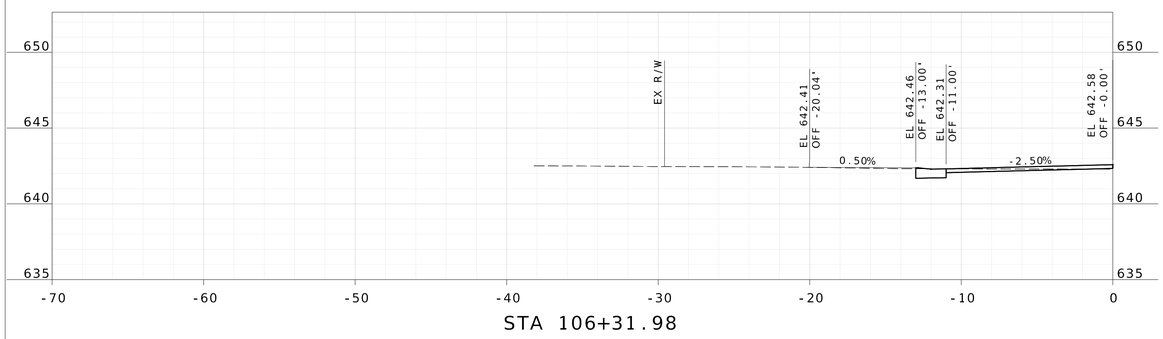

STA 106+31.98

DATE PREPARED
10/24/2025

ROUTE	STATE
	MO
DISTRICT	SHEET NO.
	33

COUNTY
ST. LOUIS

JOB NO.

CONTRACT ID.

PROJECT NO.
PROP. S-2026


BRIDGE NO.

DESCRIPTION	DATE


CITY OF Glendale

HORNER SHIFRIN
THE POWER HOUSE AT UNION STATION
401 S. 18th St., Ste. 400
ST. LOUIS, MO 63103-2296
314-531-4321 FAX: 314-531-6966
www.HornerShifrin.com
Certificate of Authority: 000159
Expiration Date: December 31, 2026

GLENDALE PROP S-2026
NORTHARM DRIVEWAYS
SHEET 3 OF 3

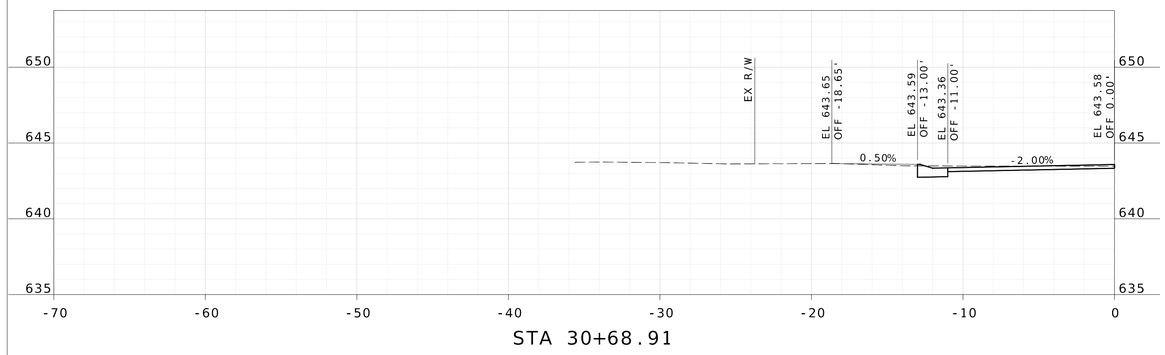

STA 30+68.91

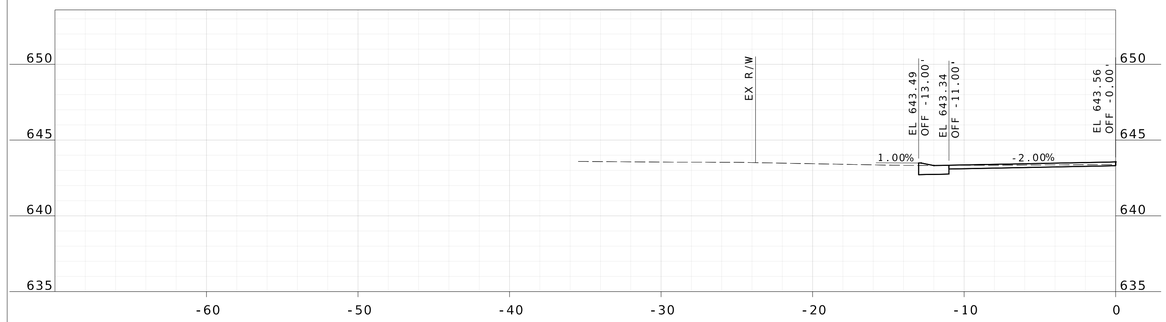

STA 30+91.80

STA 31+91.22

DATE PREPARED
10/24/2025

ROUTE | STATE
MO

DISTRICT | SHEET NO.
34

COUNTY
ST. LOUIS

JOB NO.

CONTRACT ID.

PROJECT NO.
PROP. S-2026


BRIDGE NO.

DESCRIPTION | DATE


CITY OF Glendale

HORNER SHIFRIN
THE POWER HOUSE AT UNION STATION
401 S. 18th St., Ste. 400
ST. LOUIS, MO 63103-2296
314-531-4321 FAX: 314-531-6966
www.HornerShifrin.com
Certificate of Authority: 000159
Expiration Date: December 31, 2026

GLENDALE PROP S-2026
SOUTHARM DRIVE
DRIVEWAY SHEET 1 OF 2

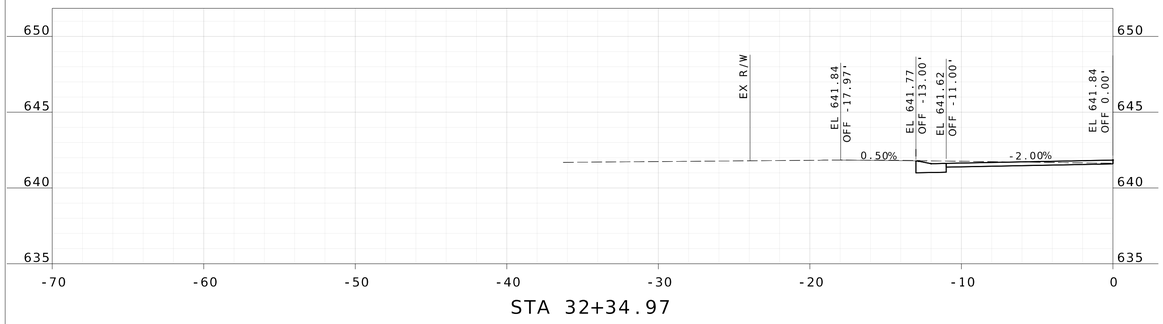

STA 32+34.97

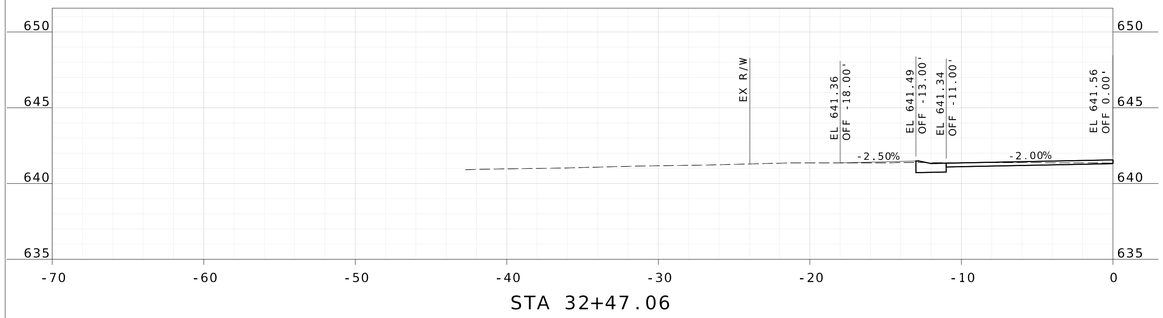

STA 32+47.06

DATE PREPARED
10/24/2025

ROUTE	STATE
	MO
DISTRICT	SHEET NO.
	35

COUNTY
ST. LOUIS

JOB NO.

CONTRACT ID.

PROJECT NO.
PROP. S-2026


BRIDGE NO.

DESCRIPTION	DATE


CITY OF Glendale

HORNER SHIFRIN
THE POWER HOUSE AT UNION STATION
401 S. 18th St., Ste. 400
ST. LOUIS, MO 63103-2296
314-531-4321 FAX: 314-531-6966
www.HornerShifrin.com
Certificate of Authority: 000159
Expiration Date: December 31, 2026


GLENDALE PROP S-2026
SOUTHARM DRIVE
DRIVEWAY SHEET 2 OF 2

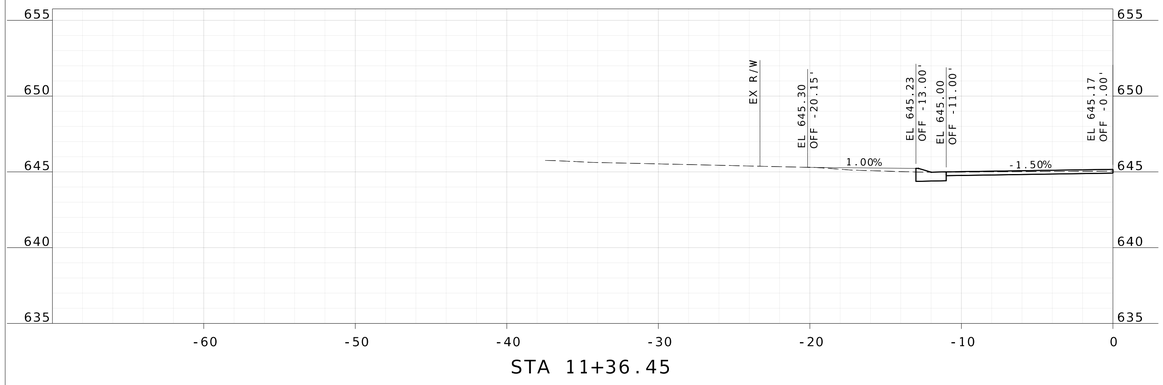


STA 11+36.45

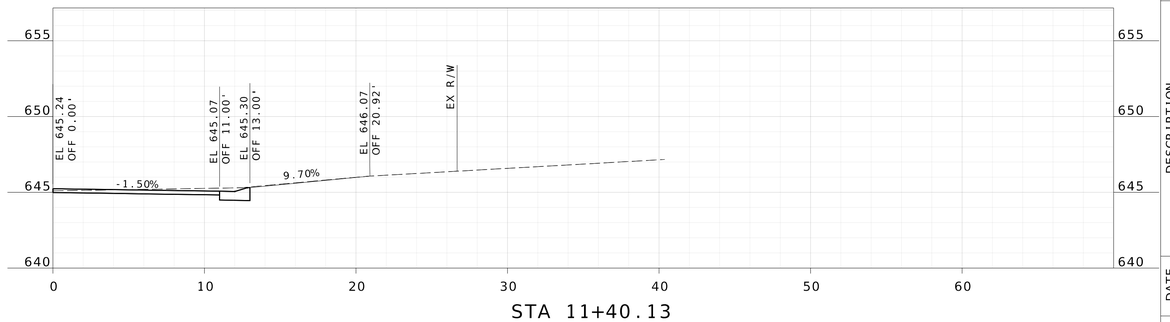

STA 11+40.13

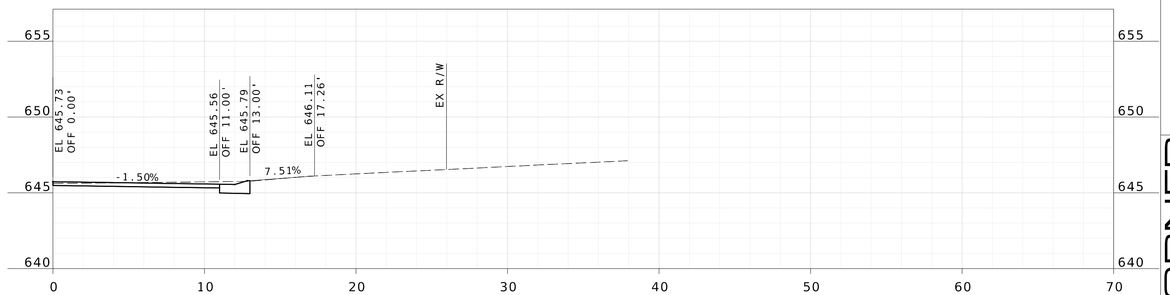

STA 12+05.97

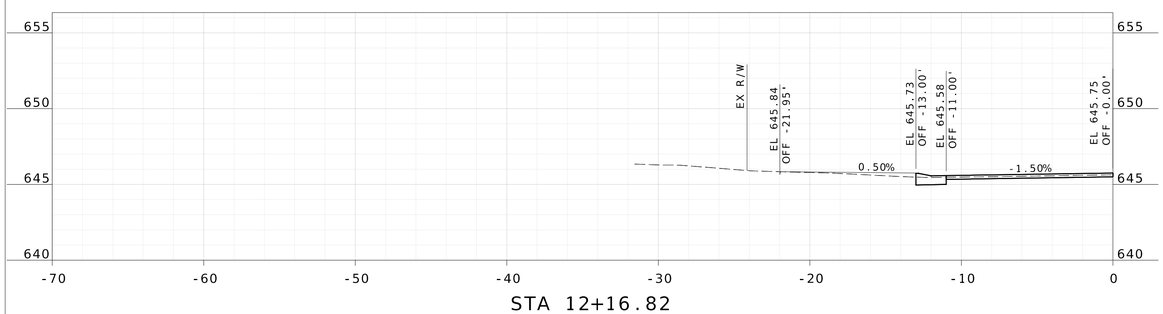

STA 12+16.82

DATE PREPARED
10/24/2025

ROUTE	STATE
	MO
DISTRICT	SHEET NO.
	36

COUNTY
ST. LOUIS

JOB NO.

CONTRACT ID.

PROJECT NO.
PROP. S-2026


BRIDGE NO.

DESCRIPTION	DATE


CITY OF Glendale

HORNER SHIFRIN
THE POWER HOUSE AT UNION STATION
401 S. 18th St., Ste. 400
ST. LOUIS, MO 63103-2296
314-531-4321 FAX: 314-531-6966
www.HornerShifrin.com
Certificate of Authority: 000159
Expiration Date: December 31, 2026


GLENDALE PROP S-2026
ARMSTRONG DRIVE
DRIVEWAY SHEET 1 OF 3

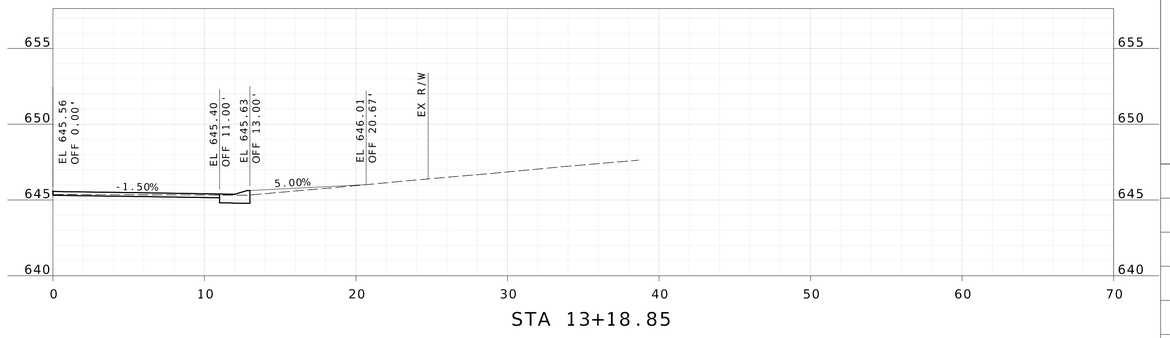


STA 13+18.85

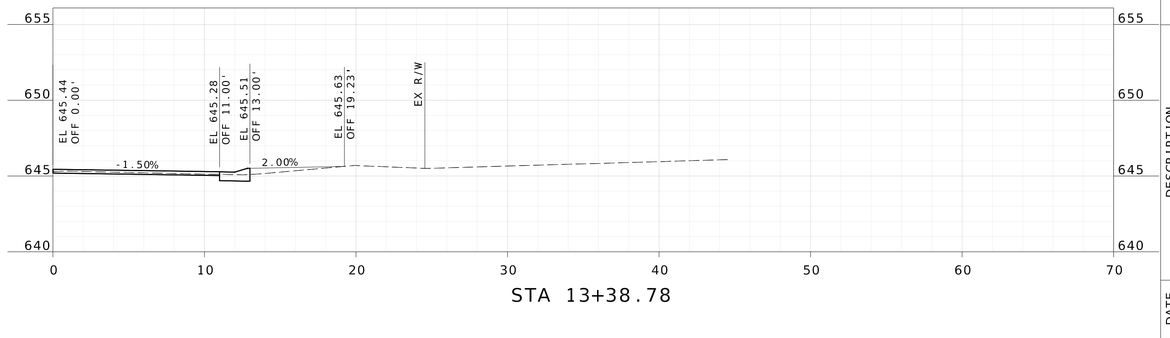

STA 13+38.78

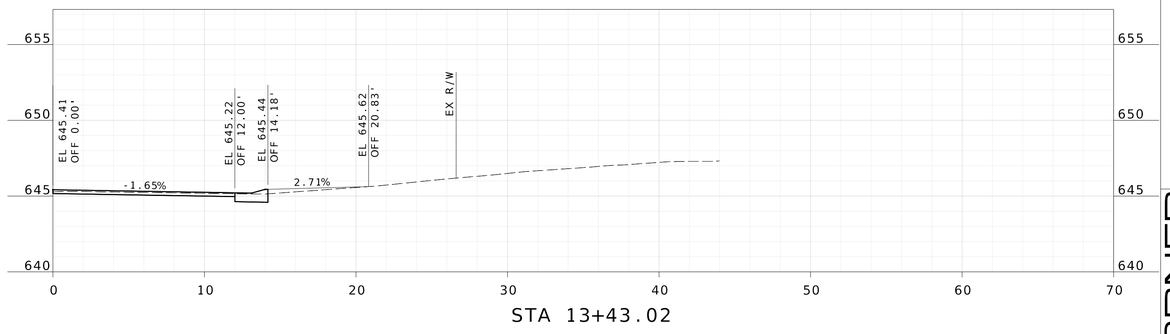

STA 13+43.02

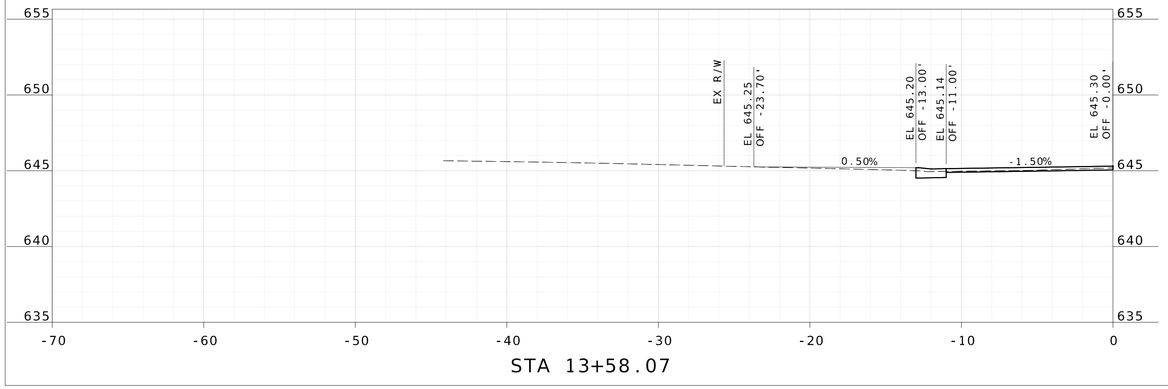

STA 13+58.07

DATE PREPARED
10/24/2025

ROUTE | STATE
MO

DISTRICT | SHEET NO.
37

COUNTY
ST. LOUIS

JOB NO.

CONTRACT ID.

PROJECT NO.
PROP. S-2026

BRIDGE NO.


DESCRIPTION

DATE


CITY OF Glendale

HORNER SHIFRIN
THE POWER HOUSE AT UNION STATION
401 S. 18th St., Ste. 400
ST. LOUIS, MO 63103-2296
314-531-4321 FAX: 314-531-6966
www.HornerShifrin.com
Certificate of Authority: 000159
Expiration Date: December 31, 2026


GLENDALE PROP S-2026
ARMSTRONG DRIVE
DRIVEWAY SHEET 2 OF 3

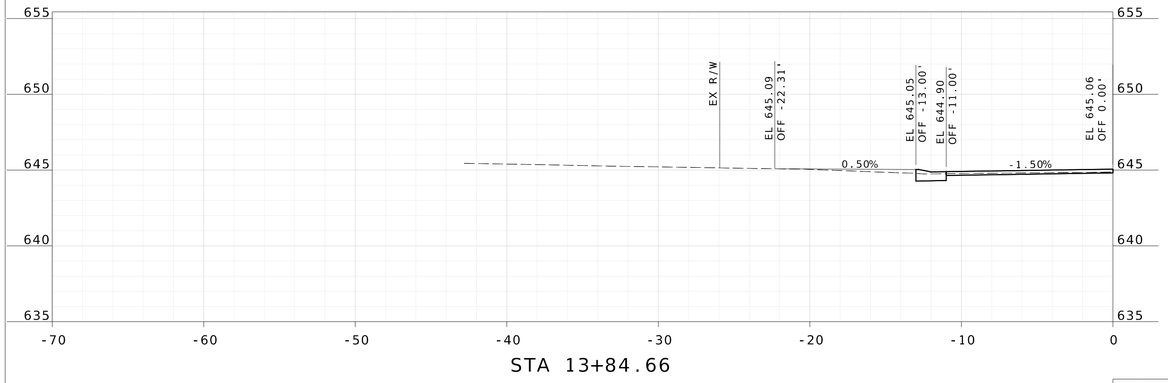


STA 13+84.66

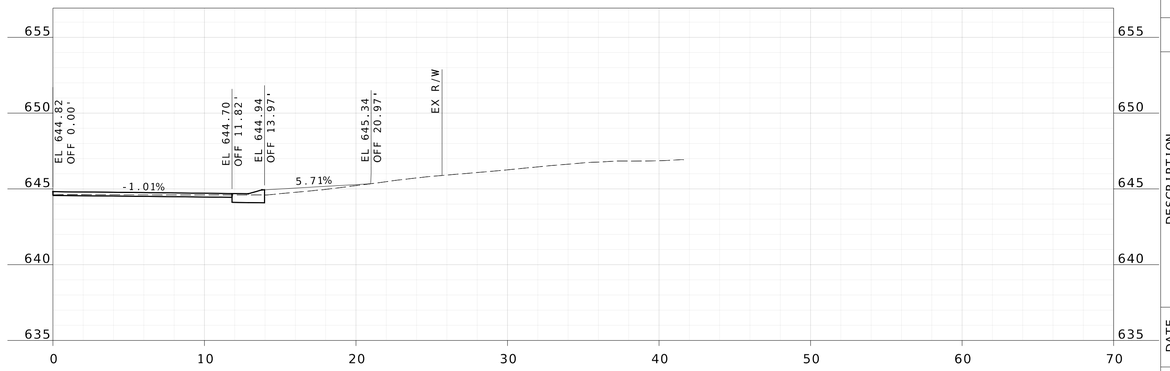

STA 14+08.71

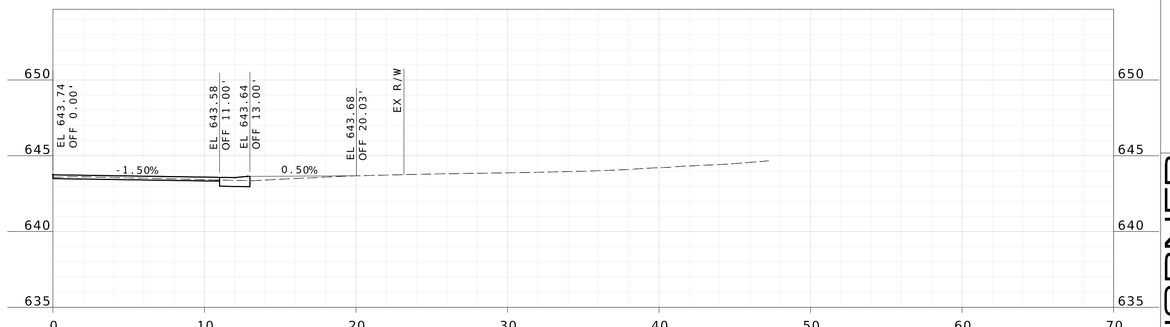

STA 14+68.38

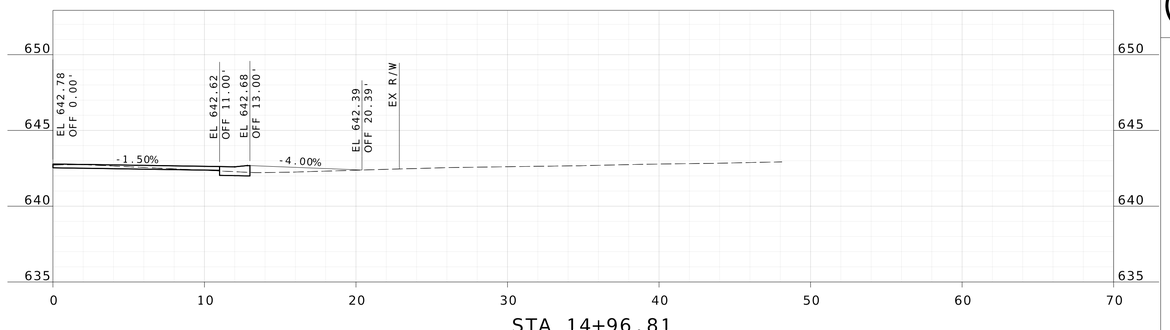

STA 14+96.81

DATE PREPARED
10/24/2025

ROUTE | STATE
MO

DISTRICT | SHEET NO.
38

COUNTY
ST. LOUIS

JOB NO.

CONTRACT ID.

PROJECT NO.
PROP. S-2026

BRIDGE NO.


DESCRIPTION

DATE


CITY OF Glendale

HORNER SHIFRIN
THE POWER HOUSE AT UNION STATION
401 S. 18th St., Ste. 400
ST. LOUIS, MO 63103-2296
314-531-4321 FAX: 314-531-6966
www.HornerShifrin.com
Certificate of Authority: 000159
Expiration Date: December 31, 2026

GLENDALE PROP S-2026
ARMSTRONG DRIVE
DRIVEWAY SHEET 3 OF 3

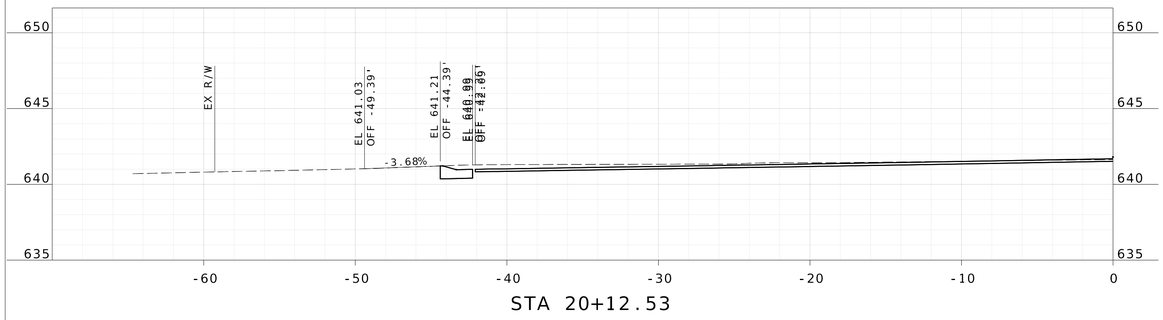


STA 20+12.53

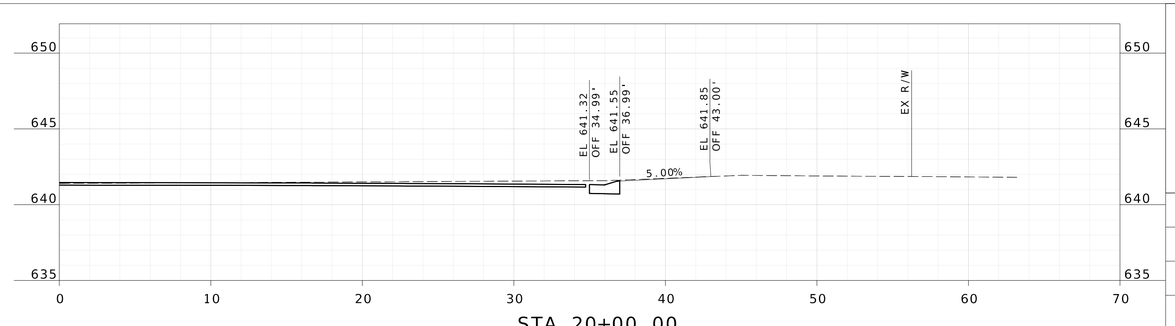


STA 20+00.00

HALCYONDR-01

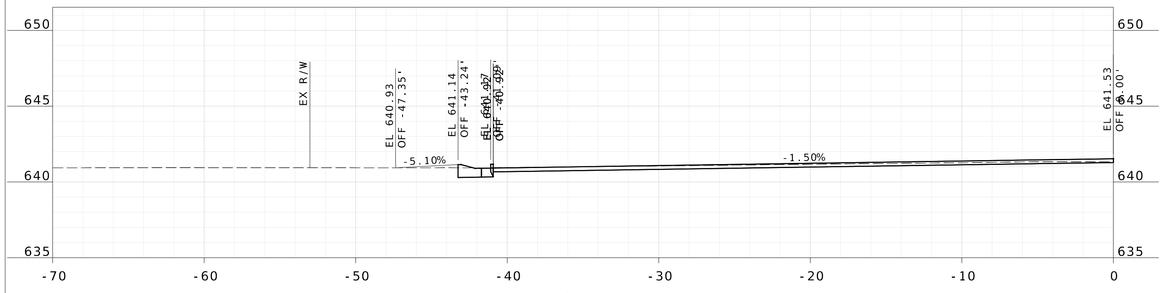

STA 20+43.03

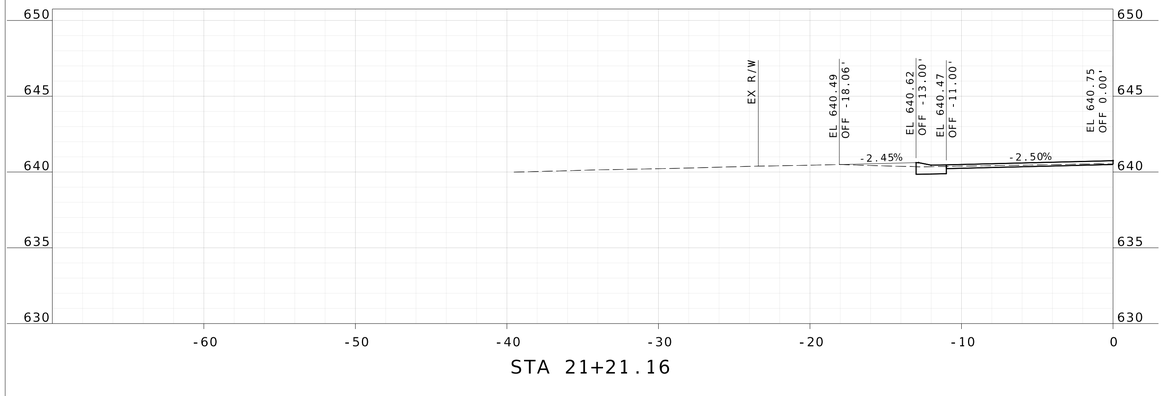

STA 21+21.16

DATE PREPARED
10/24/2025

ROUTE	STATE
	MO
DISTRICT	SHEET NO.
	39

COUNTY
ST. LOUIS

JOB NO.

CONTRACT ID.

PROJECT NO.
PROP. S-2026

BRIDGE NO.


DESCRIPTION

DATE


CITY OF Glendale

HORNER SHIFRIN
THE POWER HOUSE AT UNION STATION
401 S. 18th St., Ste. 400
ST. LOUIS, MO 63103-2296
314-531-4321 FAX: 314-531-6966
www.HornerShifrin.com
Certificate of Authority: 000159
Expiration Date: December 31, 2026


GLENDALE PROP S-2026
HALCYON DRIVE
DRIVEWAY SHEET 1 OF 4

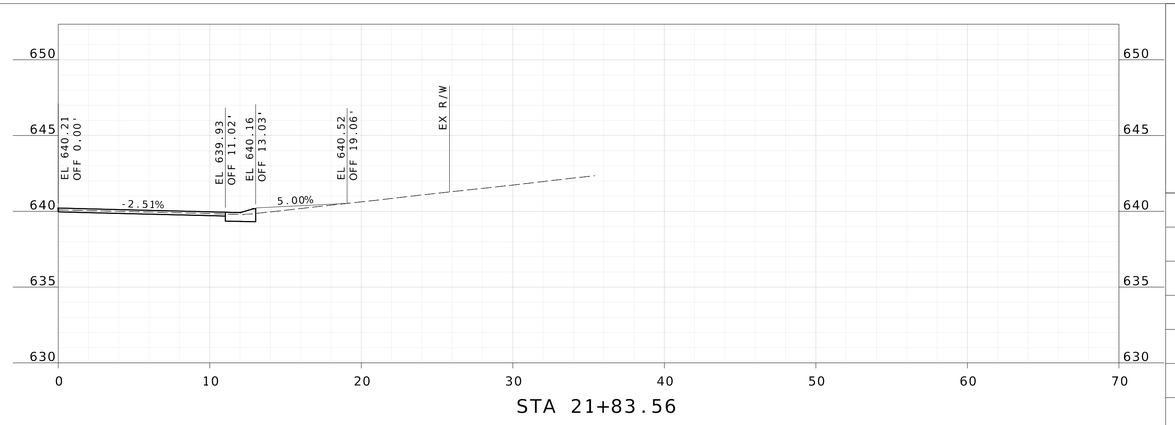

STA 21+83.56

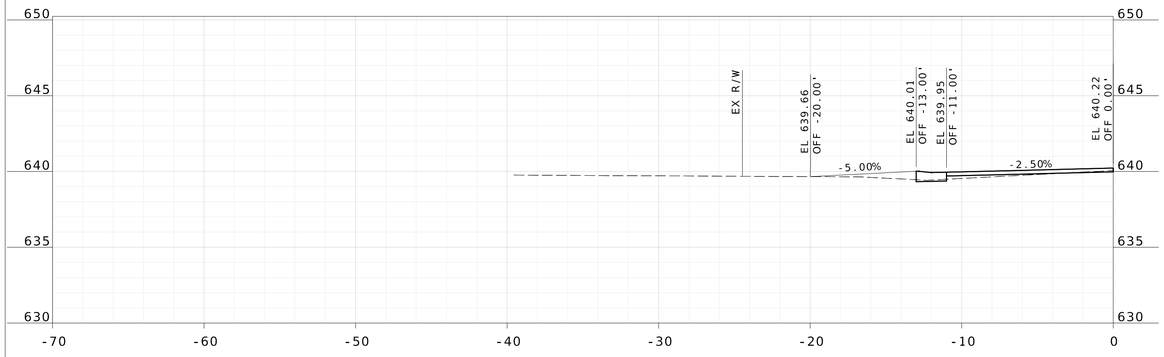


STA 22+03.25

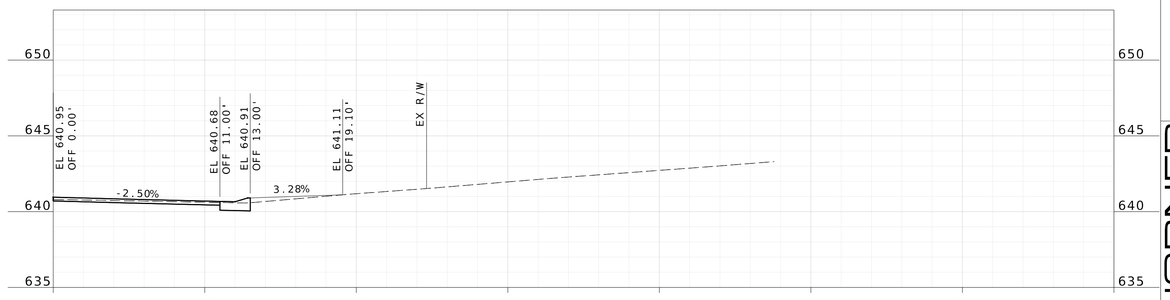

STA 22+71.75

HALCYONDR-01

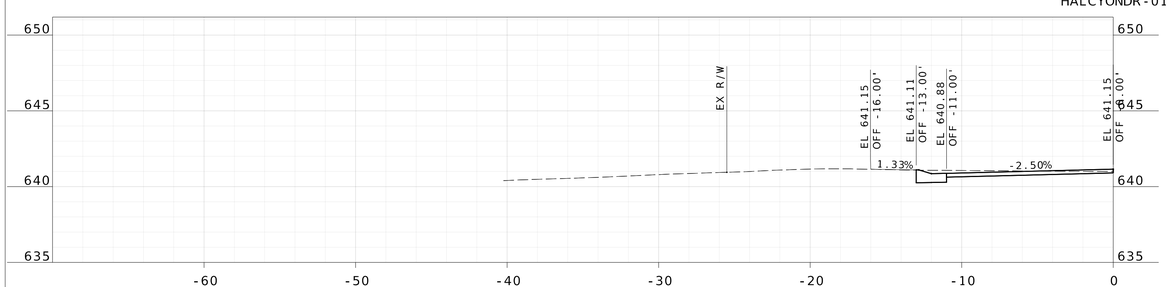

STA 22+82.13

DATE PREPARED
10/24/2025

ROUTE	STATE
	MO

DISTRICT	SHEET NO.
	40

COUNTY
ST. LOUIS

JOB NO.

CONTRACT ID.

PROJECT NO.
PROP. S-2026

BRIDGE NO.


DESCRIPTION

DATE


CITY OF Glendale

HORNER SHIFRIN
THE POWER HOUSE AT UNION STATION
401 S. 18th St., Ste. 400
ST. LOUIS, MO 63103-2296
314-531-4321 FAX: 314-531-6966
www.HornerShifrin.com
Certificate of Authority: 000159
Expiration Date: December 31, 2026


GLENDALE PROP S-2026
HALCYON DRIVE
DRIVEWAY SHEET 2 OF 4

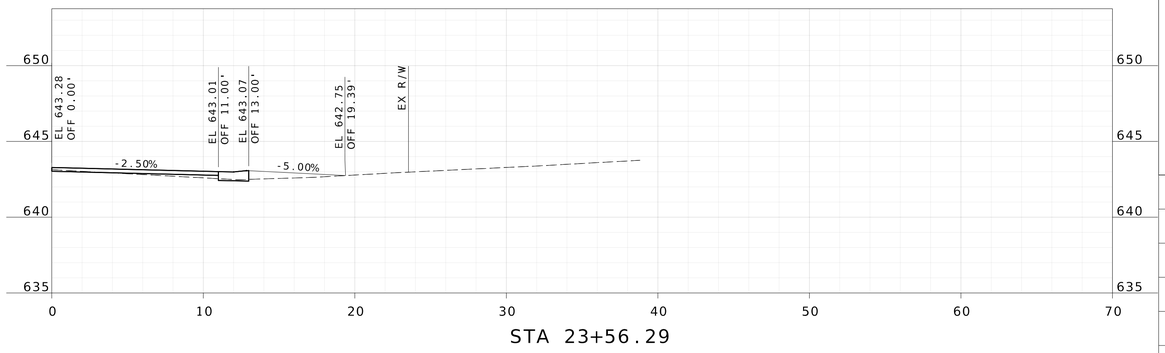


STA 23+56.29

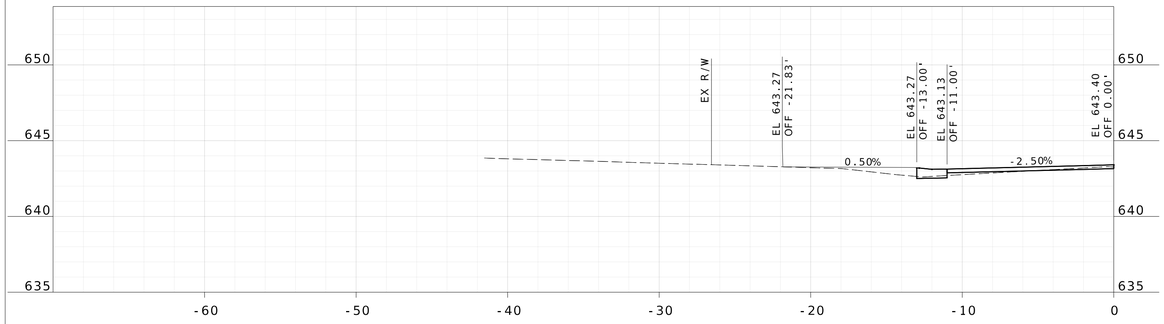

STA 23+63.36

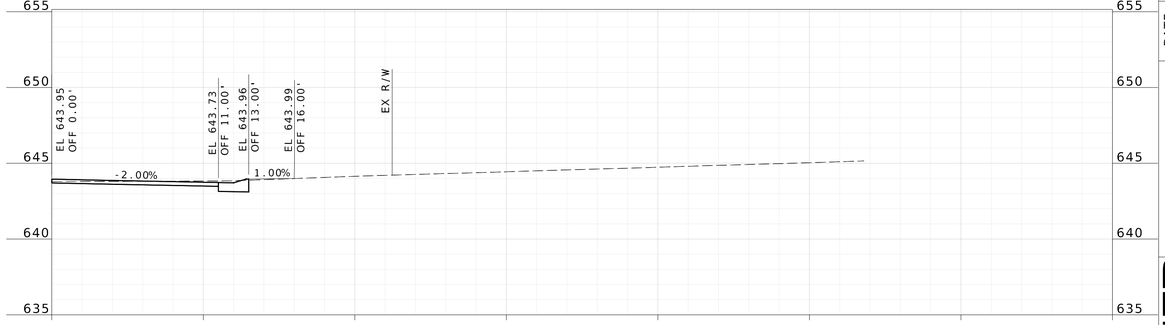

STA 24+39.74

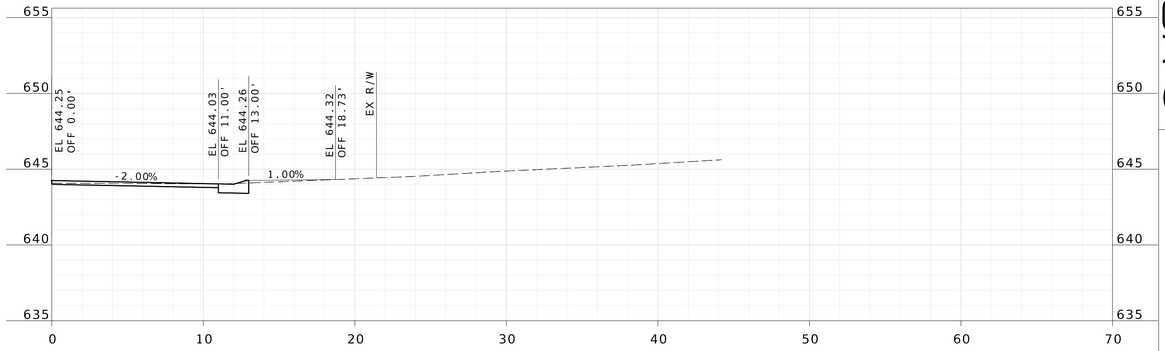

STA 25+19.21

DATE PREPARED
10/24/2025

ROUTE	STATE
	MO
DISTRICT	SHEET NO.
	41

COUNTY
ST. LOUIS

JOB NO.

CONTRACT ID.

PROJECT NO.
PROP. S-2026

BRIDGE NO.


DESCRIPTION

DATE


CITY OF Glendale

HORNER SHIFRIN
THE POWER HOUSE AT UNION STATION
401 S. 18th St., Ste. 400
ST. LOUIS, MO 63103-2296
314-531-4321 FAX: 314-531-6966
www.HornerShifrin.com
Certificate of Authority: 000159
Expiration Date: December 31, 2026


GLENDALE PROP S-2026
HALCYON DRIVE
DRIVEWAY SHEET 3 OF 4

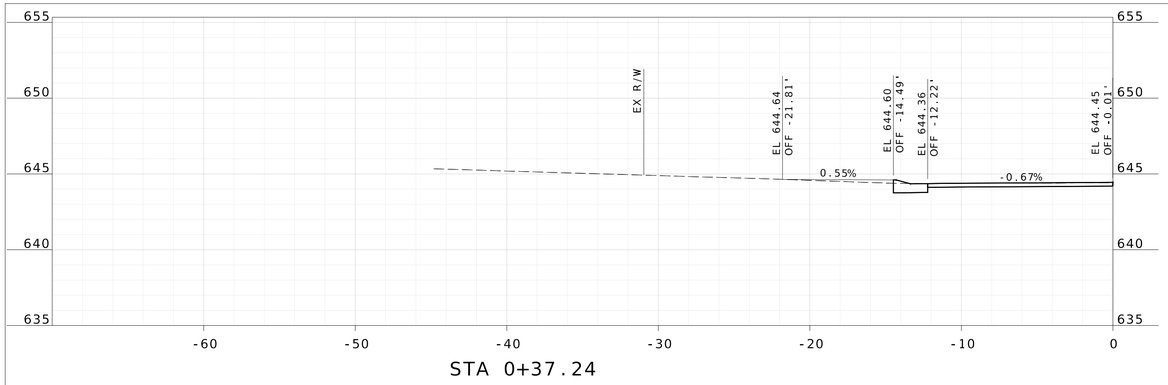


STA 0+37.24

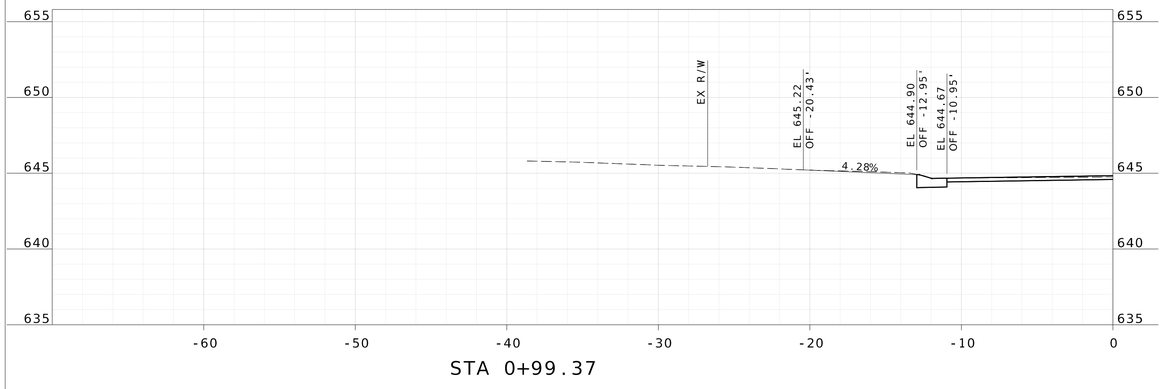

STA 0+99.37

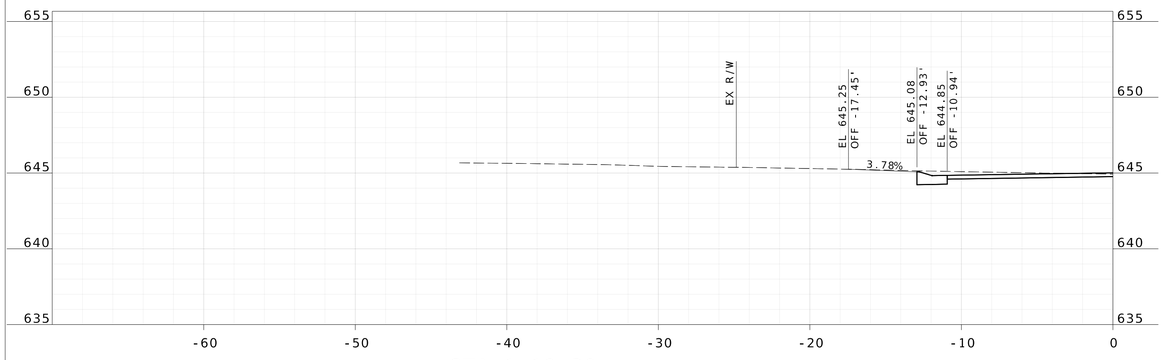

STA 1+19.30

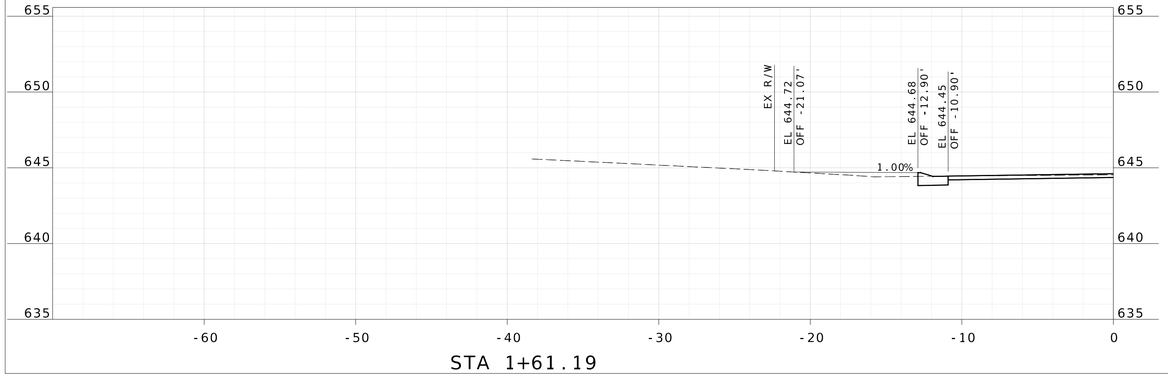

STA 1+61.19

DATE PREPARED
10/24/2025

ROUTE	STATE
	MO
DISTRICT	SHEET NO.
	42

COUNTY
ST. LOUIS

JOB NO.

CONTRACT ID.

PROJECT NO.
PROP. S-2026


BRIDGE NO.

DESCRIPTION	DATE


CITY OF Glendale

HORNER SHIFRIN
THE POWER HOUSE AT UNION STATION
401 S. 18th St., Ste. 400
ST. LOUIS, MO 63103-2296
314-531-4321 FAX: 314-531-6966
www.HornerShifrin.com
Certificate of Authority: 000159
Expiration Date: December 31, 2026


GLENDALE PROP S-2026
HALCYON DRIVE
DRIVEWAY SHEET 4 OF 4

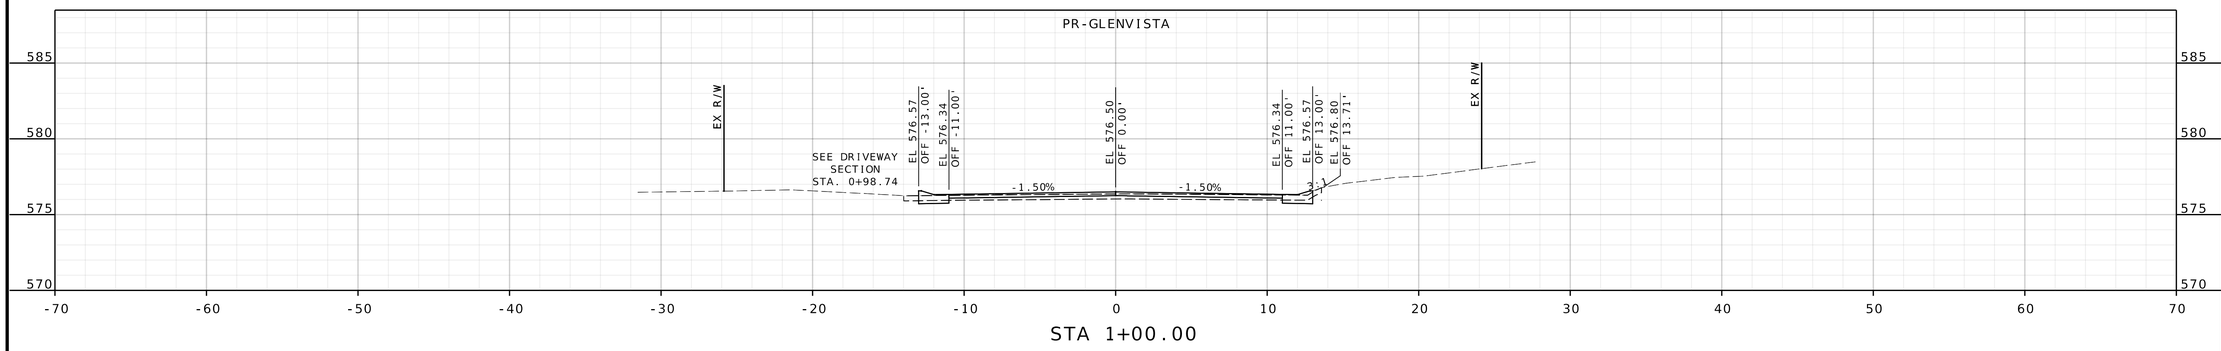

STA 1+00.00

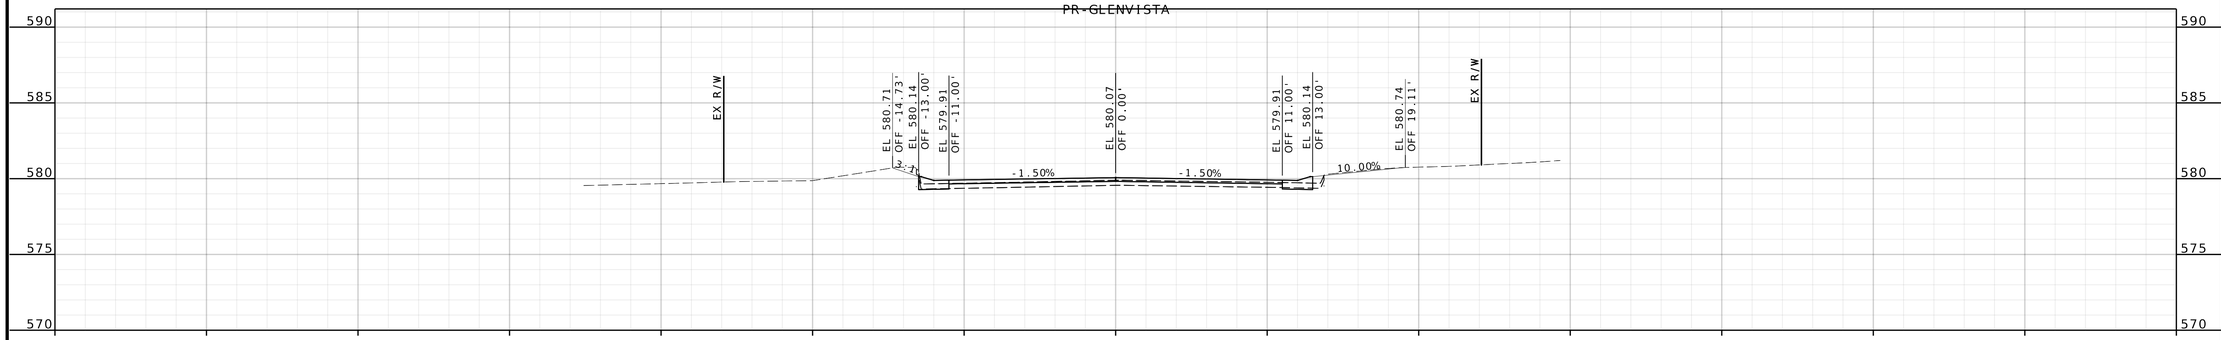

STA 0+50.00

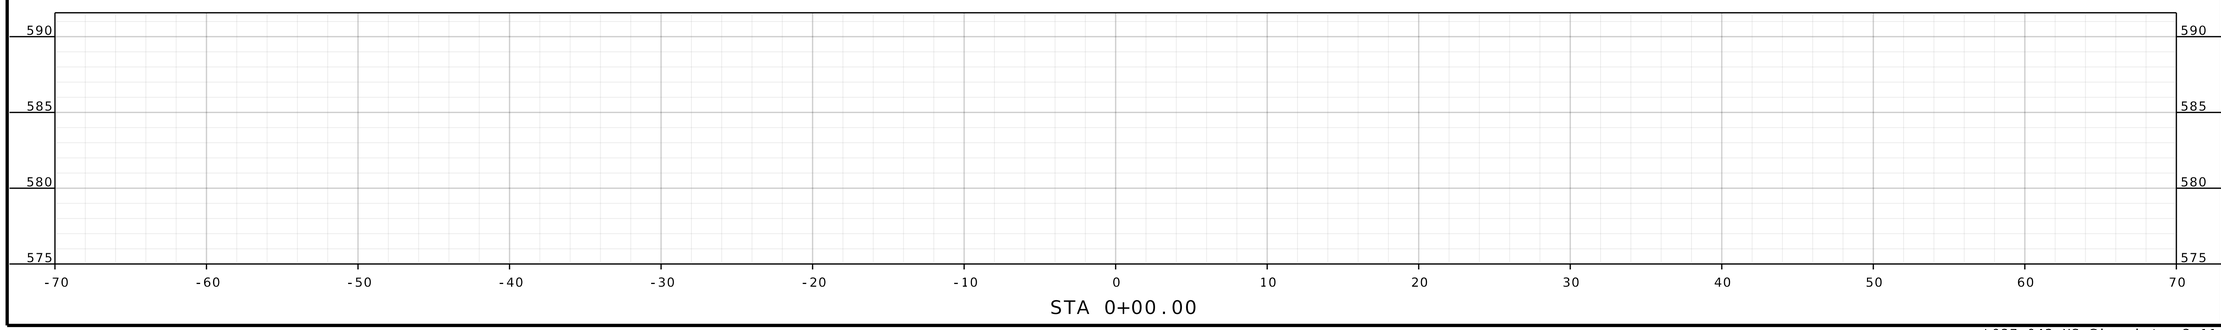

STA 0+00.00

DATE PREPARED
10/24/2025

ROUTE	STATE
.	MO

DISTRICT	SHEET NO.
.	0+00.00

COUNTY
ST. LOUIS

JOB NO.
.

CONTRACT ID.
.

PROJECT NO.
PROP. S-2026

BRIDGE NO.
.


DESCRIPTION	DATE
.	.

CITY OF Glendale


HORNER SHIFRIN
THE POWER HOUSE AT UNION STATION
401 S. 18th St., Ste. 400
ST. LOUIS, MO 63103-2296
314-531-4321 FAX: 314-531-6966
www.HornerShifrin.com
Certificate of Authority: 000159
Expiration Date: December 31, 2026

GLENDALE PROP S-2026
GLENVISTA
CROSS SECTION
SHEET 1 OF 6


...\037_042_XS_Glenvista 3:11:48 PM 10/24/2025

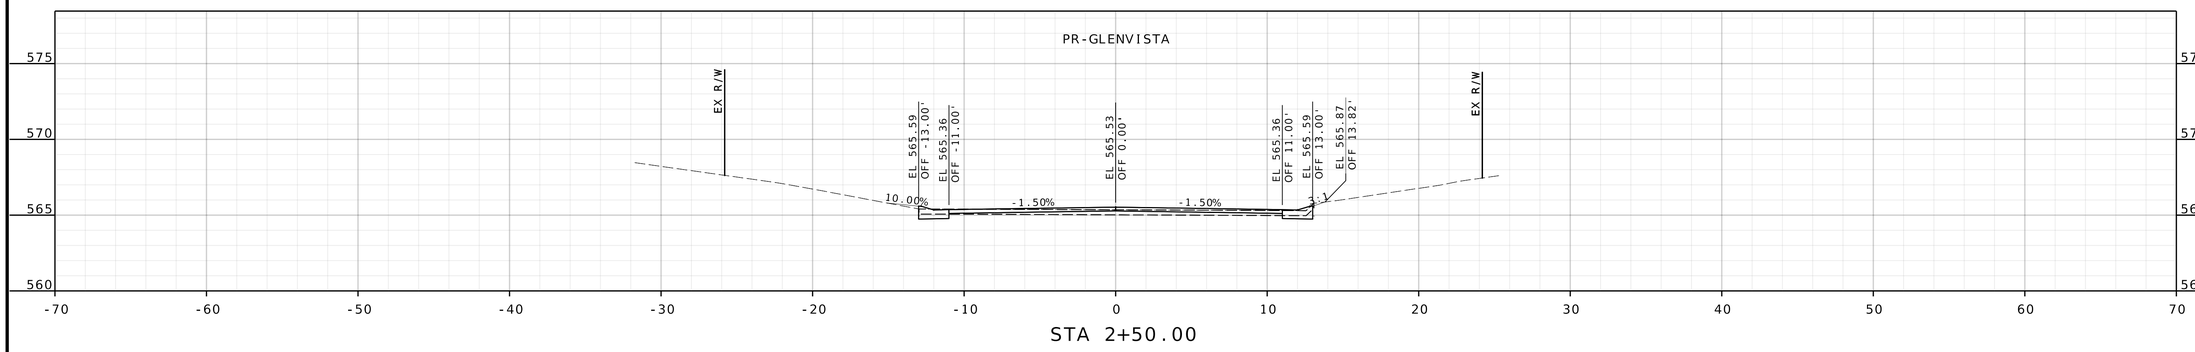

STA 2+50.00

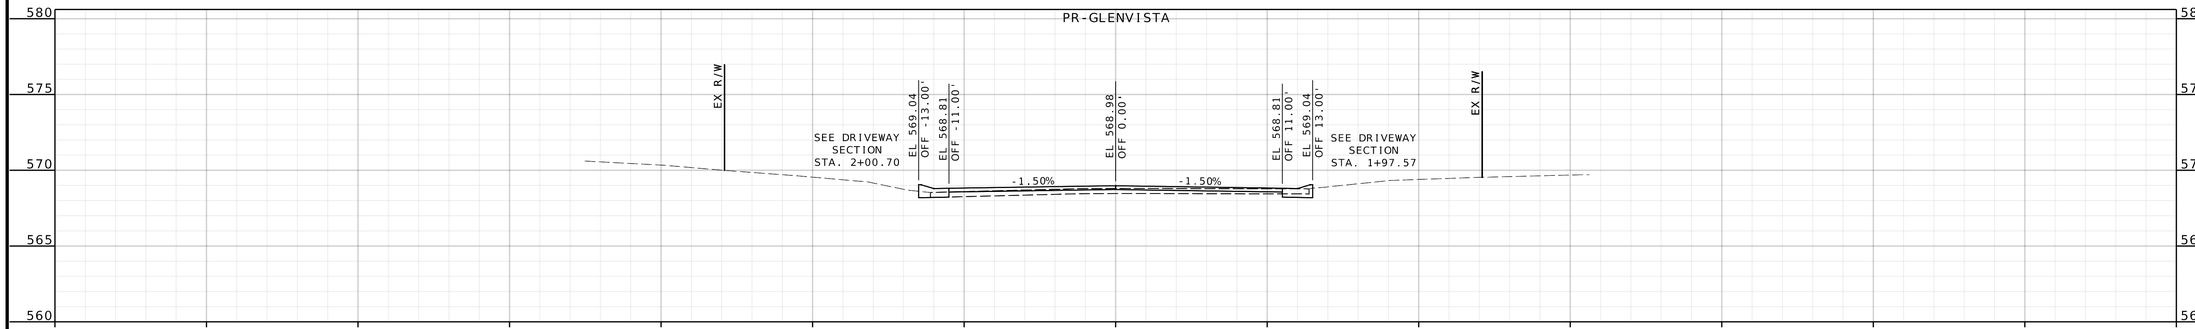

STA 2+00.00

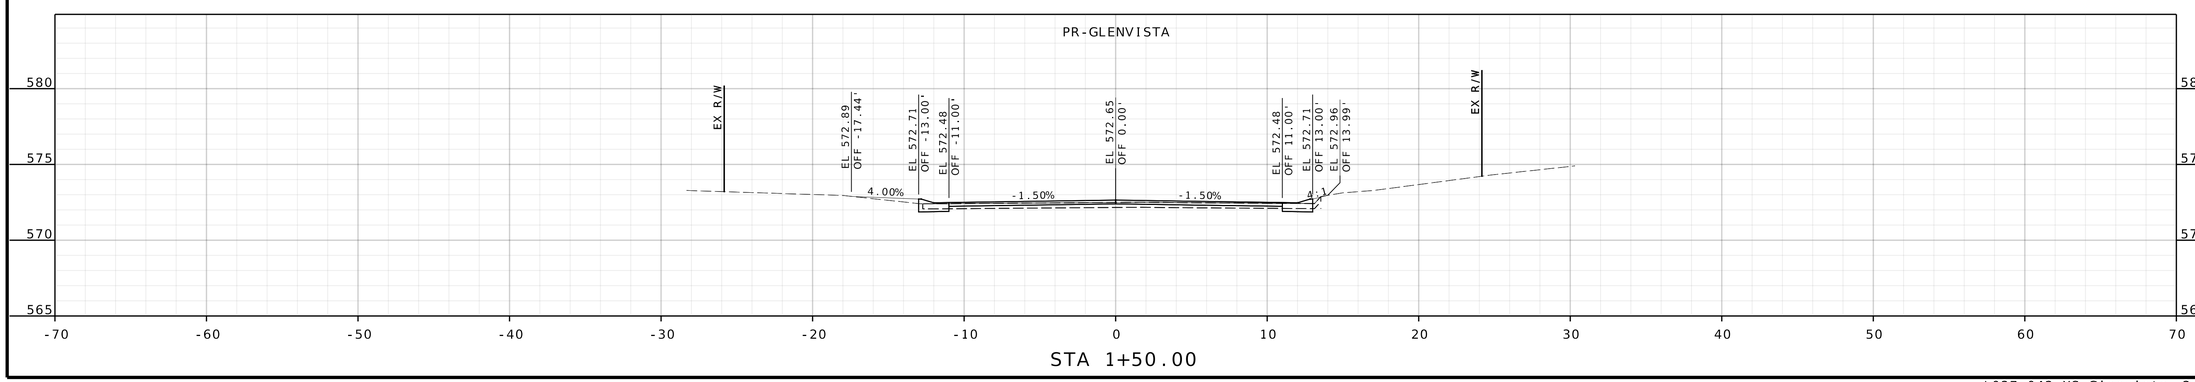

STA 1+50.00

DATE PREPARED
10/24/2025

ROUTE
.

STATE
MO

DISTRICT
.

SHEET NO.
1+50.00

COUNTY
ST. LOUIS

JOB NO.
.

CONTRACT ID.
.

PROJECT NO.
PROP. S-2026

BRIDGE NO.
.


DESCRIPTION	DATE
.	.
.	.
.	.
.	.
.	.
.	.
.	.
.	.


CITY OF Glendale

HORNER SHIFRIN
THE POWER HOUSE AT UNION STATION
401 S. 18th St., Ste. 400
ST. LOUIS, MO 63103-2296
314-531-4321 FAX: 314-531-6966
www.HornerShifrin.com
Certificate of Authority: 000159
Expiration Date: December 31, 2026

GLENDALE PROP S-2026
GLENVISTA
CROSS SECTION
SHEET 2 OF 6

...\037_042_XS_Glenvista 3:11:50 PM 10/24/2025

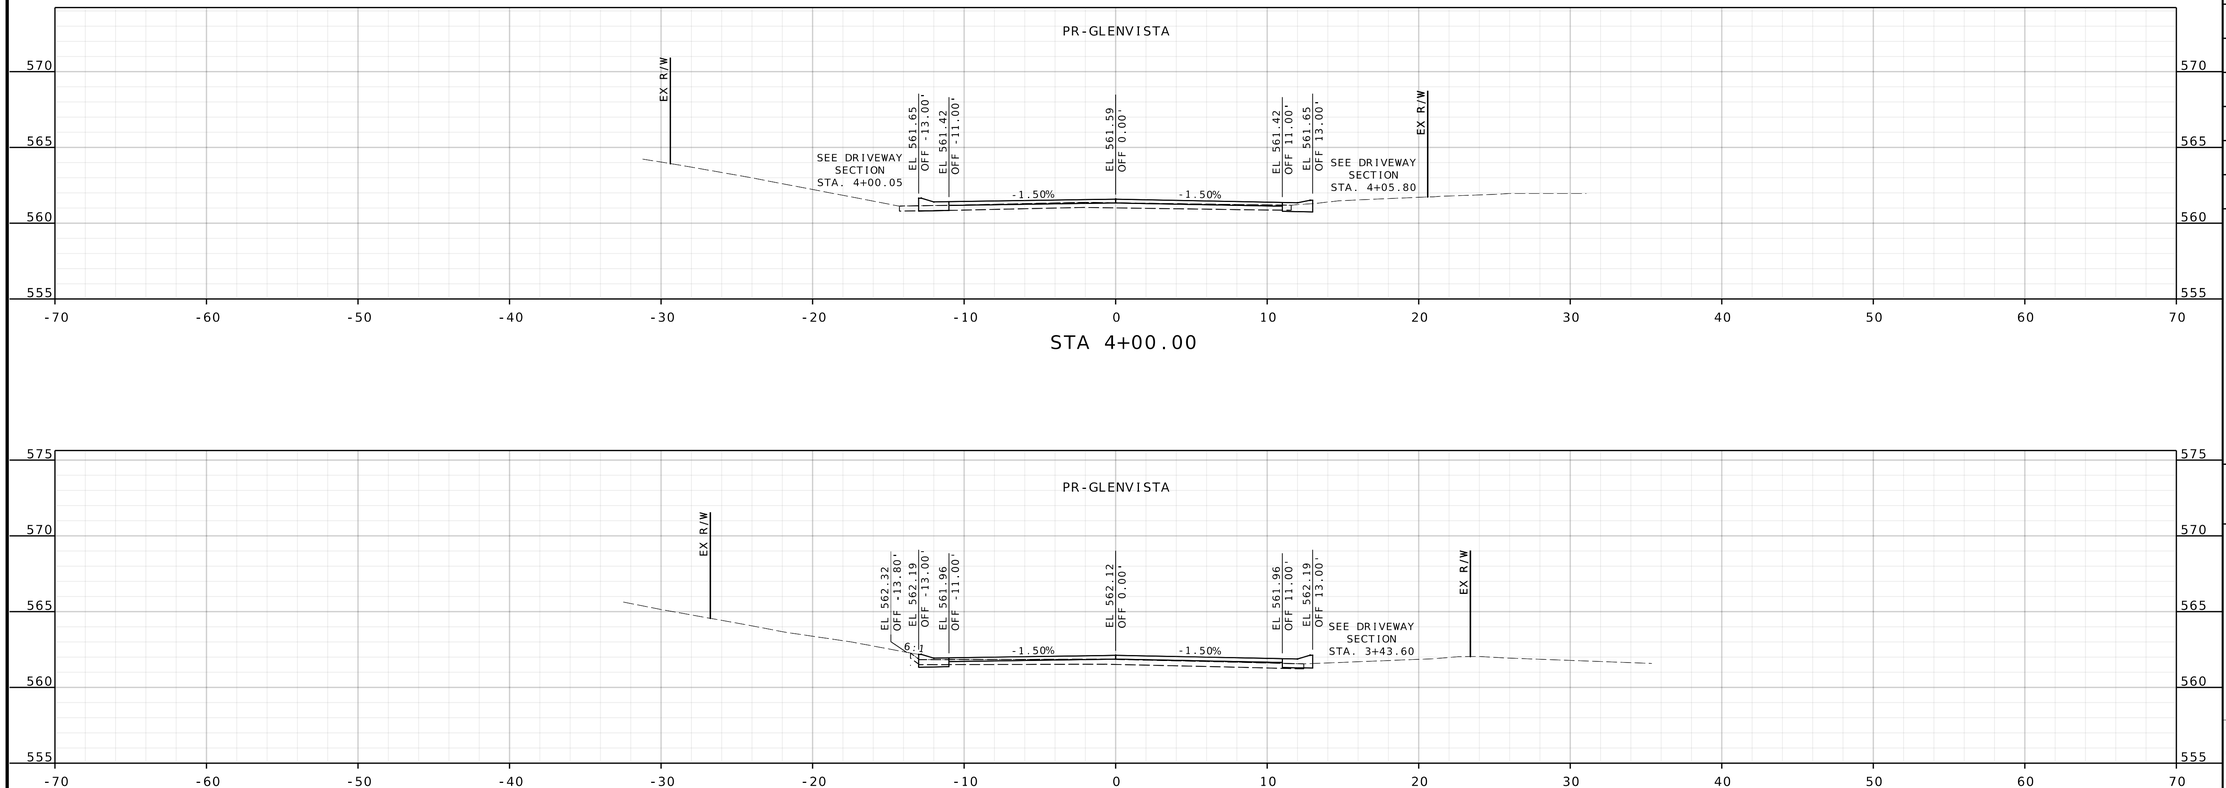

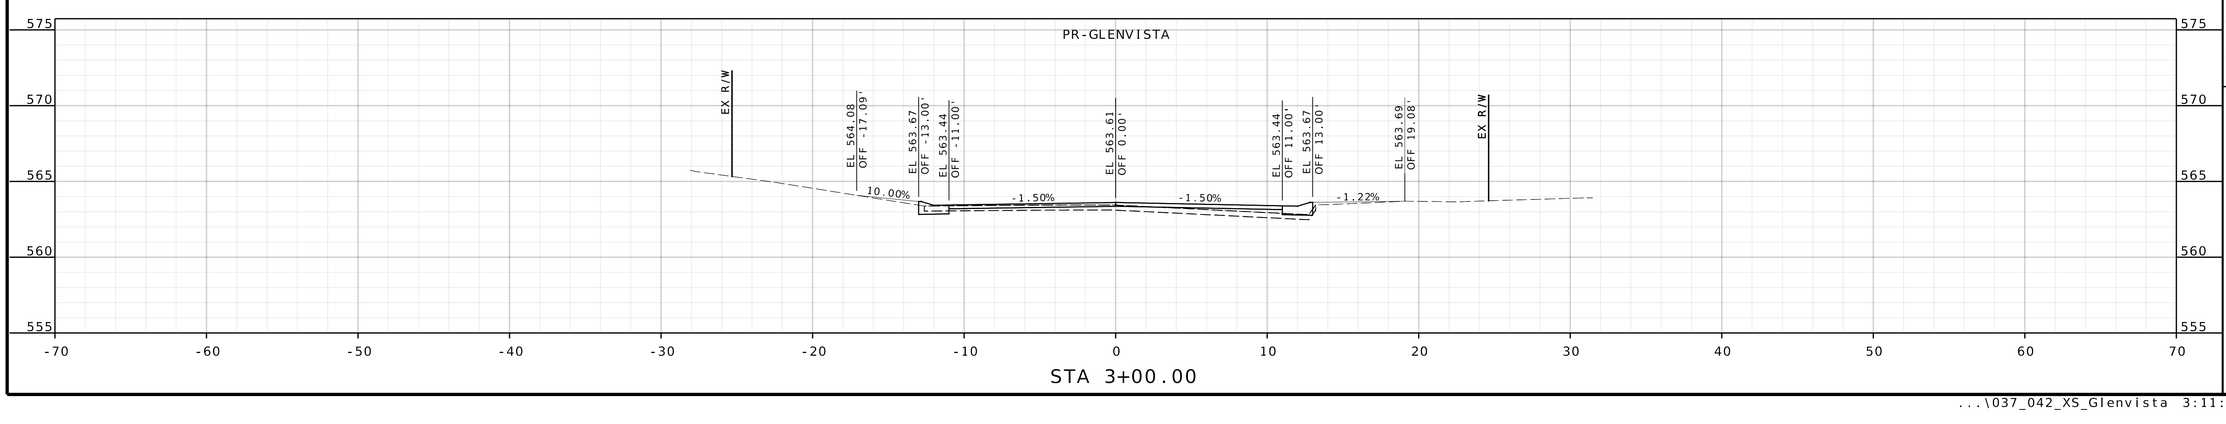

DATE PREPARED
10/24/2025

ROUTE
.

STATE
MO

DISTRICT
.

SHEET NO.
3+00.00

COUNTY
ST. LOUIS

JOB NO.
.

CONTRACT ID.
.

PROJECT NO.
PROP. S-2026

BRIDGE NO.
.


DESCRIPTION	DATE
.	.
.	.
.	.
.	.
.	.
.	.
.	.
.	.

CITY OF Glendale


HORNER & SHIFRIN
THE POWER HOUSE AT UNION STATION
401 S. 18th St., Ste. 400
ST. LOUIS, MO 63103-2296
314-531-4321 FAX: 314-531-8966
www.HornerShifrin.com
Certificate of Authority: 000159
Expiration Date: December 31, 2026

GLENDALE PROP S-2026
GLENVISTA
CROSS SECTION
SHEET 3 OF 6


...\037_042_XS_Glenvista 3:11:51 PM 10/24/2025

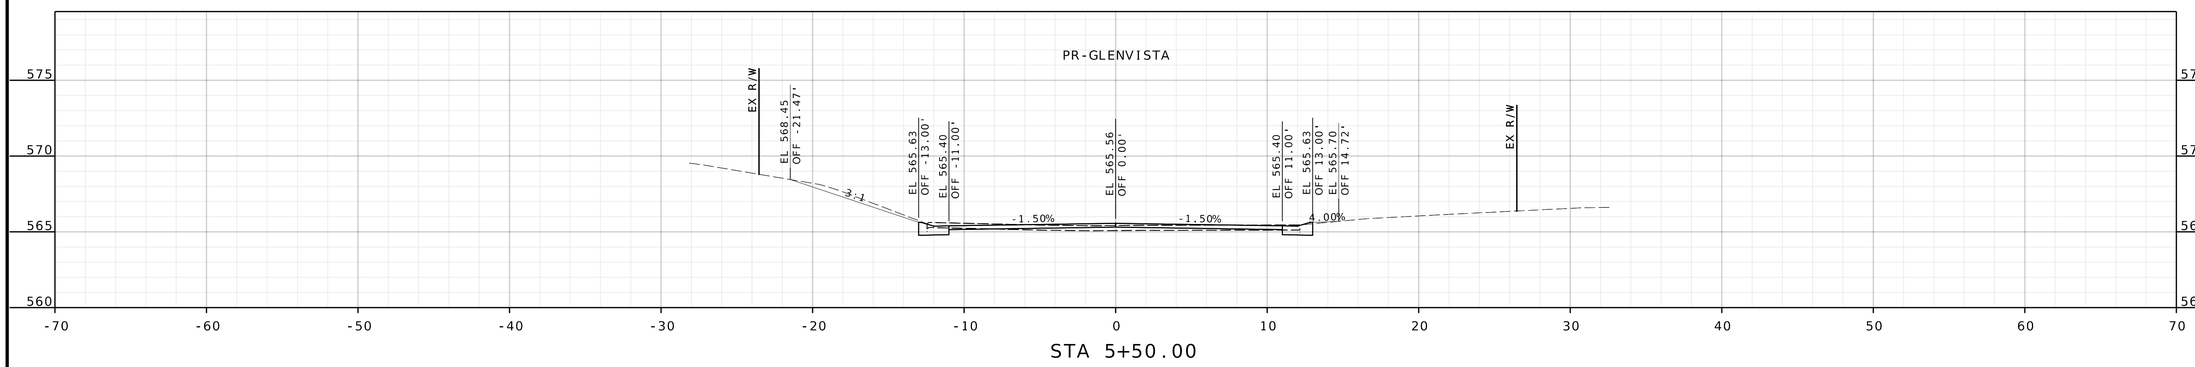

STA 5+50.00

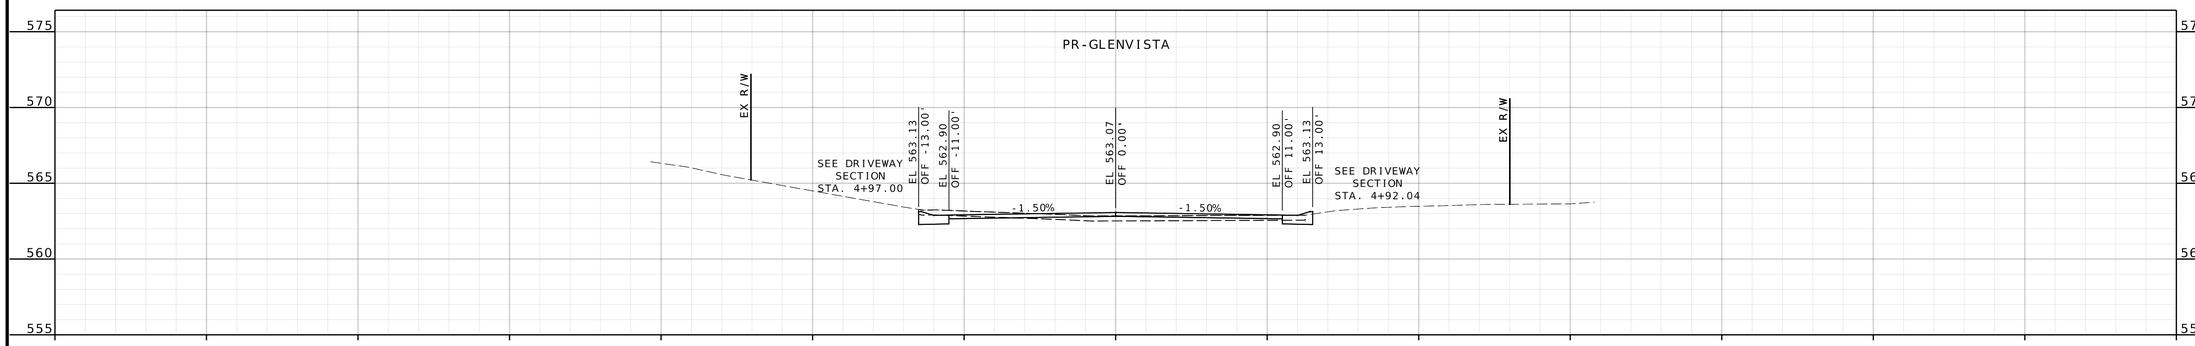

STA 5+00.00

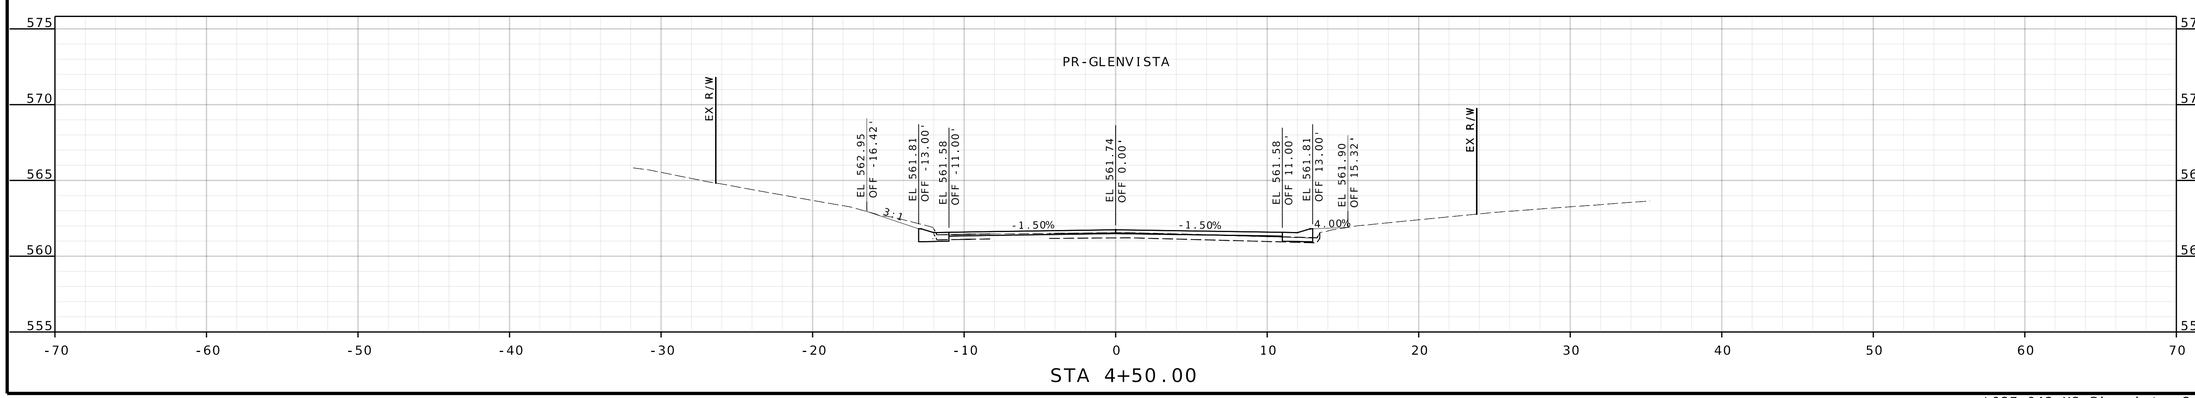

STA 4+50.00

DATE PREPARED
10/24/2025

ROUTE	STATE
.	MO
DISTRICT	SHEET NO.
.	.

COUNTY
ST. LOUIS

JOB NO.
.

CONTRACT ID.
.

PROJECT NO.
PROP. S-2026

BRIDGE NO.
.


DESCRIPTION	DATE
.	.
.	.
.	.
.	.
.	.
.	.
.	.
.	.

CITY OF Glendale

HORNER SHIFRIN
THE POWER HOUSE AT UNION STATION
401 S. 18th St., Ste. 400
ST. LOUIS, MO 63103-2296
314-531-4321 FAX: 314-531-6966
www.HornerShifrin.com
Certificate of Authority: 000159
Expiration Date: December 31, 2026


GLENDALE PROP S-2026
GLENVISTA
CROSS SECTION
SHEET 4 OF 6

...\037_042_XS_Glenvista 3:11:53 PM 10/24/2025

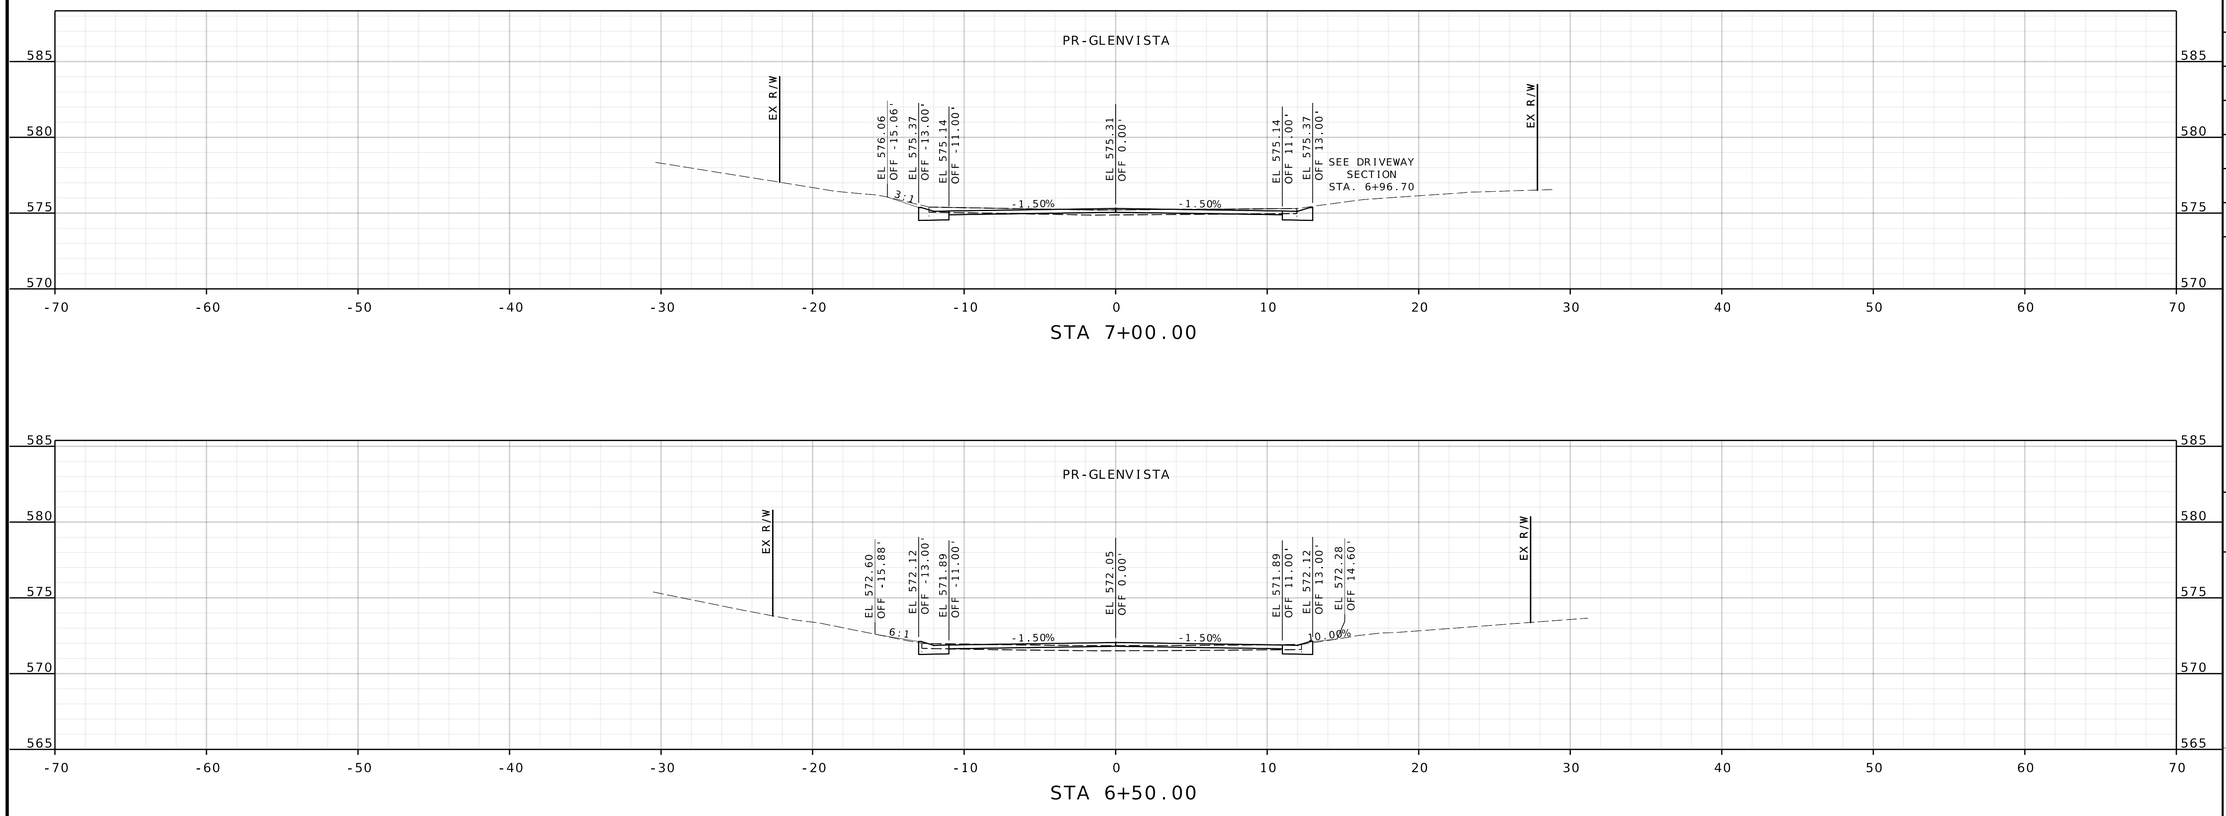

STA 7+00.00

STA 6+50.00

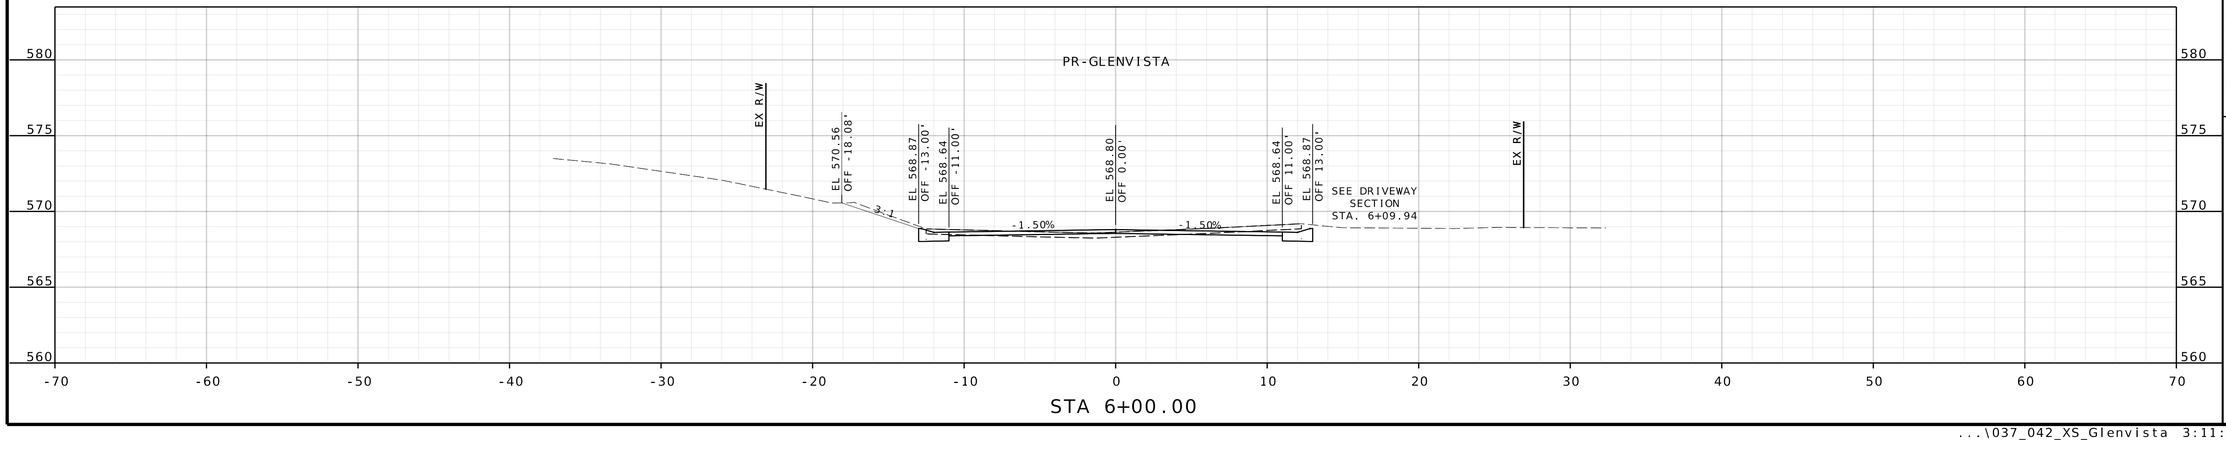

STA 6+00.00

DATE PREPARED
10/24/2025

ROUTE
.

STATE
MO

DISTRICT
.

SHEET NO.
6+00.00

COUNTY
ST. LOUIS

JOB NO.
.

CONTRACT ID.
.

PROJECT NO.
PROP. S-2026

BRIDGE NO.
.


DATE	DESCRIPTION
.	.

CITY OF Glendale


HORNER & SHIFRIN
THE POWER HOUSE AT UNION STATION
401 S. 18th St., Ste. 400
ST. LOUIS, MO 63103-2296
314-531-4321 FAX: 314-531-8966
www.HornerShifrin.com
Certificate of Authority: 000159
Expiration Date: December 31, 2026

GLENDALE PROP S-2026
GLENVISTA
CROSS SECTION
SHEET 5 OF 6


...\037_042_XS_Glenvista 3:11:54 PM 10/24/2025

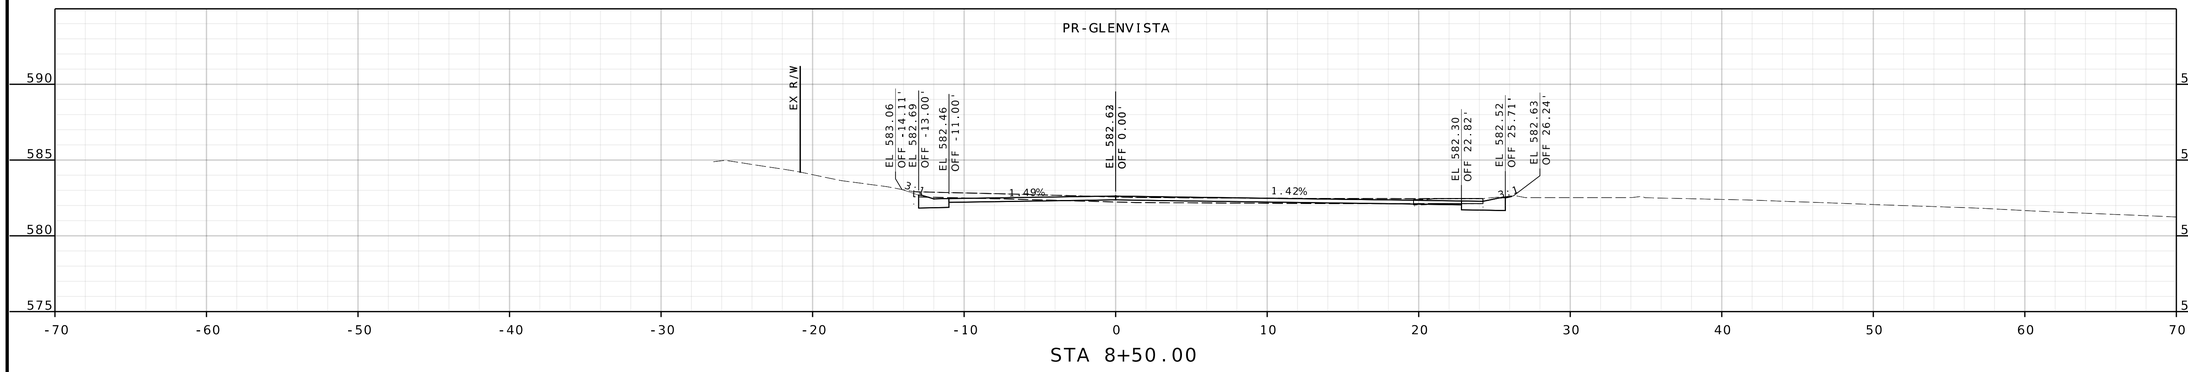

STA 8+50.00

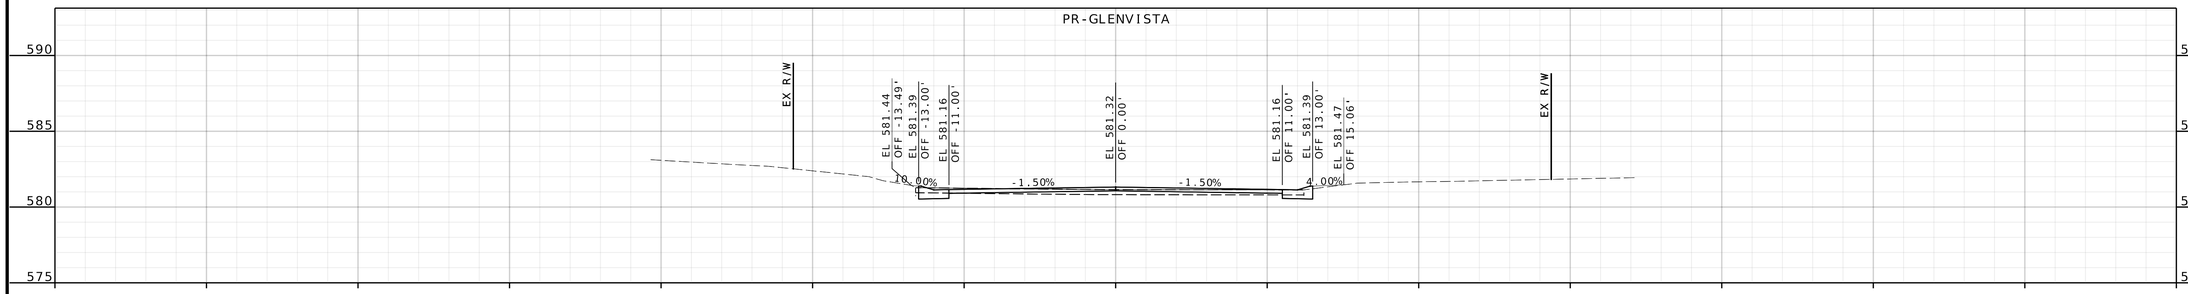

STA 8+00.00

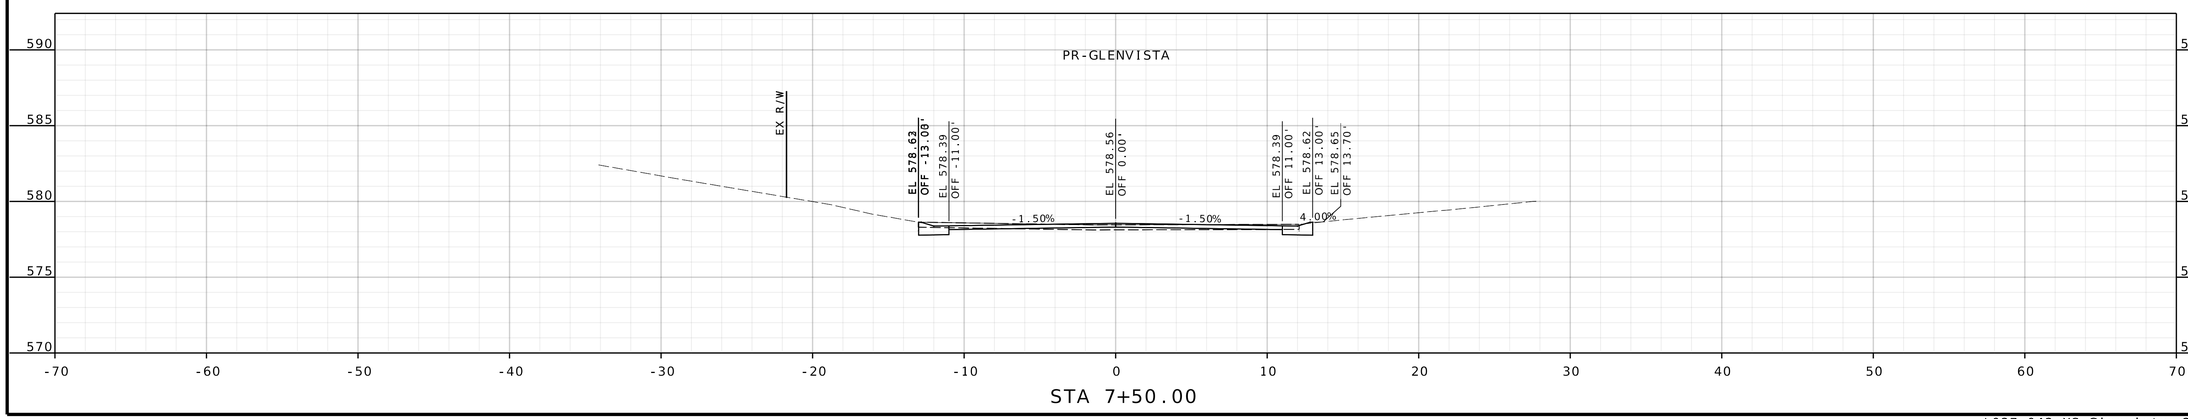

STA 7+50.00

DATE PREPARED
10/24/2025

ROUTE
.

STATE
MO

DISTRICT
.

SHEET NO.
7+50.00

COUNTY
ST. LOUIS

JOB NO.
.

CONTRACT ID.
.

PROJECT NO.
PROP. S-2026

BRIDGE NO.
.


DESCRIPTION	DATE
.	.
.	.
.	.
.	.
.	.
.	.
.	.
.	.

CITY OF Glendale


HORNER SHIFRIN
THE POWER HOUSE AT UNION STATION
401 S. 18th St., Ste. 400
ST. LOUIS, MO 63103-2296
314-531-4321 FAX: 314-531-6966
www.HornerShifrin.com
Certificate of Authority: 000159
Expiration Date: December 31, 2026

GLENDALE PROP S-2026
GLENVISTA
CROSS SECTION
SHEET 6 OF 6


...\037_042_XS_Glenvista 3:11:55 PM 10/24/2025

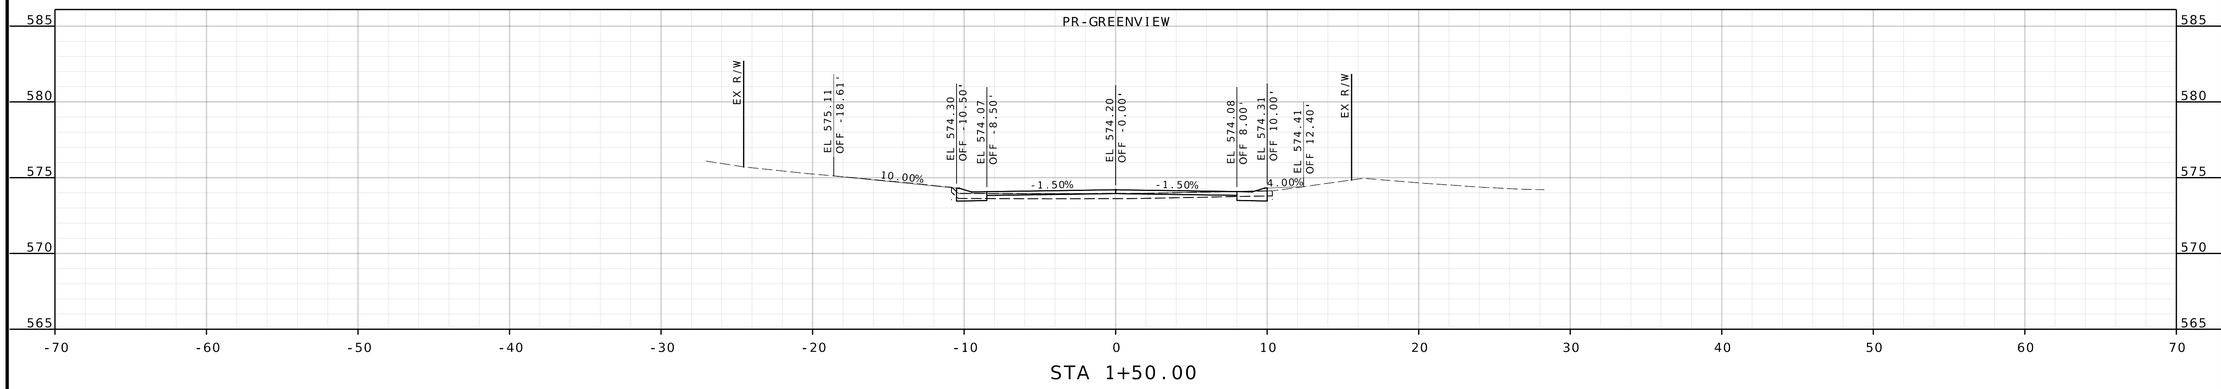

STA 1+50.00

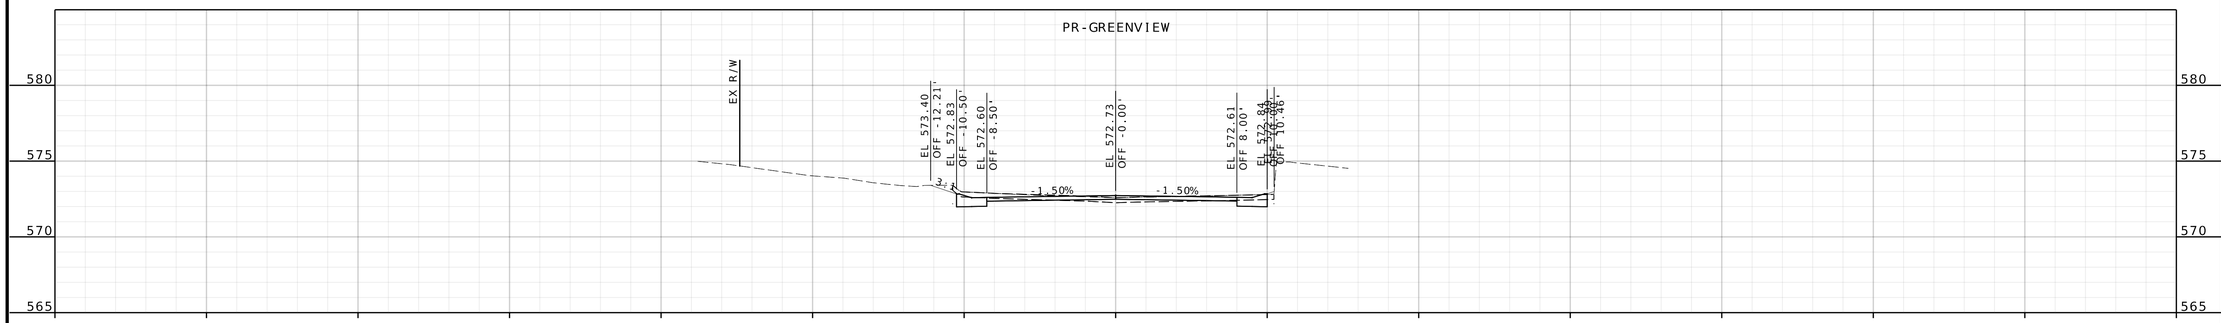

STA 1+00.00

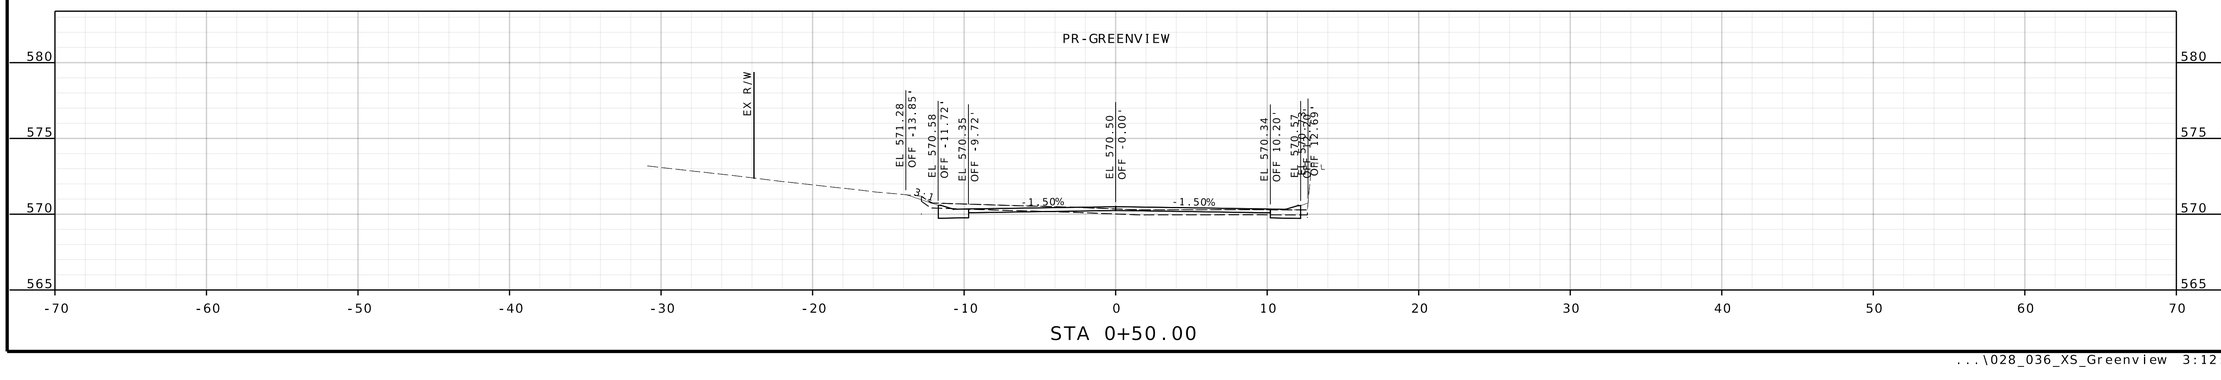

STA 0+50.00

DATE PREPARED
10/24/2025

ROUTE	STATE
.	MO
DISTRICT	SHEET NO.
.	.

COUNTY
ST. LOUIS

JOB NO.
.

CONTRACT ID.
.

PROJECT NO.
PROP. S-2026


BRIDGE NO.
.

DESCRIPTION	DATE
.	.
.	.
.	.
.	.
.	.
.	.
.	.
.	.


CITY OF Glendale

HORNER SHIFRIN
THE POWER HOUSE AT UNION STATION
401 S. 18th St., Ste. 400
ST. LOUIS, MO 63103-2296
314-531-4321 FAX: 314-531-6966
www.HornerShifrin.com
Certificate of Authority: 000159
Expiration Date: December 31, 2026


GLENDALE PROP S-2026
GREENVIEW
CROSS SECTION
SHEET 1 OF 9

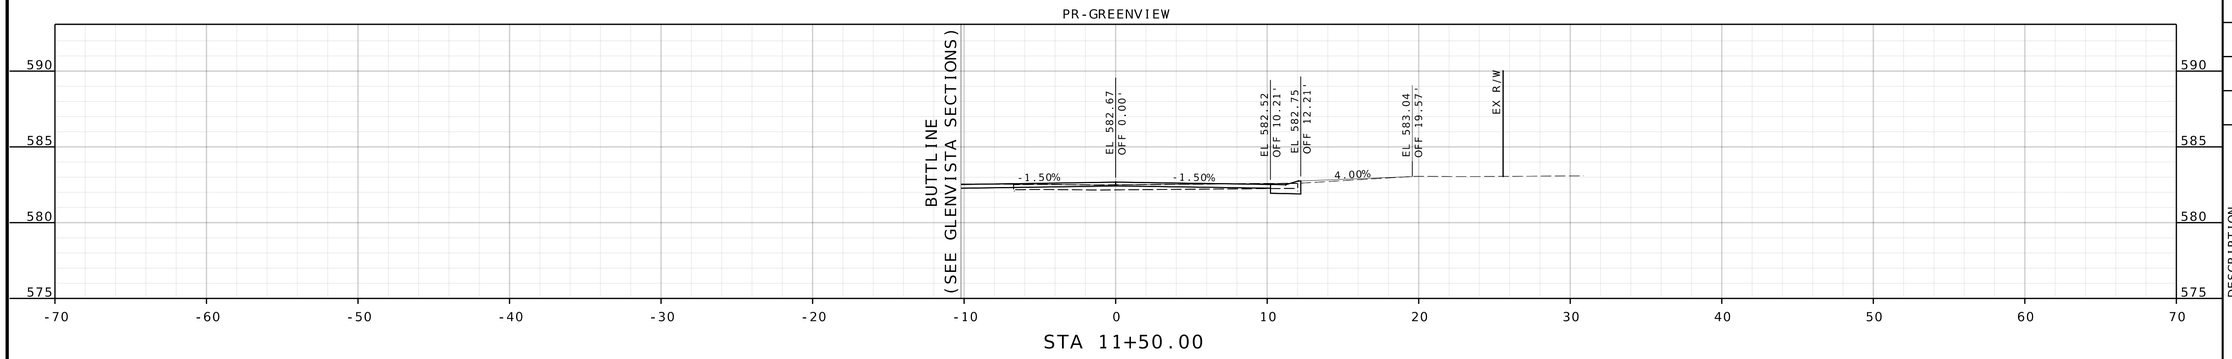

STA 11+50.00

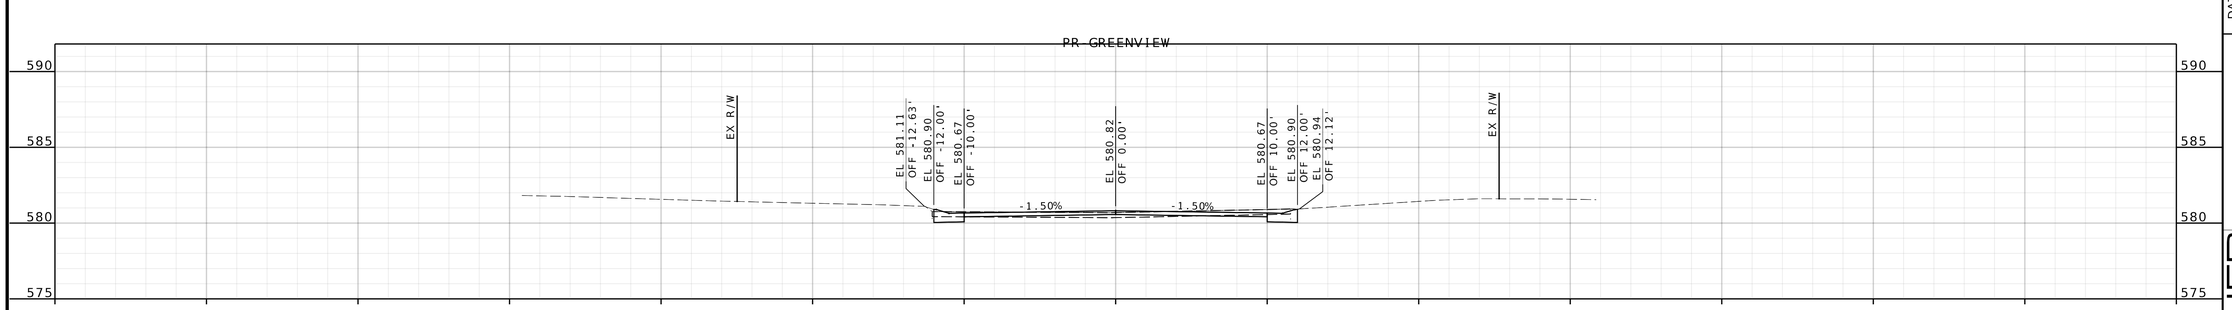

STA 11+00.00

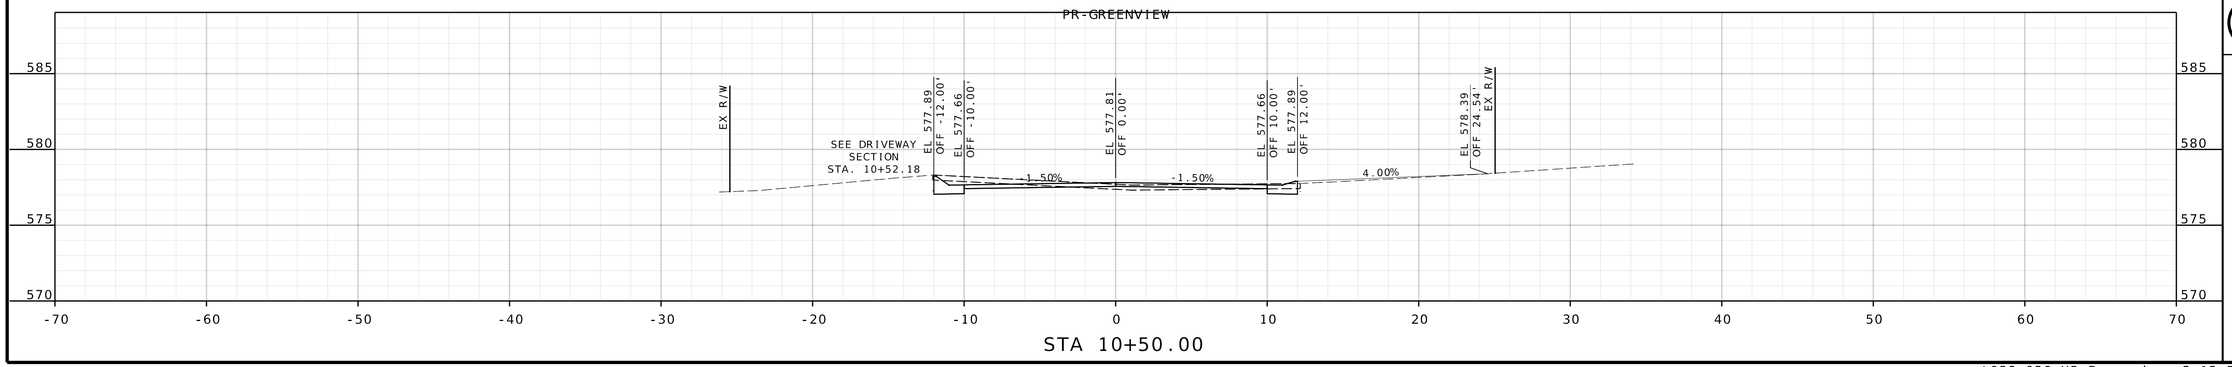

STA 10+50.00

DATE PREPARED
10/24/2025

ROUTE	STATE
.	MO
DISTRICT	SHEET NO.
.	.

COUNTY
ST. LOUIS

JOB NO.
.

CONTRACT ID.
.

PROJECT NO.
PROP. S-2026


BRIDGE NO.
.

DESCRIPTION	DATE
.	.


CITY OF Glendale

HORNER SHIFRIN
THE POWER HOUSE AT UNION STATION
401 S. 18th St., Ste. 400
ST. LOUIS, MO 63103-2296
314-531-4321 FAX: 314-531-6966
www.HornerShifrin.com
Certificate of Authority: 000159
Expiration Date: December 31, 2026


GLENDALE PROP S-2026
GREENVIEW
CROSS SECTION
SHEET 8 OF 9

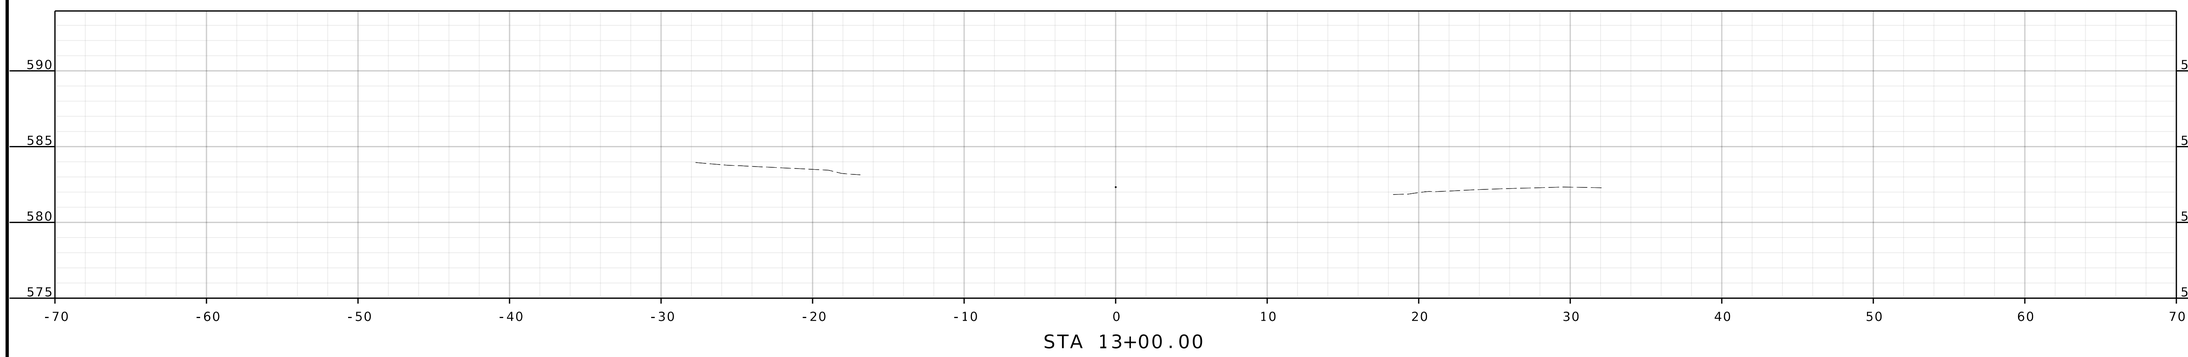

STA 13+00.00

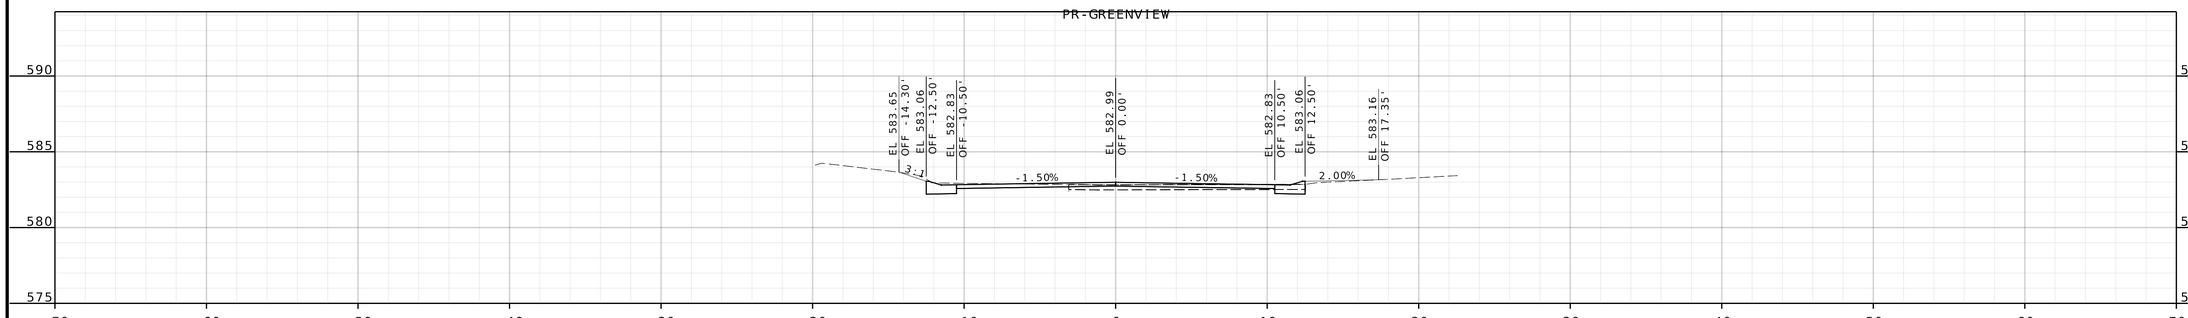

STA 12+50.00

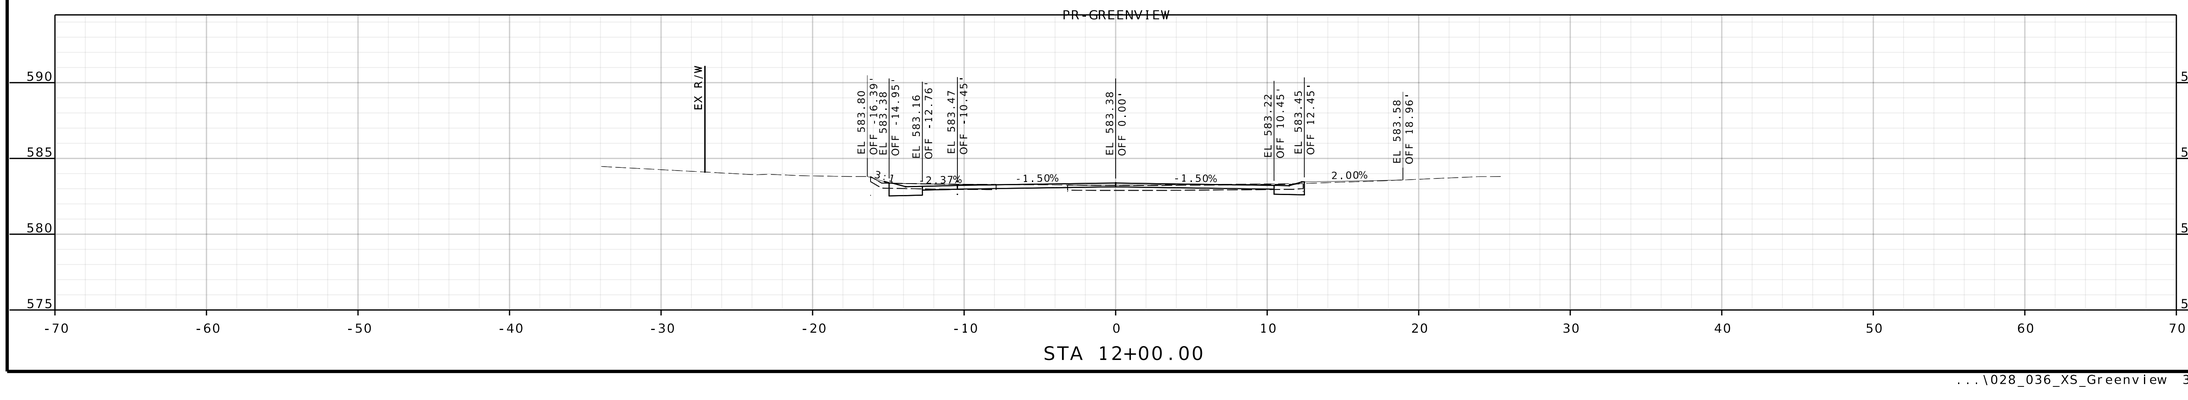

STA 12+00.00

DATE PREPARED
10/24/2025

ROUTE	STATE
.	MO
DISTRICT	SHEET NO.
.	.

COUNTY
ST. LOUIS

JOB NO.
.

CONTRACT ID.
.

PROJECT NO.
PROP. S-2026

BRIDGE NO.
.


DESCRIPTION	DATE
.	.
.	.
.	.
.	.
.	.
.	.
.	.
.	.

CITY OF Glendale


HORNER SHIFRIN
THE POWER HOUSE AT UNION STATION
401 S. 18th St., Ste. 400
ST. LOUIS, MO 63103-2296
314-531-4321 FAX: 314-531-6966
www.HornerShifrin.com
Certificate of Authority: 000159
Expiration Date: December 31, 2026

GLENDALE PROP S-2026
GREENVIEW
CROSS SECTION
SHEET 9 OF 9


...\028_036_XS_Greenview 3:12:54 PM 10/24/2025

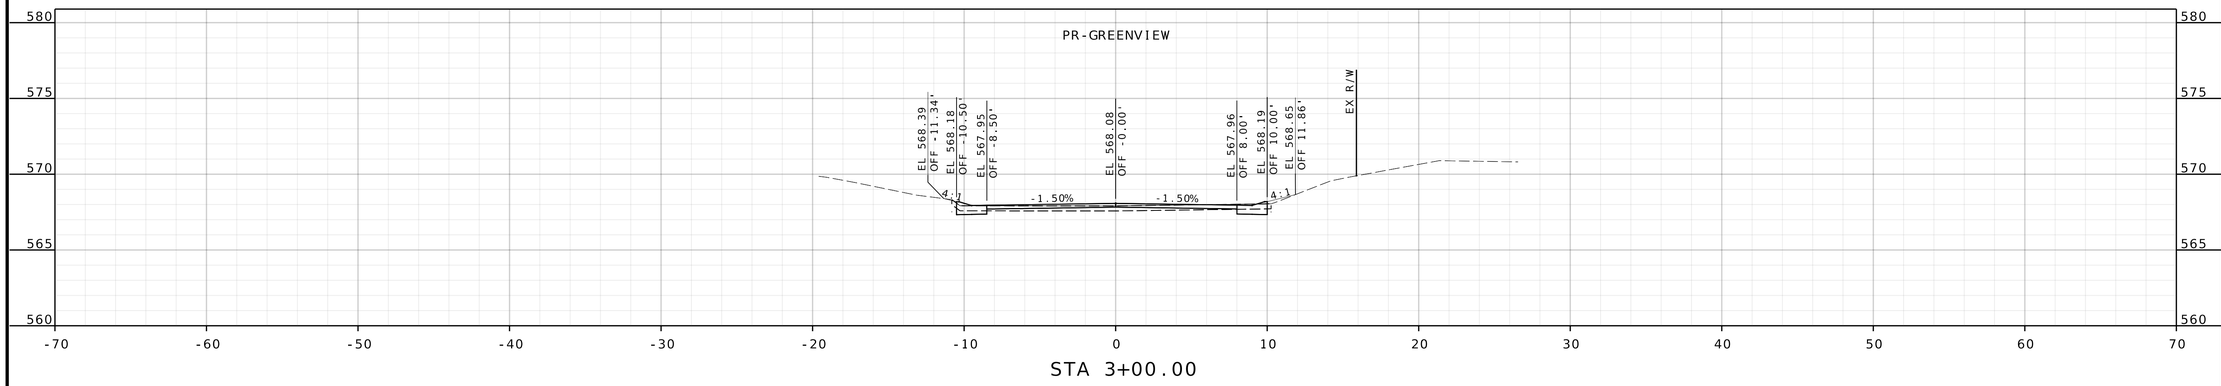

STA 3+00.00

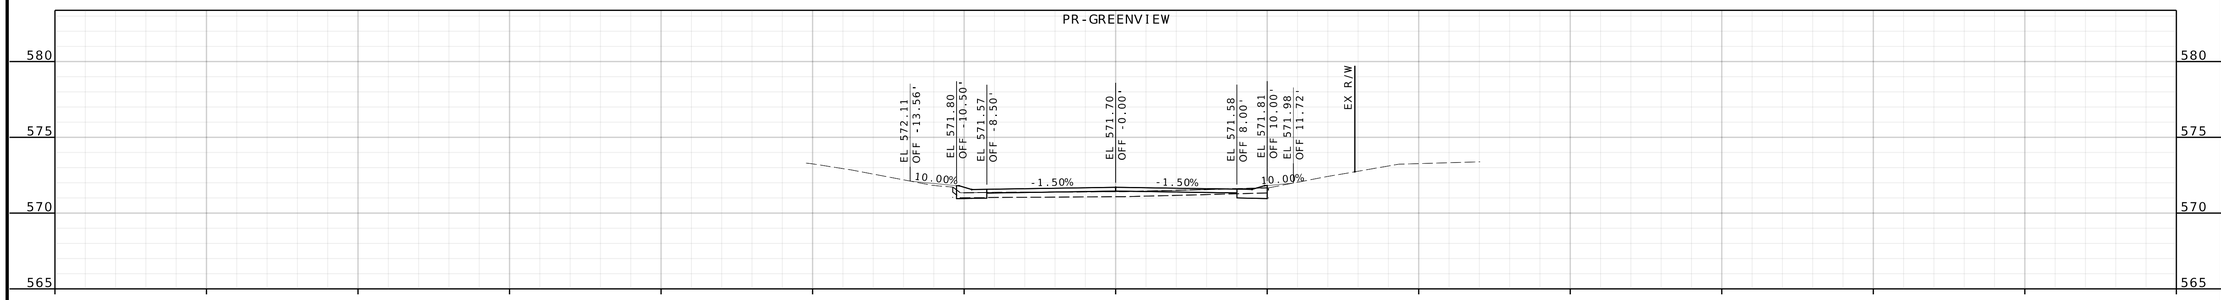

STA 2+50.00

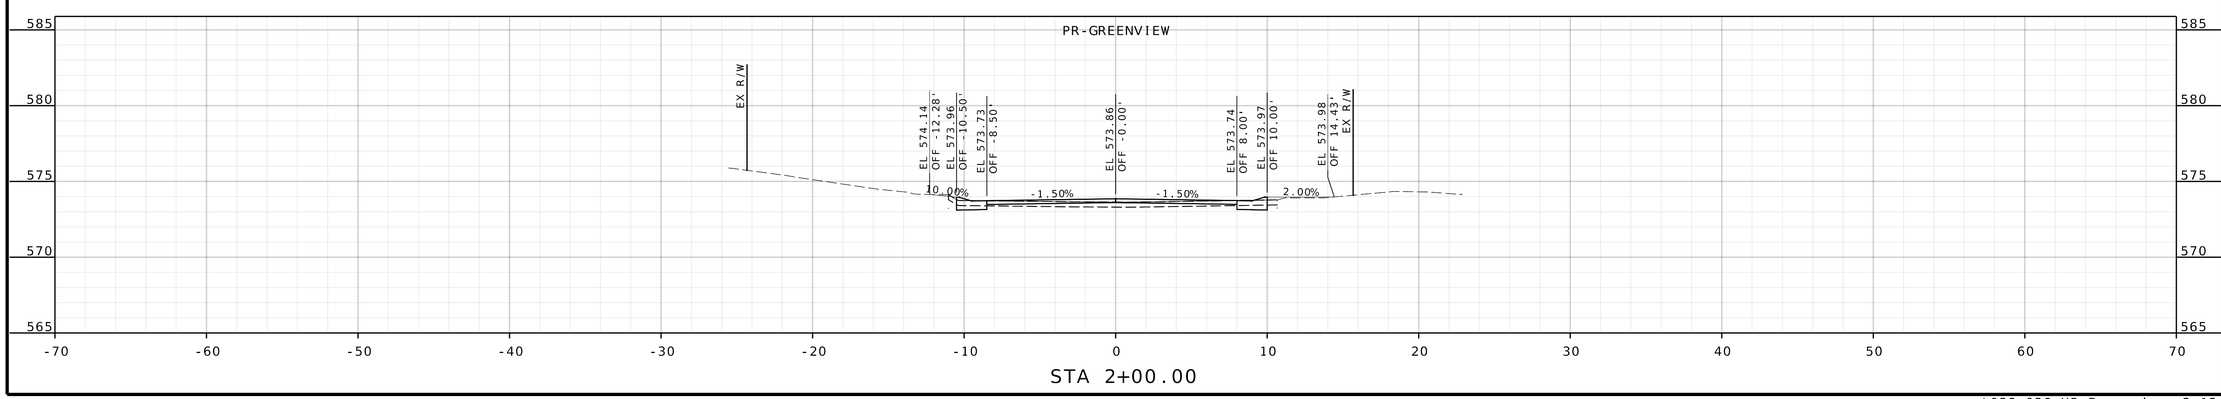

STA 2+00.00

DATE PREPARED
10/24/2025

ROUTE	STATE
.	MO
DISTRICT	SHEET NO.
.	.

COUNTY
ST. LOUIS

JOB NO.
.

CONTRACT ID.
.

PROJECT NO.
PROP. S-2026

BRIDGE NO.
.


DESCRIPTION	DATE
.	.
.	.
.	.
.	.
.	.
.	.
.	.
.	.

CITY OF Glendale

HORNER SHIFRIN
THE POWER HOUSE AT UNION STATION
401 S. 18th St., Ste. 400
ST. LOUIS, MO 63103-2296
314-531-4321 FAX: 314-531-8966
www.HornerShifrin.com
Certificate of Authority: 000159
Expiration Date: December 31, 2026


GLENDALE PROP S-2026
GREENVIEW
CROSS SECTION
SHEET 2 OF 9

...\028_036_XS_Greenview 3:12:54 PM 10/24/2025

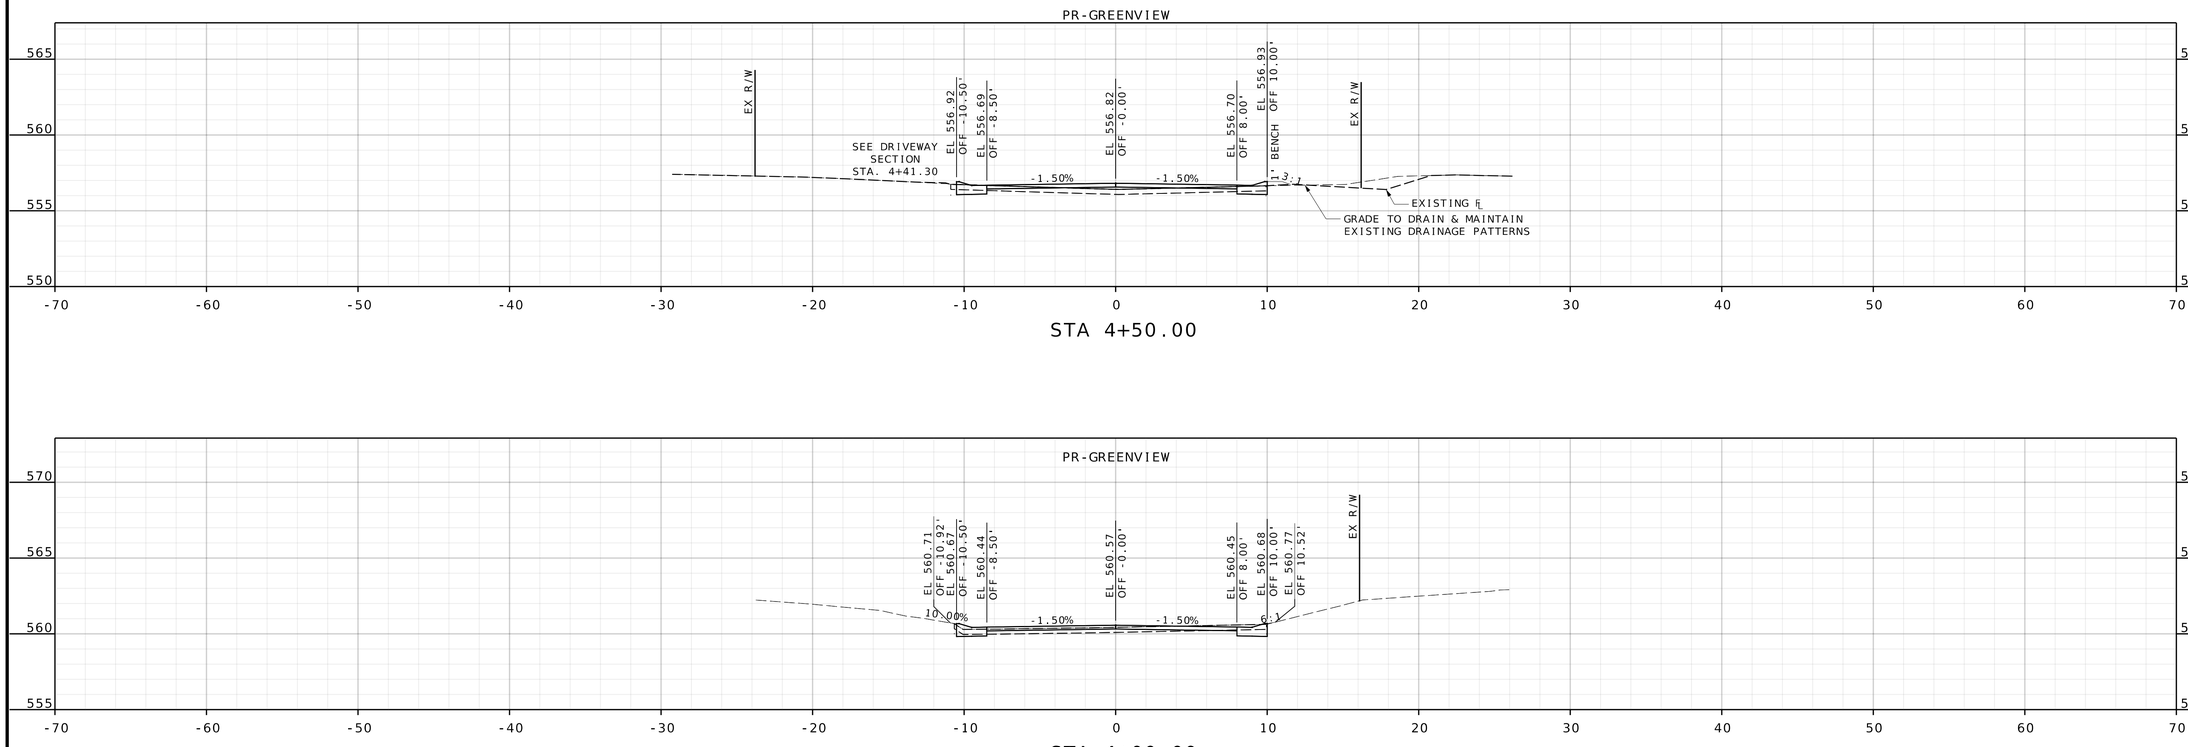

STA 4+50.00

STA 4+00.00

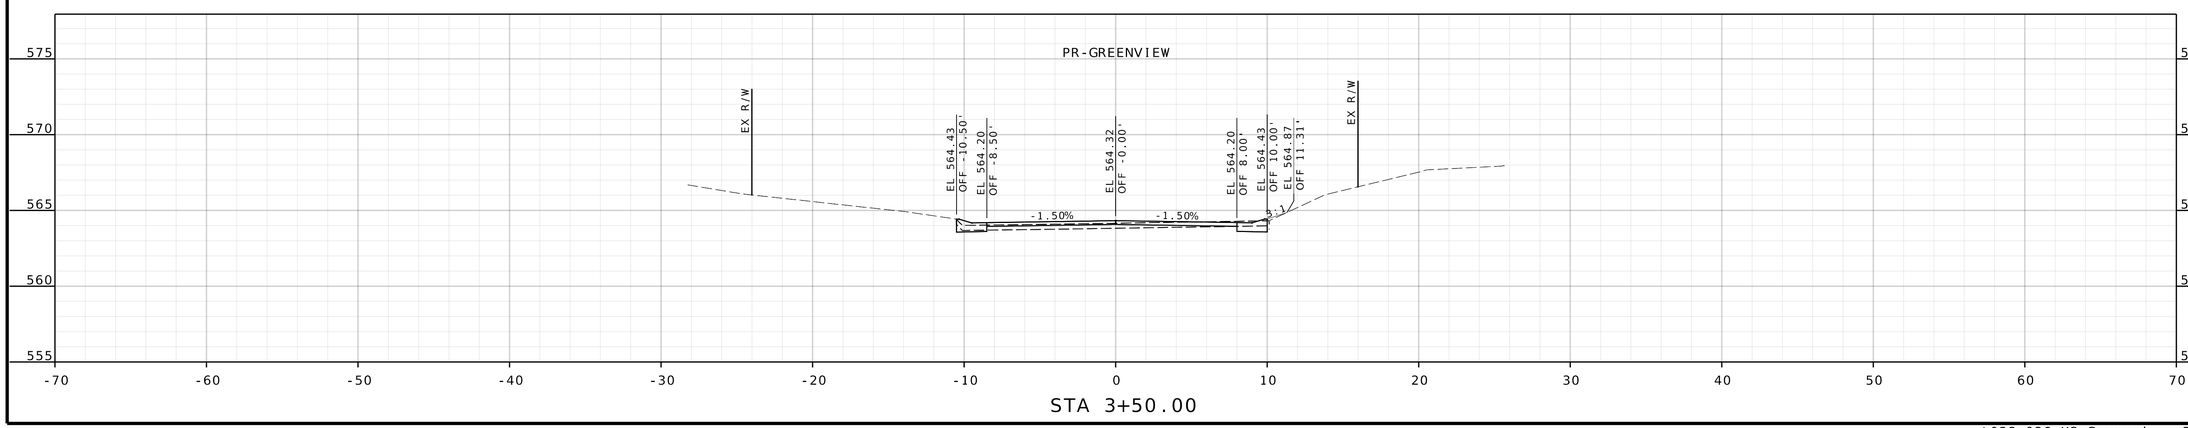

STA 3+50.00

DATE PREPARED
10/24/2025

ROUTE	STATE
.	MO
DISTRICT	SHEET NO.
.	.

COUNTY
ST. LOUIS

JOB NO.
.

CONTRACT ID.
.

PROJECT NO.
PROP. S-2026

BRIDGE NO.
.


DESCRIPTION	DATE
.	.
.	.
.	.
.	.
.	.
.	.
.	.
.	.

CITY OF Glendale


HORNER SHIFRIN
THE POWER HOUSE AT UNION STATION
401 S. 18th St., Ste. 400
ST. LOUIS, MO 63103-2296
314-531-4321 FAX: 314-531-6966
www.HornerShifrin.com
Certificate of Authority: 000159
Expiration Date: December 31, 2026

GLENDALE PROP S-2026
GREENVIEW
CROSS SECTION
SHEET 3 OF 9


...\028_036_XS_Greenview 3:12:55 PM 10/24/2025

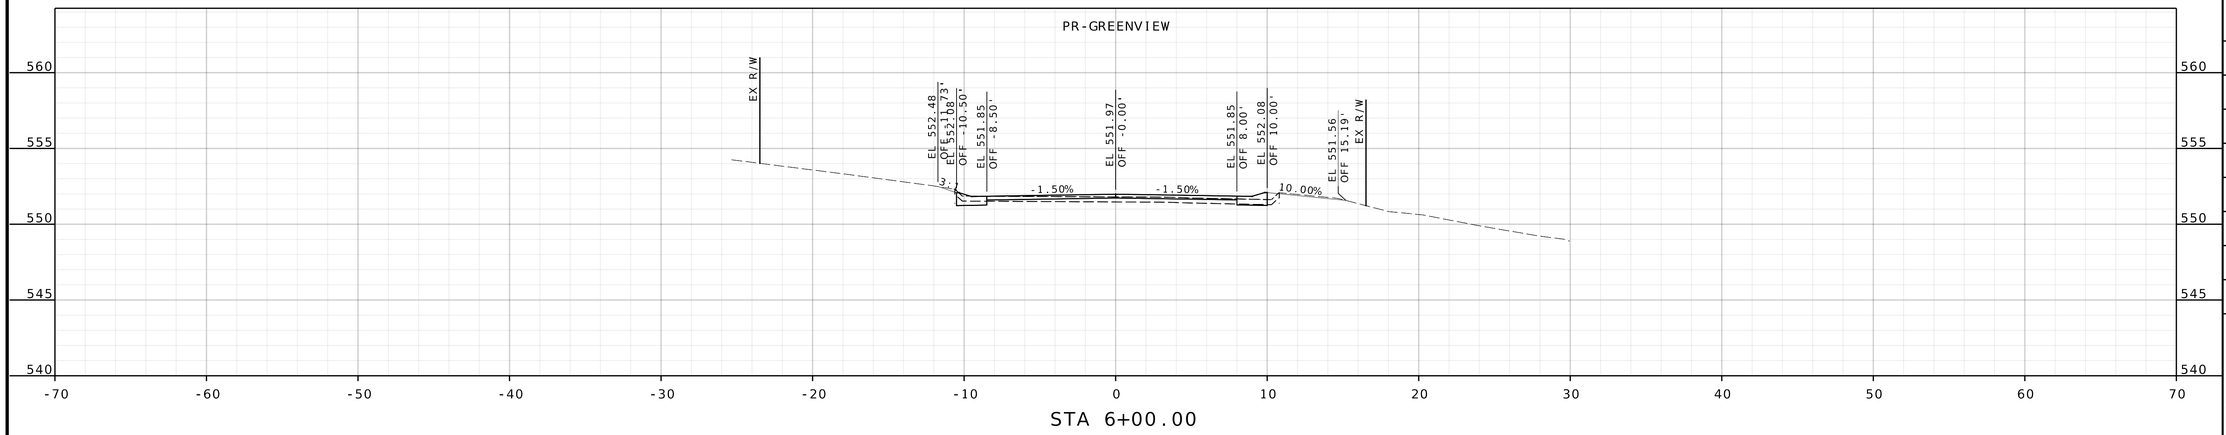

STA 6+00.00

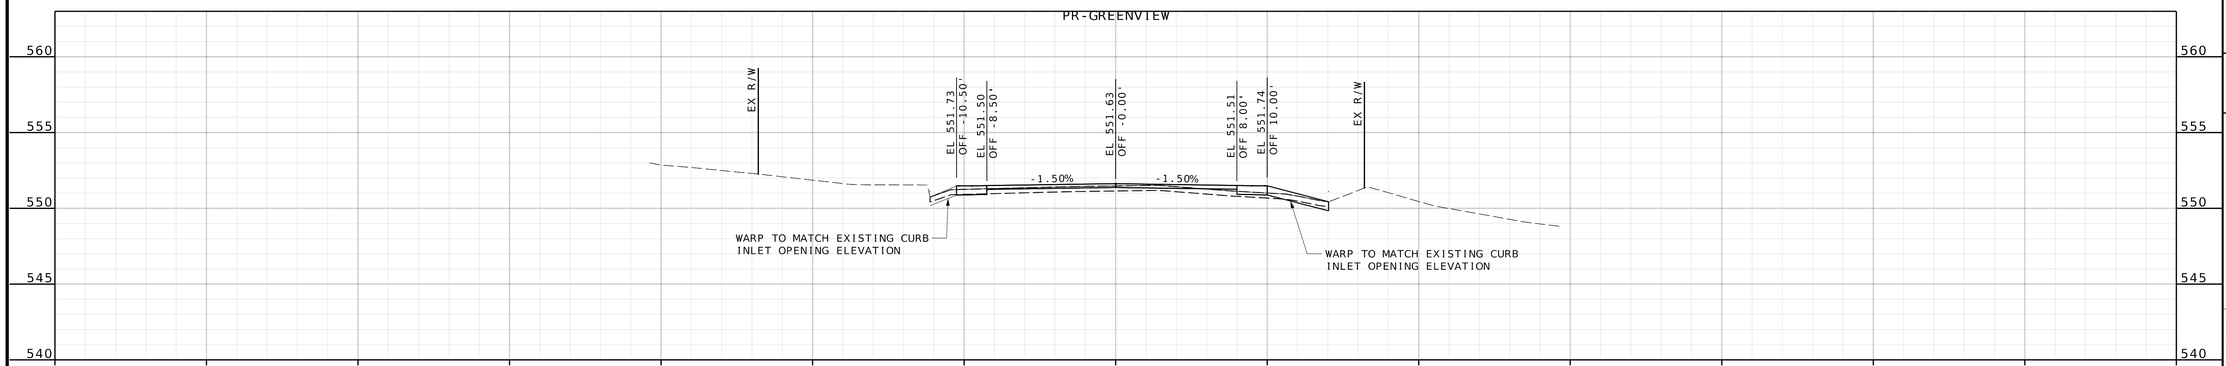

STA 5+50.00

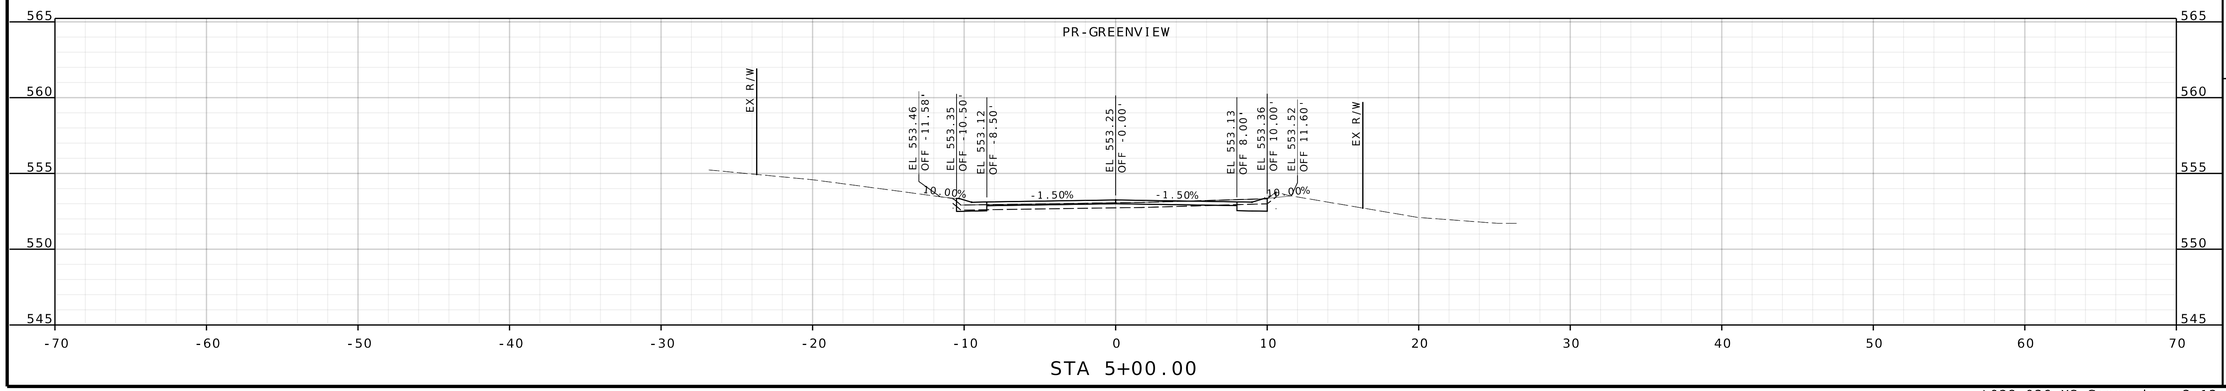

STA 5+00.00

DATE PREPARED
10/24/2025

ROUTE
.

STATE
MO

DISTRICT
.

SHEET NO.
.

COUNTY
ST. LOUIS

JOB NO.
.

CONTRACT ID.
.

PROJECT NO.
PROP. S-2026


BRIDGE NO.
.

DESCRIPTION	DATE
.	.
.	.
.	.
.	.
.	.
.	.
.	.
.	.


CITY OF Glendale

HORNER SHIFRIN
THE POWER HOUSE AT UNION STATION
401 S. 18th St., Ste. 400
ST. LOUIS, MO 63103-2296
314-531-4321 FAX: 314-531-6966
www.HornerShifrin.com
Certificate of Authority: 000159
Expiration Date: December 31, 2026

GLENDALE PROP S-2026
GREENVIEW
CROSS SECTION
SHEET 4 OF 9

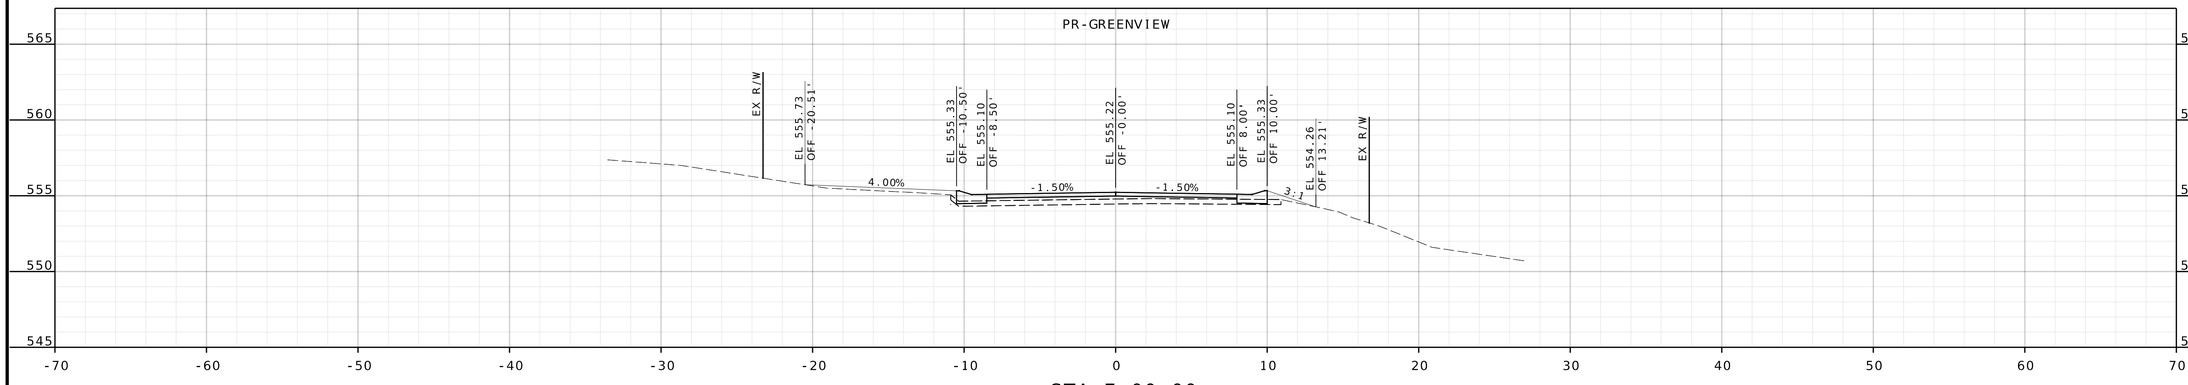

STA 7+00.00

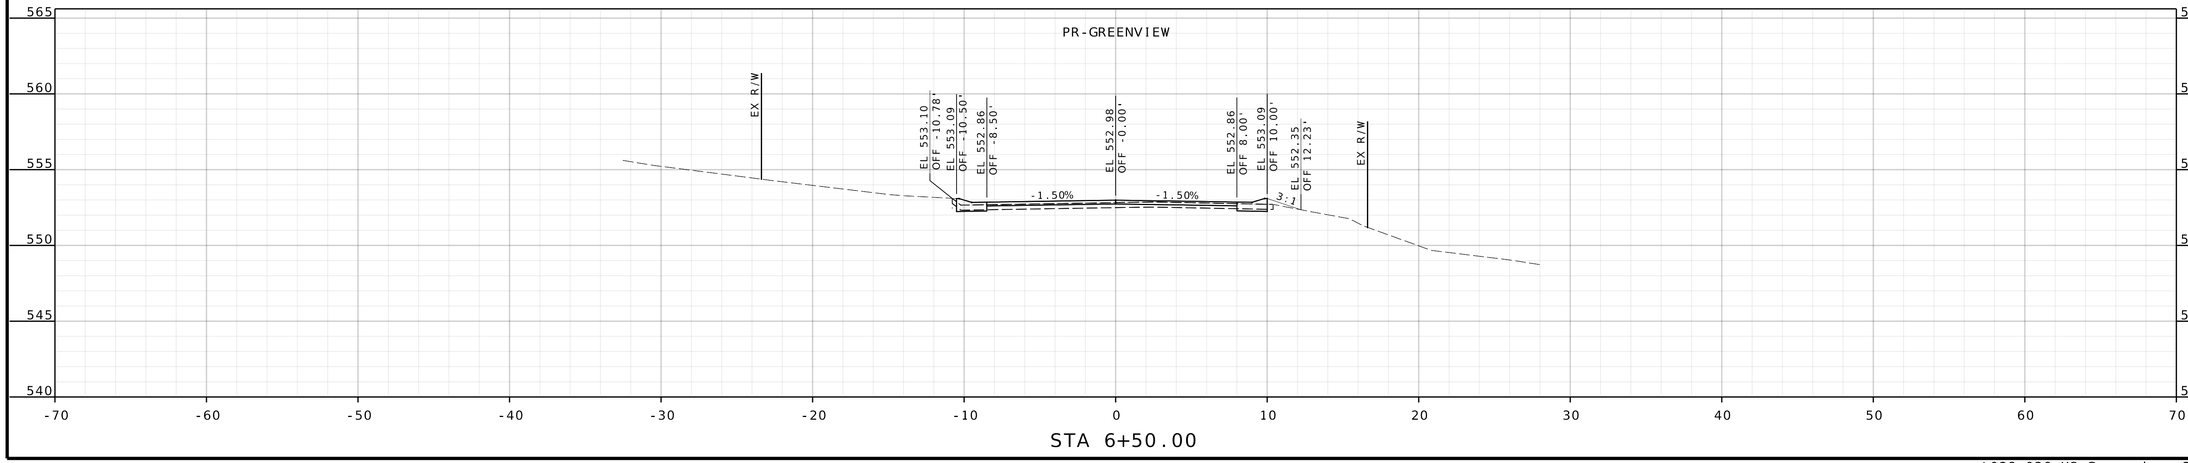

STA 6+50.00

DATE PREPARED
10/24/2025

ROUTE	STATE
.	MO
DISTRICT	SHEET NO.
.	.

COUNTY
ST. LOUIS

JOB NO.
.

CONTRACT ID.
.

PROJECT NO.
PROP. S-2026

BRIDGE NO.
.


DESCRIPTION	DATE
.	.
.	.
.	.
.	.
.	.
.	.
.	.
.	.

CITY OF Glendale


HORNER SHIFRIN
THE POWER HOUSE AT UNION STATION
401 S. 18th St., Ste. 400
ST. LOUIS, MO 63103-2296
314-531-4321 FAX: 314-531-6966
www.HornerShifrin.com
Certificate of Authority: 000159
Expiration Date: December 31, 2026

GLENDALE PROP S-2026
GREENVIEW
CROSS SECTION
SHEET 5 OF 9


...\028_036_XS_Greenview 3:12:57 PM 10/24/2025

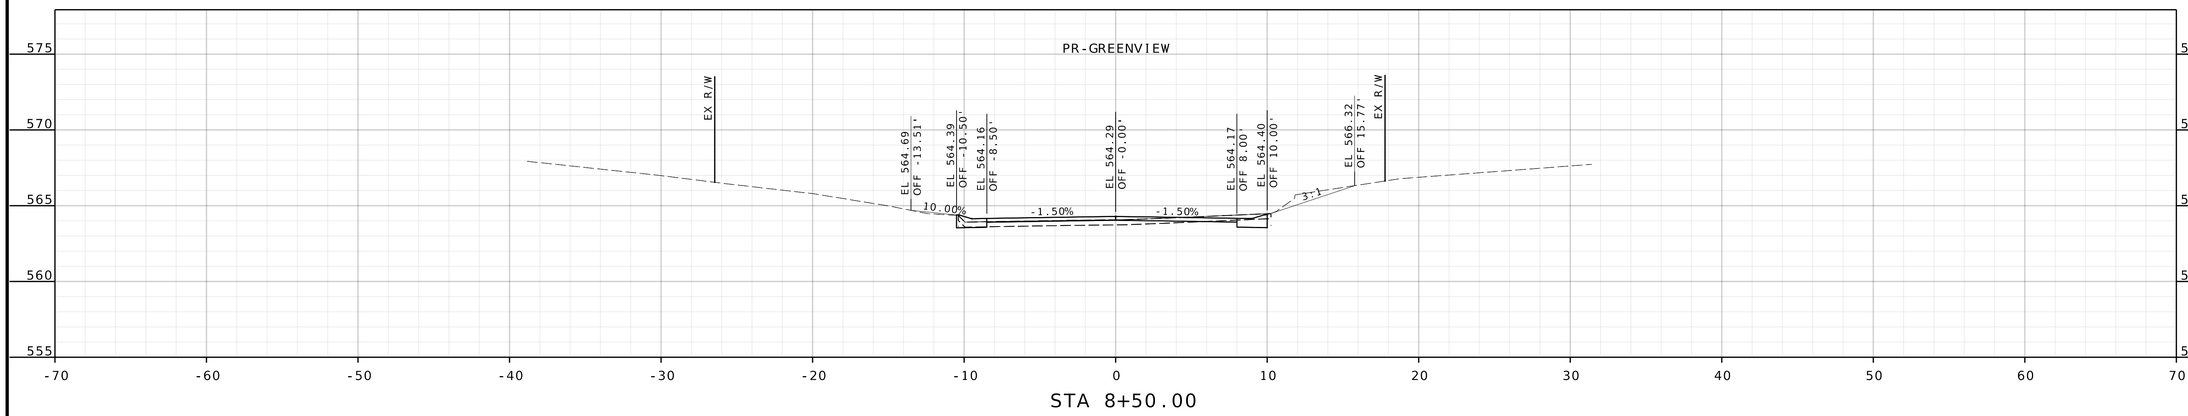

STA 8+50.00

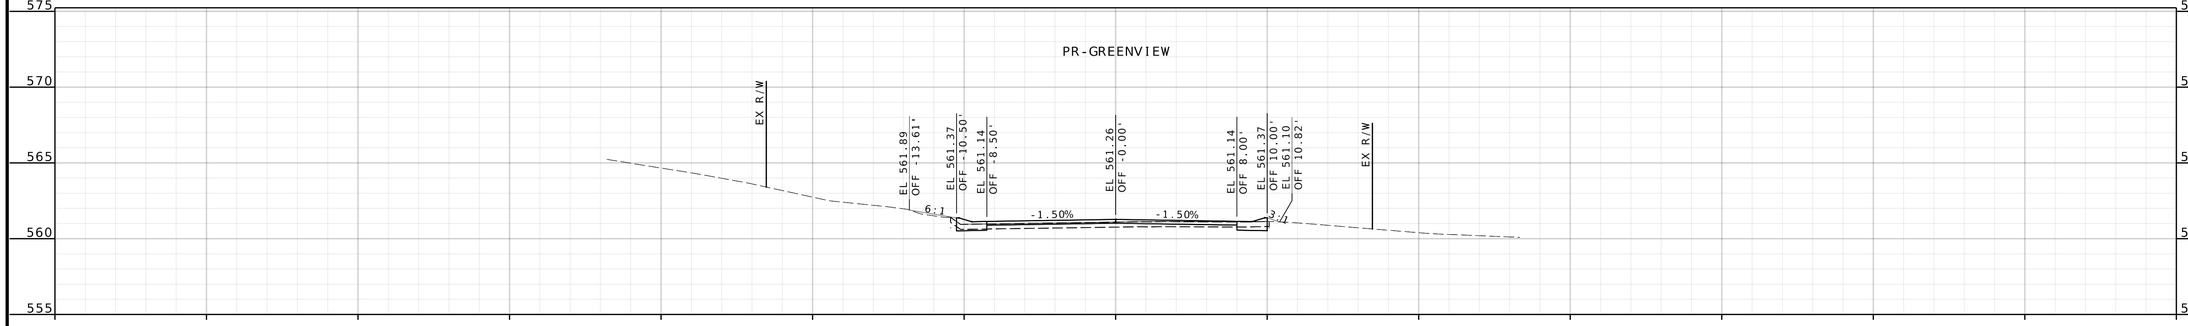

STA 8+00.00

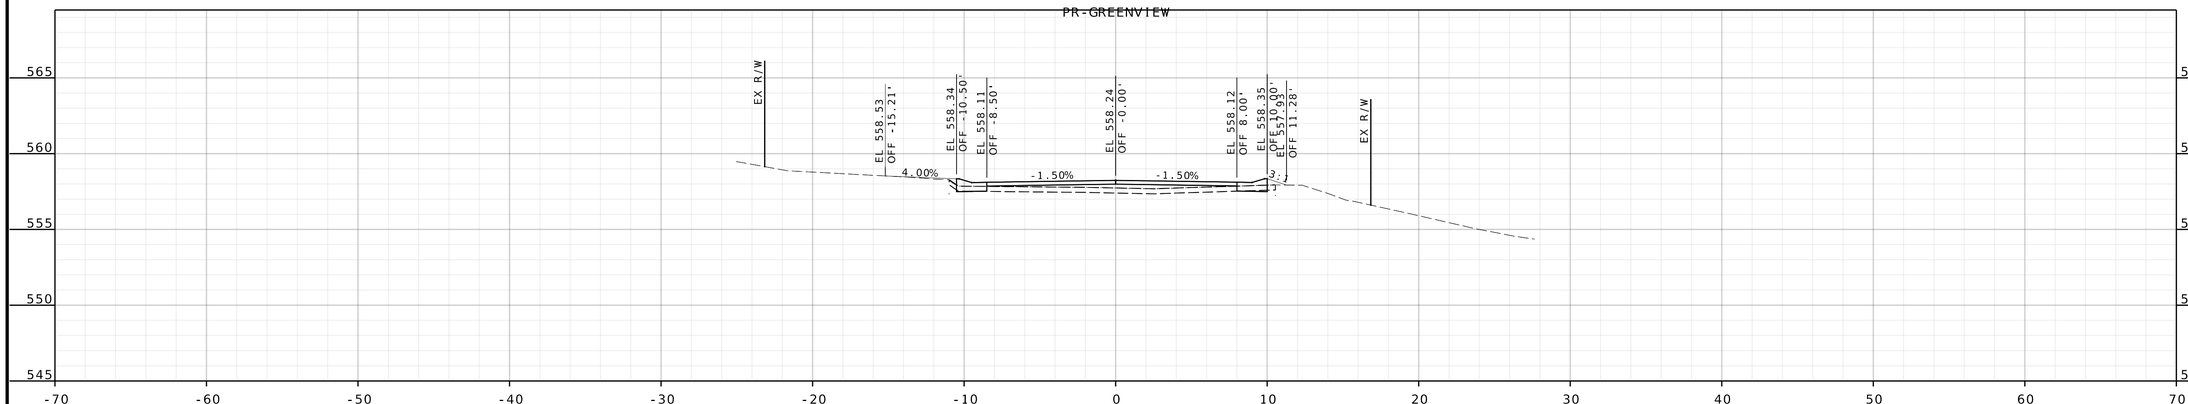

STA 7+50.00

DATE PREPARED
10/24/2025

ROUTE	STATE
.	MO
DISTRICT	SHEET NO.
.	.

COUNTY
ST. LOUIS

JOB NO.
.

CONTRACT ID.
.

PROJECT NO.
PROP. S-2026


BRIDGE NO.
.

DESCRIPTION	DATE
.	.
.	.
.	.
.	.
.	.
.	.
.	.
.	.
.	.


CITY OF Glendale

HORNER SHIFRIN
THE POWER HOUSE AT UNION STATION
401 S. 18th St., Ste. 400
ST. LOUIS, MO 63103-2296
314-531-4321 FAX: 314-531-8966
www.HornerShifrin.com
Certificate of Authority: 000159
Expiration Date: December 31, 2026


GLENDALE PROP S-2026
GREENVIEW
CROSS SECTION
SHEET 6 OF 9

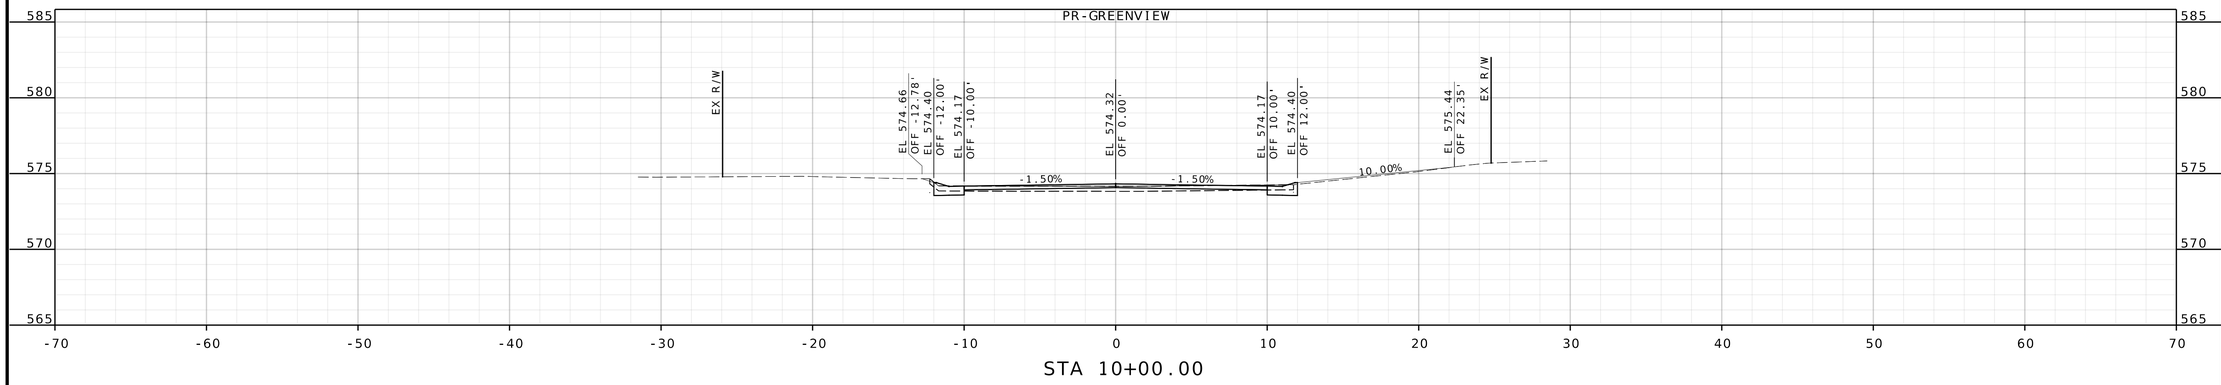

STA 10+00.00

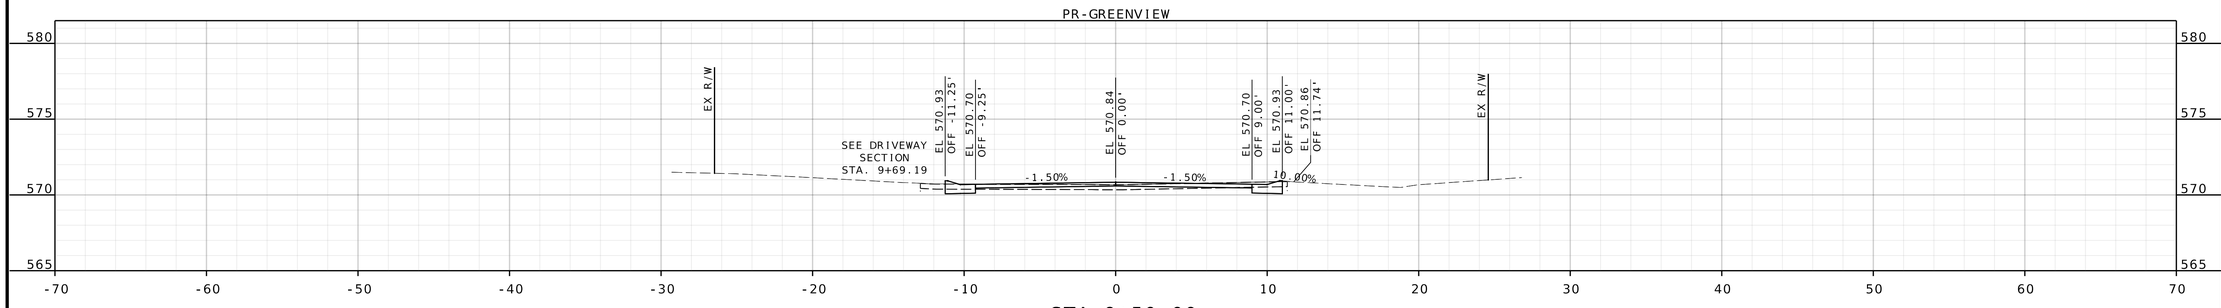

STA 9+50.00

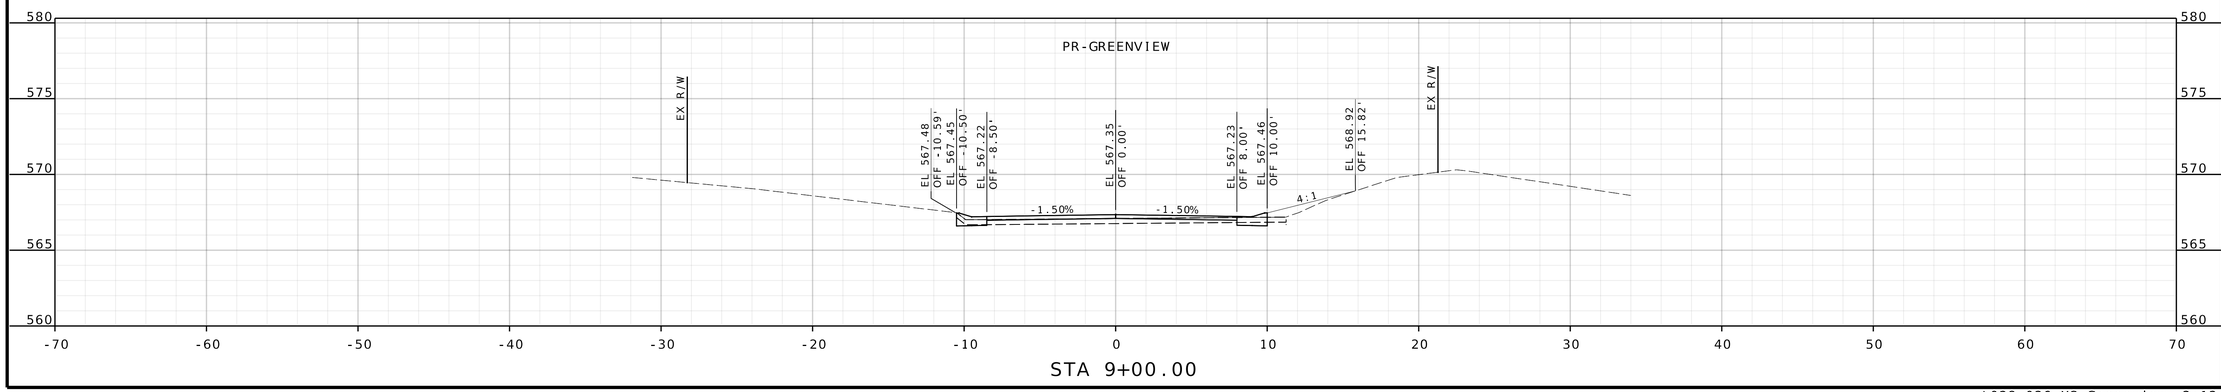

STA 9+00.00

DATE PREPARED
10/24/2025

ROUTE	STATE
.	MO
DISTRICT	SHEET NO.
.	.

COUNTY
ST. LOUIS

JOB NO.
.

CONTRACT ID.
.

PROJECT NO.
PROP. S-2026


BRIDGE NO.
.

DESCRIPTION	DATE
.	.


CITY OF Glendale

HORNER SHIFRIN
THE POWER HOUSE AT UNION STATION
401 S. 18th St., Ste. 400
ST. LOUIS, MO 63103-2296
314-531-4321 FAX: 314-531-6966
www.HornerShifrin.com
Certificate of Authority: 000159
Expiration Date: December 31, 2026


GLENDALE PROP S-2026
GREENVIEW
CROSS SECTION
SHEET 7 OF 9

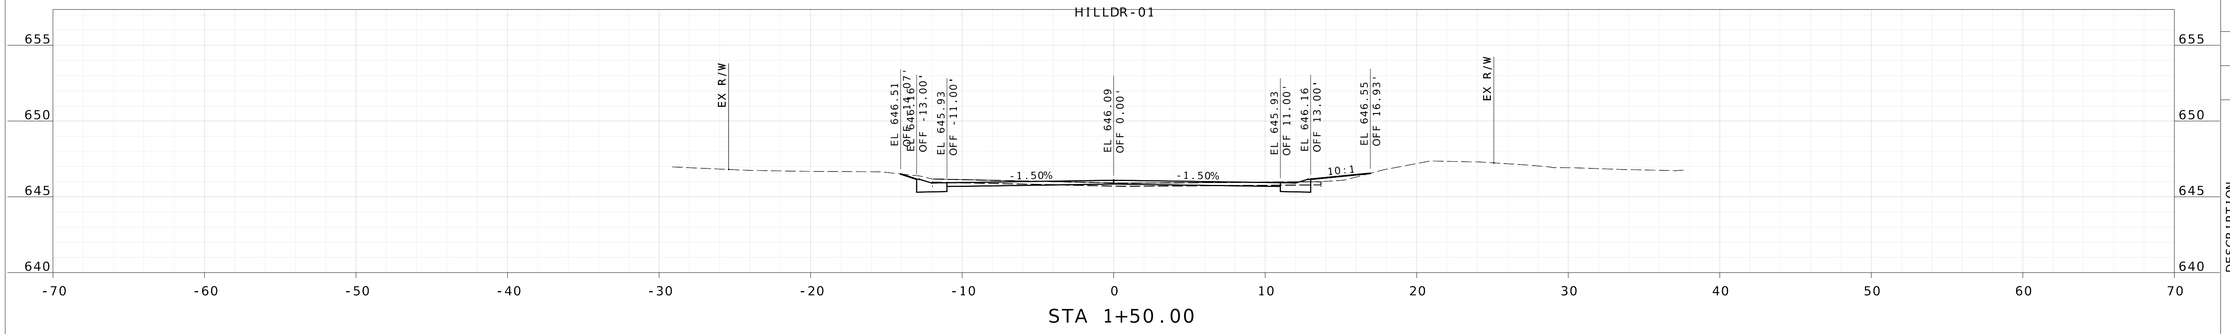

STA 1+50.00

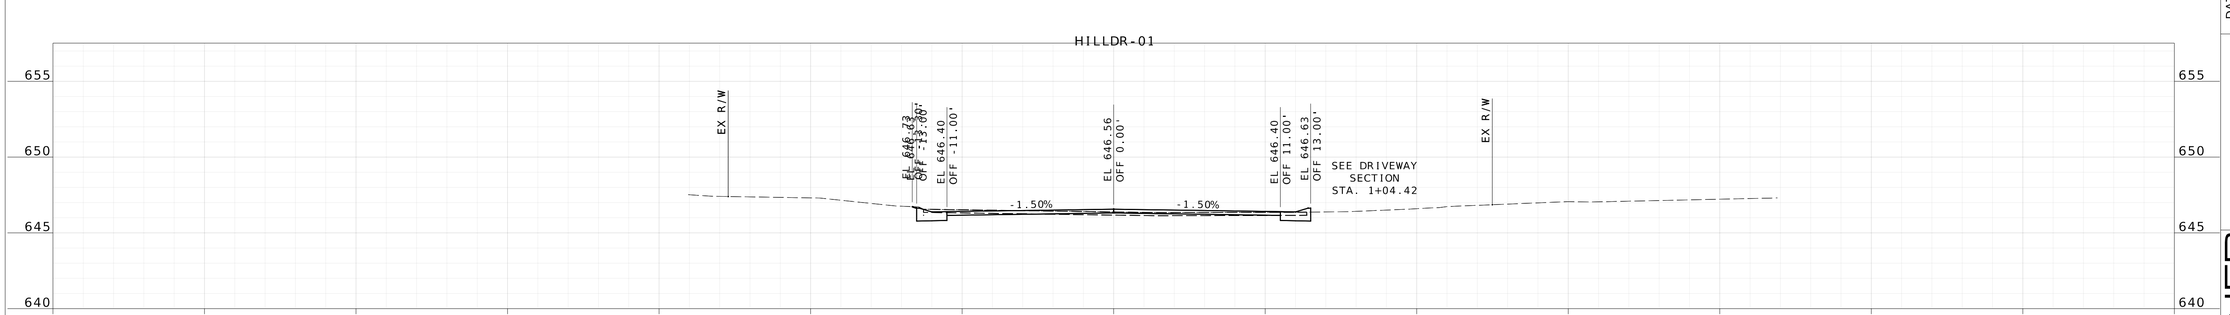

STA 1+00.00

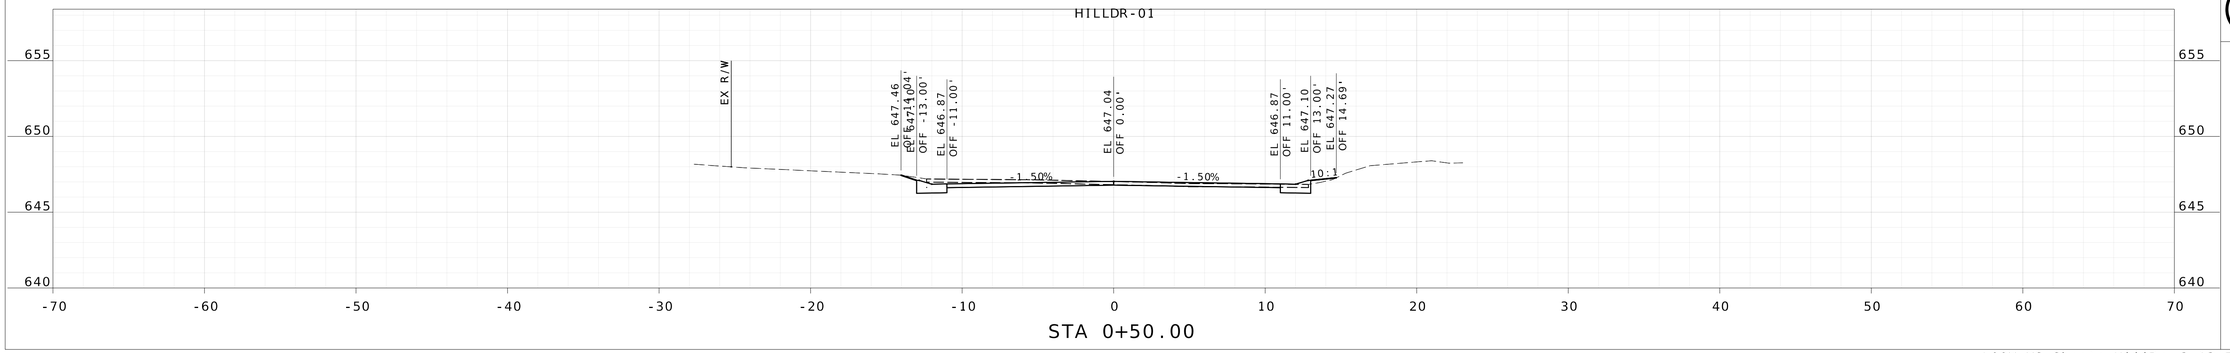

STA 0+50.00

DATE PREPARED
10/24/2025

ROUTE	STATE
	MO
DISTRICT	SHEET NO.
	43

COUNTY
ST. LOUIS

JOB NO.

CONTRACT ID.

PROJECT NO.
PROP. S-2026

BRIDGE NO.

DESCRIPTION


DATE

CITY OF Glendale

HORNER SHIFRIN
THE POWER HOUSE AT UNION STATION
401 S. 18th St., Ste. 400
ST. LOUIS, MO 63103-2296
314-531-4321 FAX: 314-531-6966
www.HornerShifrin.com
Certificate of Authority: 000159
Expiration Date: December 31, 2026

GLENDALE PROP S-2026
HILL DRIVE
CROSS SECTION
SHEET 1 OF 12

...\00X_XS_Sheets_HillDr 3:13:53 PM 10/24/2025

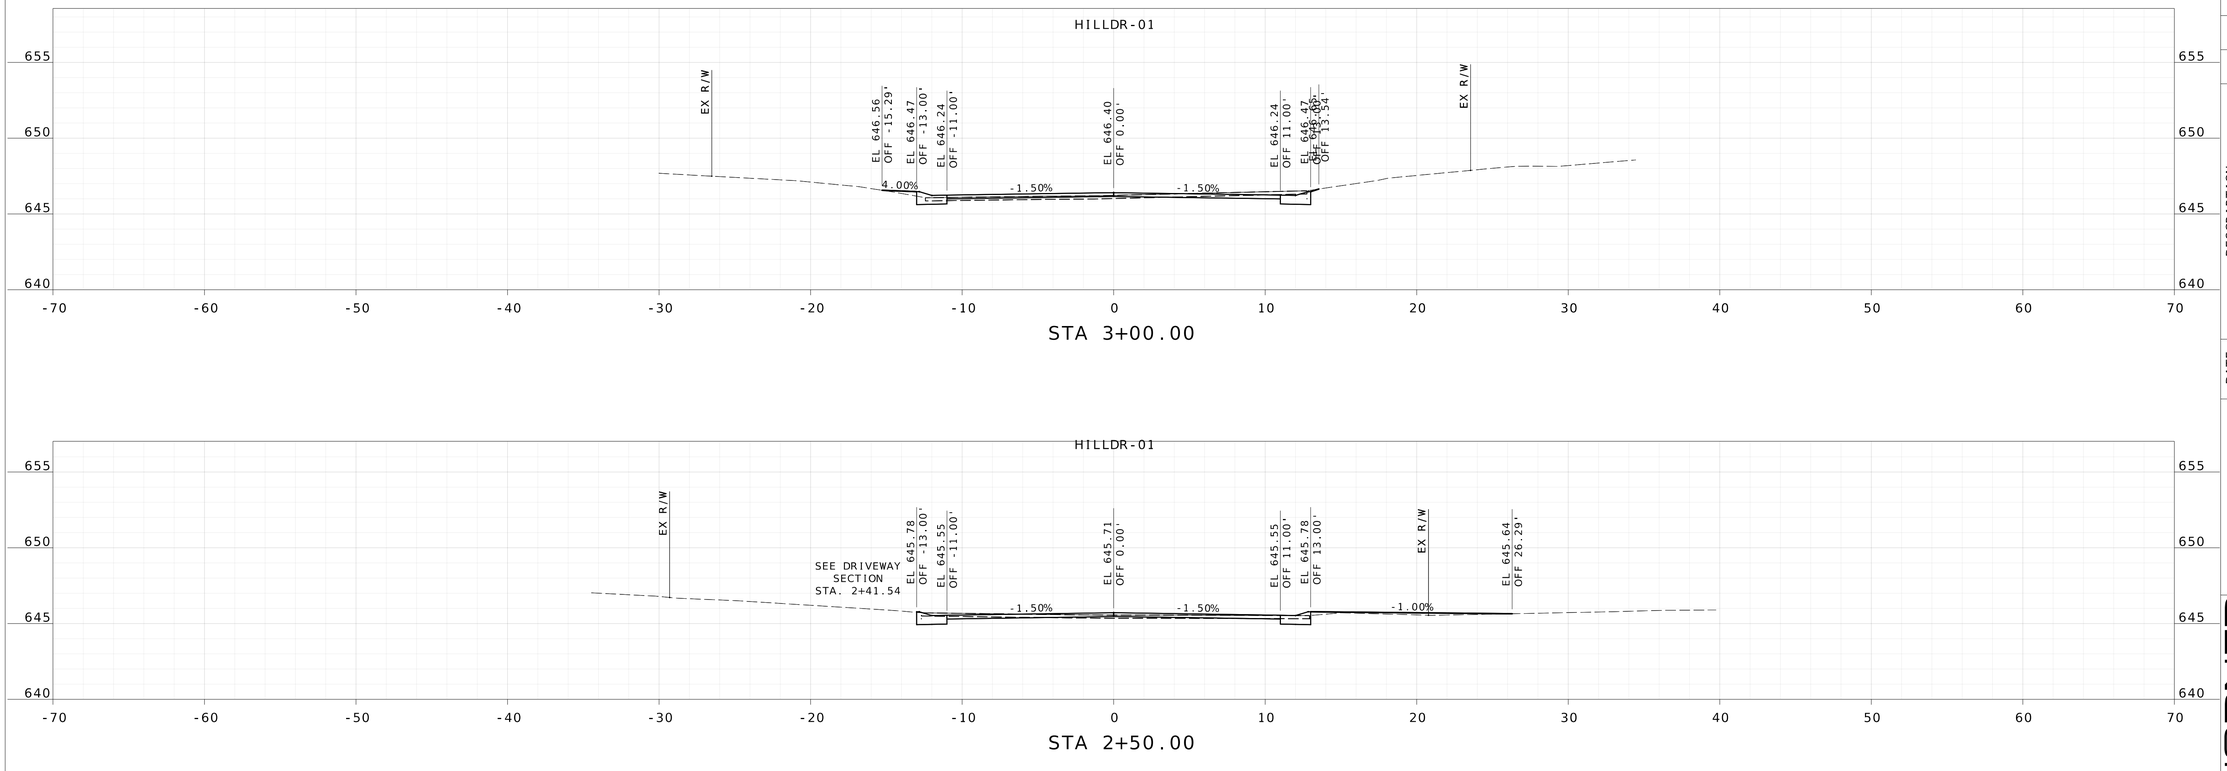

DATE PREPARED
10/24/2025

ROUTE	STATE
	MO
DISTRICT	SHEET NO.
	44

COUNTY
ST. LOUIS

JOB NO.

CONTRACT ID.

PROJECT NO.
PROP. S-2026

BRIDGE NO.


DESCRIPTION	DATE

CITY OF Glendale


HORNER SHIFRIN
THE POWER HOUSE AT UNION STATION
401 S. 18th St., Ste. 400
ST. LOUIS, MO 63103-2296
314-531-4321 FAX: 314-531-6966
www.HornerShifrin.com
Certificate of Authority: 000159
Expiration Date: December 31, 2026

GLENDALE PROP S-2026
HILL DRIVE
CROSS SECTION
SHEET 2 OF 12


...\00X_XS_Sheets_HillDr 3:13:55 PM 10/24/2025

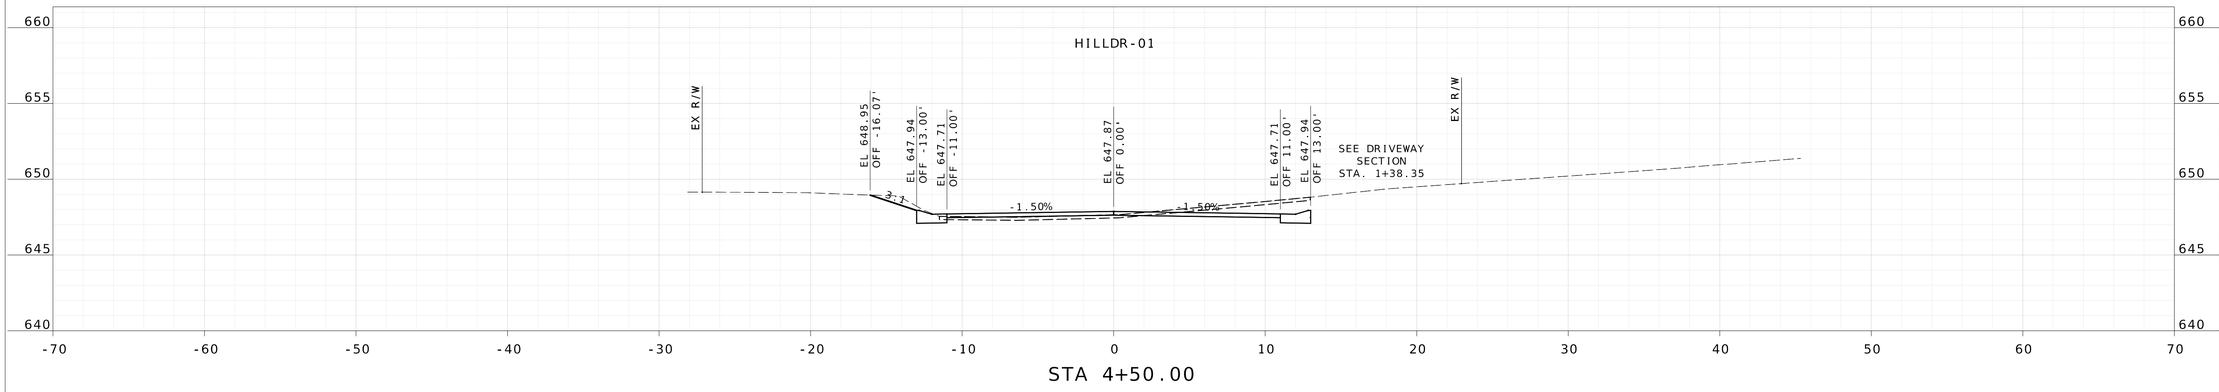

STA 4+50.00

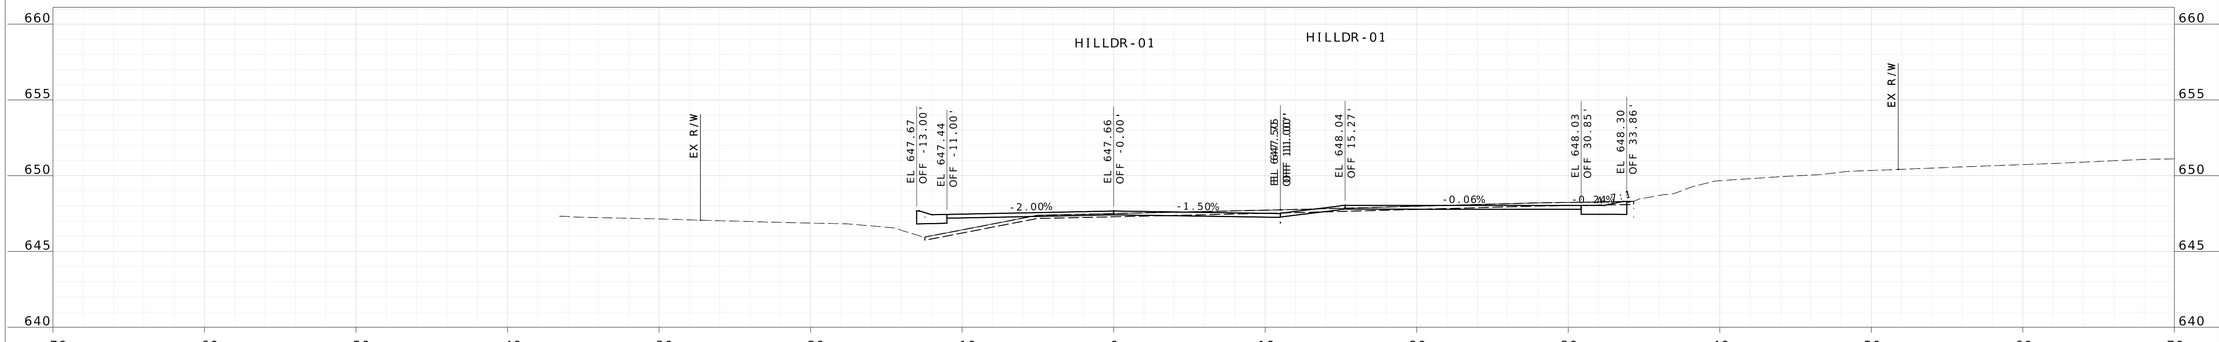

STA 4+00.00

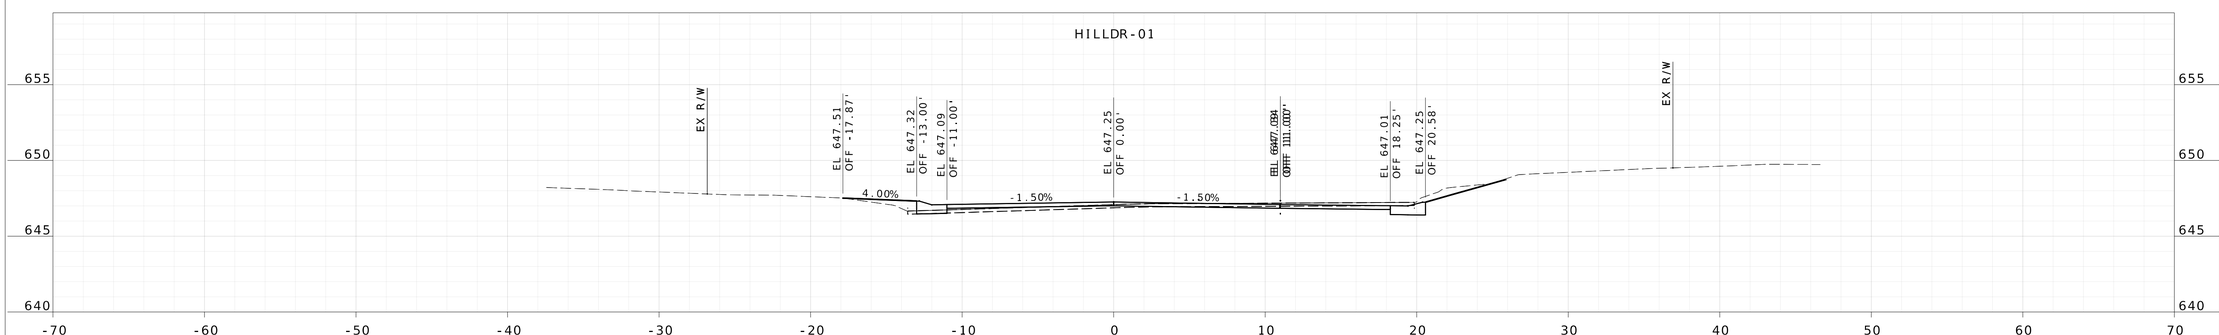

STA 3+50.00

DATE PREPARED
10/24/2025

ROUTE	STATE
	MO
DISTRICT	SHEET NO.
	45

COUNTY
ST. LOUIS

JOB NO.

CONTRACT ID.

PROJECT NO.
PROP. S-2026

BRIDGE NO.

DESCRIPTION


DATE

CITY OF Glendale


HORNER SHIFRIN
THE POWER HOUSE AT UNION STATION
401 S. 18th St., Ste. 400
ST. LOUIS, MO 63103-2296
314-531-4321 FAX: 314-531-6966
www.HornerShifrin.com
Certificate of Authority: 000159
Expiration Date: December 31, 2026

GLENDALE PROP S-2026
HILL DRIVE
CROSS SECTION
SHEET 3 OF 12


...\00X_XS_Sheets_HillDr 3:13:56 PM 10/24/2025

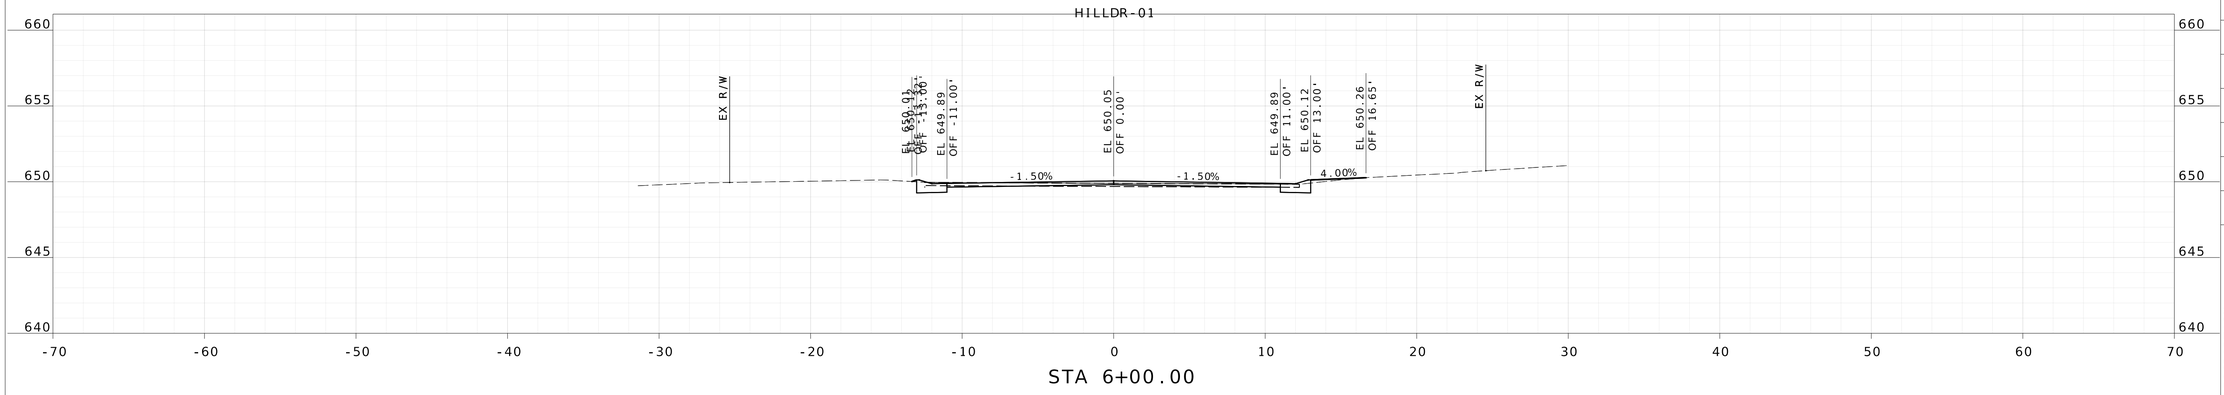

STA 6+00.00

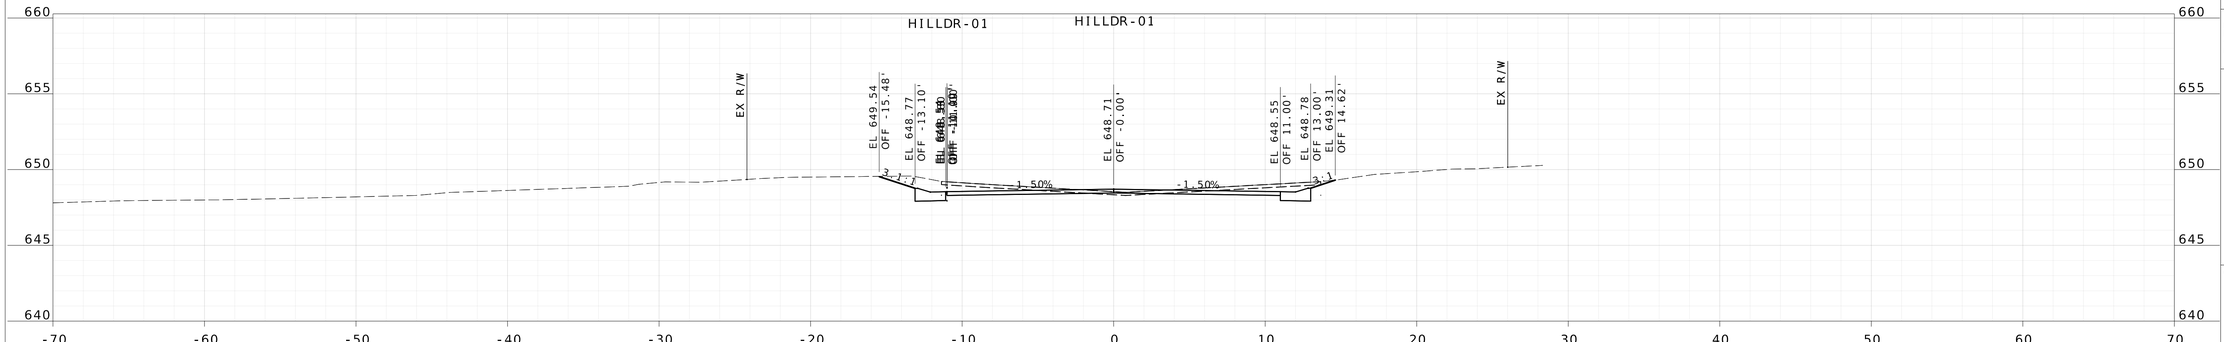

STA 5+50.00

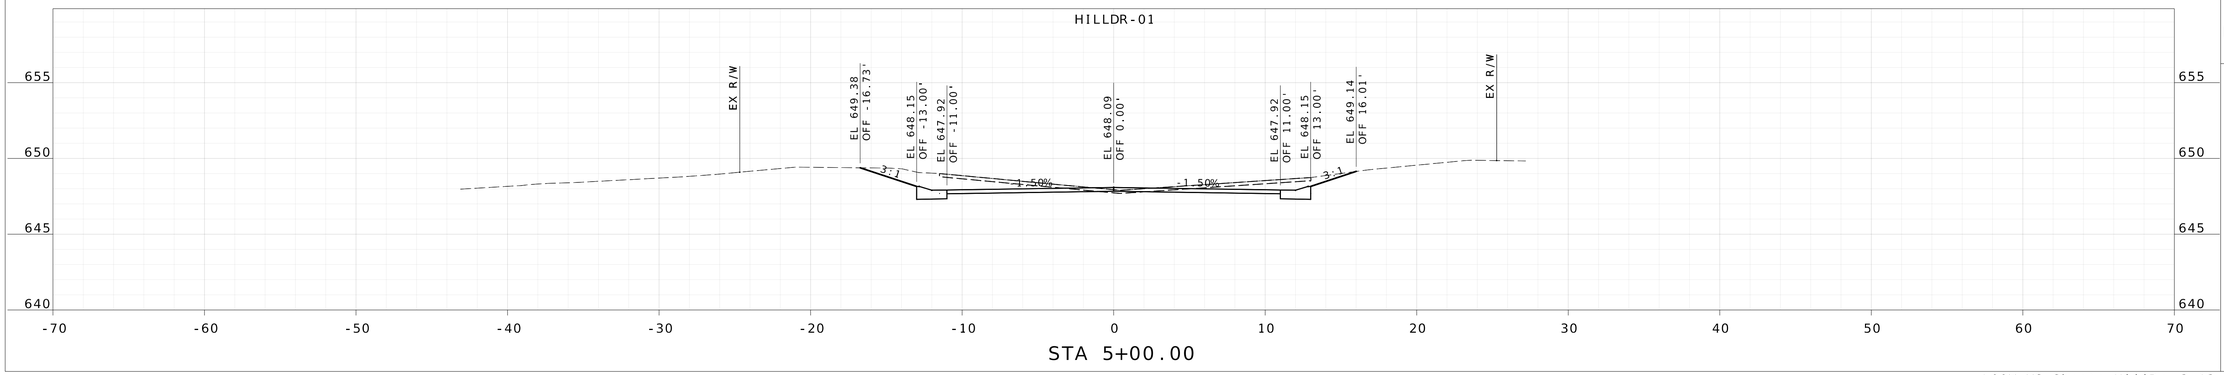

STA 5+00.00

DATE PREPARED
10/24/2025

ROUTE | STATE
MO

DISTRICT | SHEET NO.
46

COUNTY
ST. LOUIS

JOB NO.

CONTRACT ID.

PROJECT NO.
PROP. S-2026

BRIDGE NO.

DESCRIPTION


DATE

CITY OF Glendale


HORNER SHIFRIN
THE POWER HOUSE AT UNION STATION
401 S. 18th St., Ste. 400
ST. LOUIS, MO 63103-2296
314-531-4321 FAX: 314-531-6966
www.HornerShifrin.com
Certificate of Authority: 000159
Expiration Date: December 31, 2026

GLENDALE PROP S-2026
HILL DRIVE
CROSS SECTION
SHEET 4 OF 12


...\00X_XS_Sheets_HillDr 3:13:57 PM 10/24/2025

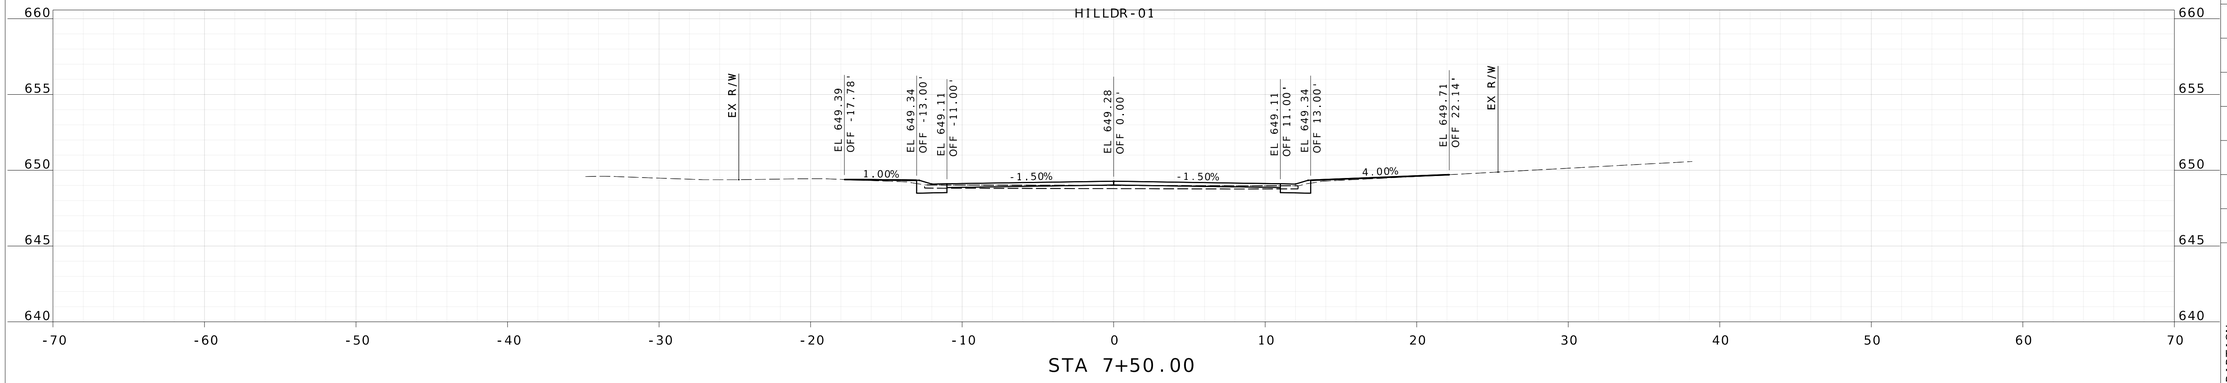

STA 7+50.00

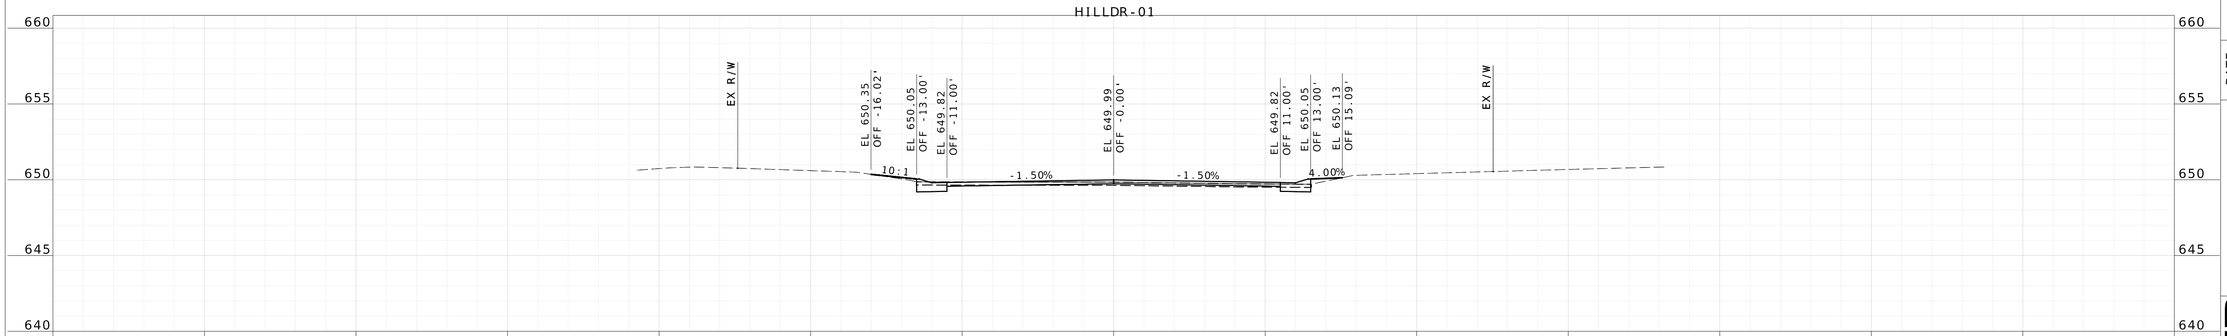

STA 7+00.00

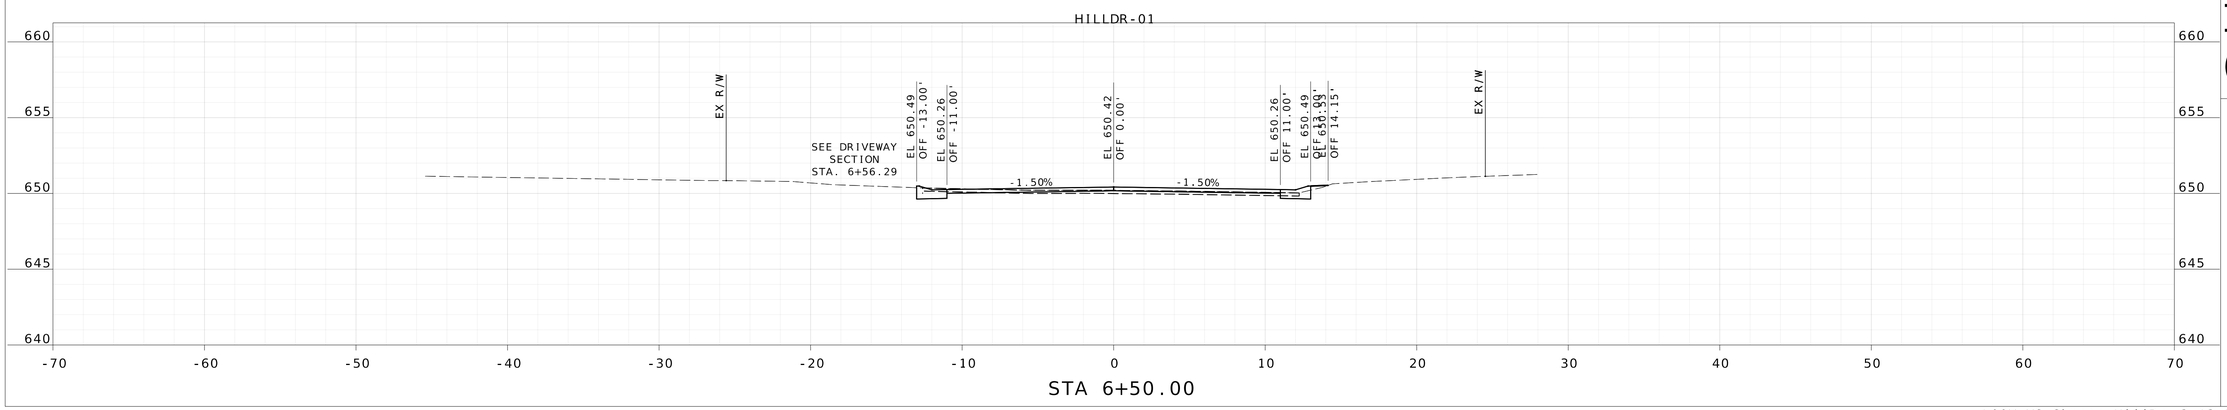

STA 6+50.00

DATE PREPARED
10/24/2025

ROUTE	STATE
	MO
DISTRICT	SHEET NO.
	47

COUNTY
ST. LOUIS

JOB NO.

CONTRACT ID.

PROJECT NO.
PROP. S-2026

BRIDGE NO.

DESCRIPTION


DATE

CITY OF Glendale


HORNER SHIFRIN
THE POWER HOUSE AT UNION STATION
401 S. 18th St., Ste. 400
ST. LOUIS, MO 63103-2296
314-531-4321 FAX: 314-531-6966
www.HornerShifrin.com
Certificate of Authority: 000159
Expiration Date: December 31, 2026

GLENDALE PROP S-2026
HILL DRIVE
CROSS SECTION
SHEET 5 OF 12


...\00X_XS_Sheets_HillDr 3:13:58 PM 10/24/2025

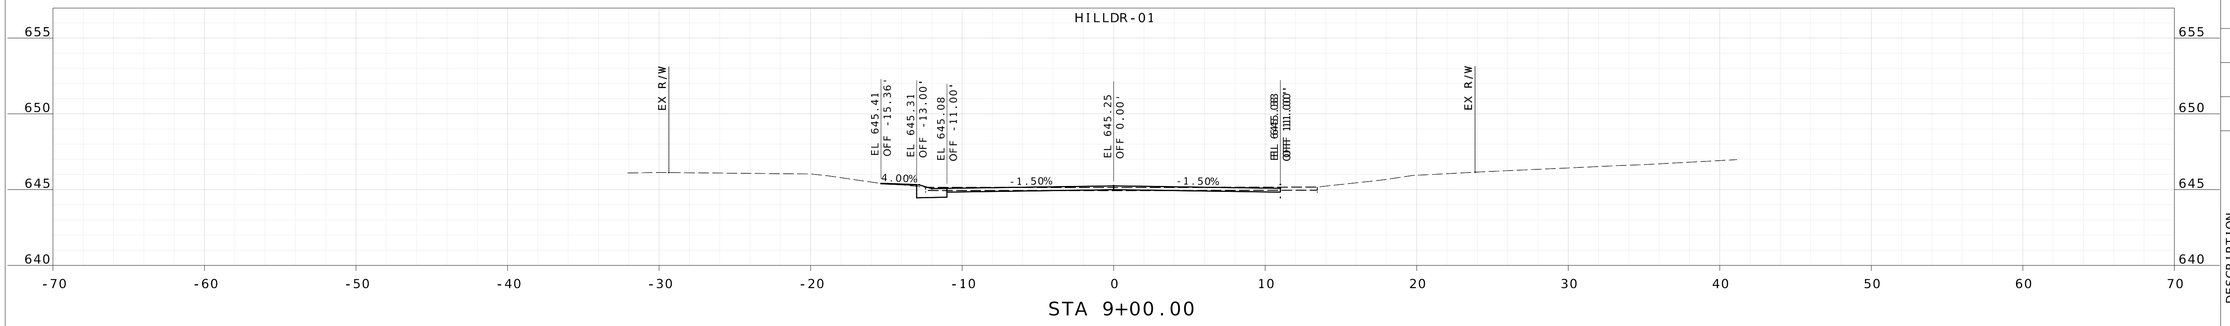

STA 9+00.00

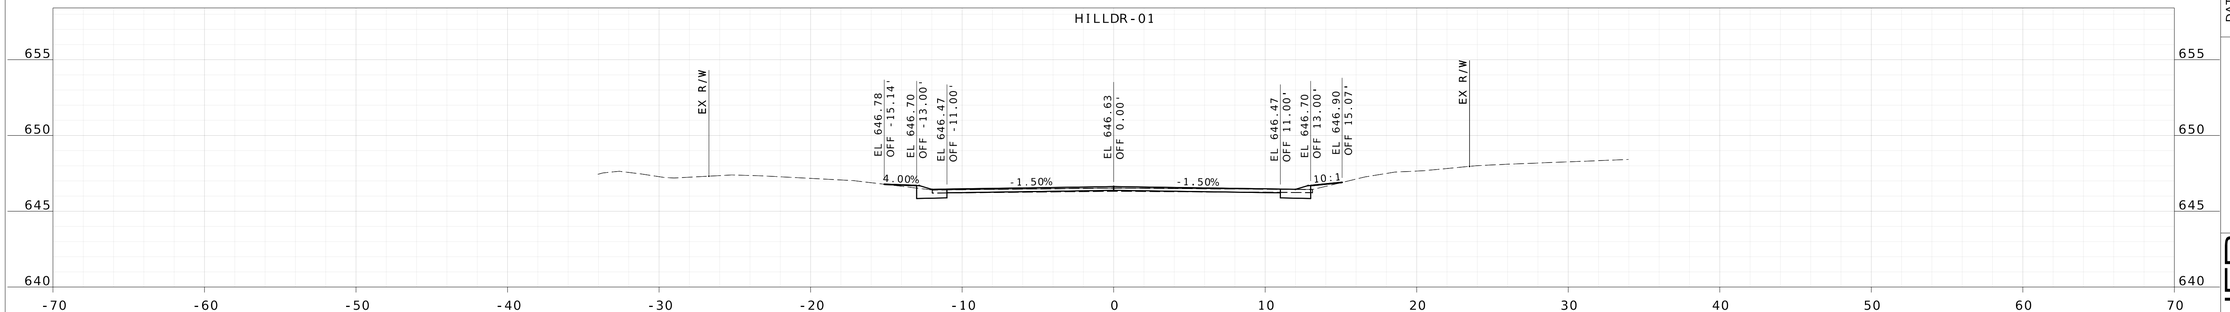

STA 8+50.00

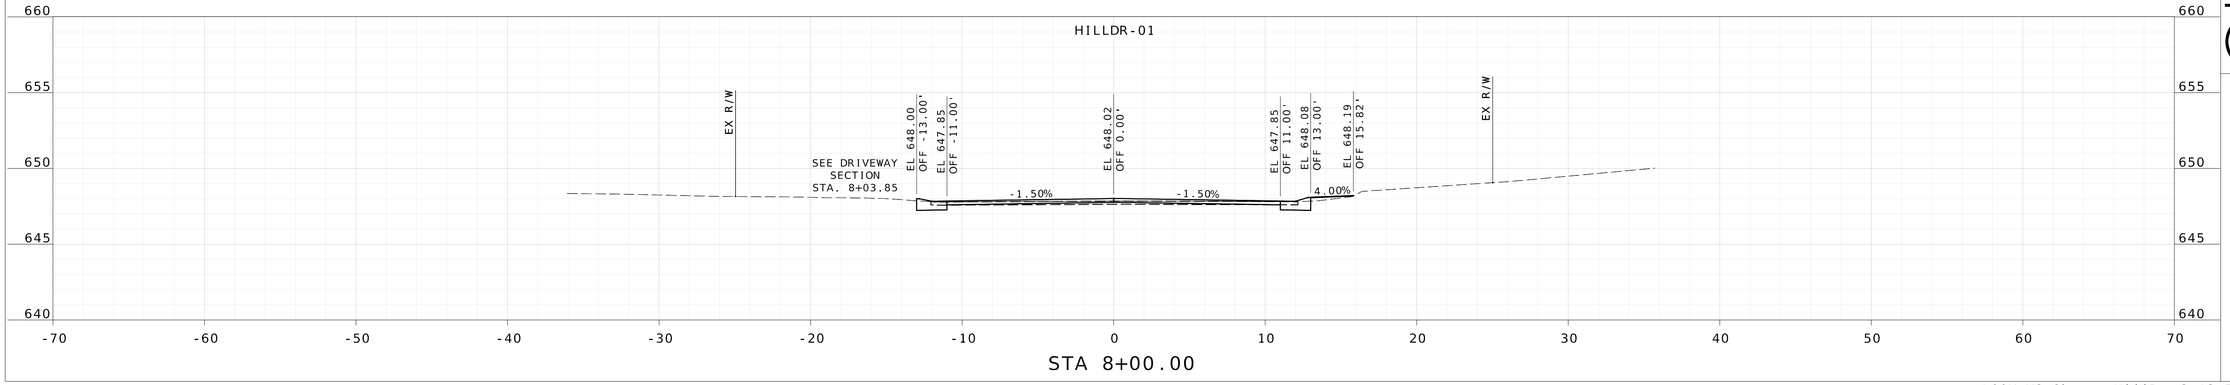

STA 8+00.00

DATE PREPARED
10/24/2025

ROUTE	STATE
	MO
DISTRICT	SHEET NO.
	48

COUNTY
ST. LOUIS

JOB NO.

CONTRACT ID.

PROJECT NO.
PROP. S-2026

BRIDGE NO.

DESCRIPTION


DATE

CITY OF Glendale


HORNER SHIFRIN
THE POWER HOUSE AT UNION STATION
401 S. 18th St., Ste. 400
ST. LOUIS, MO 63103-2296
314-531-4321 FAX: 314-531-6966
www.HornerShifrin.com
Certificate of Authority: 000159
Expiration Date: December 31, 2026

GLENDALE PROP S-2026
HILL DRIVE
CROSS SECTION
SHEET 6 OF 12


...\00X_XS_Sheets_HillDr 3:13:59 PM 10/24/2025

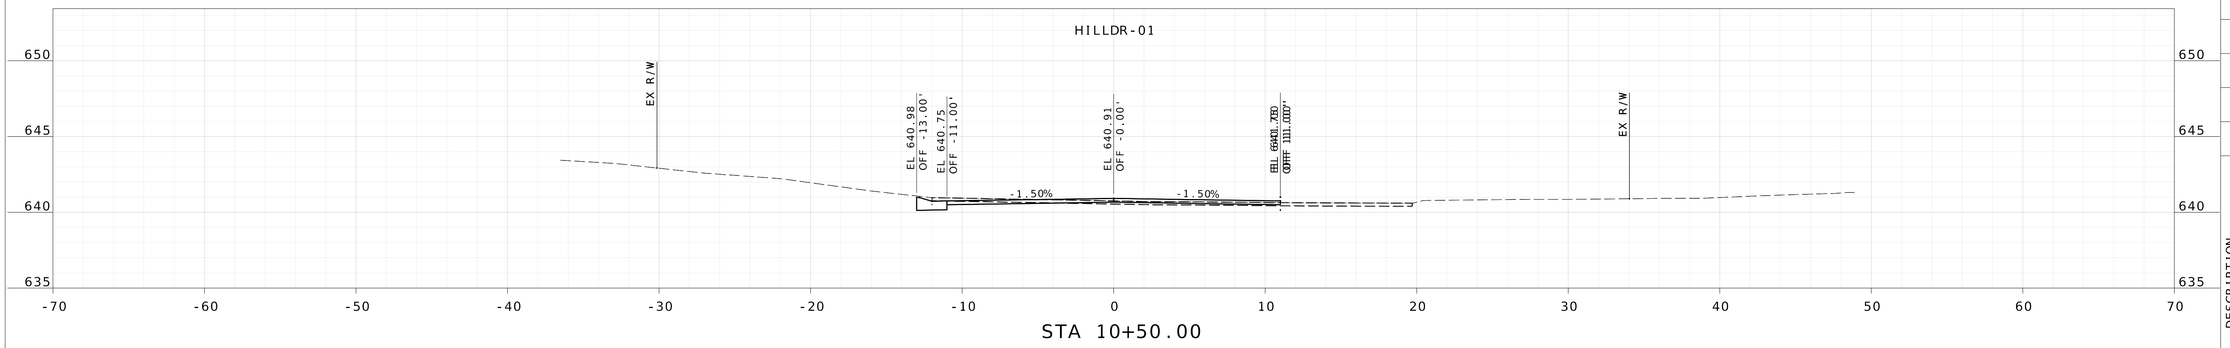

STA 10+50.00

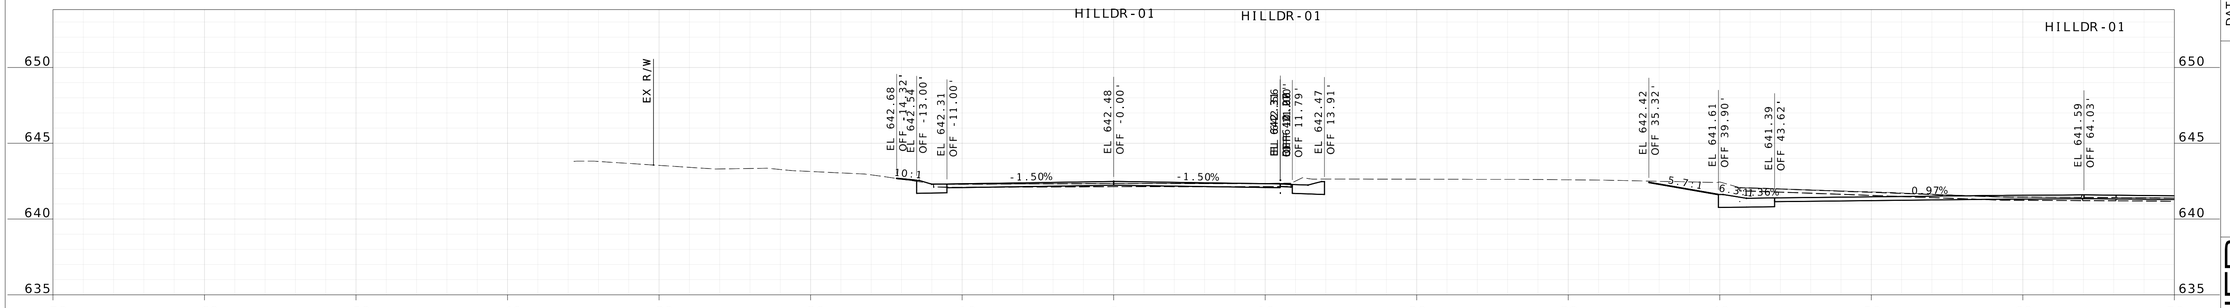

STA 10+00.00

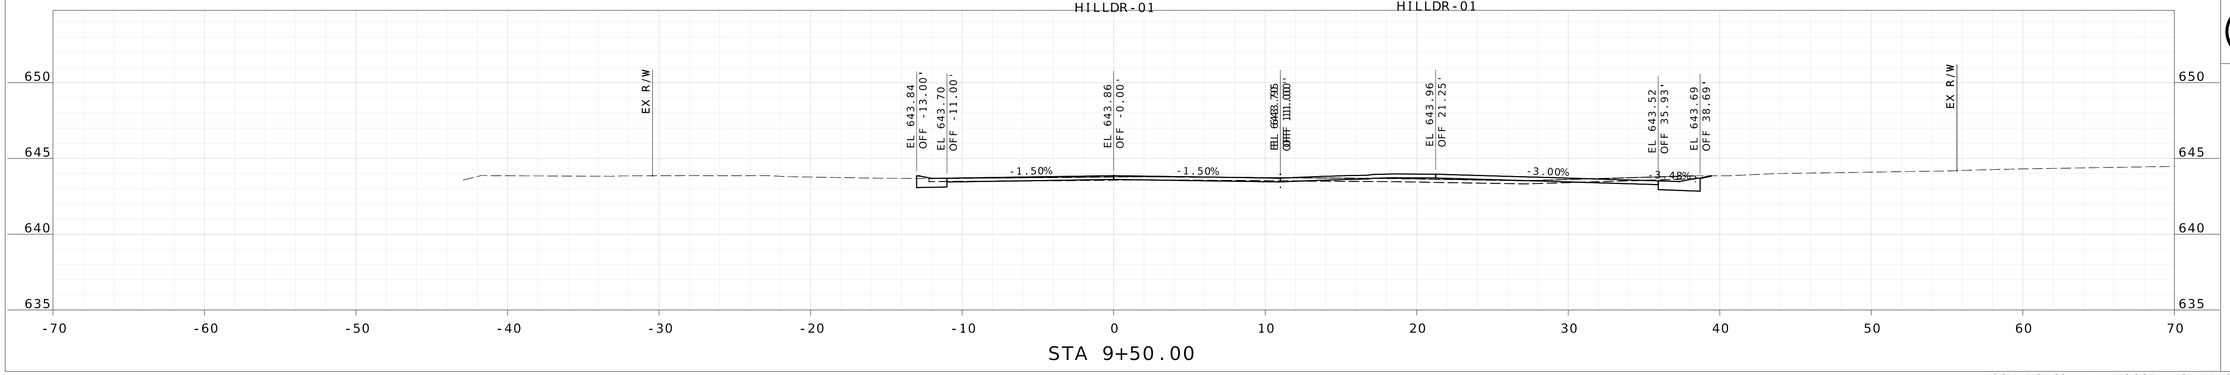

STA 9+50.00

DATE PREPARED
10/24/2025

ROUTE	STATE
	MO
DISTRICT	SHEET NO.
	49

COUNTY
ST. LOUIS

JOB NO.

CONTRACT ID.

PROJECT NO.
PROP. S-2026

BRIDGE NO.

DESCRIPTION


DATE


CITY OF Glendale

HORNER SHIFRIN
THE POWER HOUSE AT UNION STATION
401 S. 18th St., Ste. 400
ST. LOUIS, MO 63103-2296
314-531-4321 FAX: 314-531-6966
www.HornerShifrin.com
Certificate of Authority: 000159
Expiration Date: December 31, 2026

GLENDALE PROP S-2026
HILL DRIVE
CROSS SECTION
SHEET 7 OF 12

...\00X_XS_Sheets_HillDr 3:14:00 PM 10/24/2025

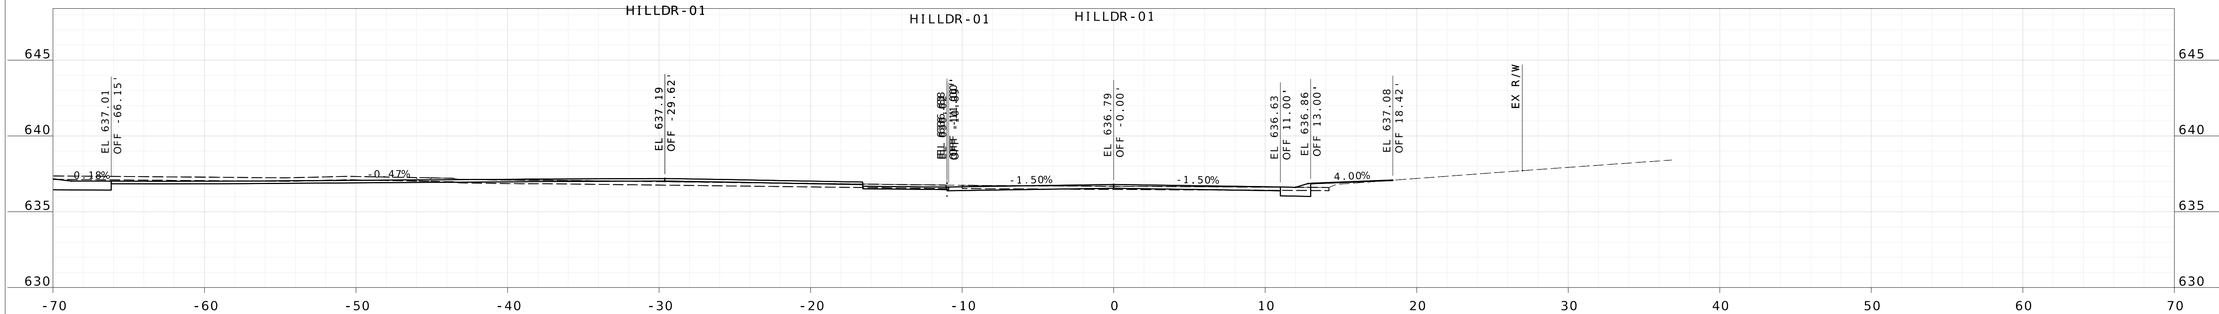

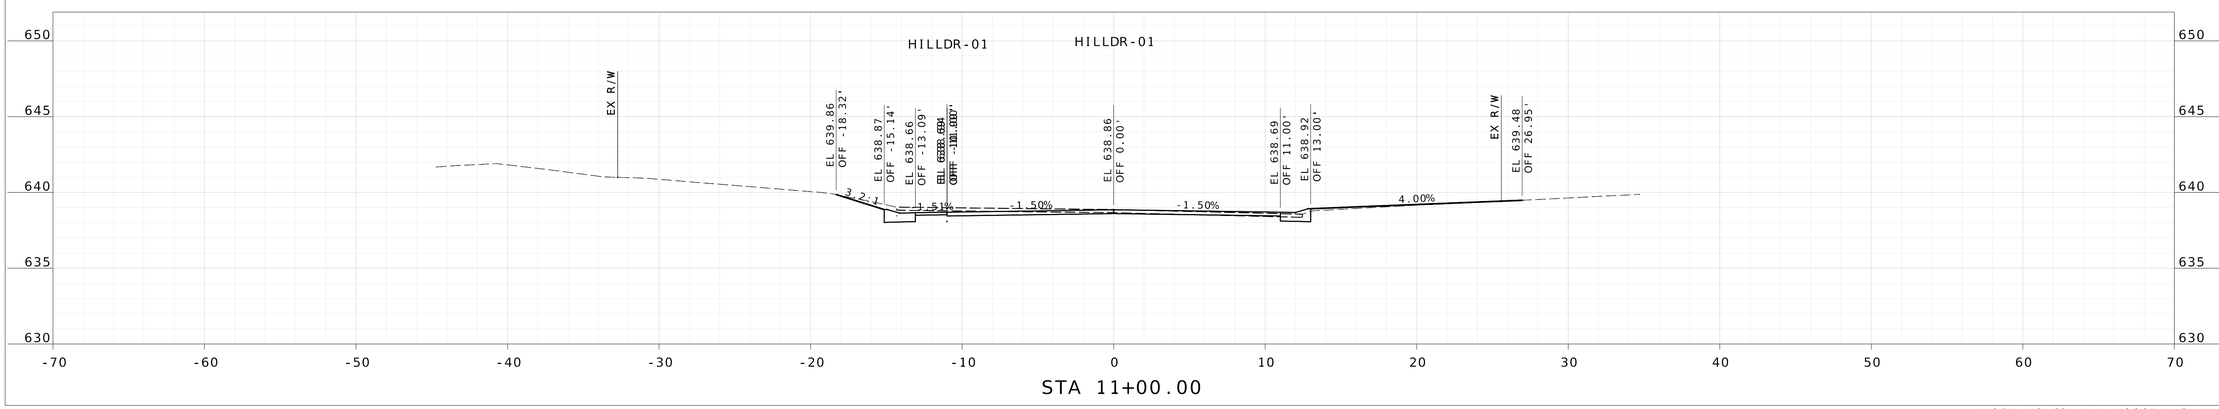

DATE PREPARED
10/24/2025

ROUTE	STATE
	MO
DISTRICT	SHEET NO.
	50

COUNTY
ST. LOUIS

JOB NO.

CONTRACT ID.

PROJECT NO.
PROP. S-2026

BRIDGE NO.


DESCRIPTION	DATE

CITY OF Glendale

HORNER SHIFRIN
THE POWER HOUSE AT UNION STATION
401 S. 18th St., Ste. 400
ST. LOUIS, MO 63103-2296
314-531-4321 FAX: 314-531-6966
www.HornerShifrin.com
Certificate of Authority: 000159
Expiration Date: December 31, 2026

GLENDALE PROP S-2026
HILL DRIVE
CROSS SECTION
SHEET 8 OF 12

...\00X_XS_Sheets_HillDr 3:14:01 PM 10/24/2025

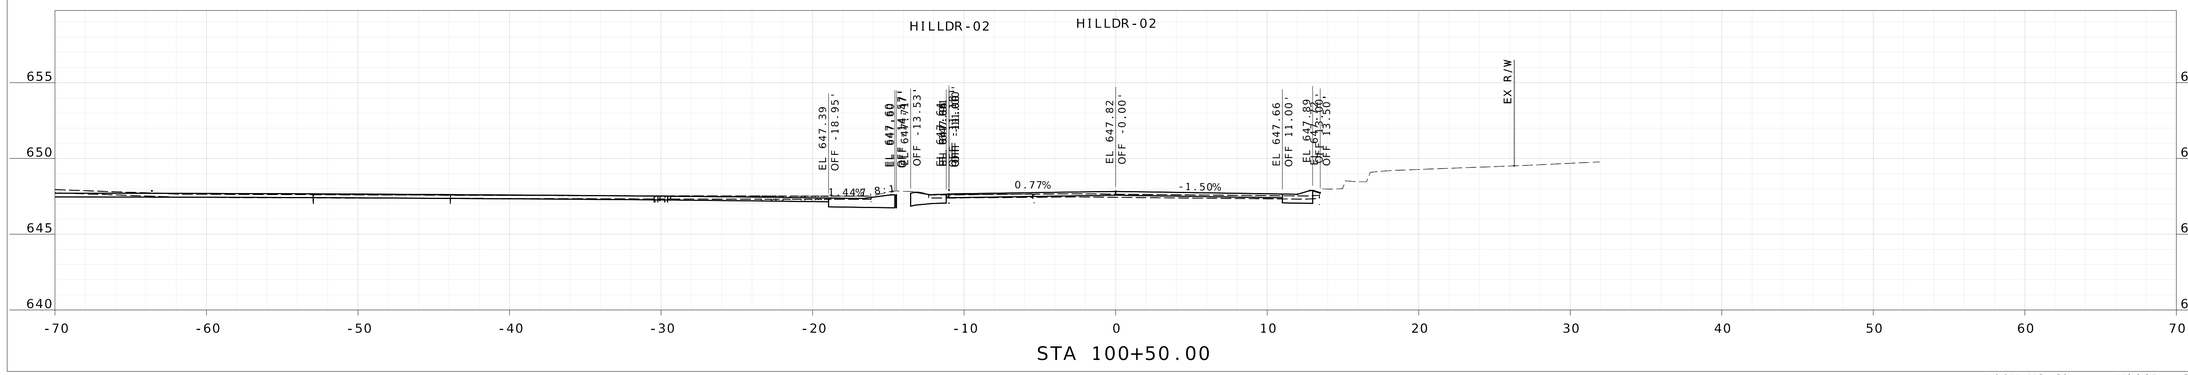

DATE PREPARED
10/24/2025

ROUTE | STATE
MO

DISTRICT | SHEET NO.
51

COUNTY
ST. LOUIS

JOB NO.

CONTRACT ID.

PROJECT NO.
PROP. S-2026

BRIDGE NO.


DESCRIPTION	DATE

CITY OF Glendale


HORNER SHIFRIN
THE POWER HOUSE AT UNION STATION
401 S. 18th St., Ste. 400
ST. LOUIS, MO 63103-2296
314-531-4321 FAX: 314-531-6966
www.HornerShifrin.com
Certificate of Authority: 000159
Expiration Date: December 31, 2026

GLENDALE PROP S-2026
HILL DRIVE
CROSS SECTION
SHEET 9 OF 12


...\00X_XS_Sheets_HillDr 3:14:02 PM 10/24/2025

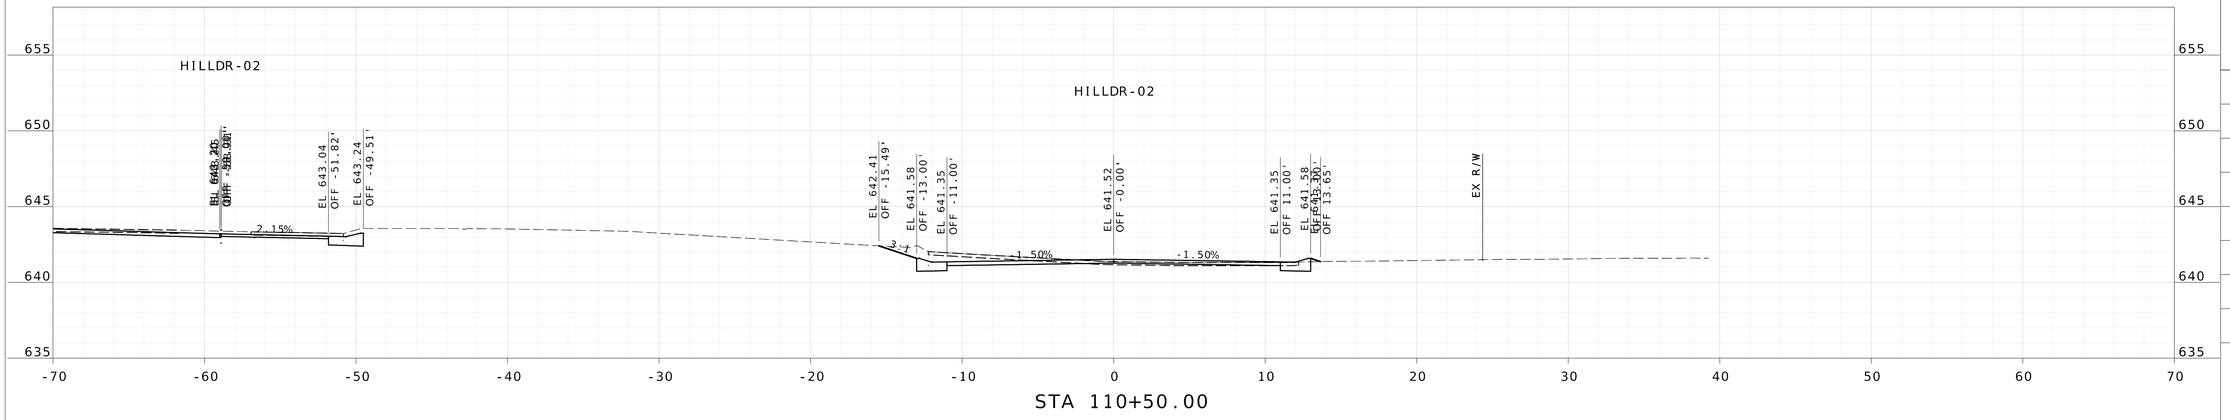

STA 110+50.00

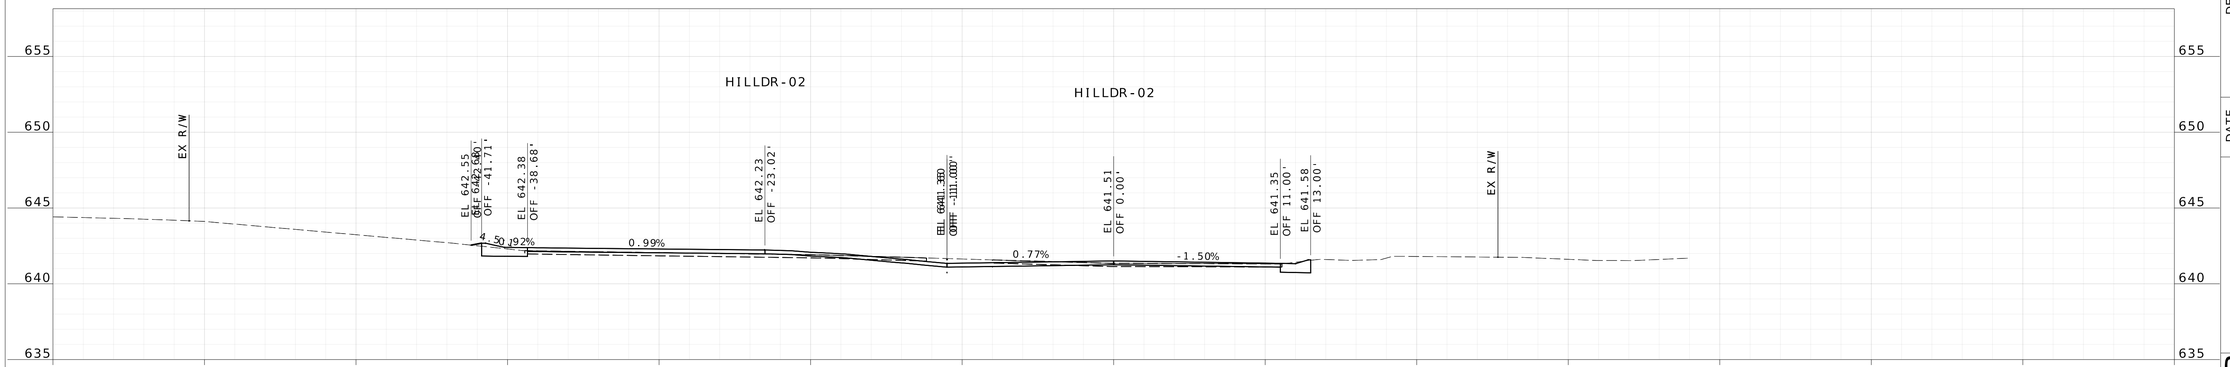

STA 110+00.00

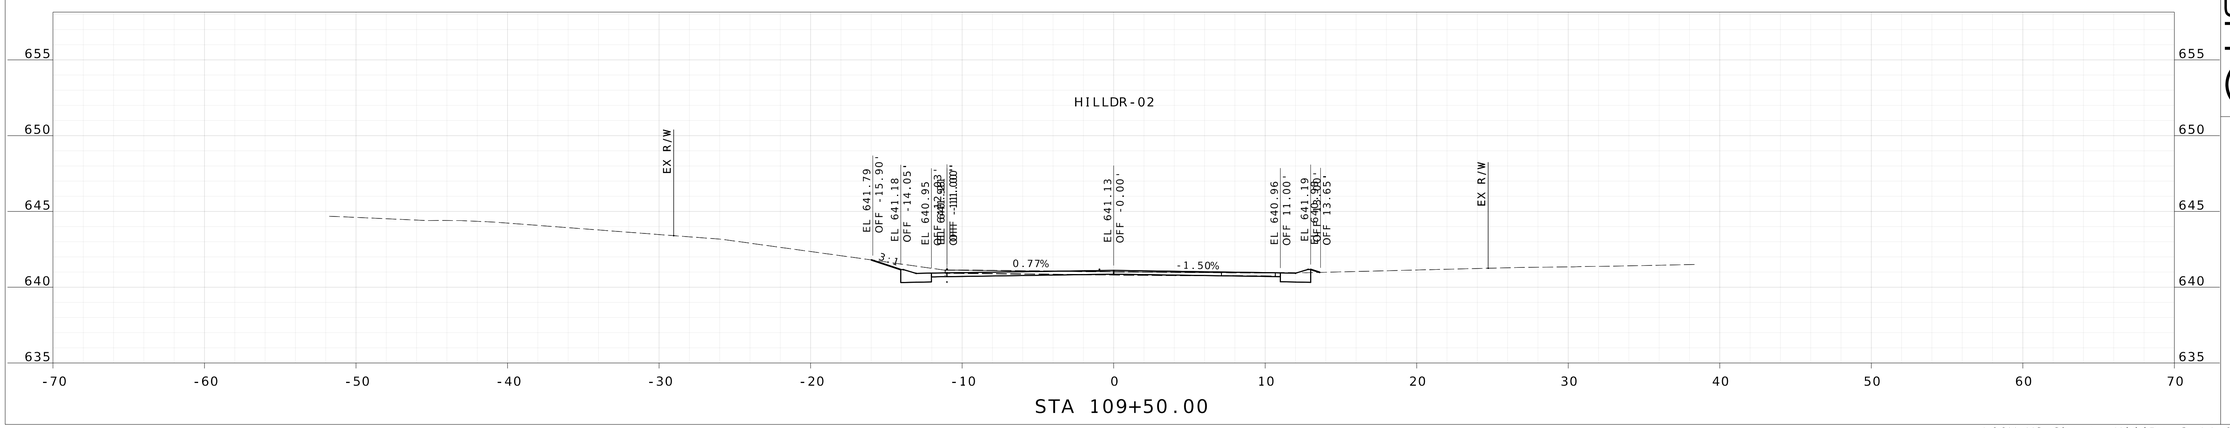

STA 109+50.00

DATE PREPARED
10/24/2025

ROUTE	STATE
	MO
DISTRICT	SHEET NO.
	52

COUNTY
ST. LOUIS

JOB NO.

CONTRACT ID.

PROJECT NO.
PROP. S-2026

BRIDGE NO.


DESCRIPTION	DATE

CITY OF Glendale

HORNER SHIFRIN
THE POWER HOUSE AT UNION STATION
401 S. 18th St., Ste. 400
ST. LOUIS, MO 63103-2296
314-531-4321 FAX: 314-531-8966
www.HornerShifrin.com
Certificate of Authority: 000159
Expiration Date: December 31, 2026

GLENDALE PROP S-2026
HILL DRIVE
CROSS SECTION
SHEET 10 OF 12

...\00X_XS_Sheets_HillDr 3:14:02 PM 10/24/2025

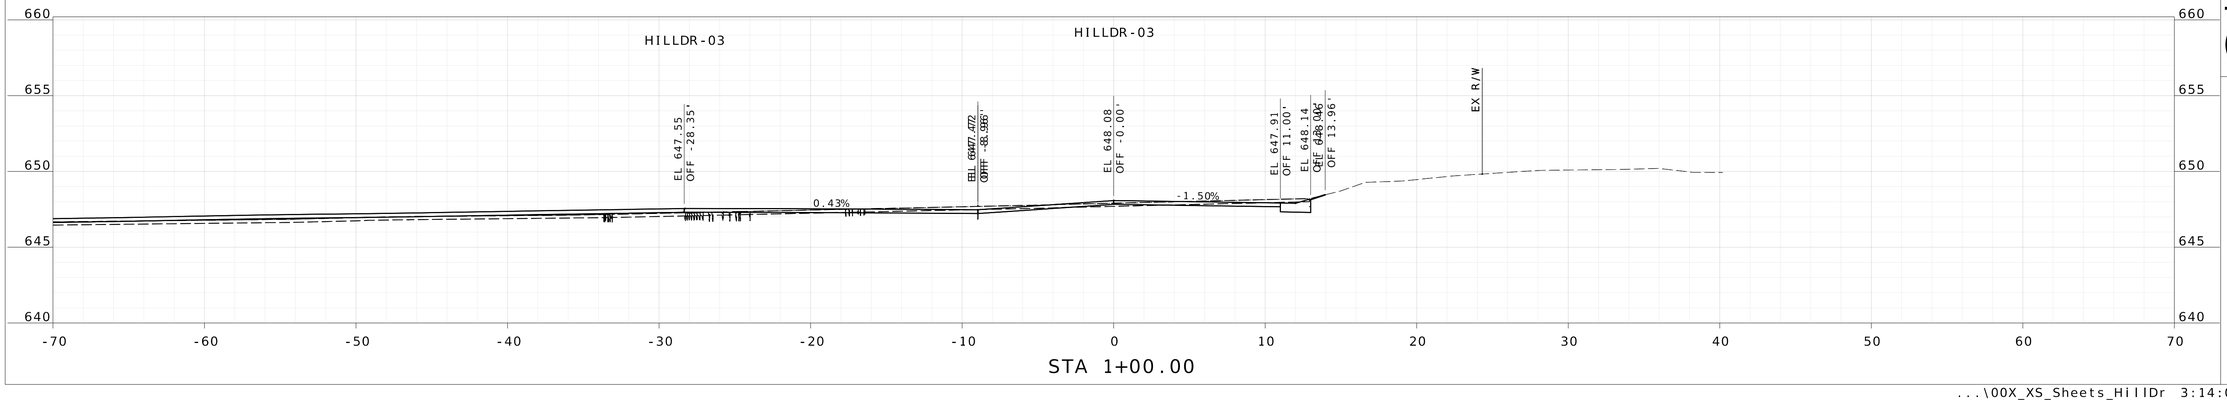

DATE PREPARED
10/24/2025

ROUTE	STATE
	MO
DISTRICT	SHEET NO.
	53

COUNTY
ST. LOUIS

JOB NO.

CONTRACT ID.

PROJECT NO.
PROP. S-2026

BRIDGE NO.


DESCRIPTION	DATE


CITY OF Glendale

HORNER SHIFRIN
THE POWER HOUSE AT UNION STATION
401 S. 18th St., Ste. 400
ST. LOUIS, MO 63103-2296
314-531-4321 FAX: 314-531-6966
www.HornerShifrin.com
Certificate of Authority: 000159
Expiration Date: December 31, 2026

GLENDALE PROP S-2026
HILL DRIVE
CROSS SECTION
SHEET 11 OF 12

...\00X_XS_Sheets_HillDr 3:14:03 PM 10/24/2025

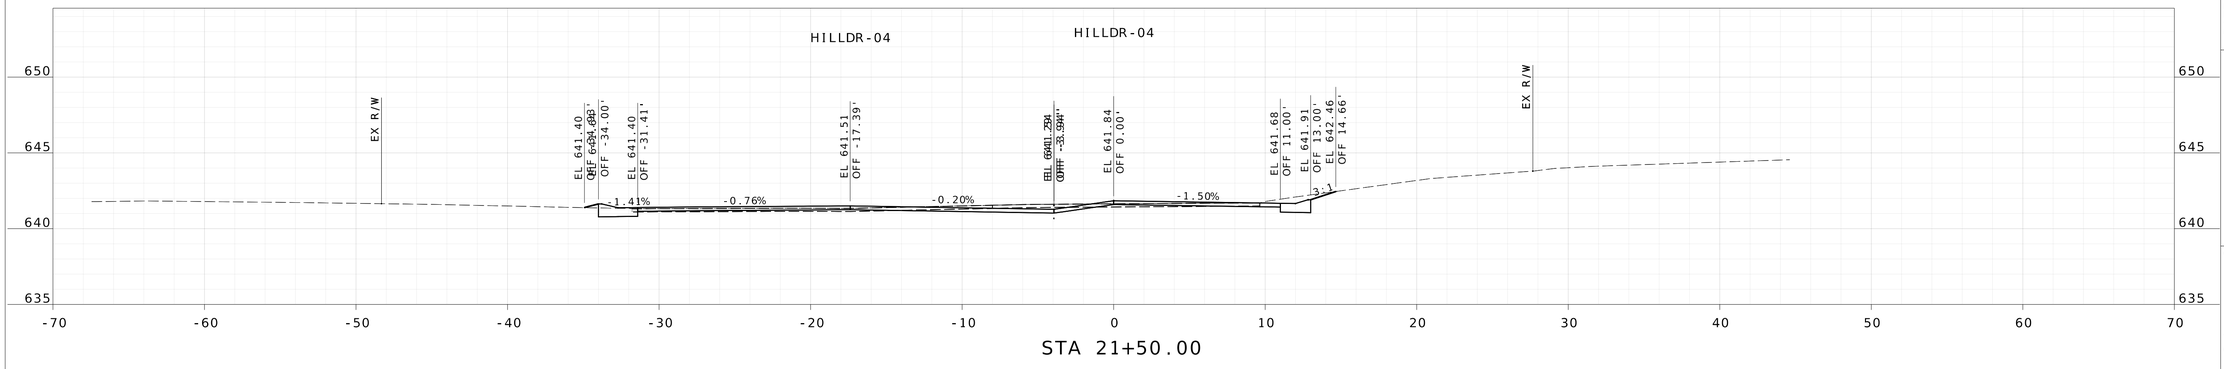

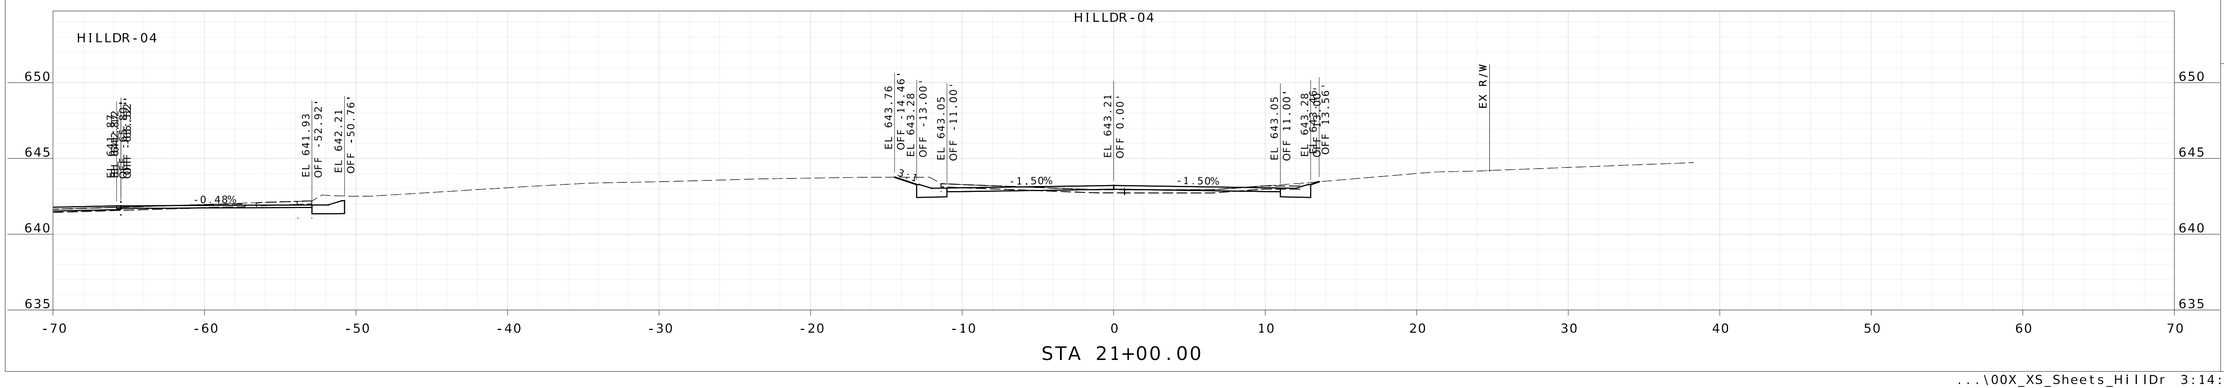

DATE PREPARED
10/24/2025

ROUTE	STATE
	MO
DISTRICT	SHEET NO.
	54

COUNTY
ST. LOUIS

JOB NO.

CONTRACT ID.

PROJECT NO.
PROP. S-2026

BRIDGE NO.


DESCRIPTION	DATE

CITY OF Glendale


HORNER SHIFRIN
THE POWER HOUSE AT UNION STATION
401 S. 18th St., Ste. 400
ST. LOUIS, MO 63103-2296
314-531-4321 FAX: 314-531-6966
www.HornerShifrin.com
Certificate of Authority: 000159
Expiration Date: December 31, 2026

GLENDALE PROP S-2026
HILL DRIVE
CROSS SECTION
SHEET 12 OF 12


...\00X_XS_Sheets_HillDr 3:14:04 PM 10/24/2025

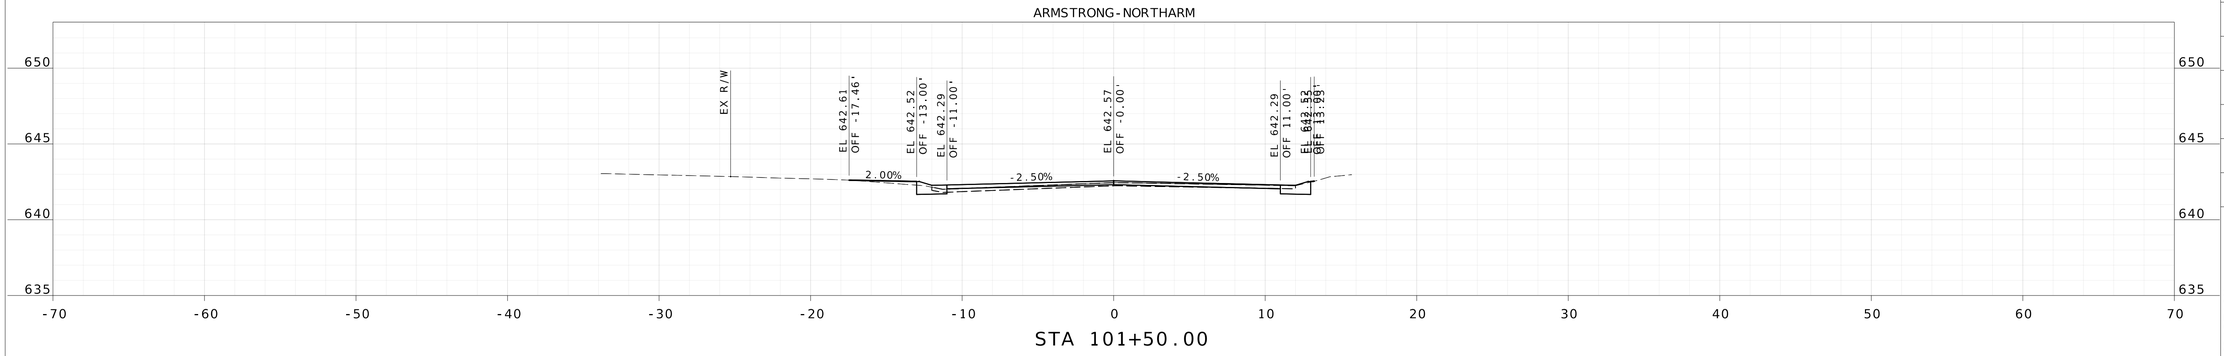

STA 101+50.00

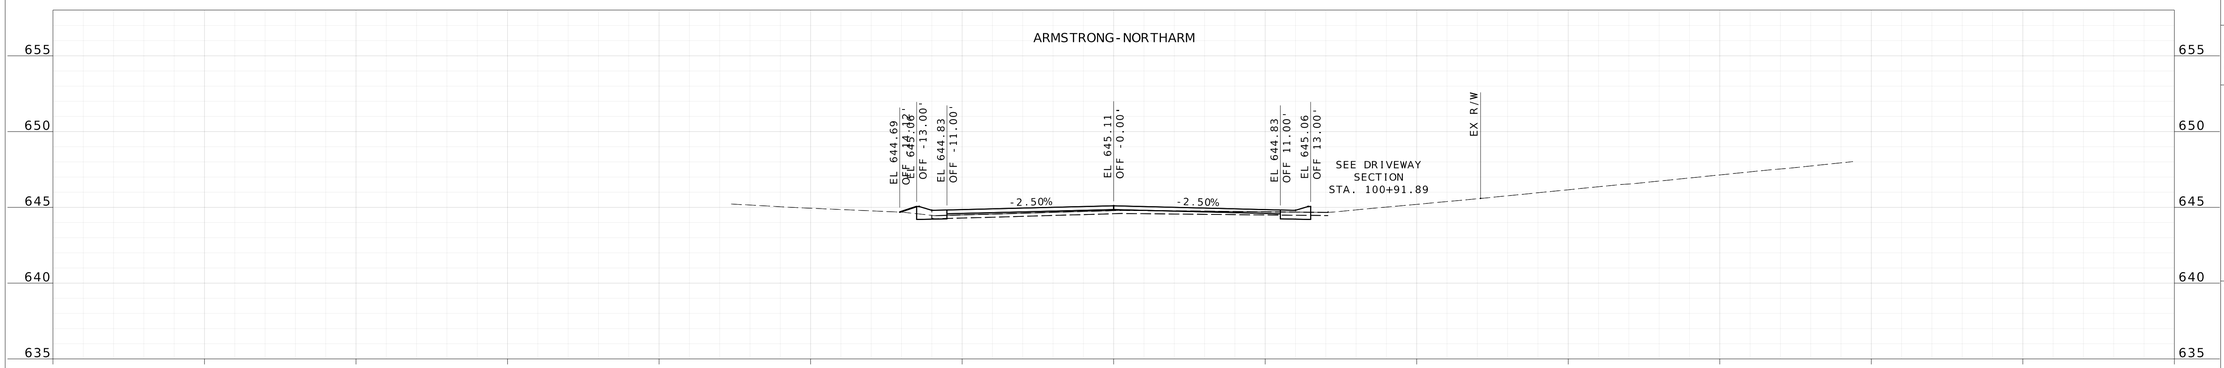

STA 101+00.00

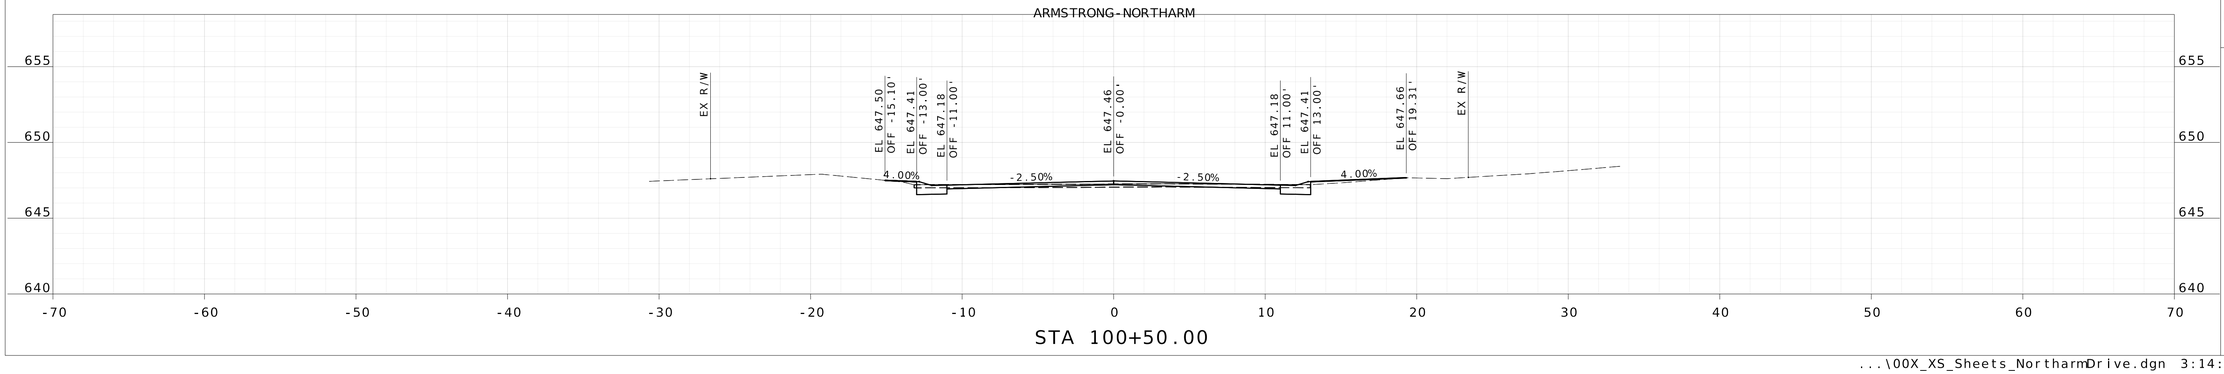

STA 100+50.00

DATE PREPARED
10/24/2025

ROUTE | STATE
MO

DISTRICT | SHEET NO.
55

COUNTY
ST. LOUIS

JOB NO.

CONTRACT ID.

PROJECT NO.
PROP. S-2026

BRIDGE NO.

DESCRIPTION


DATE

CITY OF Glendale


HORNER SHIFRIN
THE POWER HOUSE AT UNION STATION
401 S. 18th St., Ste. 400
ST. LOUIS, MO 63103-2296
314-531-4321 FAX: 314-531-6966
www.HornerShifrin.com
Certificate of Authority: 000159
Expiration Date: December 31, 2026

GLENDALE PROP S-2026
NORTHARM DRIVE
CROSS SECTION
SHEET 1 OF 5


...\00X_XS_Sheets_NorthamDrive.dgn 3:14:59 PM 10/24/2025

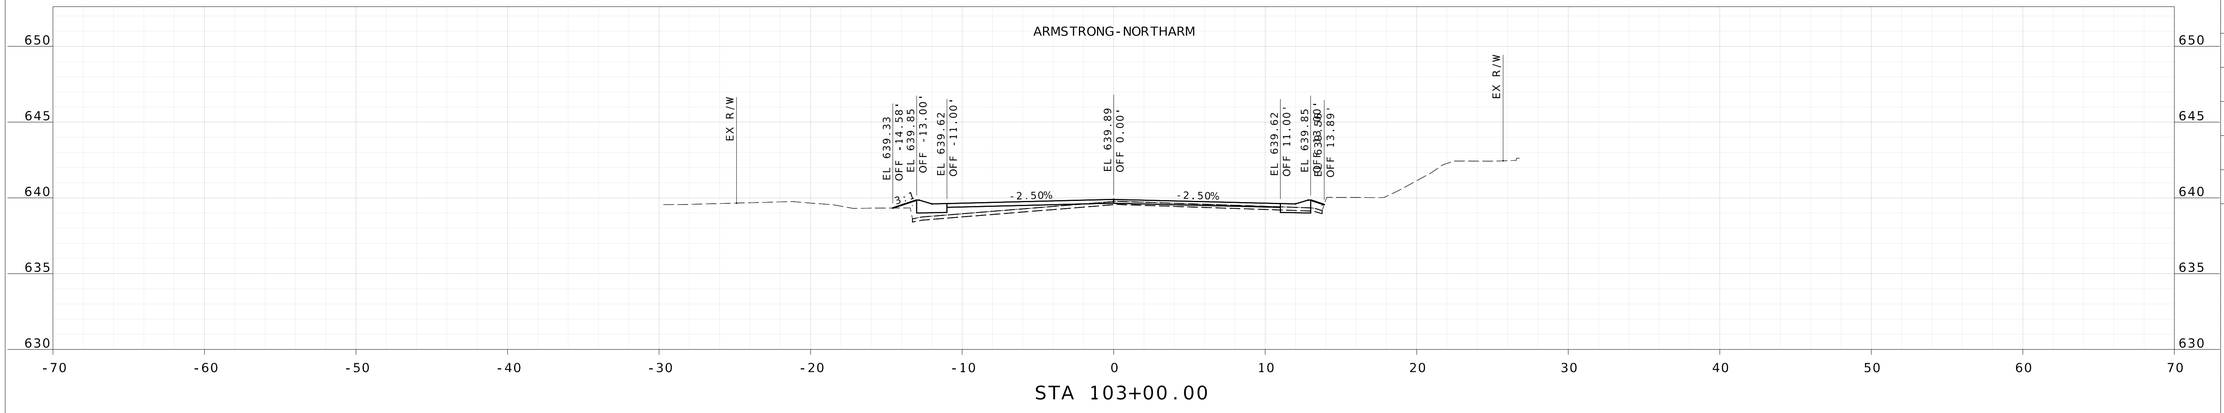

STA 103+00.00

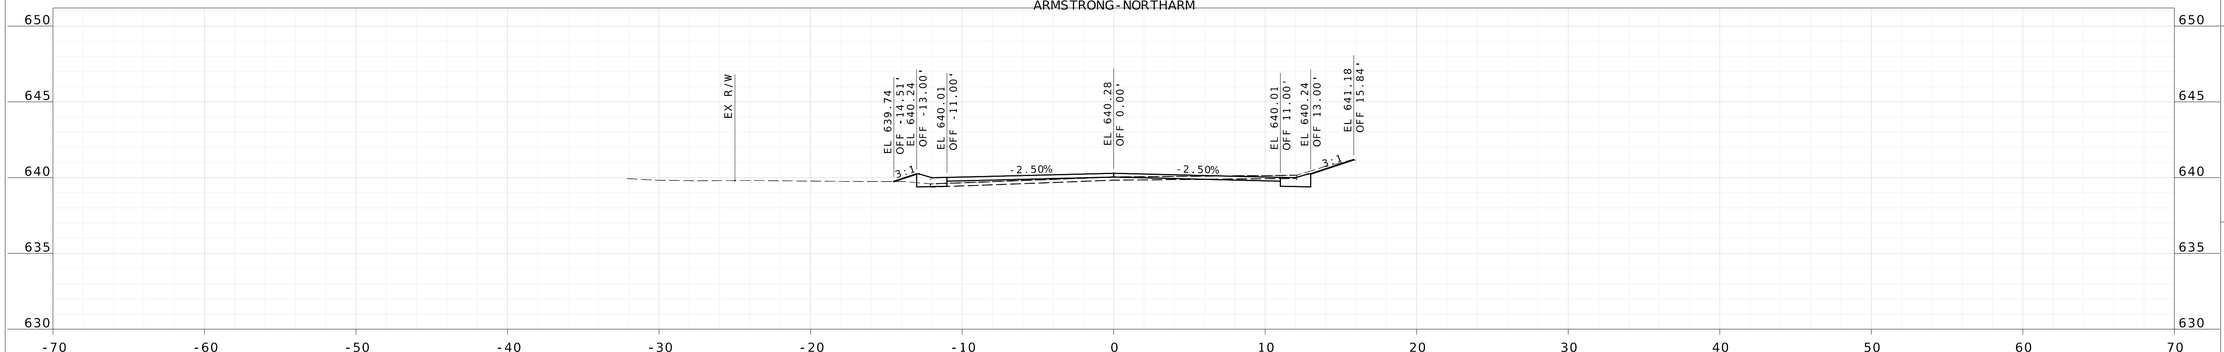

STA 102+50.00

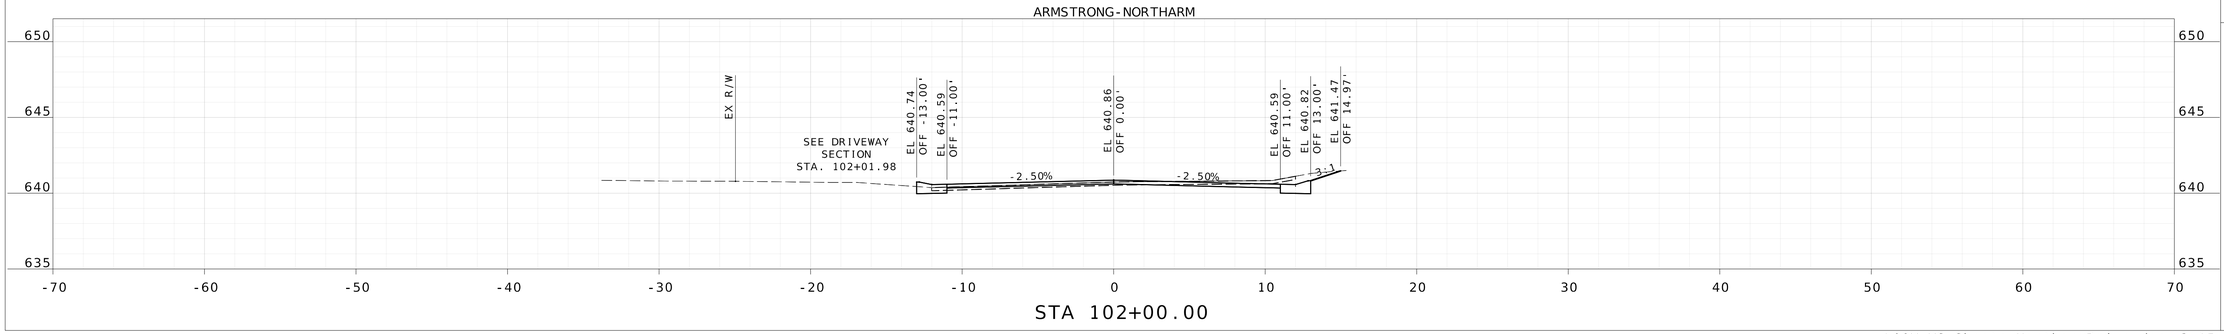

STA 102+00.00

DATE PREPARED
10/24/2025

ROUTE	STATE
	MO
DISTRICT	SHEET NO.
	56

COUNTY
ST. LOUIS

JOB NO.

CONTRACT ID.

PROJECT NO.
PROP. S-2026

BRIDGE NO.

DESCRIPTION


DATE

CITY OF Glendale


HORNER SHIFRIN
THE POWER HOUSE AT UNION STATION
401 S. 18th St., Ste. 400
ST. LOUIS, MO 63103-2296
314-531-4321 FAX: 314-531-6966
www.HornerShifrin.com
Certificate of Authority: 000159
Expiration Date: December 31, 2026

GLENDALE PROP S-2026
NORTHARM DRIVE
CROSS SECTION
SHEET 2 OF 5


...\00X_XS_Sheets_NortharmDrive.dgn 3:15:01 PM 10/24/2025

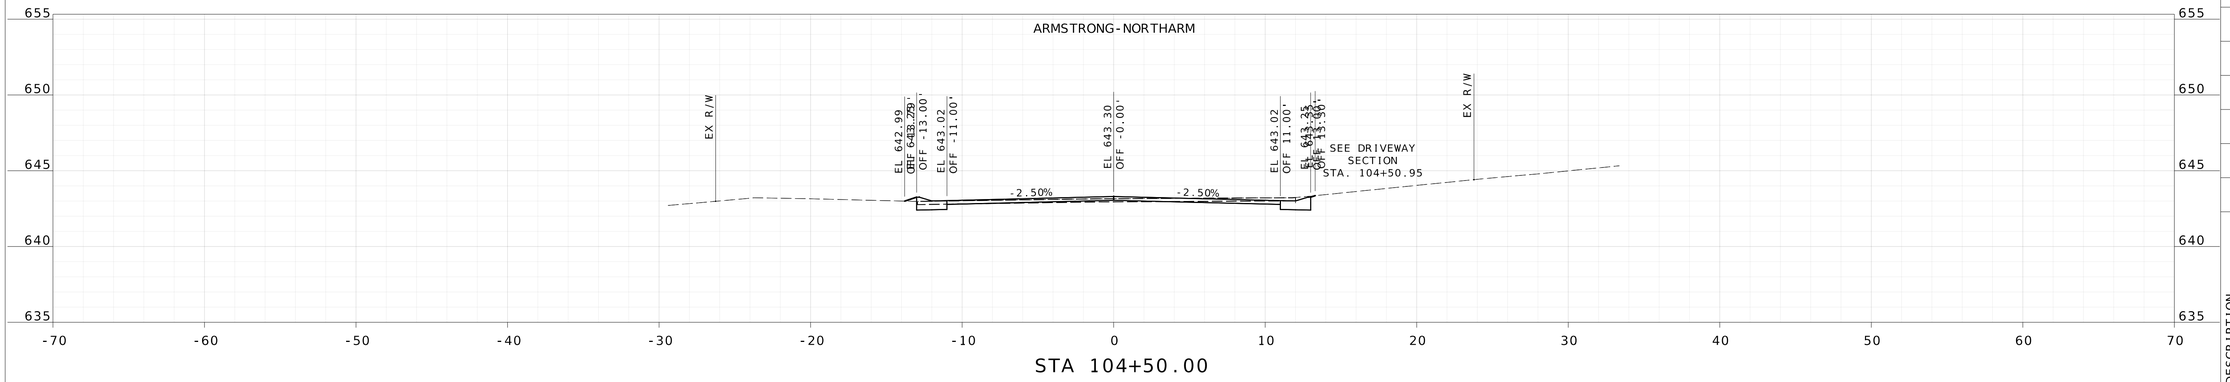

STA 104+50.00

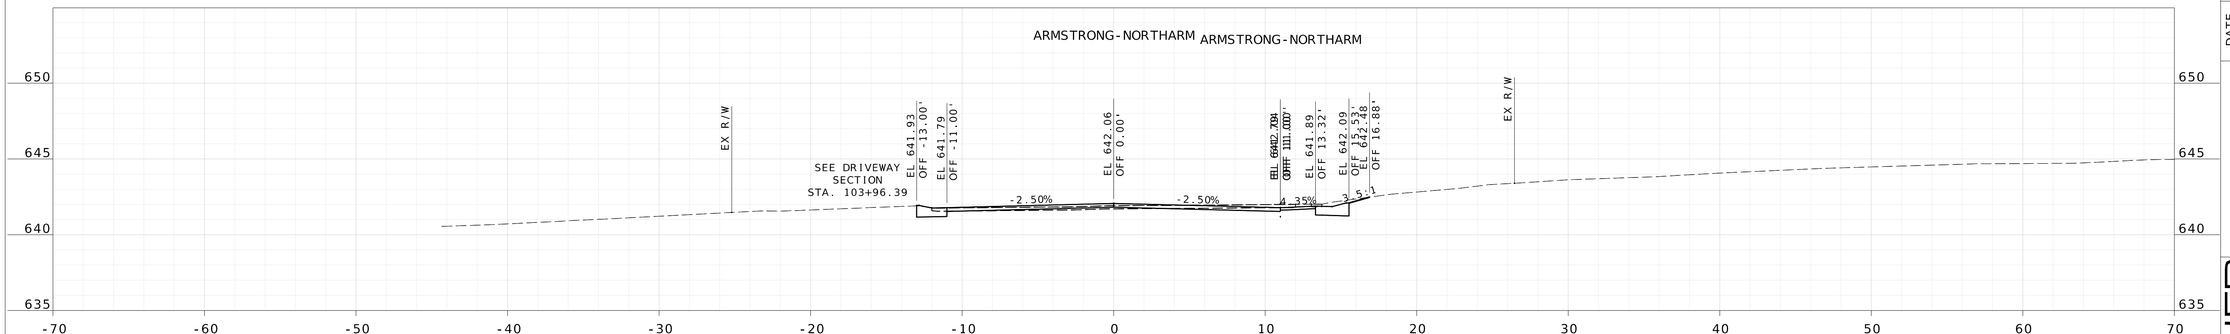

STA 104+00.00

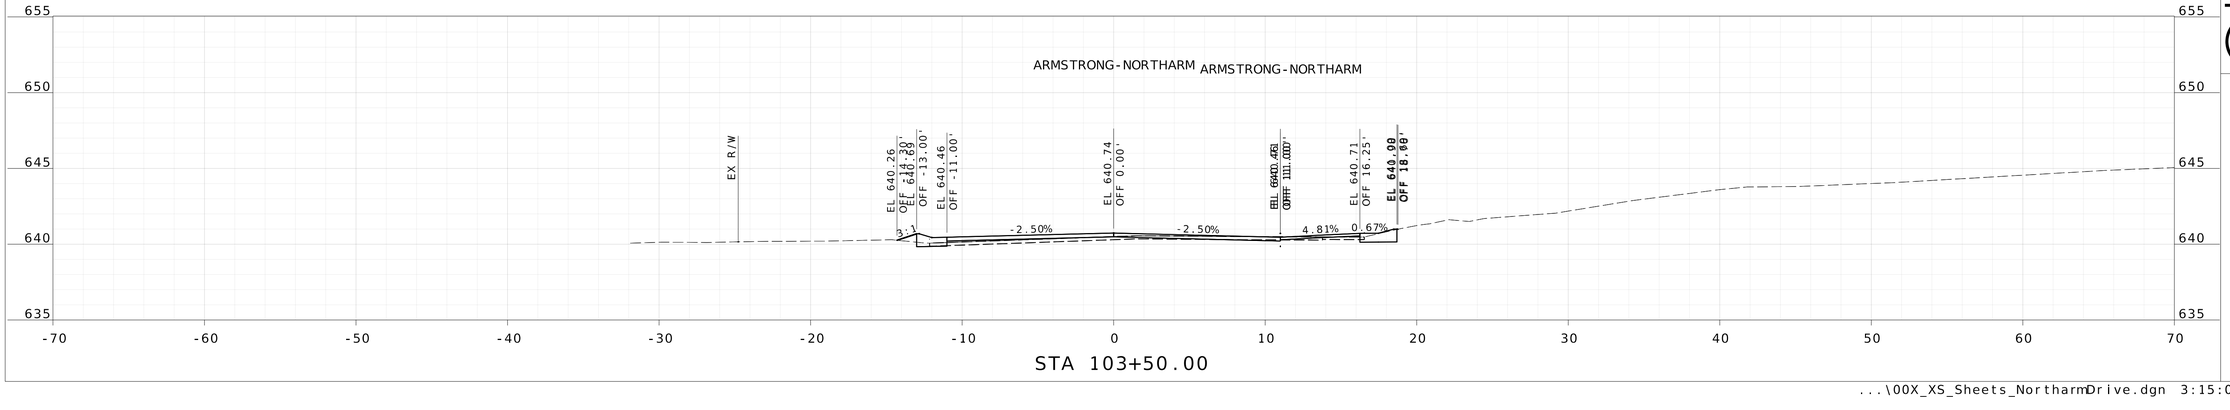

STA 103+50.00

DATE PREPARED
10/24/2025

ROUTE | STATE
MO

DISTRICT | SHEET NO.
57

COUNTY
ST. LOUIS

JOB NO.

CONTRACT ID.

PROJECT NO.
PROP. S-2026

BRIDGE NO.


DESCRIPTION

DATE


CITY OF Glendale

HORNER SHIFRIN
THE POWER HOUSE AT UNION STATION
401 S. 18th St., Ste. 400
ST. LOUIS, MO 63103-2296
314-531-4321 FAX: 314-531-6966
www.HornerShifrin.com
Certificate of Authority: 000159
Expiration Date: December 31, 2026


GLENDALE PROP S-2026
NORTHARM DRIVE
CROSS SECTION
SHEET 3 OF 5

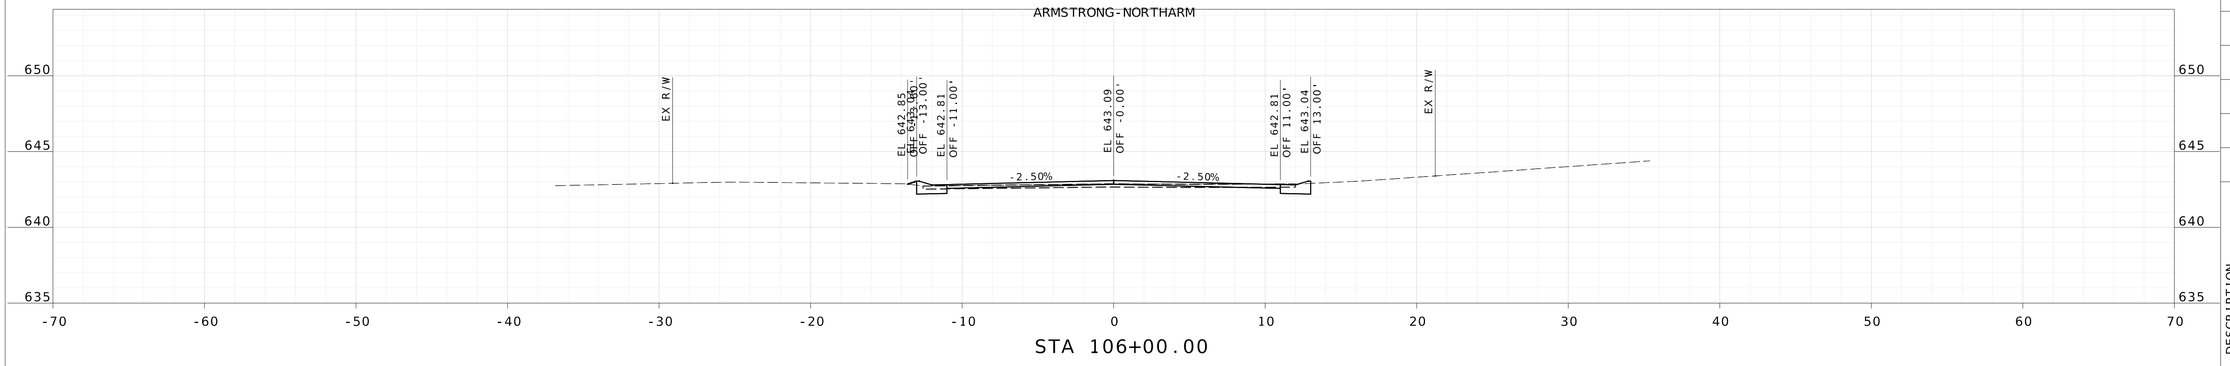

STA 106+00.00

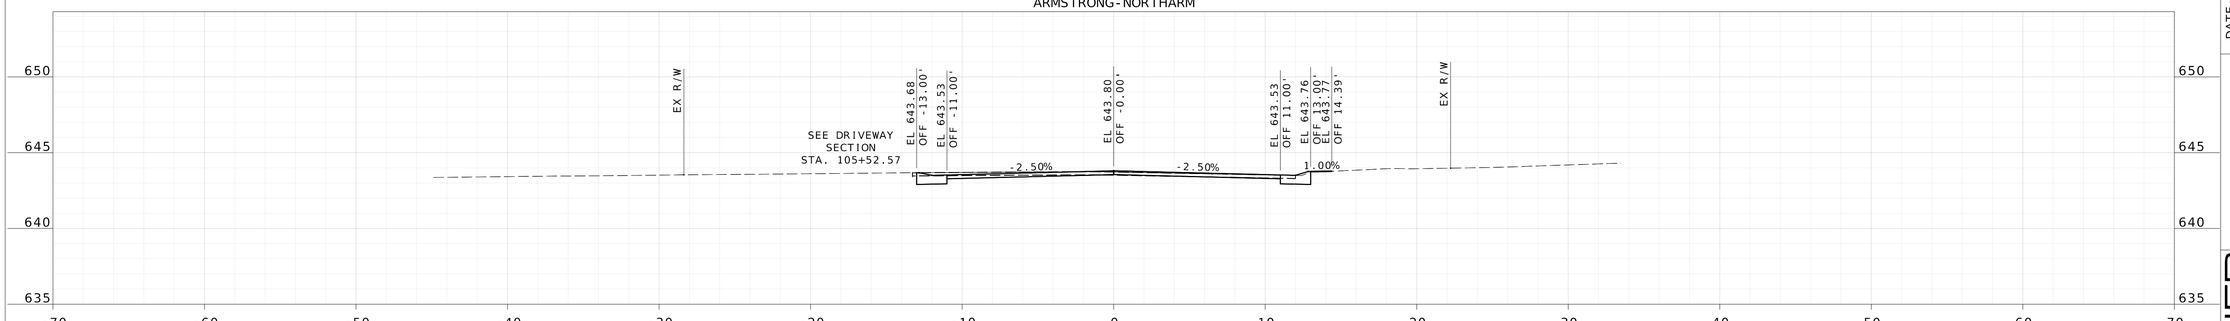

STA 105+50.00

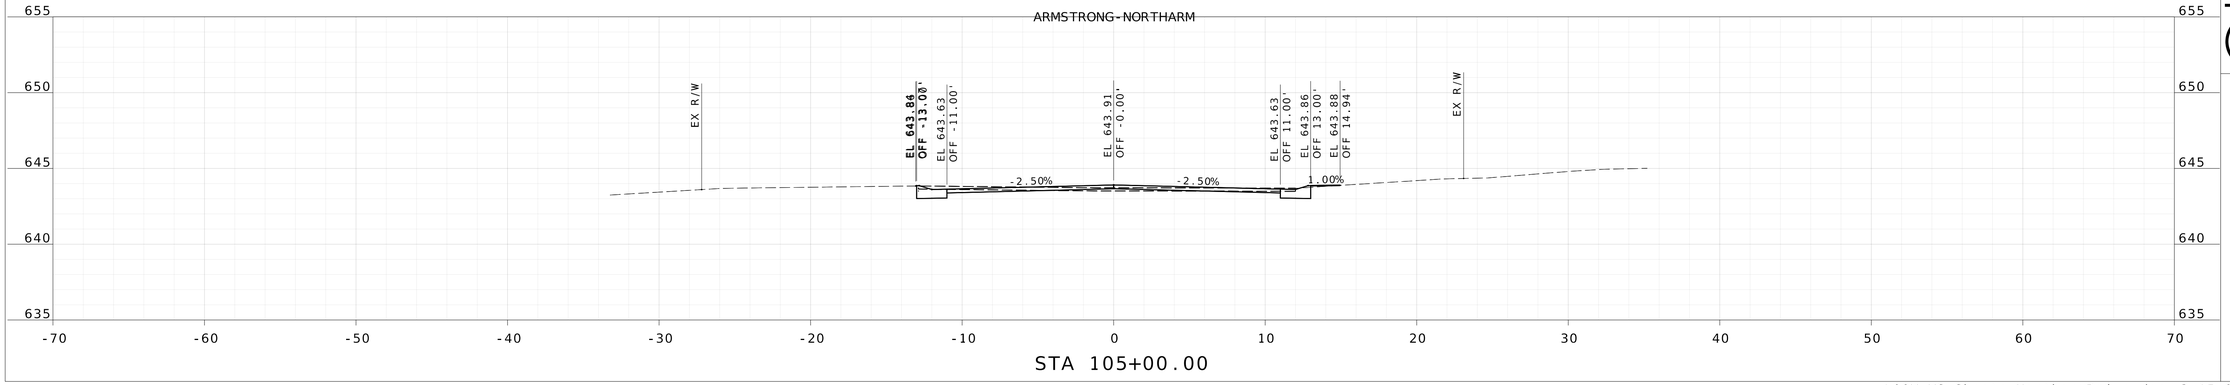

STA 105+00.00

DATE PREPARED
10/24/2025

ROUTE	STATE
	MO
DISTRICT	SHEET NO.
	58

COUNTY
ST. LOUIS

JOB NO.

CONTRACT ID.

PROJECT NO.
PROP. S-2026

BRIDGE NO.

DESCRIPTION

DATE

CITY OF Glendale

HORNER SHIFRIN
THE POWER HOUSE AT UNION STATION
401 S. 18th St., Ste. 400
ST. LOUIS, MO 63103-2296
314-531-4321 FAX: 314-531-6966
www.HornerShifrin.com
Certificate of Authority: 000159
Expiration Date: December 31, 2026

GLENDALE PROP S-2026
NORTHARM DRIVE
CROSS SECTION
SHEET 4 OF 5

DATE PREPARED
10/24/2025

ROUTE	STATE
	MO
DISTRICT	SHEET NO.
	59

COUNTY
ST. LOUIS

JOB NO.

CONTRACT ID.

PROJECT NO.
PROP. S-2026


BRIDGE NO.


DESCRIPTION	DATE

CITY OF Glendale


HORNER SHIFRIN
THE POWER HOUSE AT UNION STATION
401 S. 18th St., Ste. 400
ST. LOUIS, MO 63103-2296
314-531-4321 FAX: 314-531-6966
www.HornerShifrin.com
Certificate of Authority: 000159
Expiration Date: December 31, 2026

GLENDALE PROP S-2026
NORTHARM DRIVE
CROSS SECTION
SHEET 5 OF 5

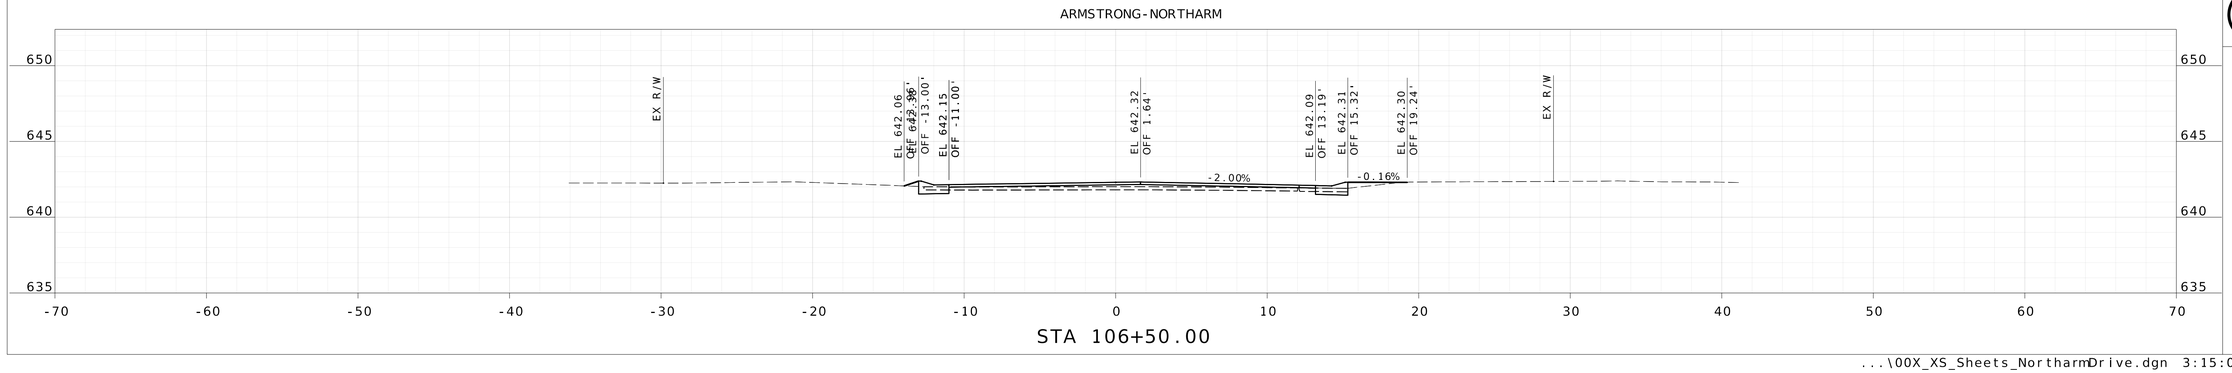


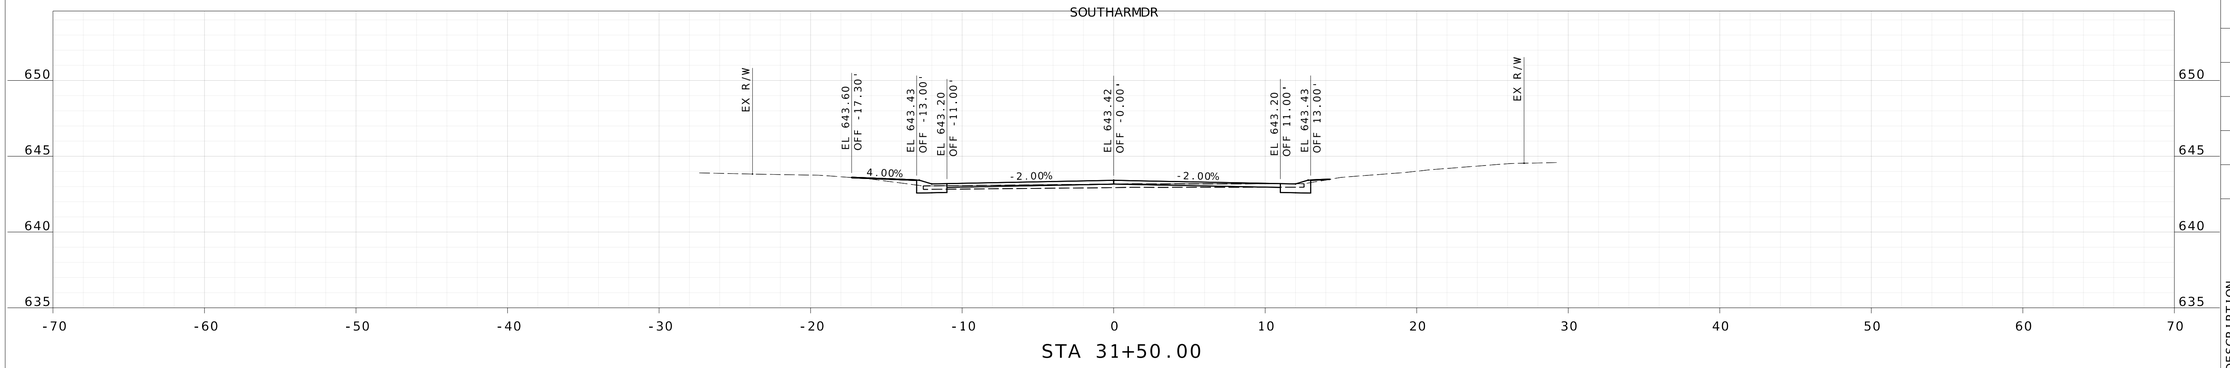

STA 31+50.00

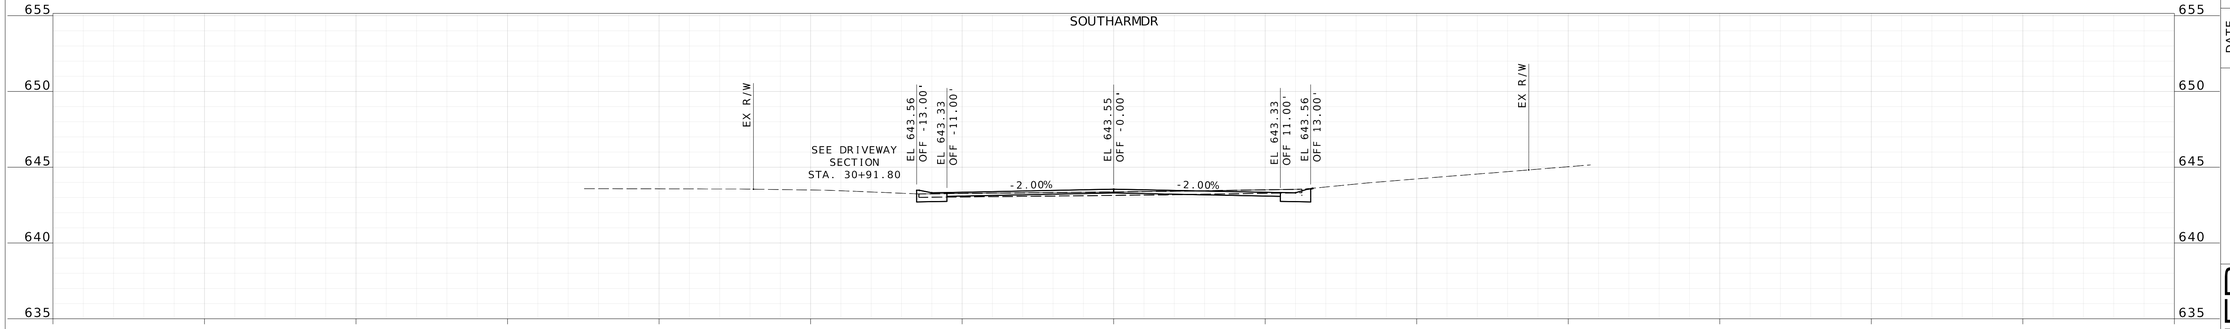

STA 31+00.00

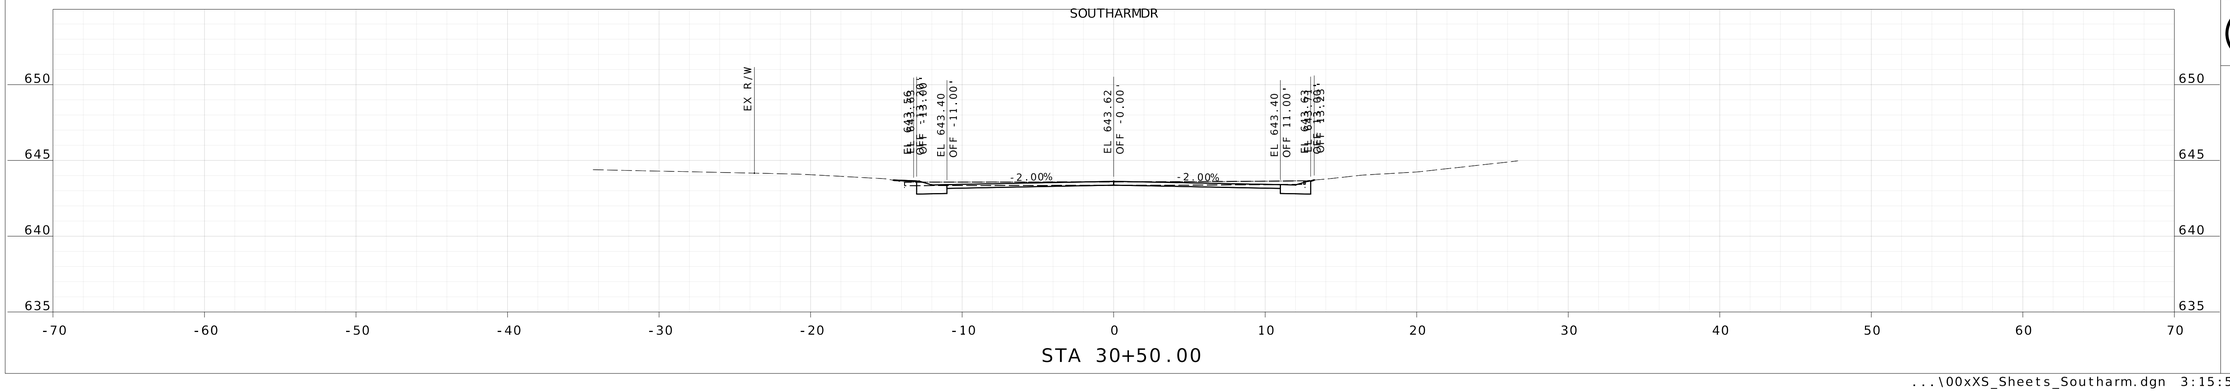

STA 30+50.00

DATE PREPARED
10/24/2025

ROUTE	STATE
	MO
DISTRICT	SHEET NO.
	60

COUNTY
ST. LOUIS

JOB NO.

CONTRACT ID.

PROJECT NO.
PROP. S-2026

BRIDGE NO.

DESCRIPTION


DATE

CITY OF Glendale


HORNER SHIFRIN
THE POWER HOUSE AT UNION STATION
401 S. 18th St., Ste. 400
ST. LOUIS, MO 63103-2296
314-531-4321 FAX: 314-531-6966
www.HornerShifrin.com
Certificate of Authority: 000159
Expiration Date: December 31, 2026

GLENDALE PROP S-2026
SOUTHARM DRIVE
CROSS SECTION
SHEET 1 OF 3


...\00xXS_Sheets_Southarm.dgn 3:15:55 PM 10/24/2025

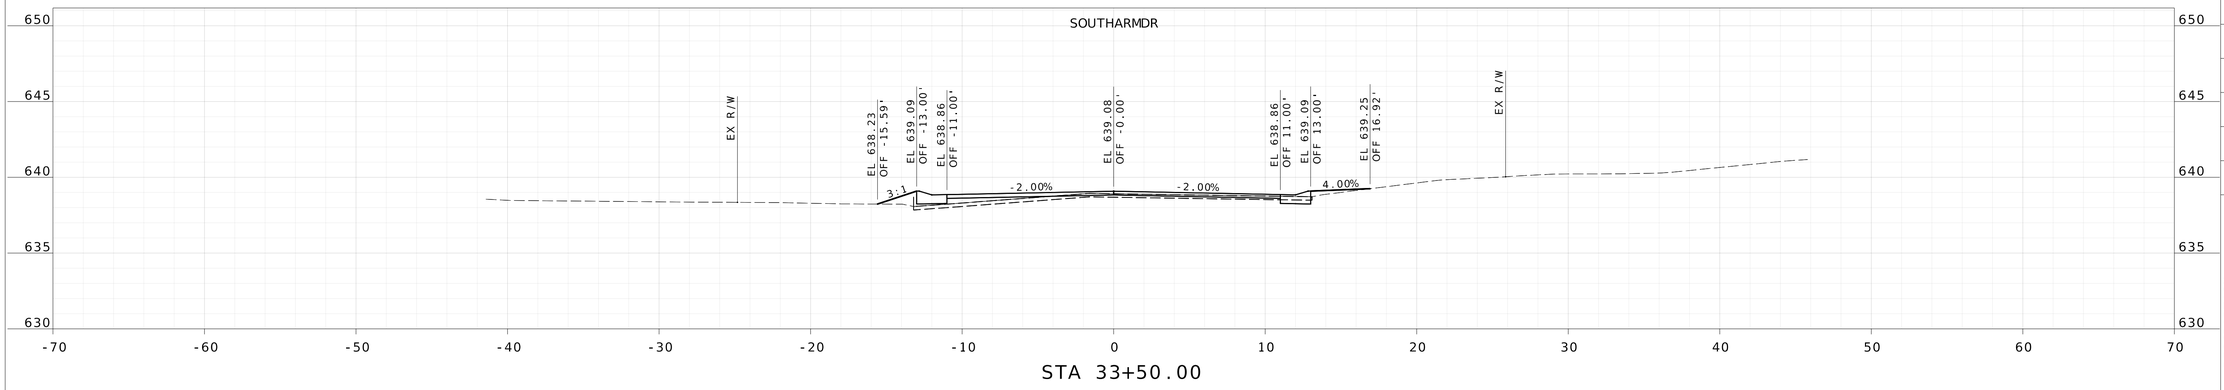

STA 33+50.00

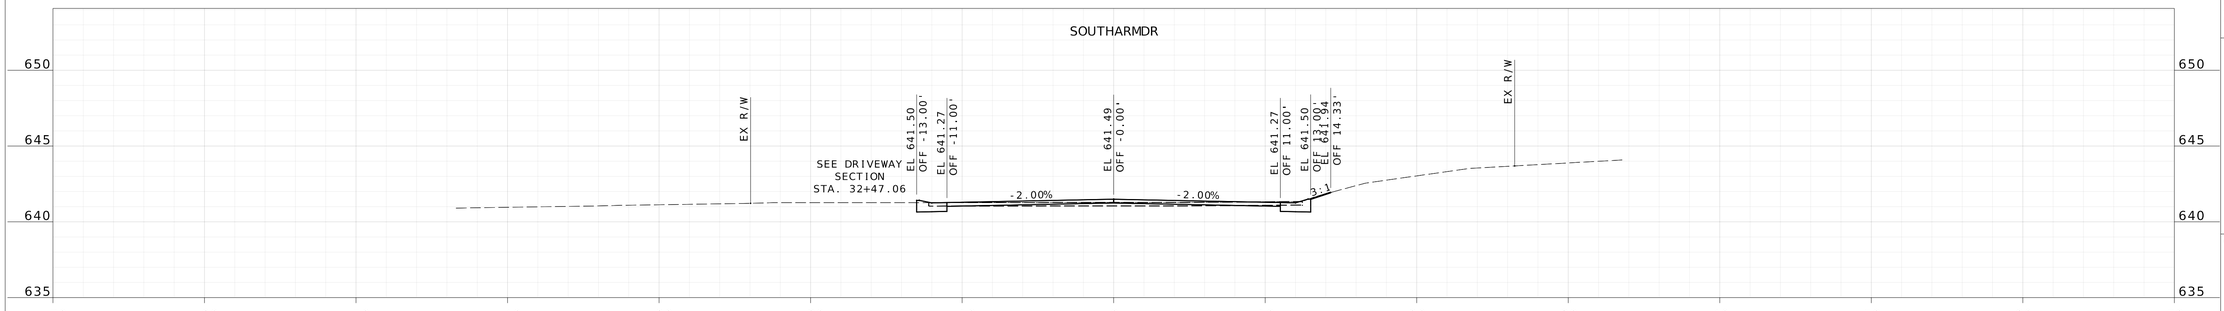

STA 32+50.00

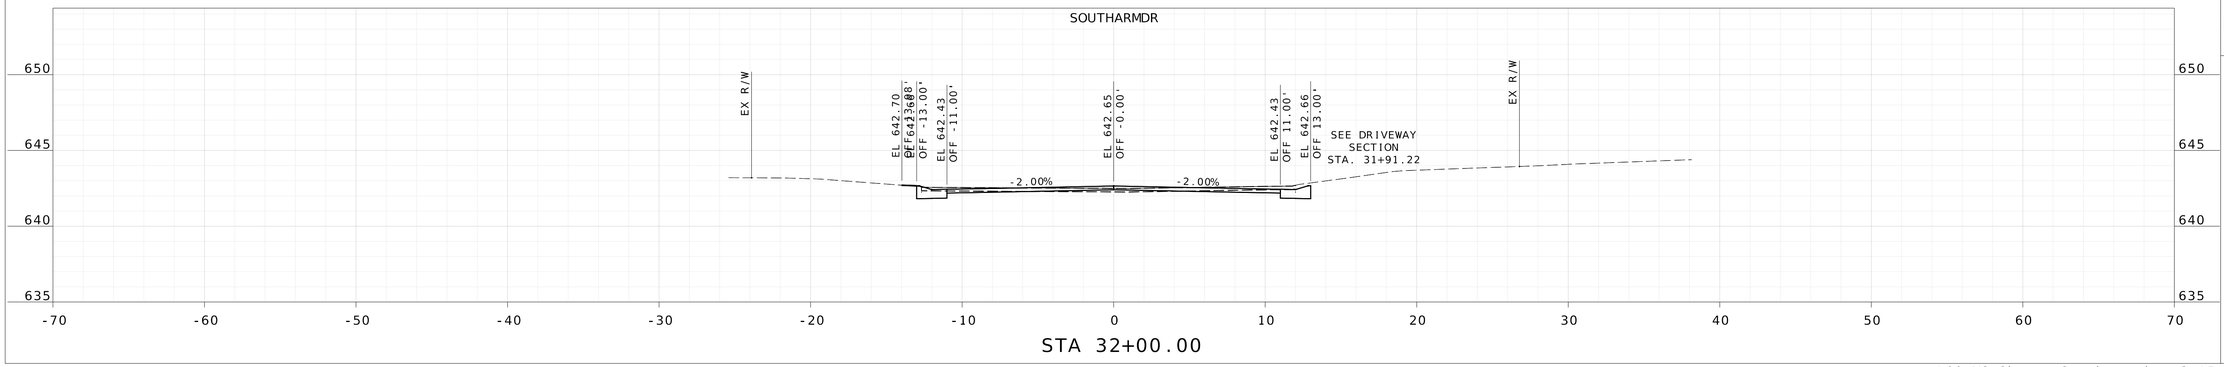

STA 32+00.00

DATE PREPARED
10/24/2025

ROUTE | STATE
MO

DISTRICT | SHEET NO.
61

COUNTY
ST. LOUIS

JOB NO.

CONTRACT ID.

PROJECT NO.
PROP. S-2026

BRIDGE NO.

DESCRIPTION


DATE

CITY OF Glendale


HORNER SHIFRIN
THE POWER HOUSE AT UNION STATION
401 S. 18th St., Ste. 400
ST. LOUIS, MO 63103-2296
314-531-4321 FAX: 314-531-6966
www.HornerShifrin.com
Certificate of Authority: 000159
Expiration Date: December 31, 2026

GLENDALE PROP S-2026
SOUTHARM DRIVE
CROSS SECTION
SHEET 2 OF 3

...\00xXS_Sheets_Southarm.dgn 3:15:57 PM 10/24/2025

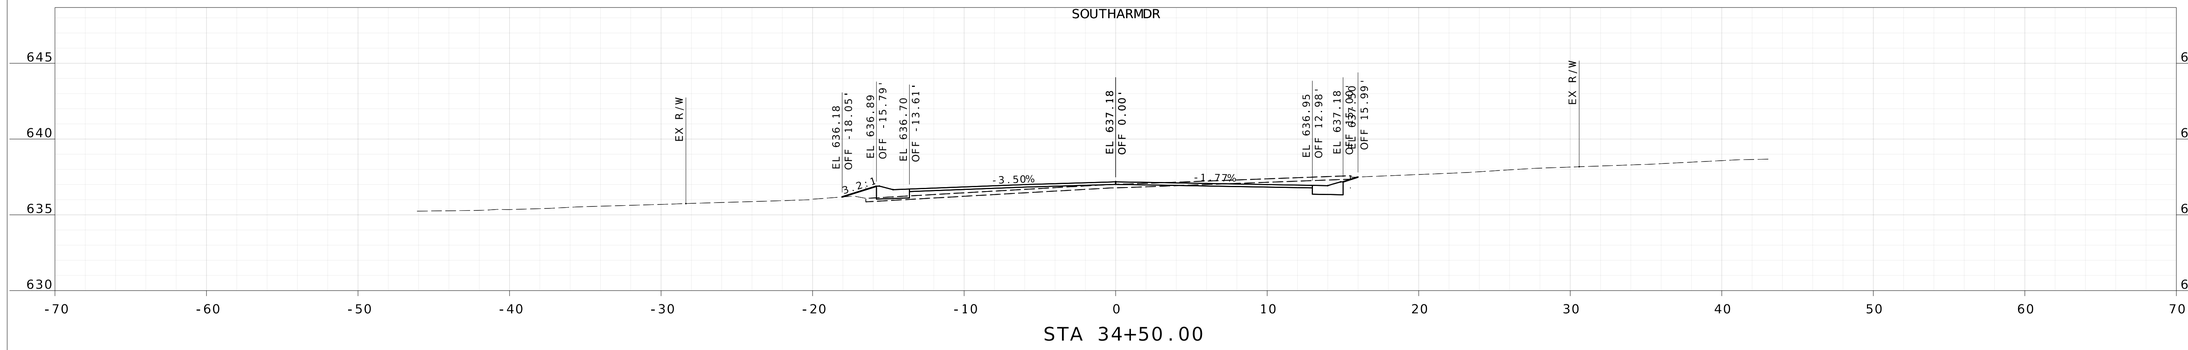

STA 34+50.00

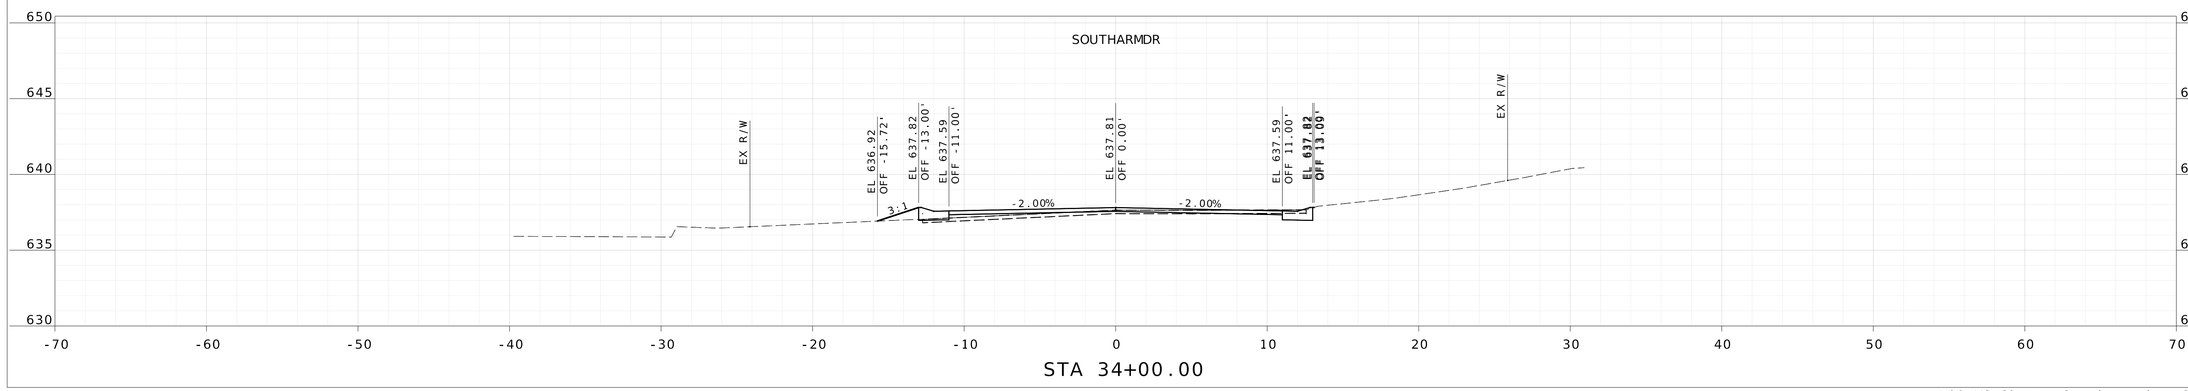

STA 34+00.00

DATE PREPARED
10/24/2025

ROUTE	STATE
	MO
DISTRICT	SHEET NO.
	62

COUNTY
ST. LOUIS

JOB NO.

CONTRACT ID.

PROJECT NO.
PROP. S-2026

BRIDGE NO.


DESCRIPTION	DATE

CITY OF Glendale


HORNER SHIFRIN
THE POWER HOUSE AT UNION STATION
401 S. 18th St., Ste. 400
ST. LOUIS, MO 63103-2296
314-531-4321 FAX: 314-531-6966
www.HornerShifrin.com
Certificate of Authority: 000159
Expiration Date: December 31, 2026

GLENDALE PROP S-2026
SOUTHARM DRIVE
CROSS SECTION
SHEET 3 OF 3


...\00xXS_Sheets_Southarm.dgn 3:15:58 PM 10/24/2025

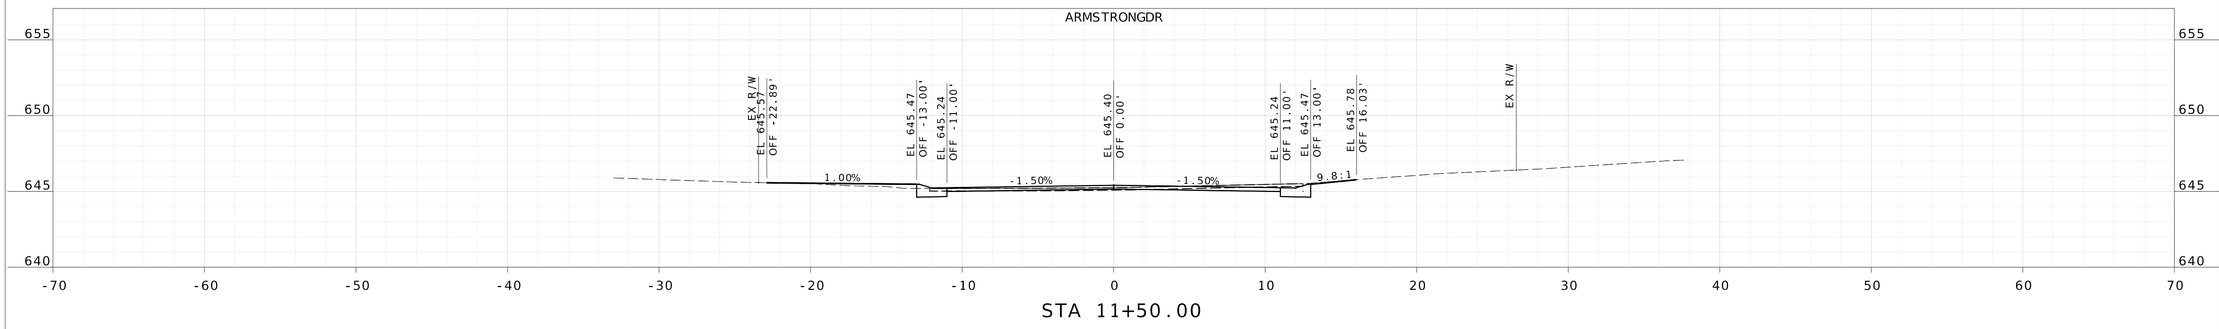

STA 11+50.00

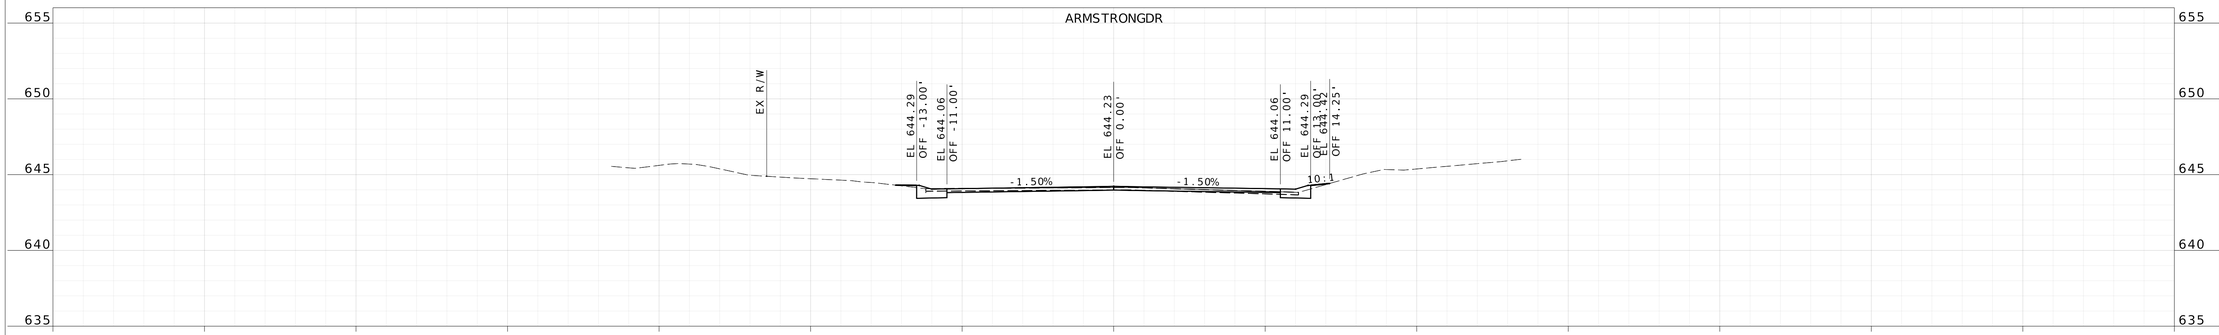

STA 11+00.00

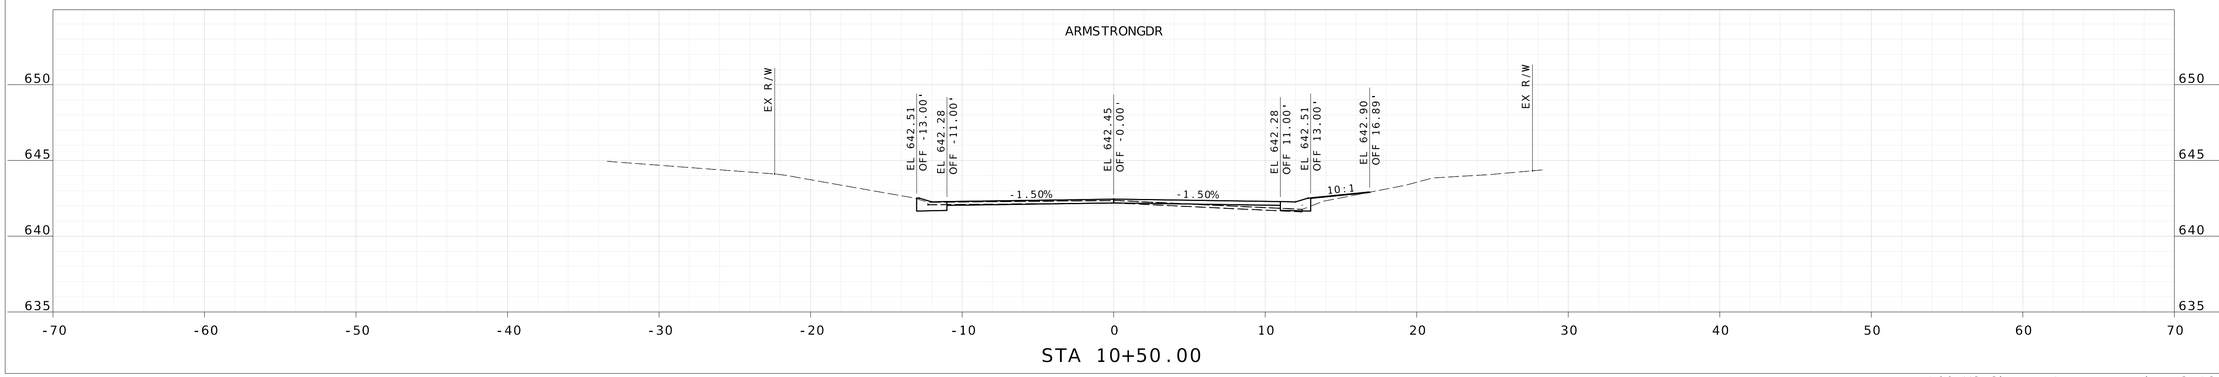

STA 10+50.00

DATE PREPARED
10/24/2025

ROUTE	STATE
	MO
DISTRICT	SHEET NO.
	63

COUNTY
ST. LOUIS

JOB NO.

CONTRACT ID.

PROJECT NO.
PROP. S-2026

BRIDGE NO.

DESCRIPTION


DATE

CITY OF Glendale


HORNER SHIFRIN
THE POWER HOUSE AT UNION STATION
401 S. 18th St., Ste. 400
ST. LOUIS, MO 63103-2296
314-531-4321 FAX: 314-531-6966
www.HornerShifrin.com
Certificate of Authority: 000159
Expiration Date: December 31, 2026

GLENDALE PROP S-2026
ARMSTRONG DRIVE
CROSS SECTION
SHEET 1 OF 4


...\00xXS_Sheets_Armstrong.dgn 3:16:53 PM 10/24/2025

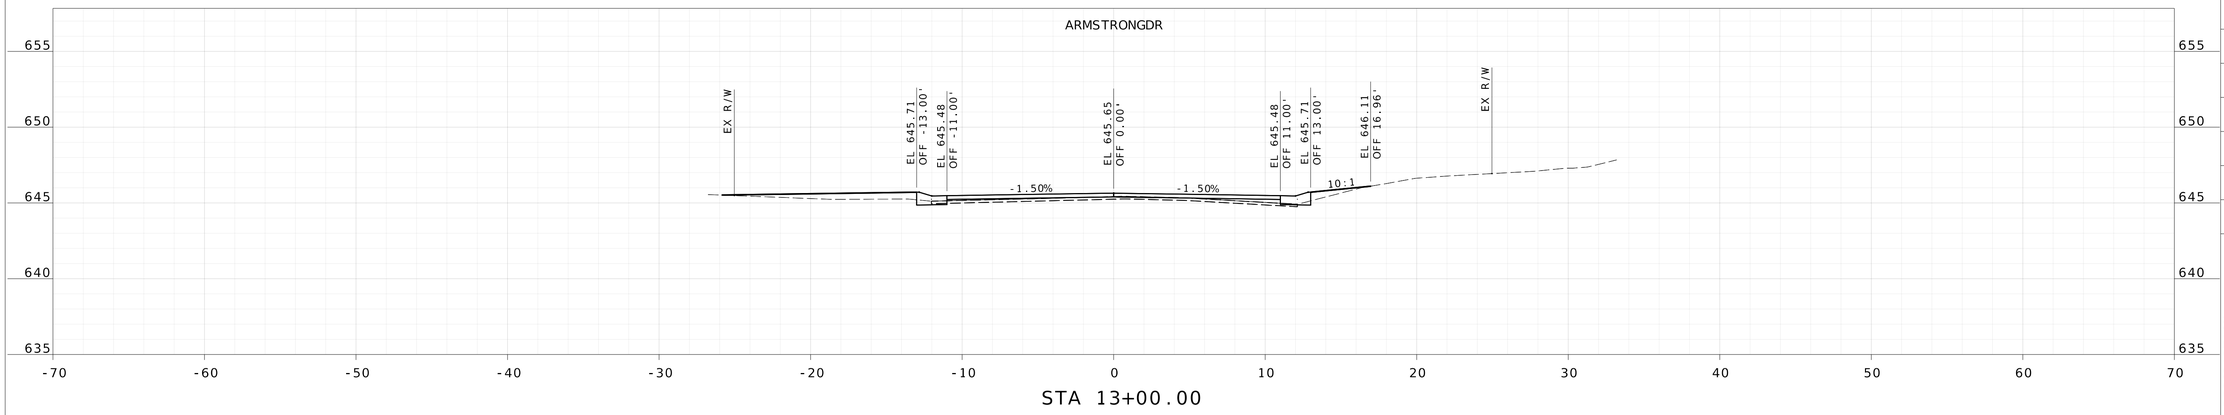

STA 13+00.00

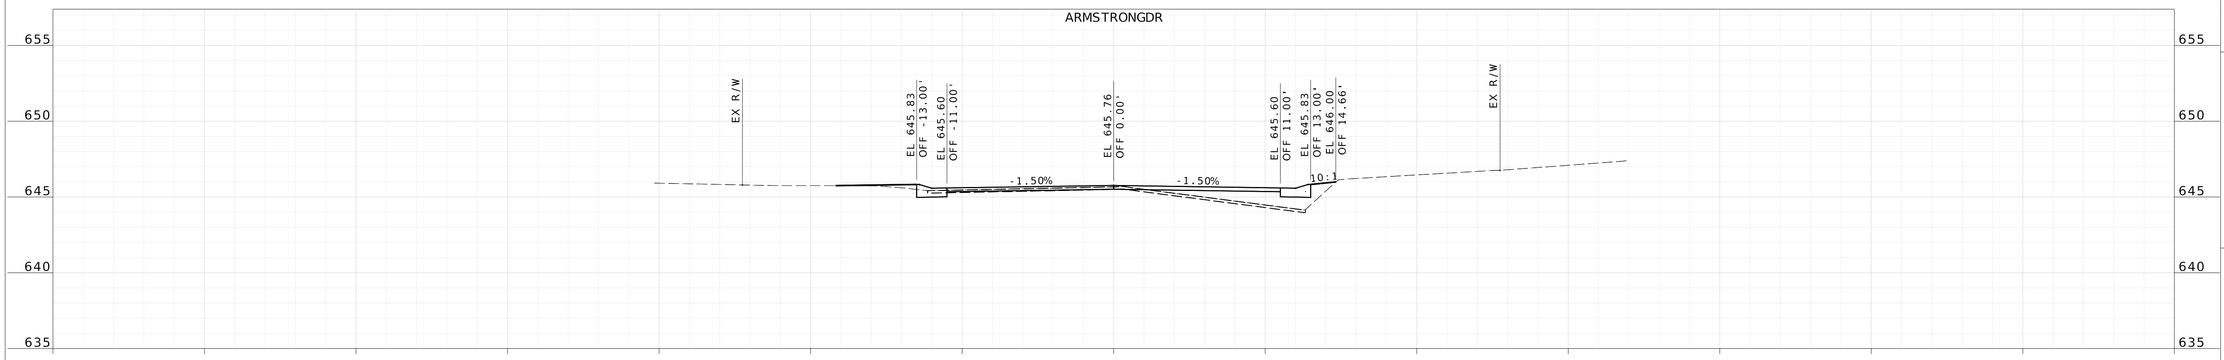

STA 12+50.00

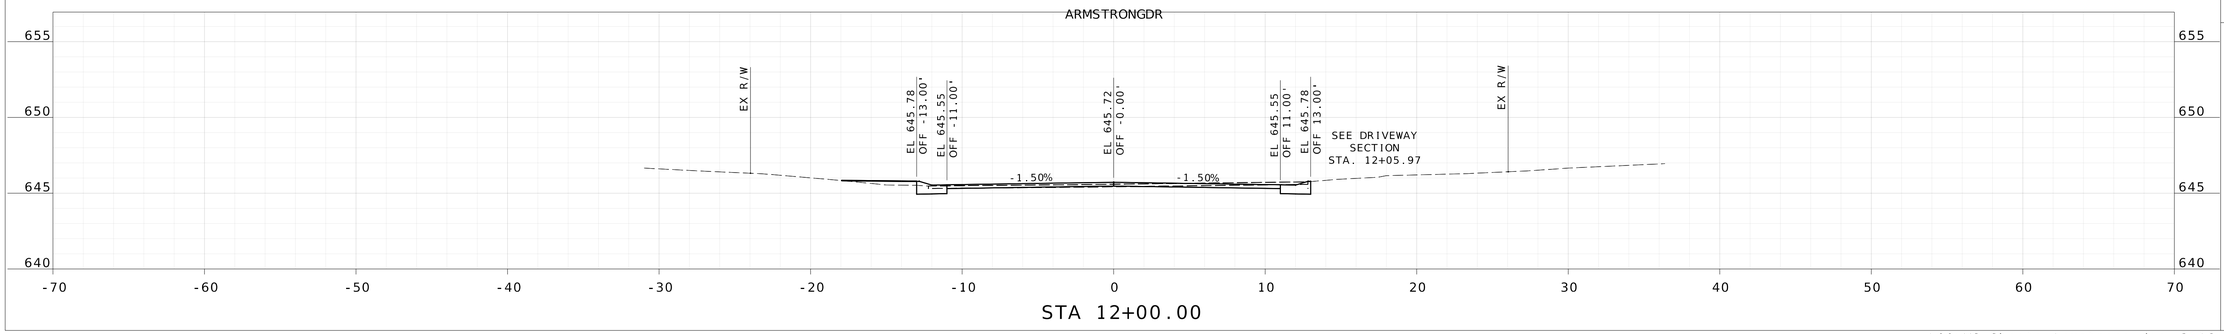

STA 12+00.00

DATE PREPARED
10/24/2025

ROUTE	STATE
	MO
DISTRICT	SHEET NO.
	64

COUNTY
ST. LOUIS

JOB NO.

CONTRACT ID.

PROJECT NO.
PROP. S-2026

BRIDGE NO.

DESCRIPTION


DATE

CITY OF Glendale


HORNER SHIFRIN
THE POWER HOUSE AT UNION STATION
401 S. 18th St., Ste. 400
ST. LOUIS, MO 63103-2296
314-531-4321 FAX: 314-531-6966
www.HornerShifrin.com
Certificate of Authority: 000159
Expiration Date: December 31, 2026

GLENDALE PROP S-2026
ARMSTRONG DRIVE
CROSS SECTION
SHEET 2 OF 4


...\00xXS_Sheets_Armstrong.dgn 3:16:56 PM 10/24/2025

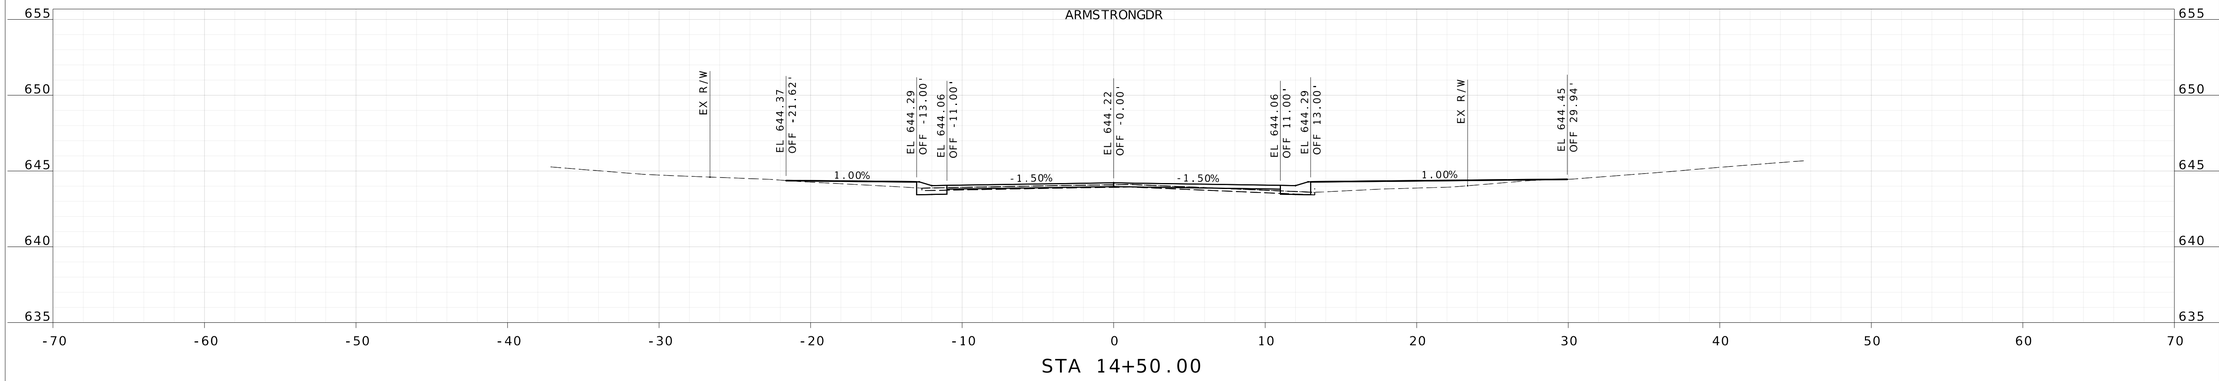

STA 14+50.00

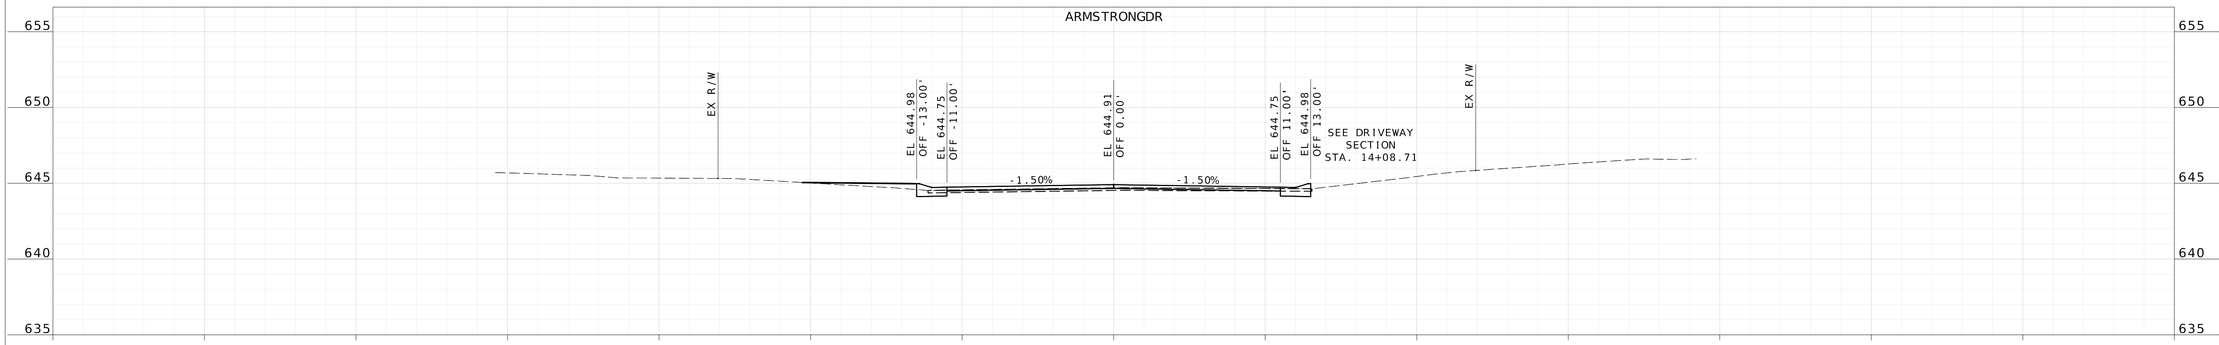

STA 14+00.00

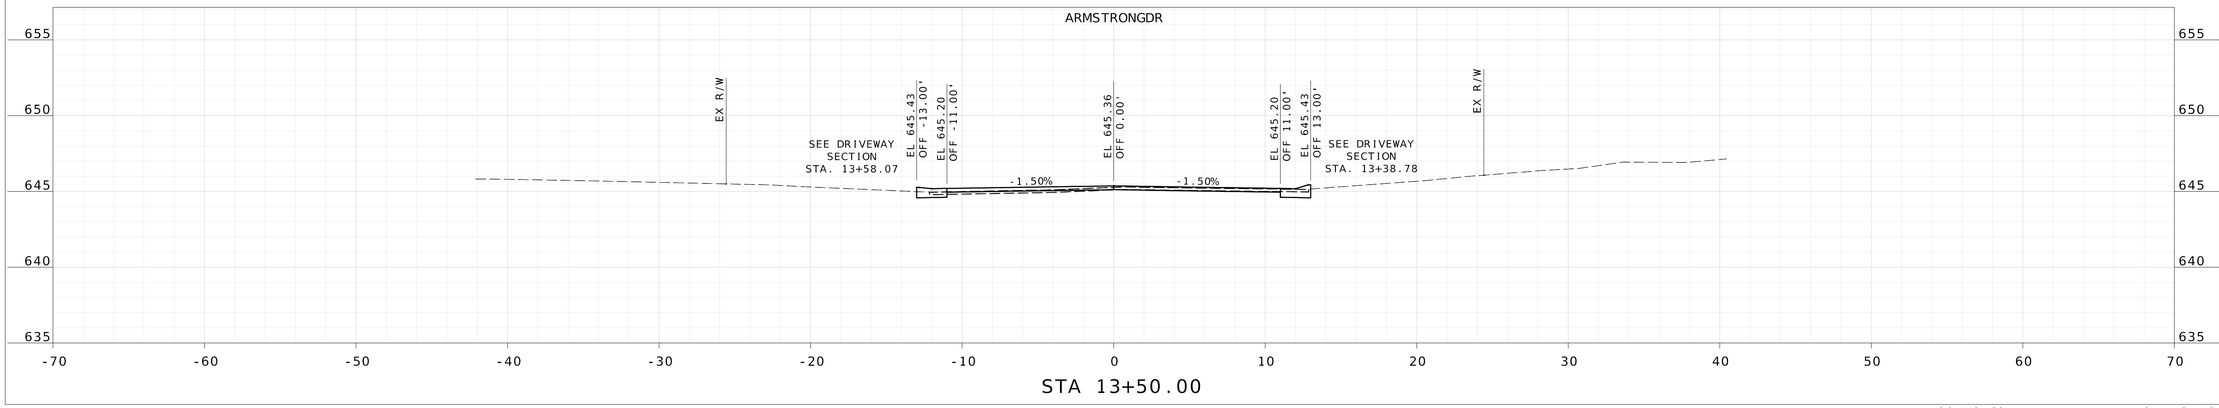

STA 13+50.00

DATE PREPARED
10/24/2025

ROUTE | STATE
MO

DISTRICT | SHEET NO.
65

COUNTY
ST. LOUIS

JOB NO.

CONTRACT ID.

PROJECT NO.
PROP. S-2026

BRIDGE NO.

DESCRIPTION


DATE

CITY OF Glendale


HORNER SHIFRIN
THE POWER HOUSE AT UNION STATION
401 S. 18th St., Ste. 400
ST. LOUIS, MO 63103-2296
314-531-4321 FAX: 314-531-6966
www.HornerShifrin.com
Certificate of Authority: 000159
Expiration Date: December 31, 2026

GLENDALE PROP S-2026
ARMSTRONG DRIVE
CROSS SECTION
SHEET 3 OF 4

...\00xXS_Sheets_Armstrong.dgn 3:16:56 PM 10/24/2025

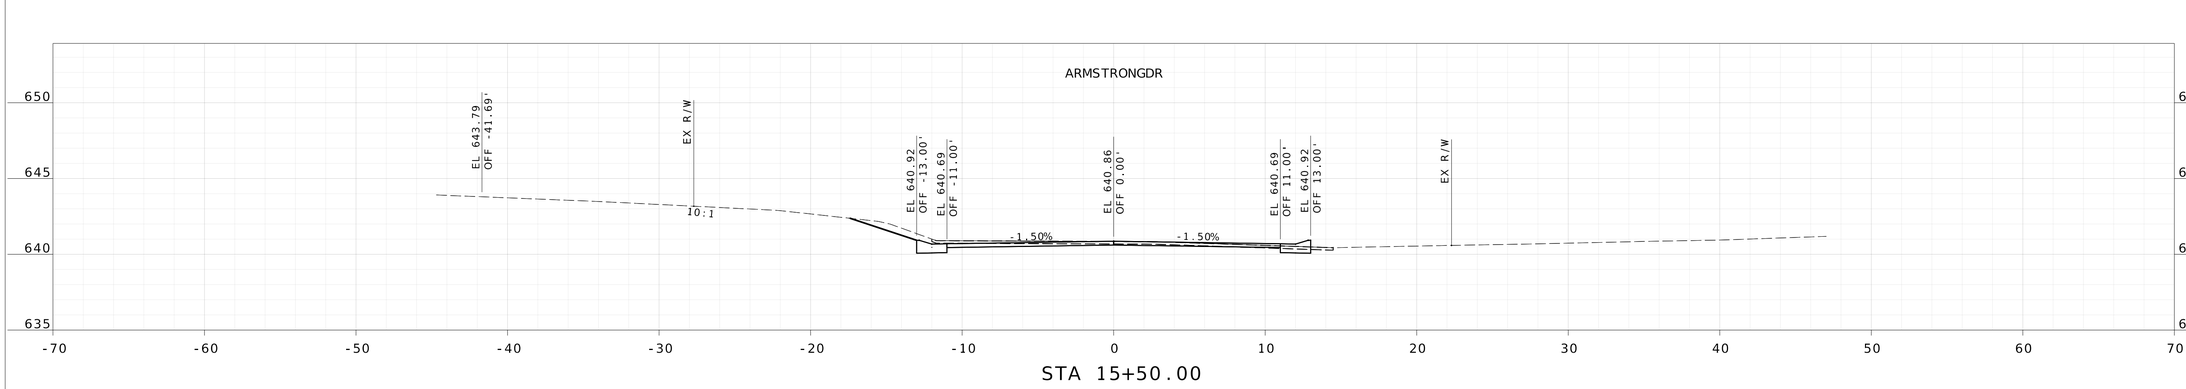

STA 15+50.00

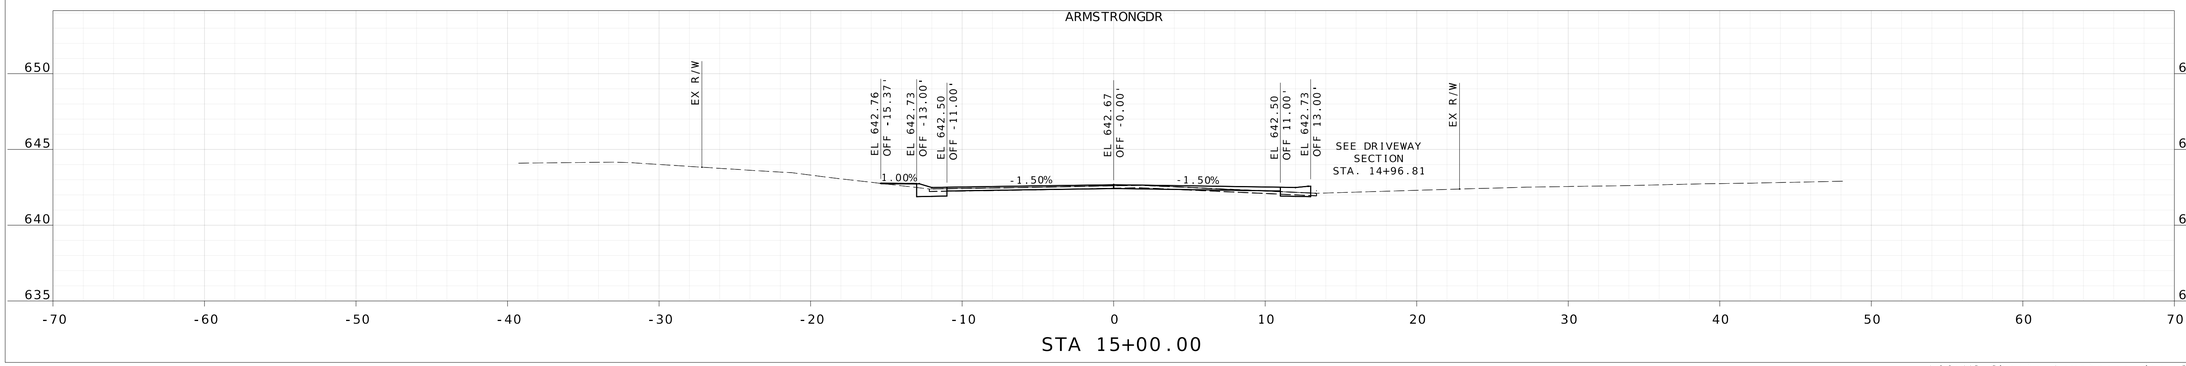

STA 15+00.00

DATE PREPARED
10/24/2025

ROUTE	STATE
	MO
DISTRICT	SHEET NO.
	66

COUNTY
ST. LOUIS

JOB NO.

CONTRACT ID.

PROJECT NO.
PROP. S-2026

BRIDGE NO.


DESCRIPTION	DATE

CITY OF Glendale

HORNER SHIFRIN
THE POWER HOUSE AT UNION STATION
401 S. 18th St., Ste. 400
ST. LOUIS, MO 63103-2296
314-531-4321 FAX: 314-531-6966
www.HornerShifrin.com
Certificate of Authority: 000159
Expiration Date: December 31, 2026


GLENDALE PROP S-2026
ARMSTRONG DRIVE
CROSS SECTION
SHEET 4 OF 4

...\00xXS_Sheets_Armstrong.dgn 3:16:57 PM 10/24/2025

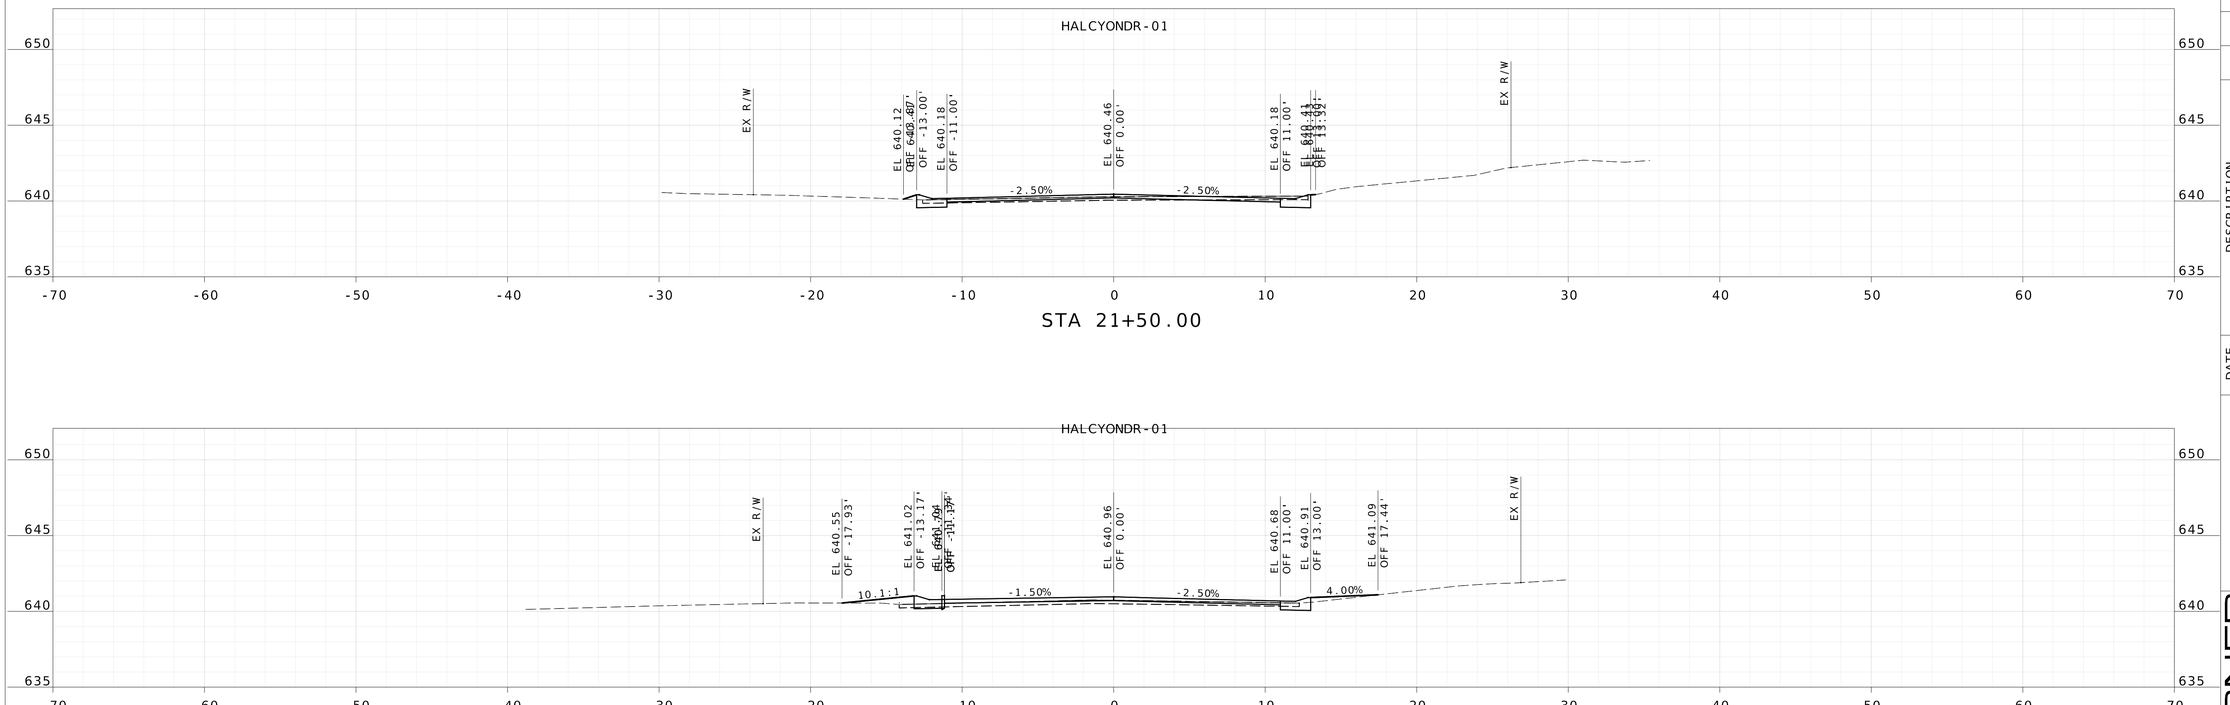

STA 21+50.00

STA 21+00.00

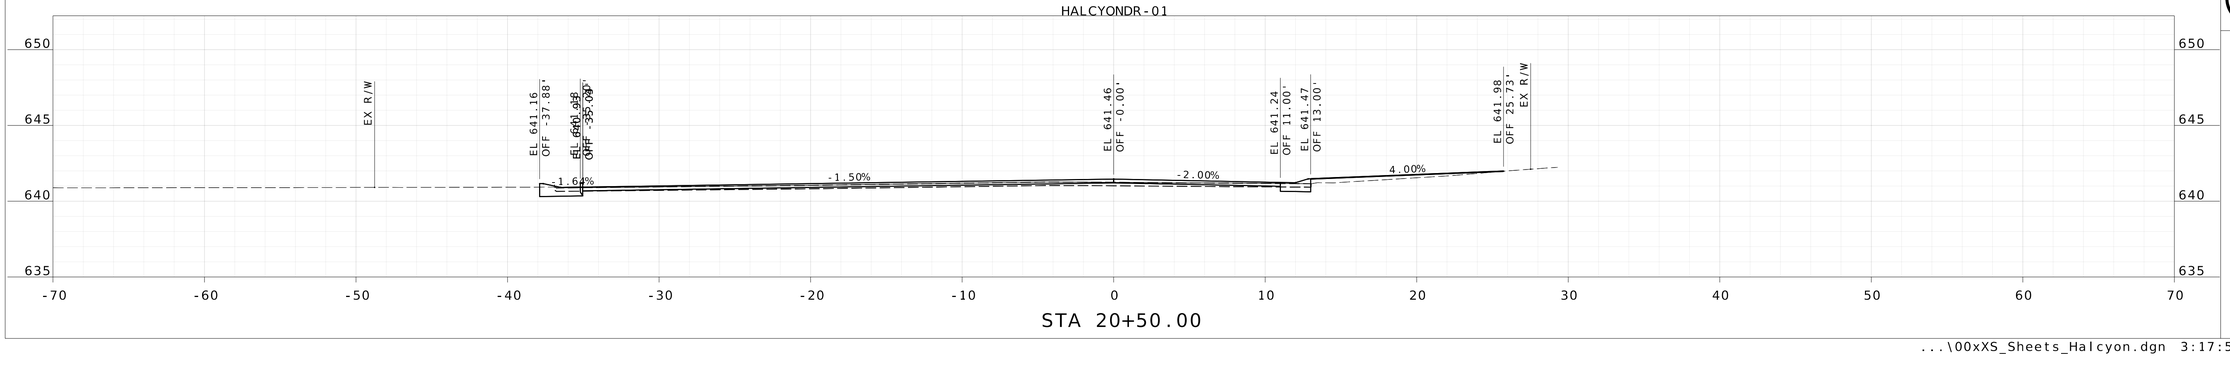

STA 20+50.00

DATE PREPARED
10/24/2025

ROUTE | STATE
MO

DISTRICT | SHEET NO.
67

COUNTY
ST. LOUIS

JOB NO.

CONTRACT ID.

PROJECT NO.
PROP. S-2026

BRIDGE NO.

DESCRIPTION


DATE

CITY OF Glendale


HORNER SHIFRIN
THE POWER HOUSE AT UNION STATION
401 S. 18th St., Ste. 400
ST. LOUIS, MO 63103-2296
314-531-4321 FAX: 314-531-6966
www.HornerShifrin.com
Certificate of Authority: 000159
Expiration Date: December 31, 2026

GLENDALE PROP S-2026
HALCYON DRIVE
CROSS SECTION
SHEET 1 OF 6


...\00xXS_Sheets_Halcyon.dgn 3:17:51 PM 10/24/2025

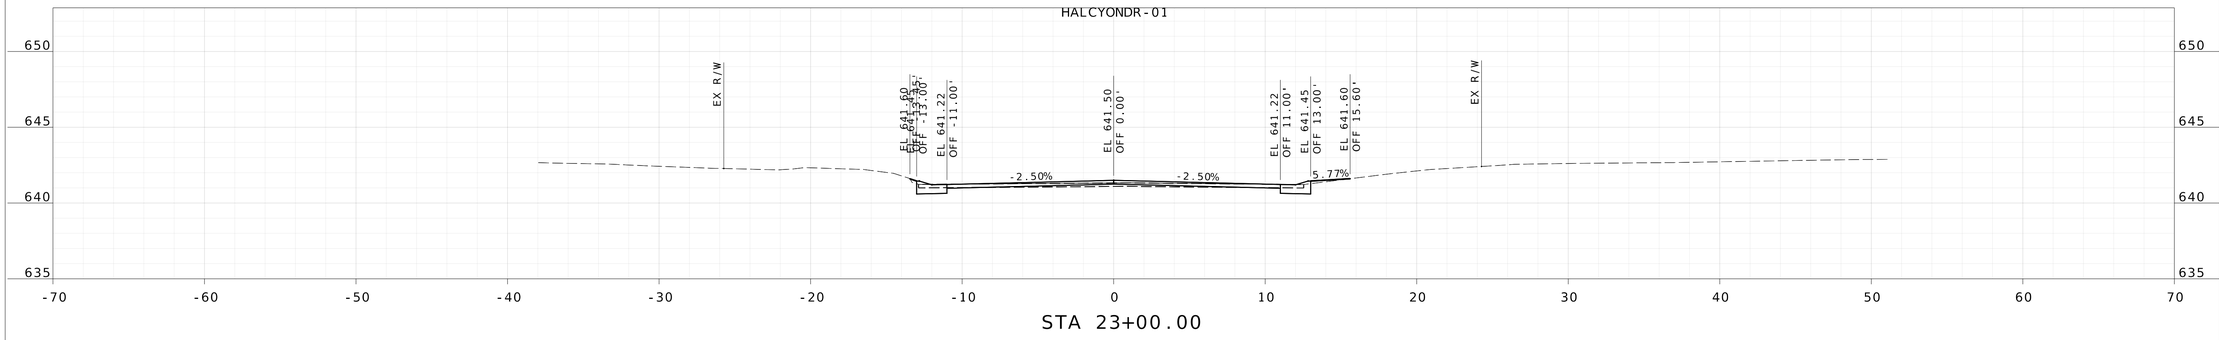

STA 23+00.00

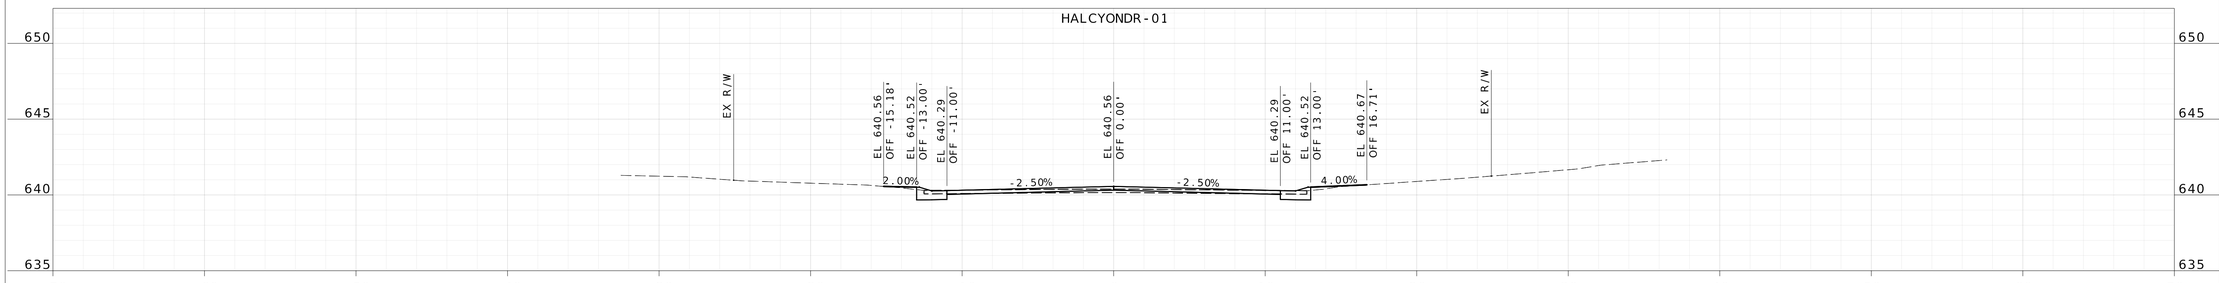

STA 22+50.00

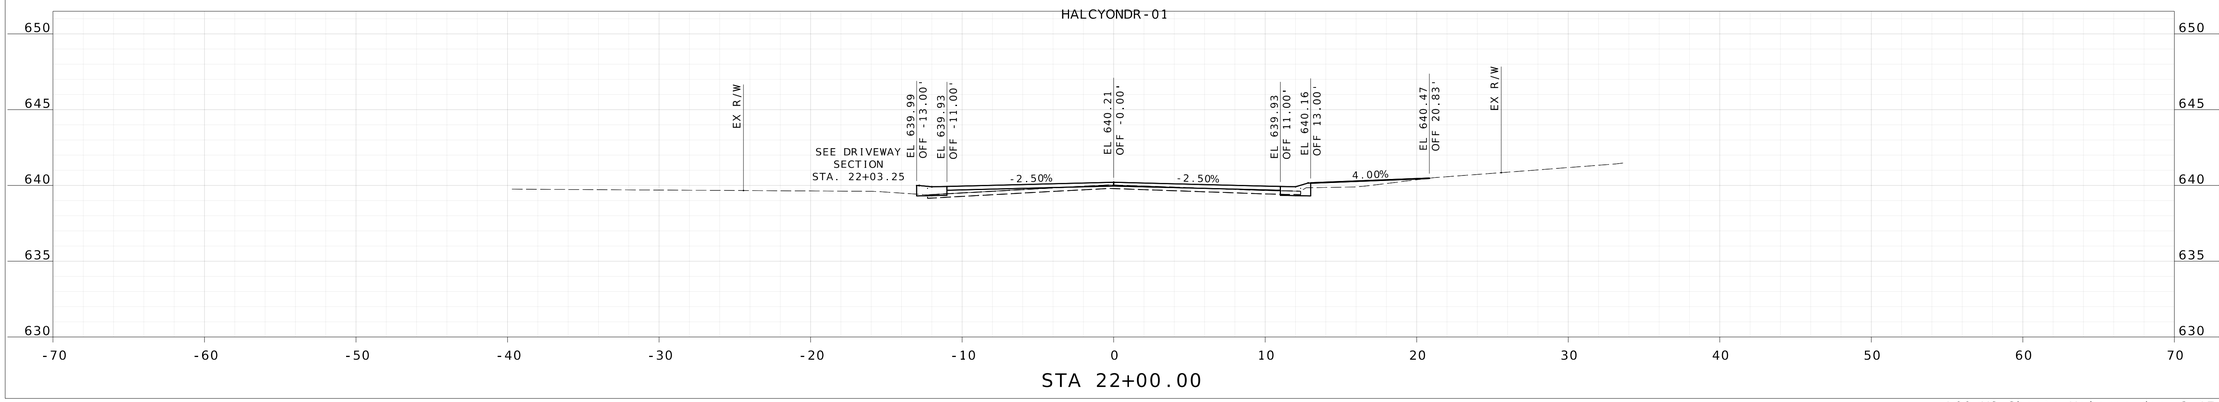

STA 22+00.00

DATE PREPARED
10/24/2025

ROUTE	STATE
	MO
DISTRICT	SHEET NO.
	68

COUNTY
ST. LOUIS

JOB NO.

CONTRACT ID.

PROJECT NO.
PROP. S-2026

BRIDGE NO.

DESCRIPTION


DATE

CITY OF Glendale


HORNER SHIFRIN
THE POWER HOUSE AT UNION STATION
401 S. 18th St., Ste. 400
ST. LOUIS, MO 63103-2296
314-531-4321 FAX: 314-531-6966
www.HornerShifrin.com
Certificate of Authority: 000159
Expiration Date: December 31, 2026

GLENDALE PROP S-2026
HALCYON DRIVE
CROSS SECTION
SHEET 2 OF 6


...\00xXS_Sheets_Halcyon.dgn 3:17:53 PM 10/24/2025

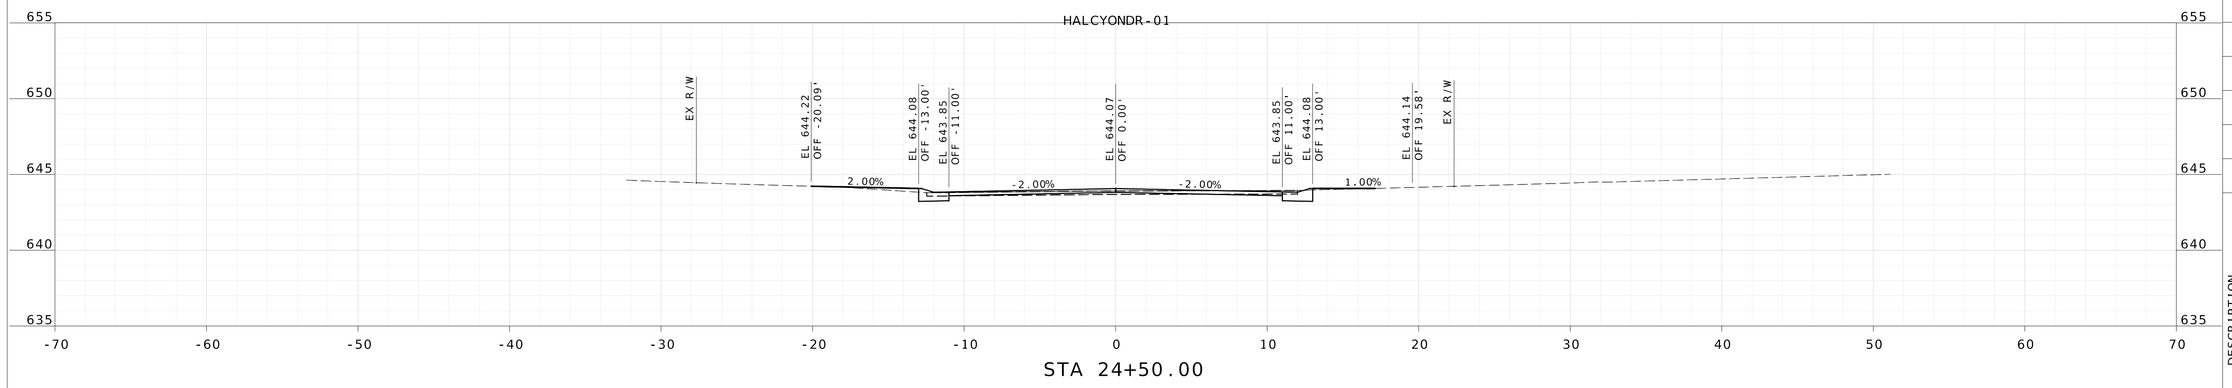

STA 24+50.00

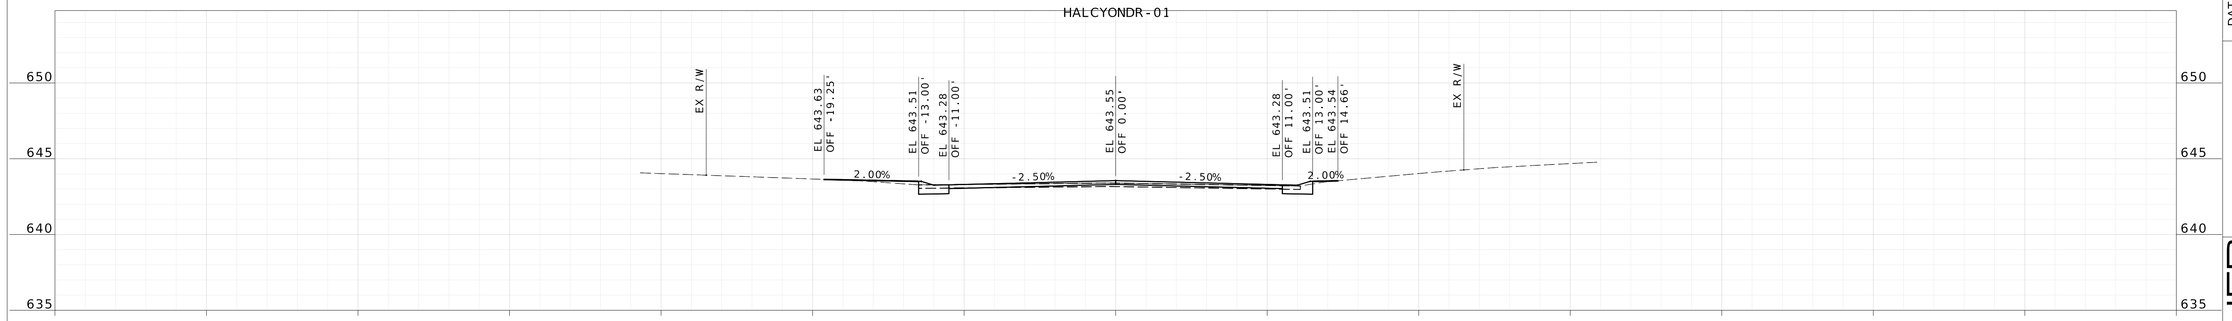

STA 24+00.00

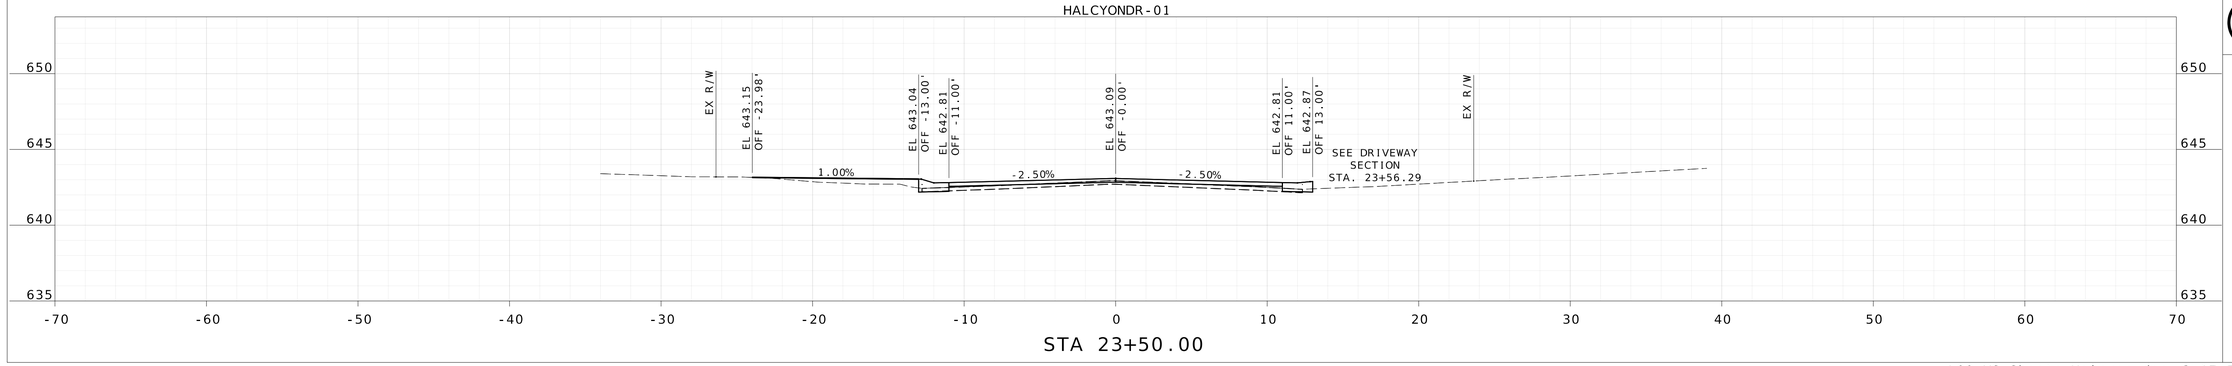

STA 23+50.00

DATE PREPARED
10/24/2025

ROUTE | STATE
MO

DISTRICT | SHEET NO.
69

COUNTY
ST. LOUIS

JOB NO.

CONTRACT ID.

PROJECT NO.
PROP. S-2026

BRIDGE NO.

DESCRIPTION

DATE

CITY OF Glendale

HORNER SHIFRIN
THE POWER HOUSE AT UNION STATION
401 S. 18th St., Ste. 400
ST. LOUIS, MO 63103-2296
314-531-4321 FAX: 314-531-6966
www.HornerShifrin.com
Certificate of Authority: 000159
Expiration Date: December 31, 2026

GLENDALE PROP S-2026
HALCYON DRIVE
CROSS SECTION
SHEET 3 OF 6

...\00xXS_Sheets_Halcyon.dgn 3:17:53 PM 10/24/2025

DATE PREPARED
10/24/2025

ROUTE	STATE
	MO
DISTRICT	SHEET NO.
	70

COUNTY
ST. LOUIS

JOB NO.

CONTRACT ID.

PROJECT NO.
PROP. S-2026


BRIDGE NO.


DESCRIPTION	DATE

CITY OF Glendale


HORNER SHIFRIN
THE POWER HOUSE AT UNION STATION
401 S. 18th St., Ste. 400
ST. LOUIS, MO 63103-2296
314-531-4321 FAX: 314-531-6966
www.HornerShifrin.com
Certificate of Authority: 000159
Expiration Date: December 31, 2026

GLENDALE PROP S-2026
HALCYON DRIVE
CROSS SECTION
SHEET 4 OF 6

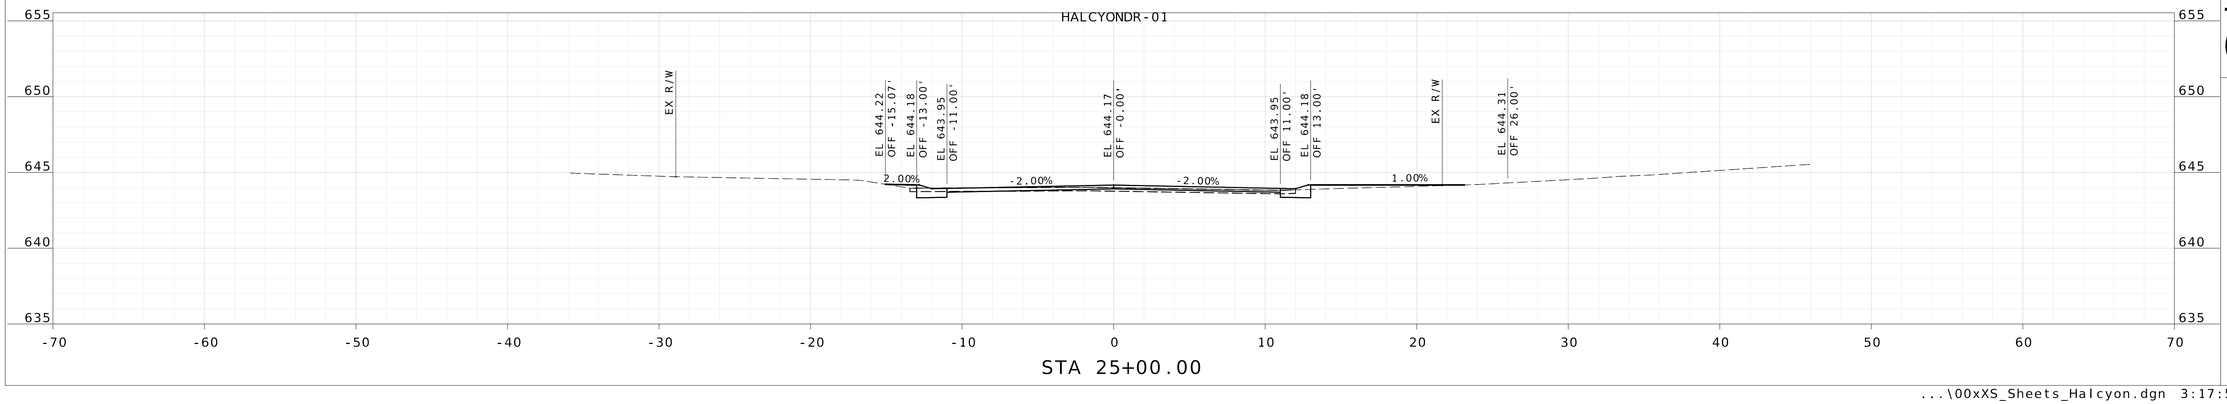


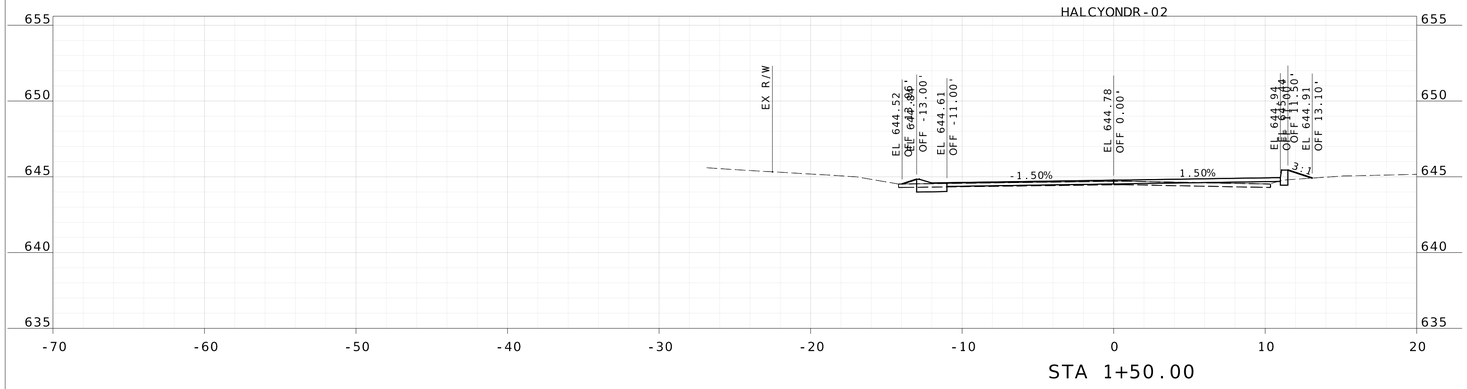

STA 1+50.00

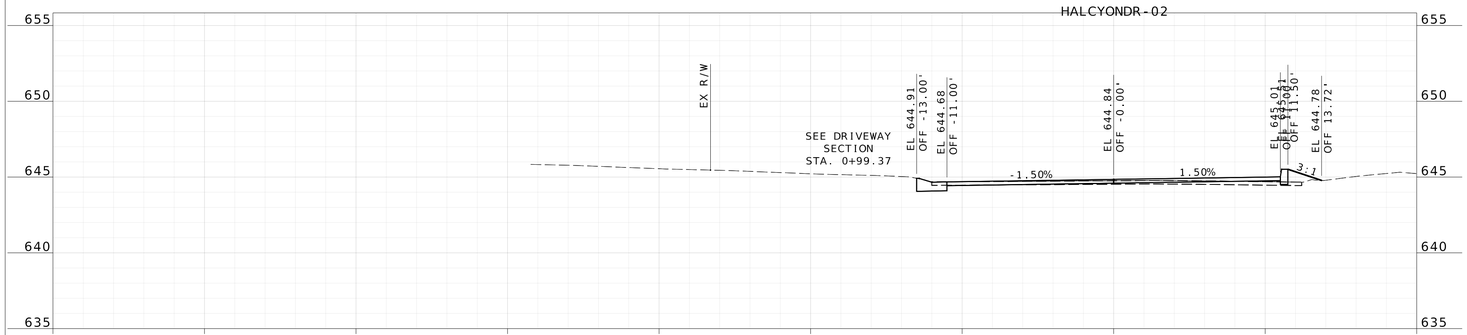

STA 1+00.00

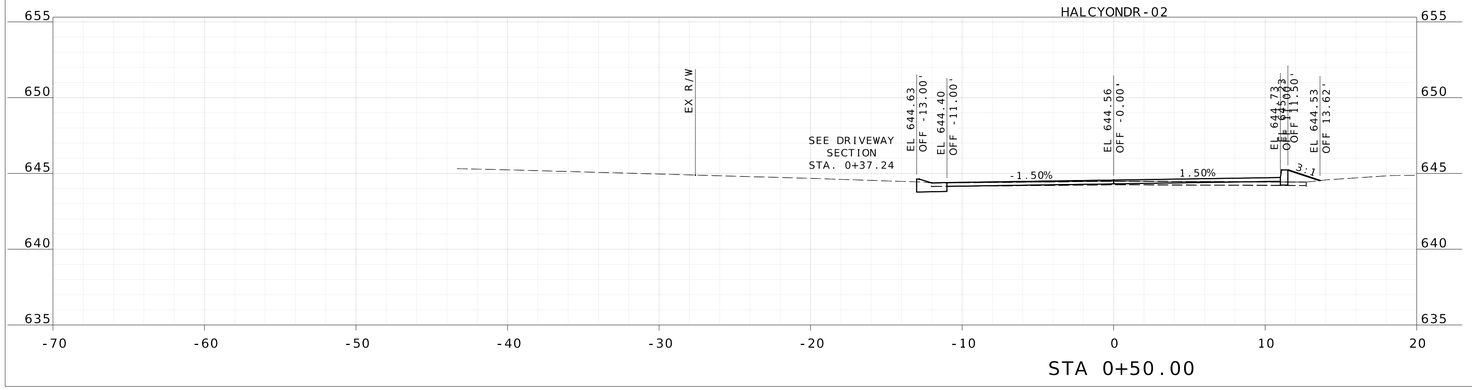

STA 0+50.00

DATE PREPARED
10/24/2025

ROUTE	STATE
	MO
DISTRICT	SHEET NO.
	71

COUNTY
ST. LOUIS

JOB NO.

CONTRACT ID.

PROJECT NO.
PROP. S-2026

BRIDGE NO.


DESCRIPTION	DATE

CITY OF Glendale

HORNER SHIFRIN
THE POWER HOUSE AT UNION STATION
401 S. 18th St., Ste. 400
ST. LOUIS, MO 63103-2296
314-531-4321 FAX: 314-531-6966
www.HornerShifrin.com
Certificate of Authority: 000159
Expiration Date: December 31, 2026

GLENDALE PROP S-2026
HALCYON DRIVE
CROSS SECTION
SHEET 5 OF 6

...\00xXS_Sheets_Halcyon.dgn 3:17:55 PM 10/24/2025

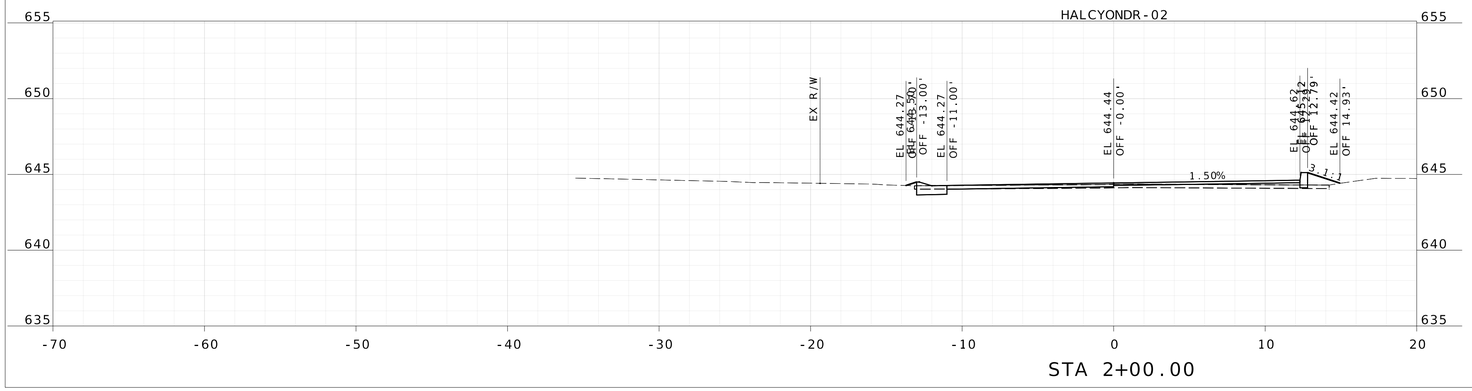

DATE PREPARED
10/24/2025

ROUTE	STATE
	MO
DISTRICT	SHEET NO.
	72

COUNTY
ST. LOUIS

JOB NO.

CONTRACT ID.

PROJECT NO.
PROP. S-2026

BRIDGE NO.

DESCRIPTION	DATE

CITY OF Glendale

HORNER SHIFRIN
THE POWER HOUSE AT UNION STATION
401 S. 18th St., Ste. 400
ST. LOUIS, MO 63103-2296
314-531-4321 FAX: 314-531-6966
www.HornerShifrin.com
Certificate of Authority: 000159
Expiration Date: December 31, 2026

GLENDALE PROP S-2026
HALCYON DRIVE
CROSS SECTION
SHEET 6 OF 6

...\00xXS_Sheets_Halcyon.dgn 3:17:55 PM 10/24/2025