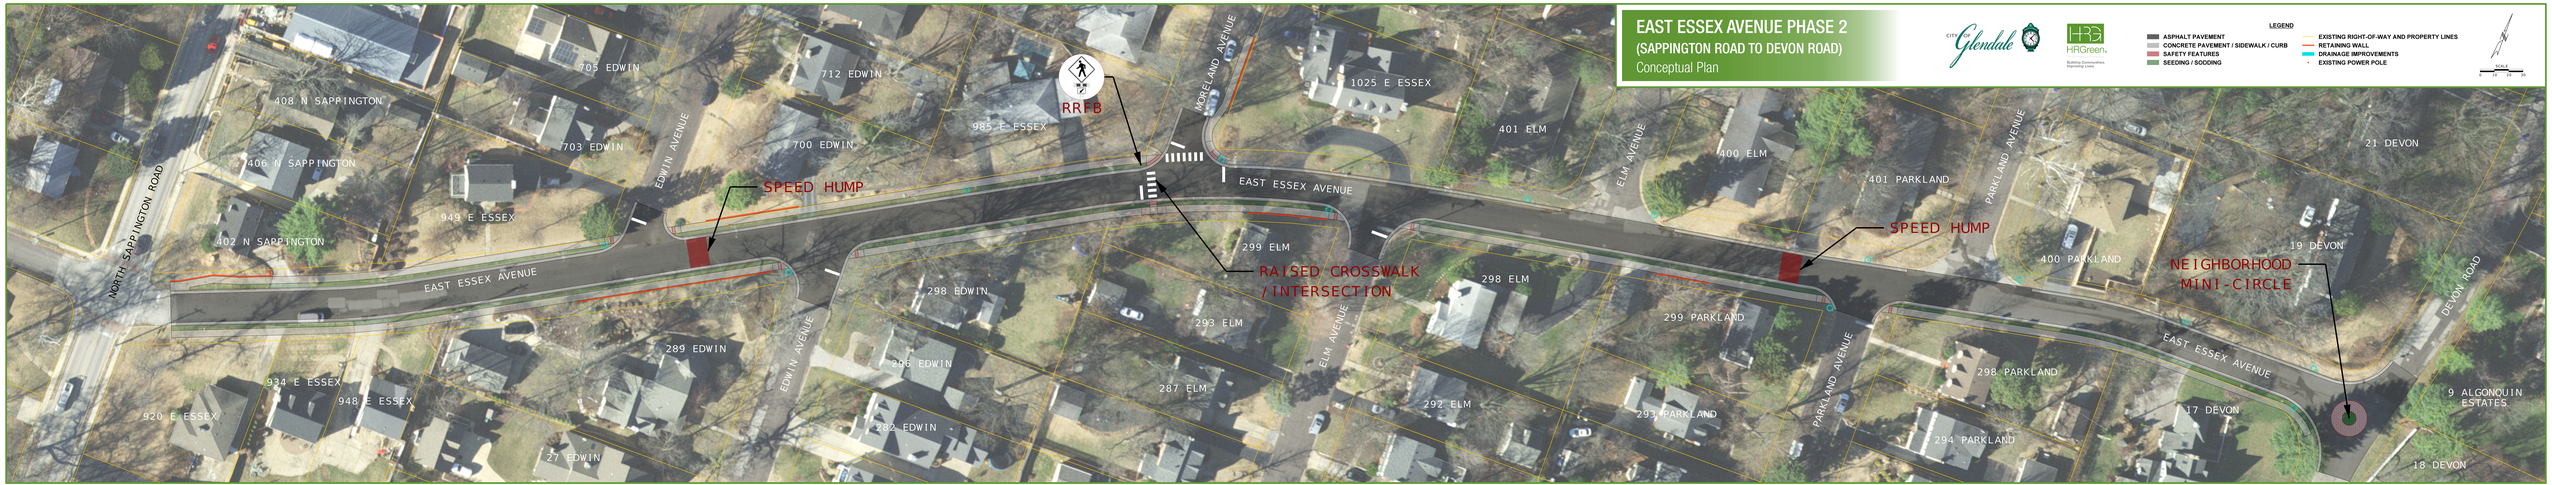
EAST ESSEX AVENUE PHASE 2
(SAPPINGTON ROAD TO DEVON ROAD)
Conceptual Plan
LEGEND
ASPHALT PAVEMENT
CONCRETE PAVEMENT / SIDEWALK / CURB
SAFETY FEATURES
SEEDING / SODDING
EXISTING RIGHT-OF-WAY AND PROPERTY LINES
RETAINING WALL
DRAINAGE IMPROVEMENTS
EXISTING POWER POLE
RRFB
SPEED HUMP
RAISED CROSSWALK / INTERSECTION
SPEED HUMP
NEIGHBORHOOD MINI-CIRCLE
NORTH SAPPINGTON ROAD
EDWIN AVENUE
MORELAND AVENUE
ELM AVENUE
PARKLAND AVENUE
DEVON ROAD
EAST ESSEX AVENUE
408 N SAPPINGTON
406 N SAPPINGTON
402 N SAPPINGTON
705 EDWIN
703 EDWIN
712 EDWIN
700 EDWIN
949 E ESSEX
985 E ESSEX
1025 E ESSEX
401 ELM
400 ELM
299 ELM
298 ELM
293 ELM
292 ELM
287 ELM
298 EDWIN
296 EDWIN
289 EDWIN
282 EDWIN
27 EDWIN
934 E ESSEX
948 E ESSEX
920 E ESSEX
401 PARKLAND
400 PARKLAND
299 PARKLAND
298 PARKLAND
293 PARKLAND
294 PARKLAND
21 DEVON
19 DEVON
17 DEVON
18 DEVON
9 ALGONQUIN ESTATES