


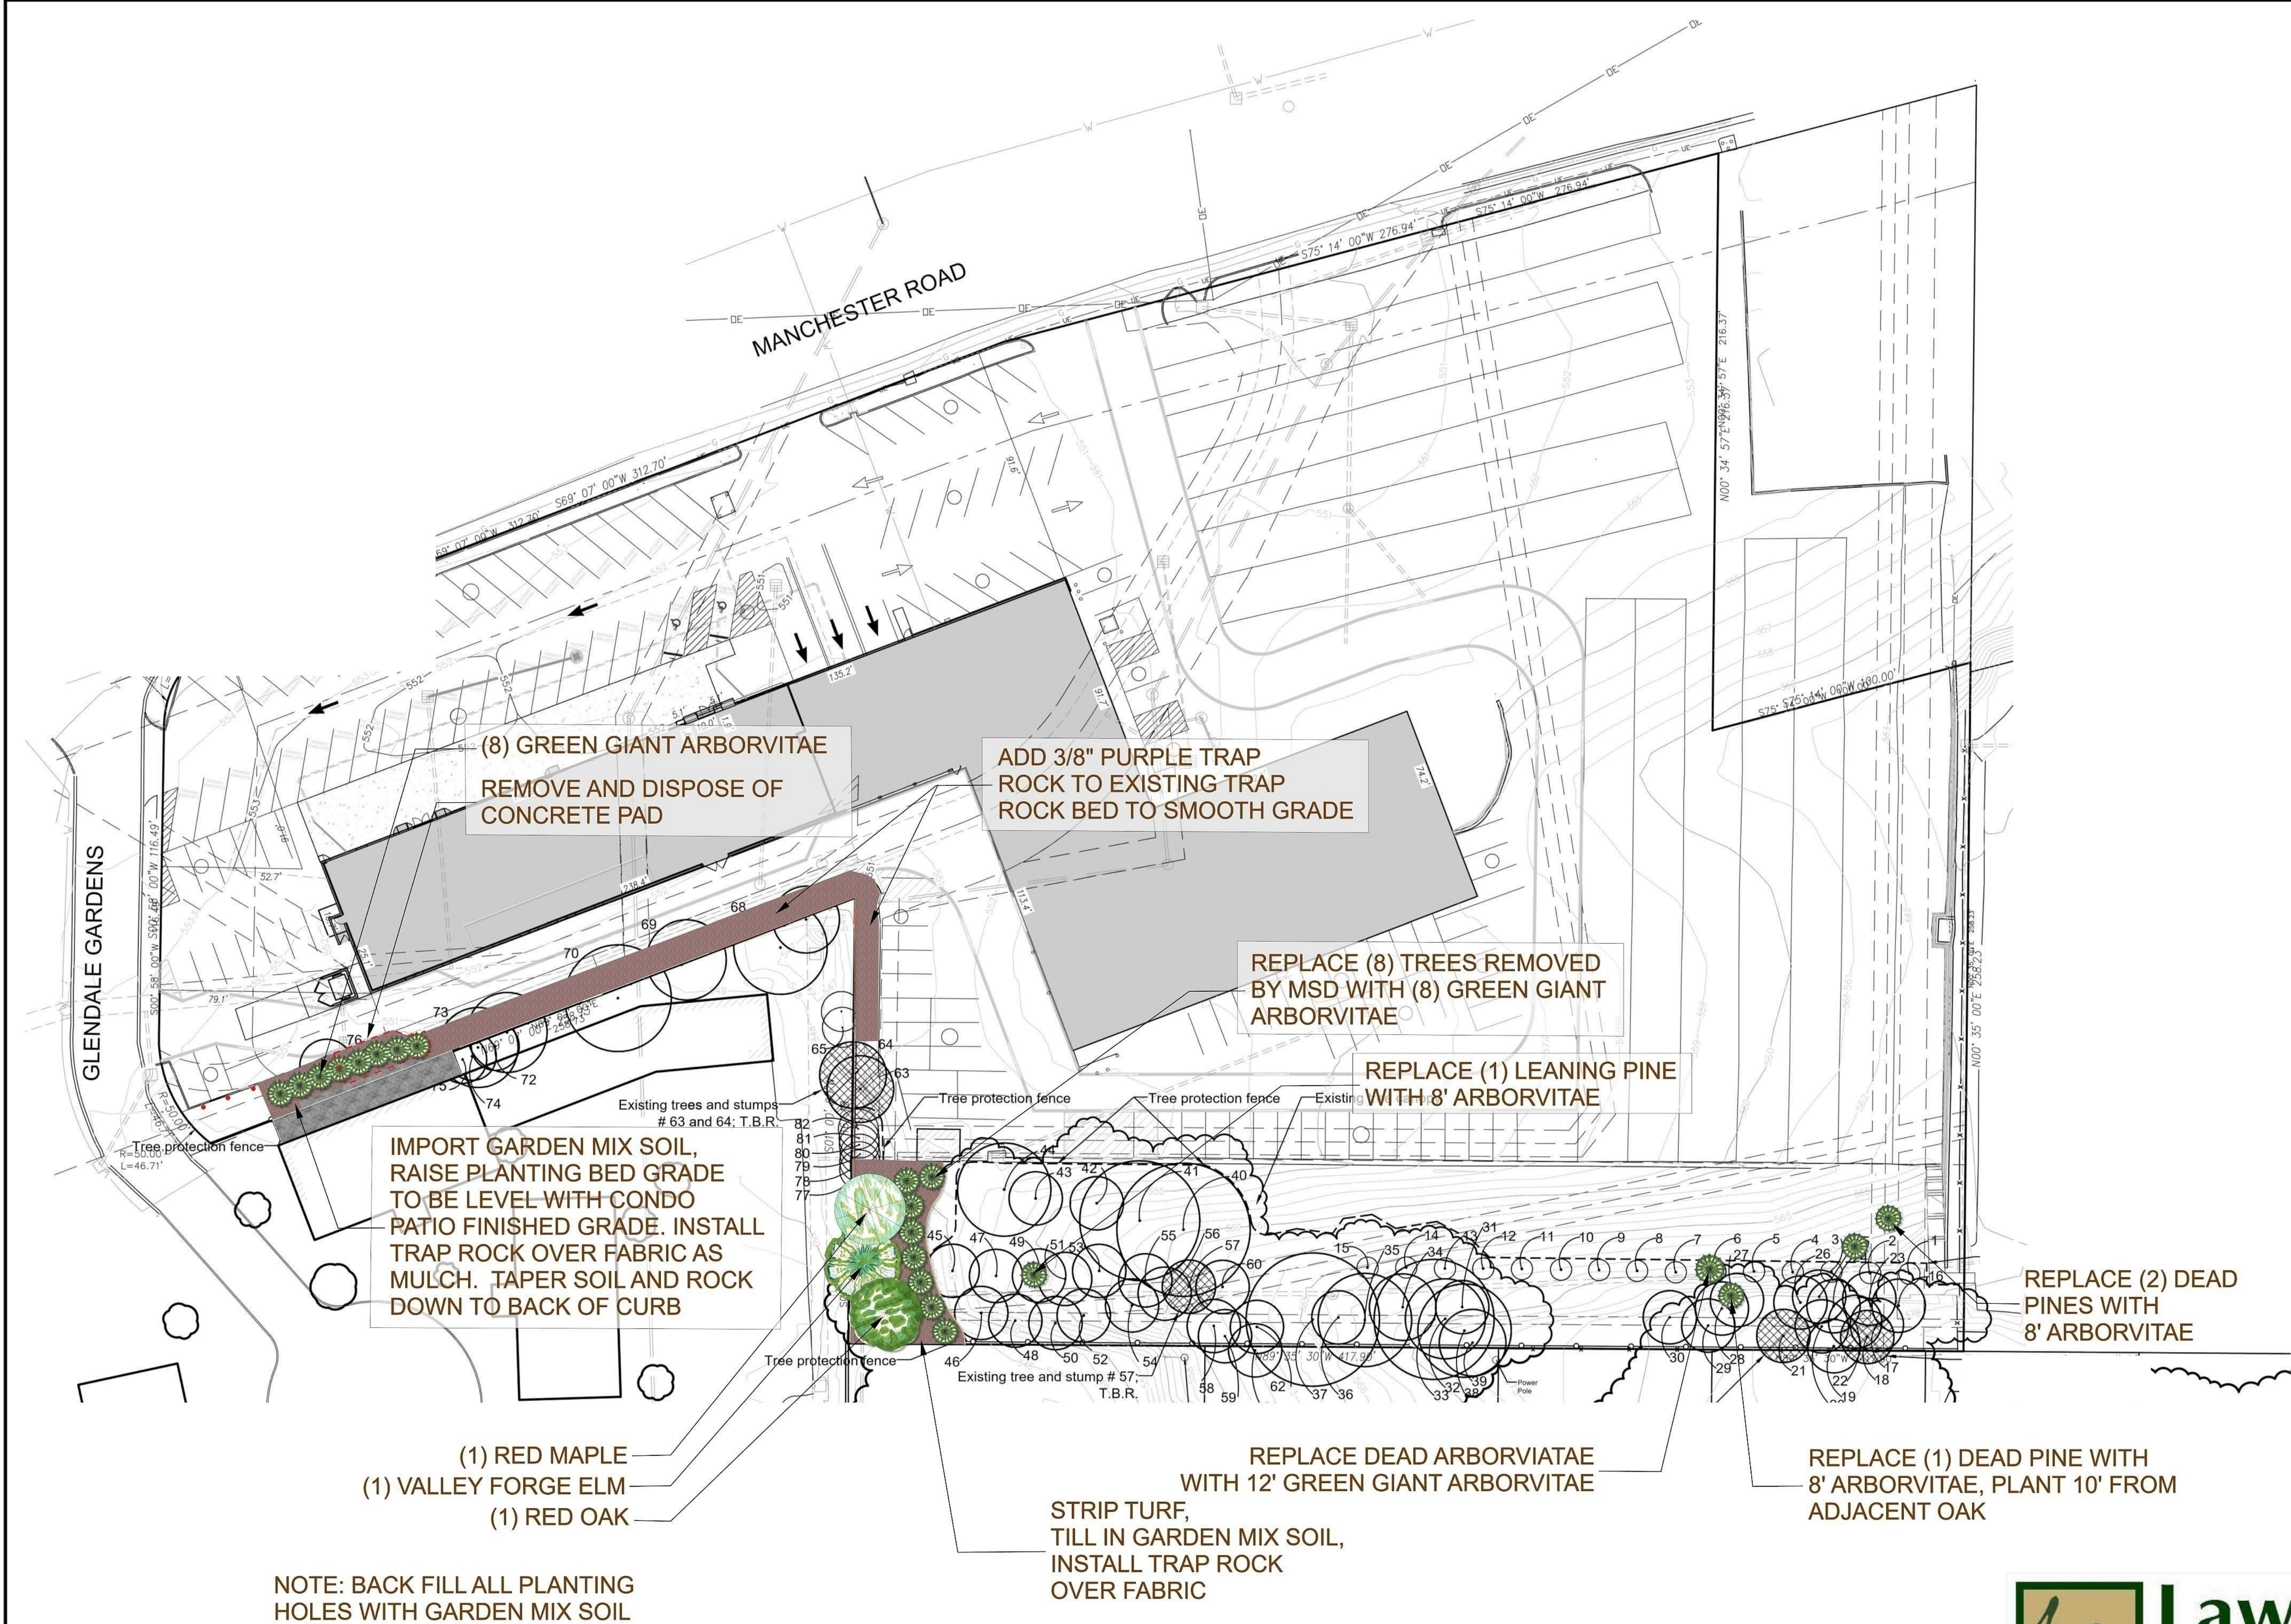

Consultants:

Glendale Chrysler Jeep Dodge Ram

10070 Manchester Road
Glendale, Missouri 63122

Revisions:

Date	Description	No.
10/9/26	TREE REPLACEMENT	01

Drawn:
Checked:



709 GLOVER AVE, VALLEY PARK, MO 63088
O: 636-230-0700 W: LAWNMASTERSSTLOUIS.COM

Sheet Title:	
Sheet No:	
Date:	
Job #:	