


Work Order Title: Glenway Drive Improvements (ISRS)

Work Order: 37270390

Project #:907021

Municipality: Glendale

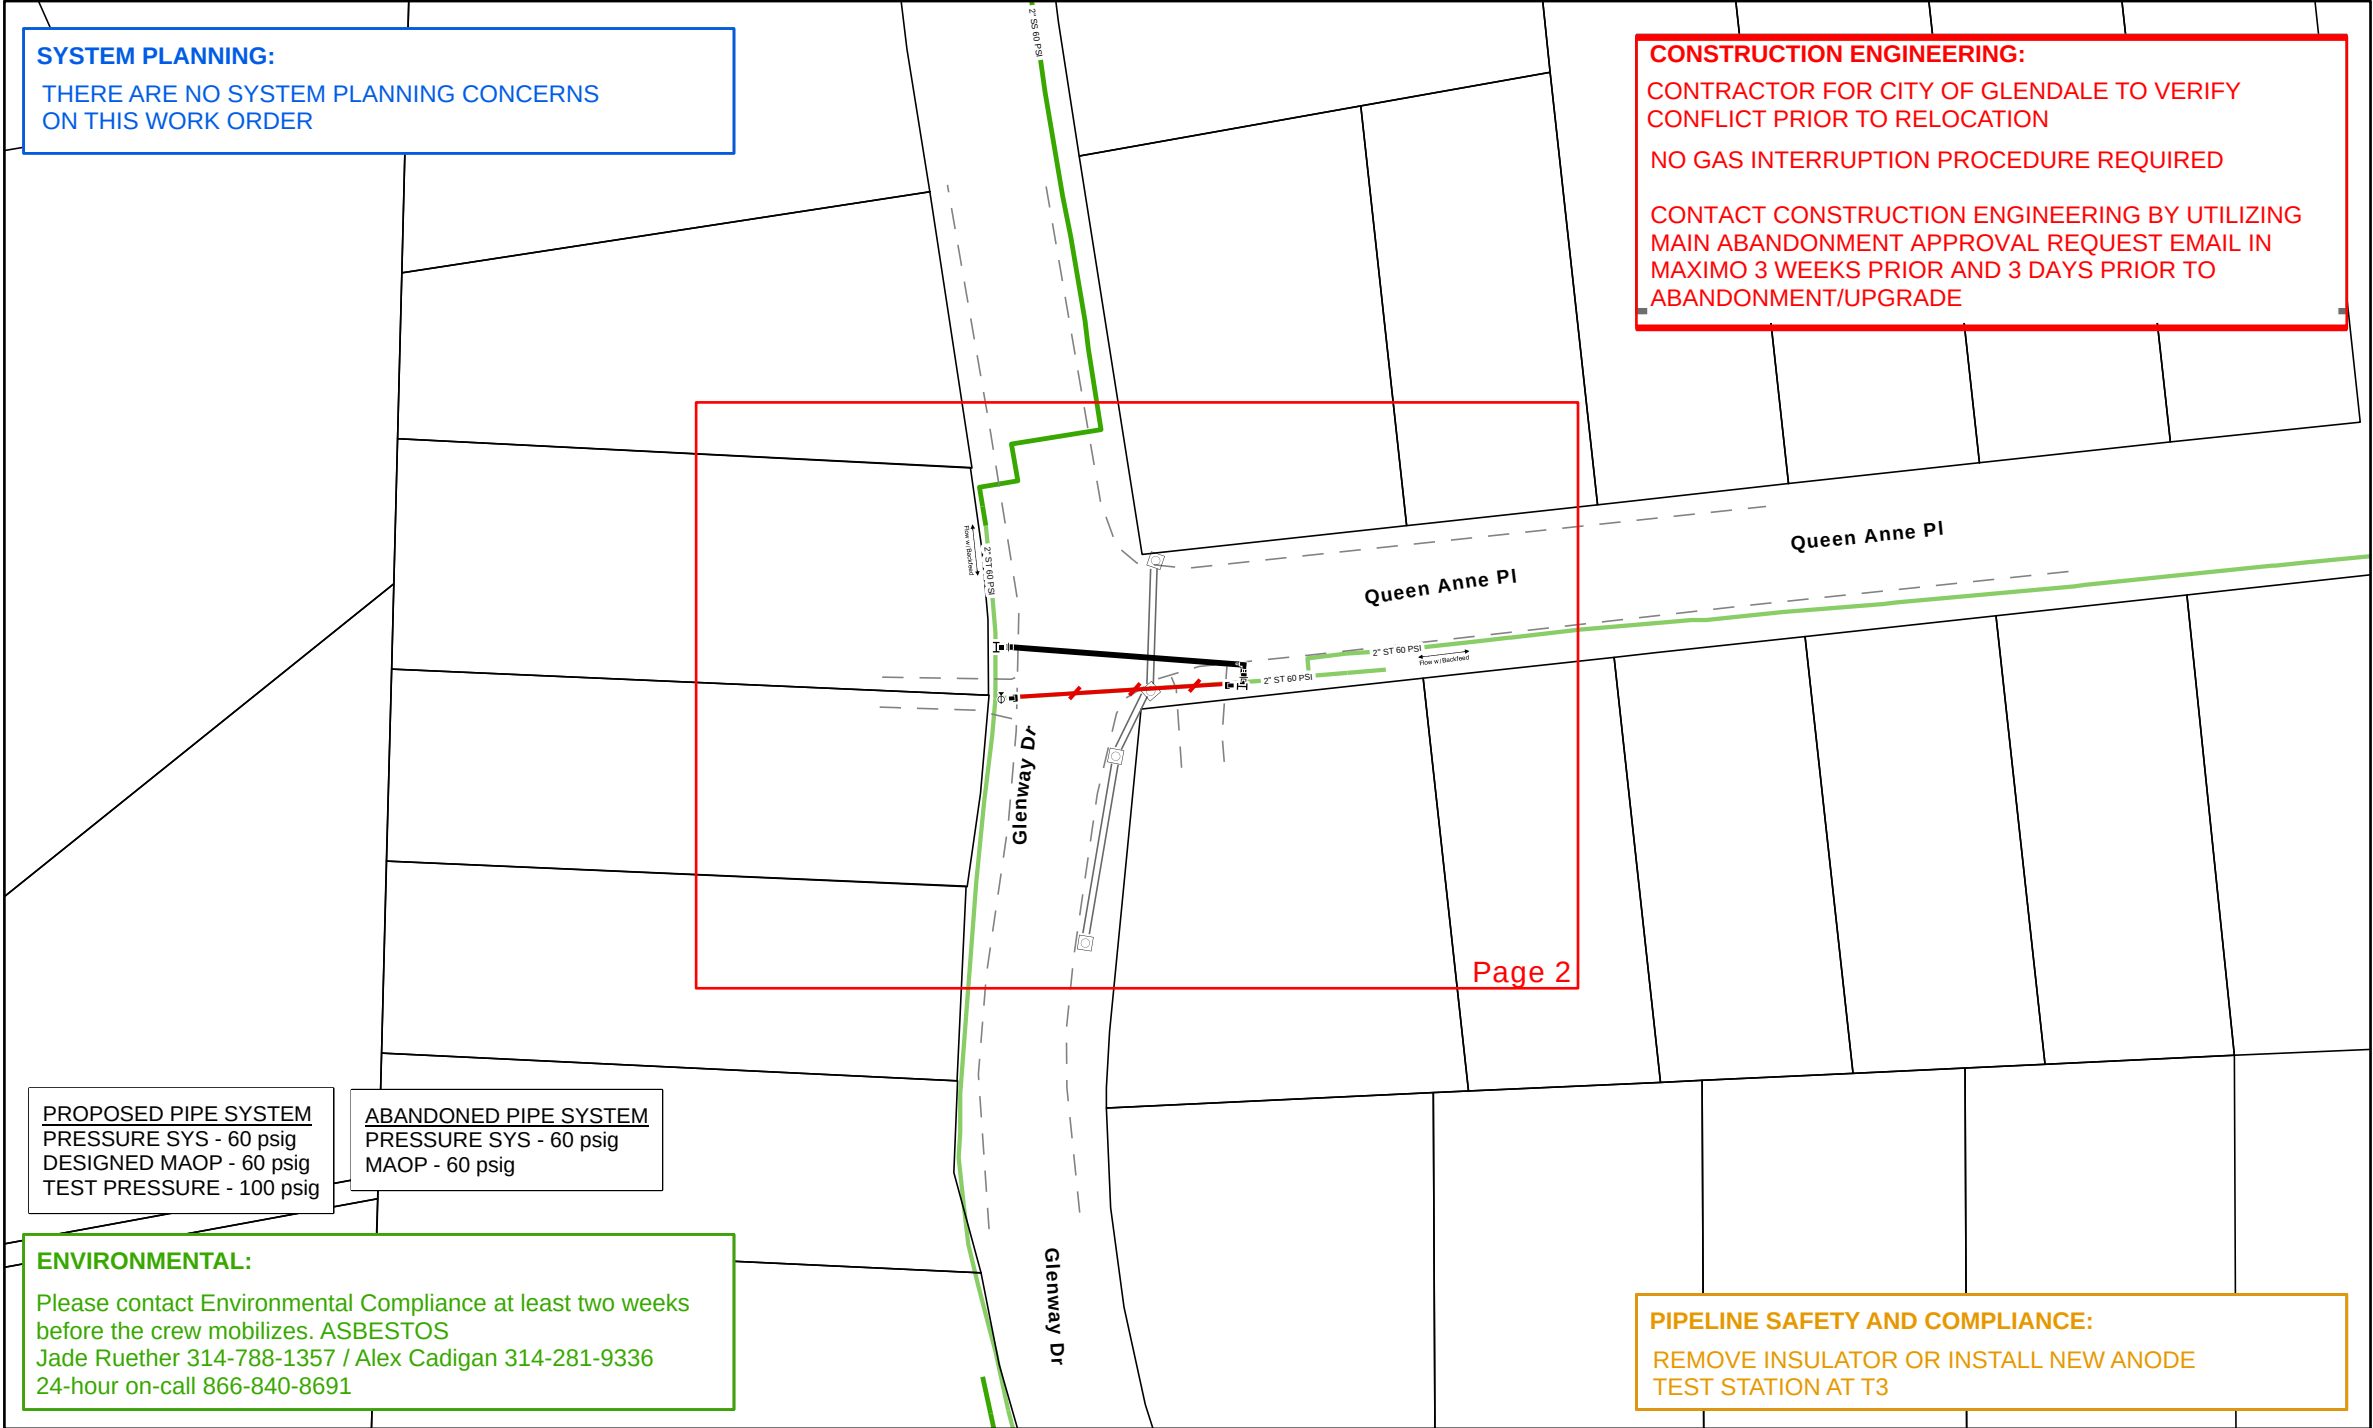

1. INSTALL AND ABANDON STEEL AND PLASTIC MAIN AND SERVICES PER SPIRE OPM STANDARDS.
2. SEE STD. 200.A FOR PRESSURE TESTING PIPING REQUIREMENTS
3. SEE STD. 180.B FOR EFV AND/OR MANUAL SHUTOFF VALVE INSTALLATION REQUIREMENTS
4. SEE STD. 170.I AND 190.G FOR TRACE WIRE AND TEST STATION INSTALLATION INFORMATION.
5. CORROSION PROTECTION INSPECTOR TO CHECK CATHODIC PROTECTION OF ALL EXISTING CATHODICALLY PROTECTED FACILITIES EXPOSED AND PROTECTED FACILITIES EXPOSED AND DIRECT STEPS NECESSARY TO MAINTAIN PROPER ISOLATION AND CATHODIC PROTECTION AS REQUIRED. A PIPE OBSERVATION REPORT IS TO BE CREATED IN MAXIMO ON READINGS
6. INSTALL ANODES PER STD. 190.C AND/OR TEST STATIONS PER STD. 190.G PER INSTRUCTIONS FROM CORROSION PROTECTION INSPECTOR.
7. CONDUCT INITIAL CATHODIC PROTECTION SURVEY FOR NEW STEEL INSTALLATION. (SEE 190.I FOR CATHODIC PROTECTION AT TIE INS)
8. CREATE PIPE OBSERVATIONS IN MAXIMO TO DOCUMENT EXPOSED PIPE CONDITIONS PER STD. 190.A, EXTERNAL CORROSION.
9. FOR UTILITY LOCATES, CALL ONE-CALL SYSTEM "811" OR (1-800-344-7483), AND ALL OTHER AFFECTED UTILITIES 10. CONTACT GIS DEPARTMENT FOR NECESSARY FIELD NOTES AT 314-349-2963.
11. CONTACT ROW TO SECURE NECESSARY EASEMENTS AND FOR ANY SURVEY WORK @ (314-713-6542)
12. SEE STD. 170.J FOR SQUEEZE-OFF PROCEDURE
13. SEE STD. 170.A FOR GAS INTERRUPTION PROCEDURE REQUIREMENTS. CONTACT SYSTEM CONTROL AT 314-658-5486 OR 314-658-5488 PRIOR TO ANY WORK
14. SEE STD. 150.A AND 150.E FOR RADIOGRAPHIC EXAMINATION REQUIREMENTS
15. SPIRE PERSONNEL SHOULD FOLLOW STANDARD PRECAUTIONS REGARDING THE POTENTIAL FOR DRIP OIL TO BE PRESENT IN ACTIVE GAS MAINS AND ADHERE TO APPROVED PROCEDURES FOR MANAGEMENT/DISPOSAL OF ANY PIECES OF PIPE GENERATED IN THE COURSE OF ABANDONMENT. ANY DOCUMENTED DRIPS SHOULD BE CLEARED AND DRAINED BEFORE ABANDONMENT--

FOR QUESTIONS ABOUT THIS DESIGN OR TO REQUEST A SCOPE OF WORK CHANGE PLEASE CONTACT RYAN RZADCA AT 314-575-5087 OR BRIAN LANGENBACHER AT 314-713-6572

Existing Main / Asset Material	Main and Service	Valves/Meters/Regulators/CP	Fittings	Typical Soil Depth: 30" to 36"	
Bare Steel	Proposed	Excess Flow Valve	End Cap	Line Stopper	Normal Soil
Coated Steel	Abandon	Meter	Flange	Elbow	Gravel
Screwed Steel	Proposed Previous WO	Controllable Valve	Reducer	Transition	Sand
Cast Iron	Abandon Previous WO	Regulator	Tee	Tap / Saddle / Controllable Tee	Channery
Plastic		Anode	Coupling		Solid Rock

Check for
Work Order Authorization

DESIGNER: Nathan Tenholder	REVISION DATE(S): _____ _____ _____
DATE: 3/17/2026	

Work Order Title: Glenway Drive Improvements (ISRS)

Work Order: 37270390

Project #:907021

Municipality: Glendale



Tie-in Number _____ CATH. PROT. _____

Soap Test ☐ Yes ☐ No (Steel Only)

Main Condition P/S _____V

☐ Good ☐ Soft & Pitted T/S# _____

☐ Deep Pits

Tie-in Number _____ CATH. PROT. _____

Soap Test ☐ Yes ☐ No (Steel Only)

Main Condition P/S _____V

☐ Good ☐ Soft & Pitted T/S# _____

☐ Deep Pits

Tie-in Number _____ CATH. PROT. _____

Soap Test ☐ Yes ☐ No (Steel Only)

Main Condition P/S _____V

☐ Good ☐ Soft & Pitted T/S# _____

☐ Deep Pits

Tie-in Number _____ CATH. PROT. _____

Soap Test ☐ Yes ☐ No (Steel Only)

Main Condition P/S _____V

☐ Good ☐ Soft & Pitted T/S# _____

☐ Deep Pits

Tie-in Number _____ CATH. PROT. _____

Soap Test ☐ Yes ☐ No (Steel Only)

Main Condition P/S _____V

☐ Good ☐ Soft & Pitted T/S# _____

☐ Deep Pits

PRESSURE TEST OF GAS MAINS
(One Test Per Sheet)

Pipe Size: _____ Length (ft): _____

Pipe Size: _____ Length (ft): _____

Pipe Size: _____ Length (ft): _____

Test Medium: Water \ Air \ Gas Other: _____

Gauge Type: Recording Indicating Dead Weight

Gauge I.D. : _____ _____ _____

Calibration Date : _____ _____ _____

Test Date: _____

Start Time: _____ End Time: _____

Start Press.: _____ End Press. : _____


Start Temp.*: _____ End Temp.*: _____

* Water or Pipe temperature, not ambient

If Discharge volume is over 1,000 gallons -
Contact Lab for sample.

Note all leaks or failures, including cause, and corrective
action taken in comments below.

SEE STD. 200.A FOR PRESSURE TESTING OF MAIN
REQUIREMENTS. FOR ANY QUESTIONS REGARDING THE
STANDARD, PLEASE CONTACT PIPELINE SAFETY AND
COMPLIANCE AT 314-365-1421 OR 314-356-5310

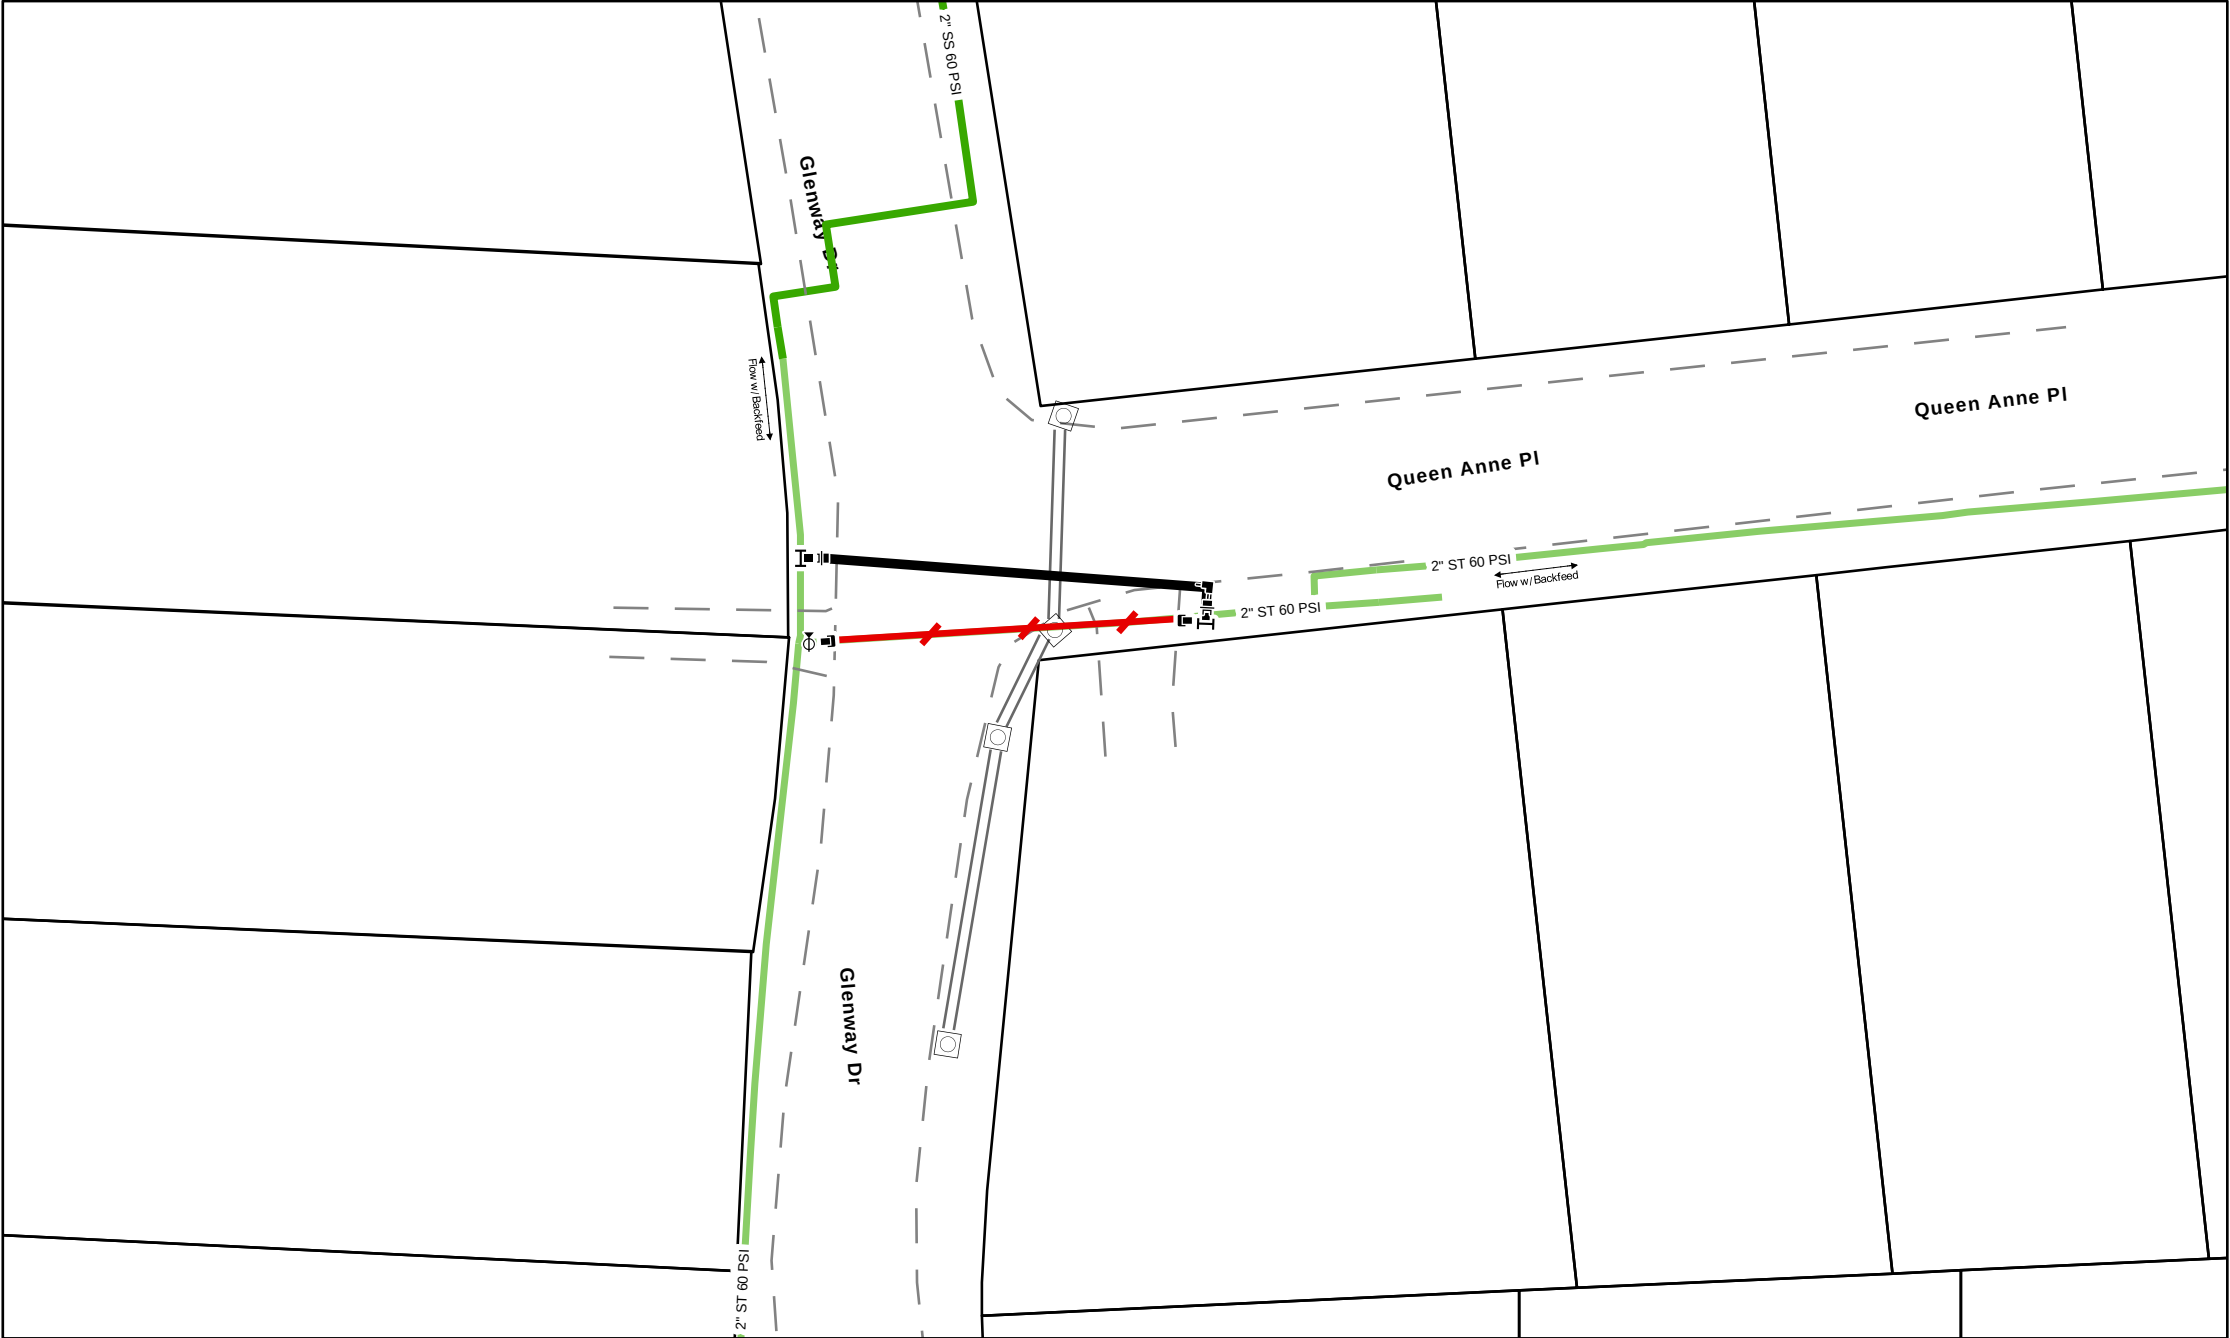

Comments: _____

Conducted By:

Signature: _____ Date: _____

Printed Name: _____

Page : _____ Of: _____